


All existing window openings to have sash windows set behind rebated jambe

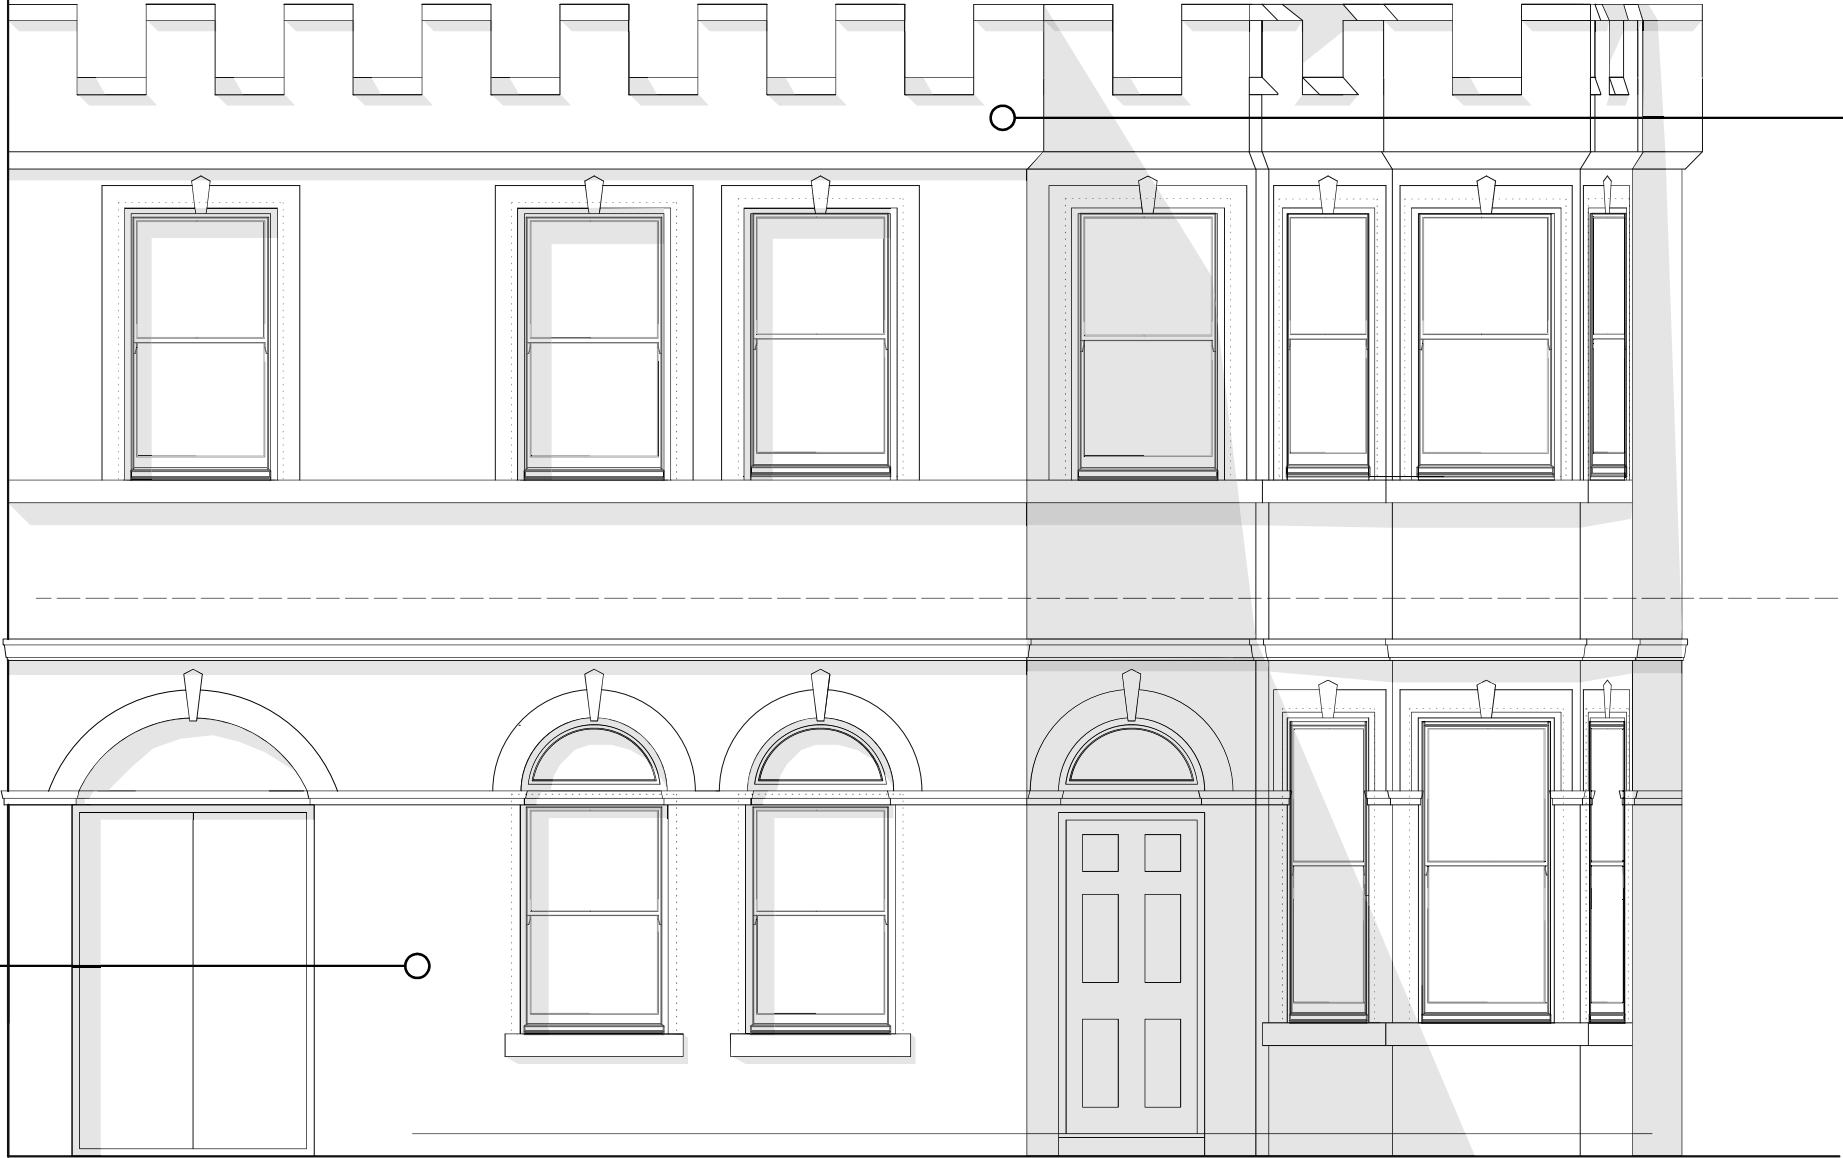

crenellated parapet restored to pre Art Deco makeover.
based on historical evidence

pebble dash removed
new smooth render

PROPOSED FRONT ELEVATION

 George and Co.

Thespian House,
Penydarren Rd, Merthyr
Tydfil, CF47 0LJ

907.09	elevation
planning	1:50@ A3
OCT 23	AJ
George + Co Crownford House, Swan Street, Merthyr Tydfil Mid Glamorgan, Wales, CF47 8EU TEL 07830328652 hello@georgeandco.studio	
DO NOT SCALE THIS DRAWING	
©George and Co.	

FOR PLANNING ONLY