

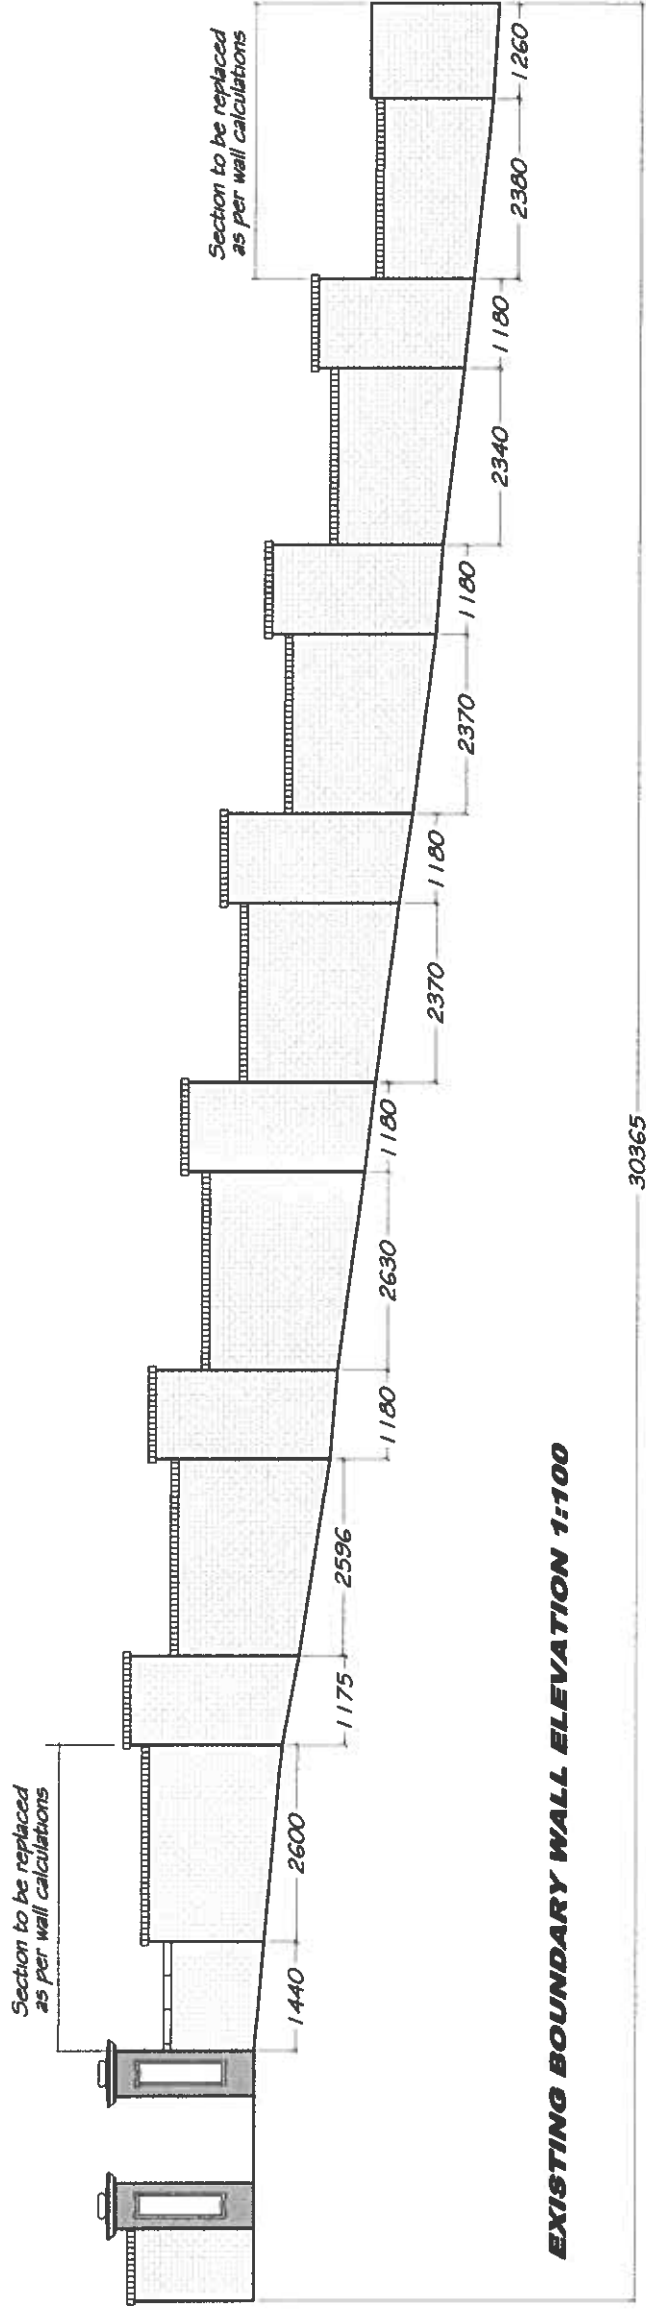


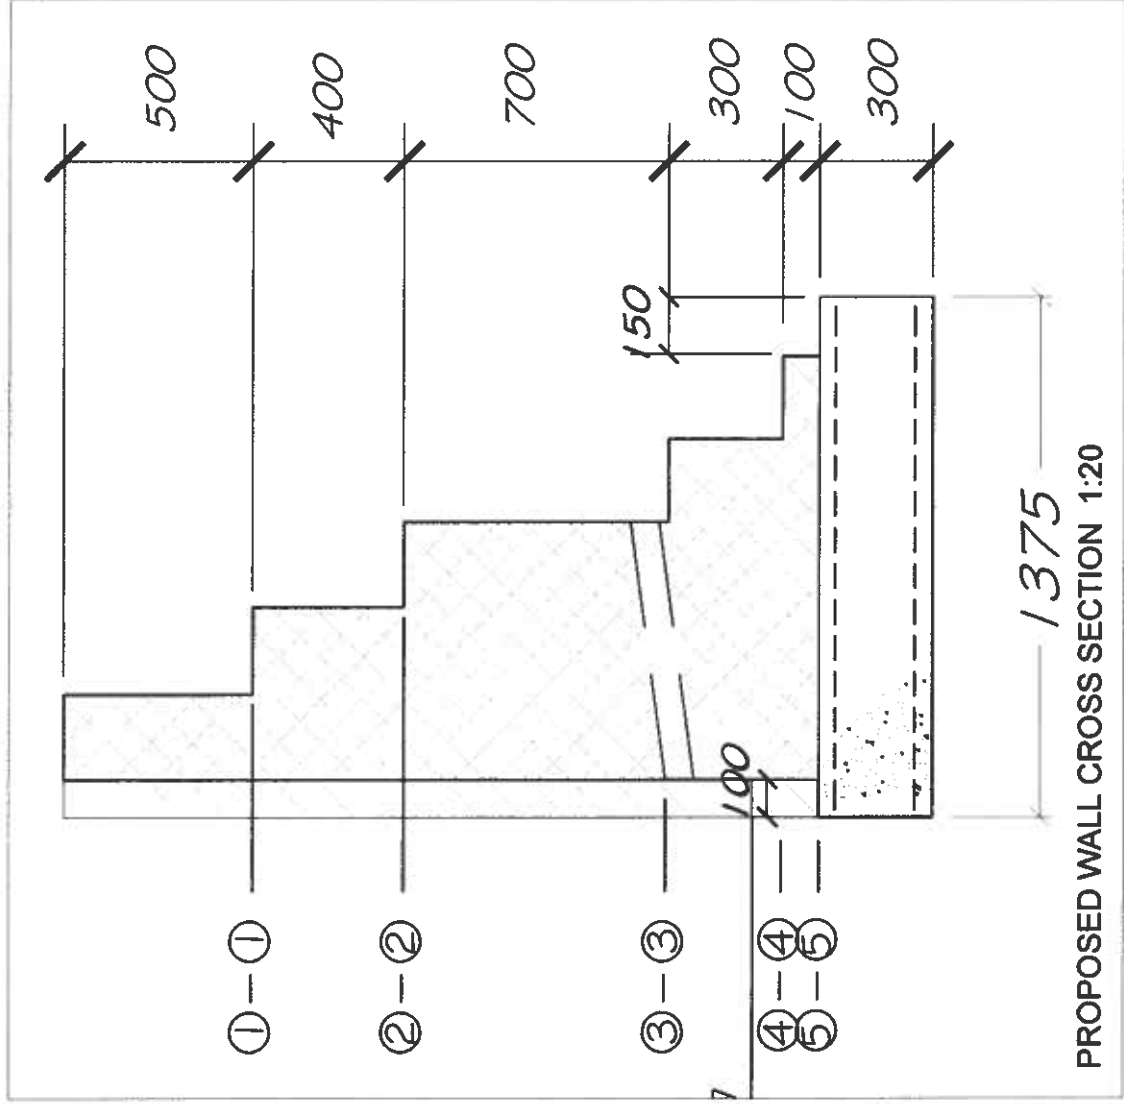

THE SECTIONS OF WALL ARE TO BE REPLACED BECAUSE OF THEIR STRUCTURAL INADEQUACY. THE SECTIONS ARE APPROXIMATELY 75 TO 100MM OUT OF PLUMB. IT IS PROPOSED RE-USE THE EXISTING FACE BRICKS TO CLAD THE NEWLY BUILT SECTIONS.

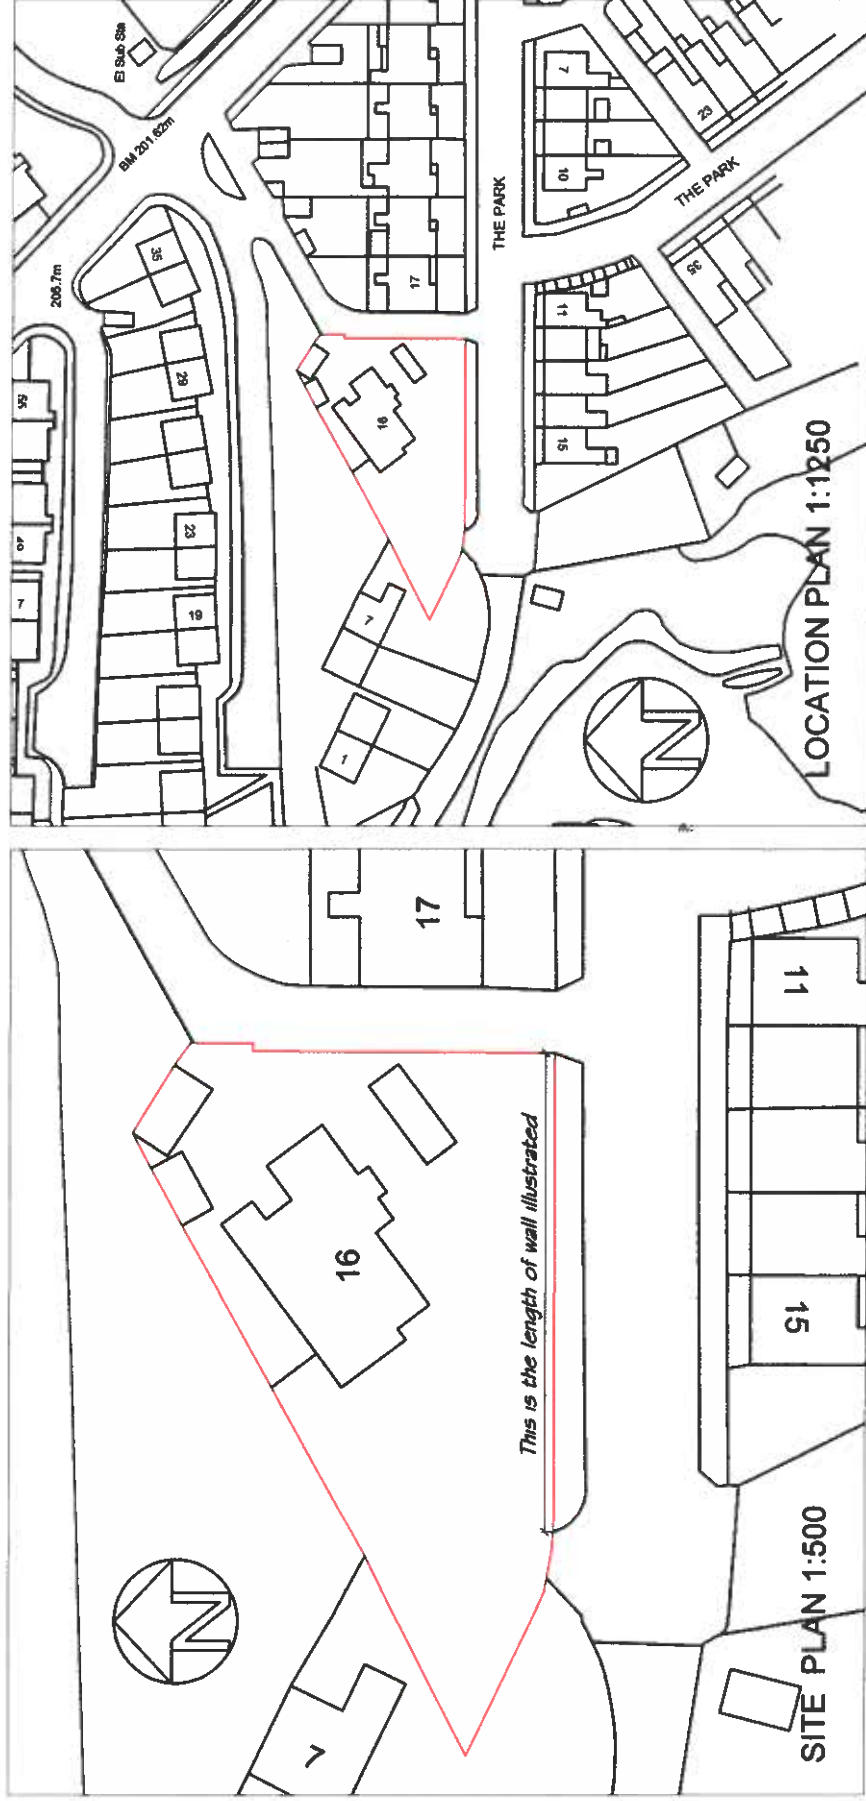

PROPOSED WALL SECTION REPLACEMENT
 AT:
 16, THE PARK,
 TREHARRIS.
 MERTHYR TYDFIL

September 2020