



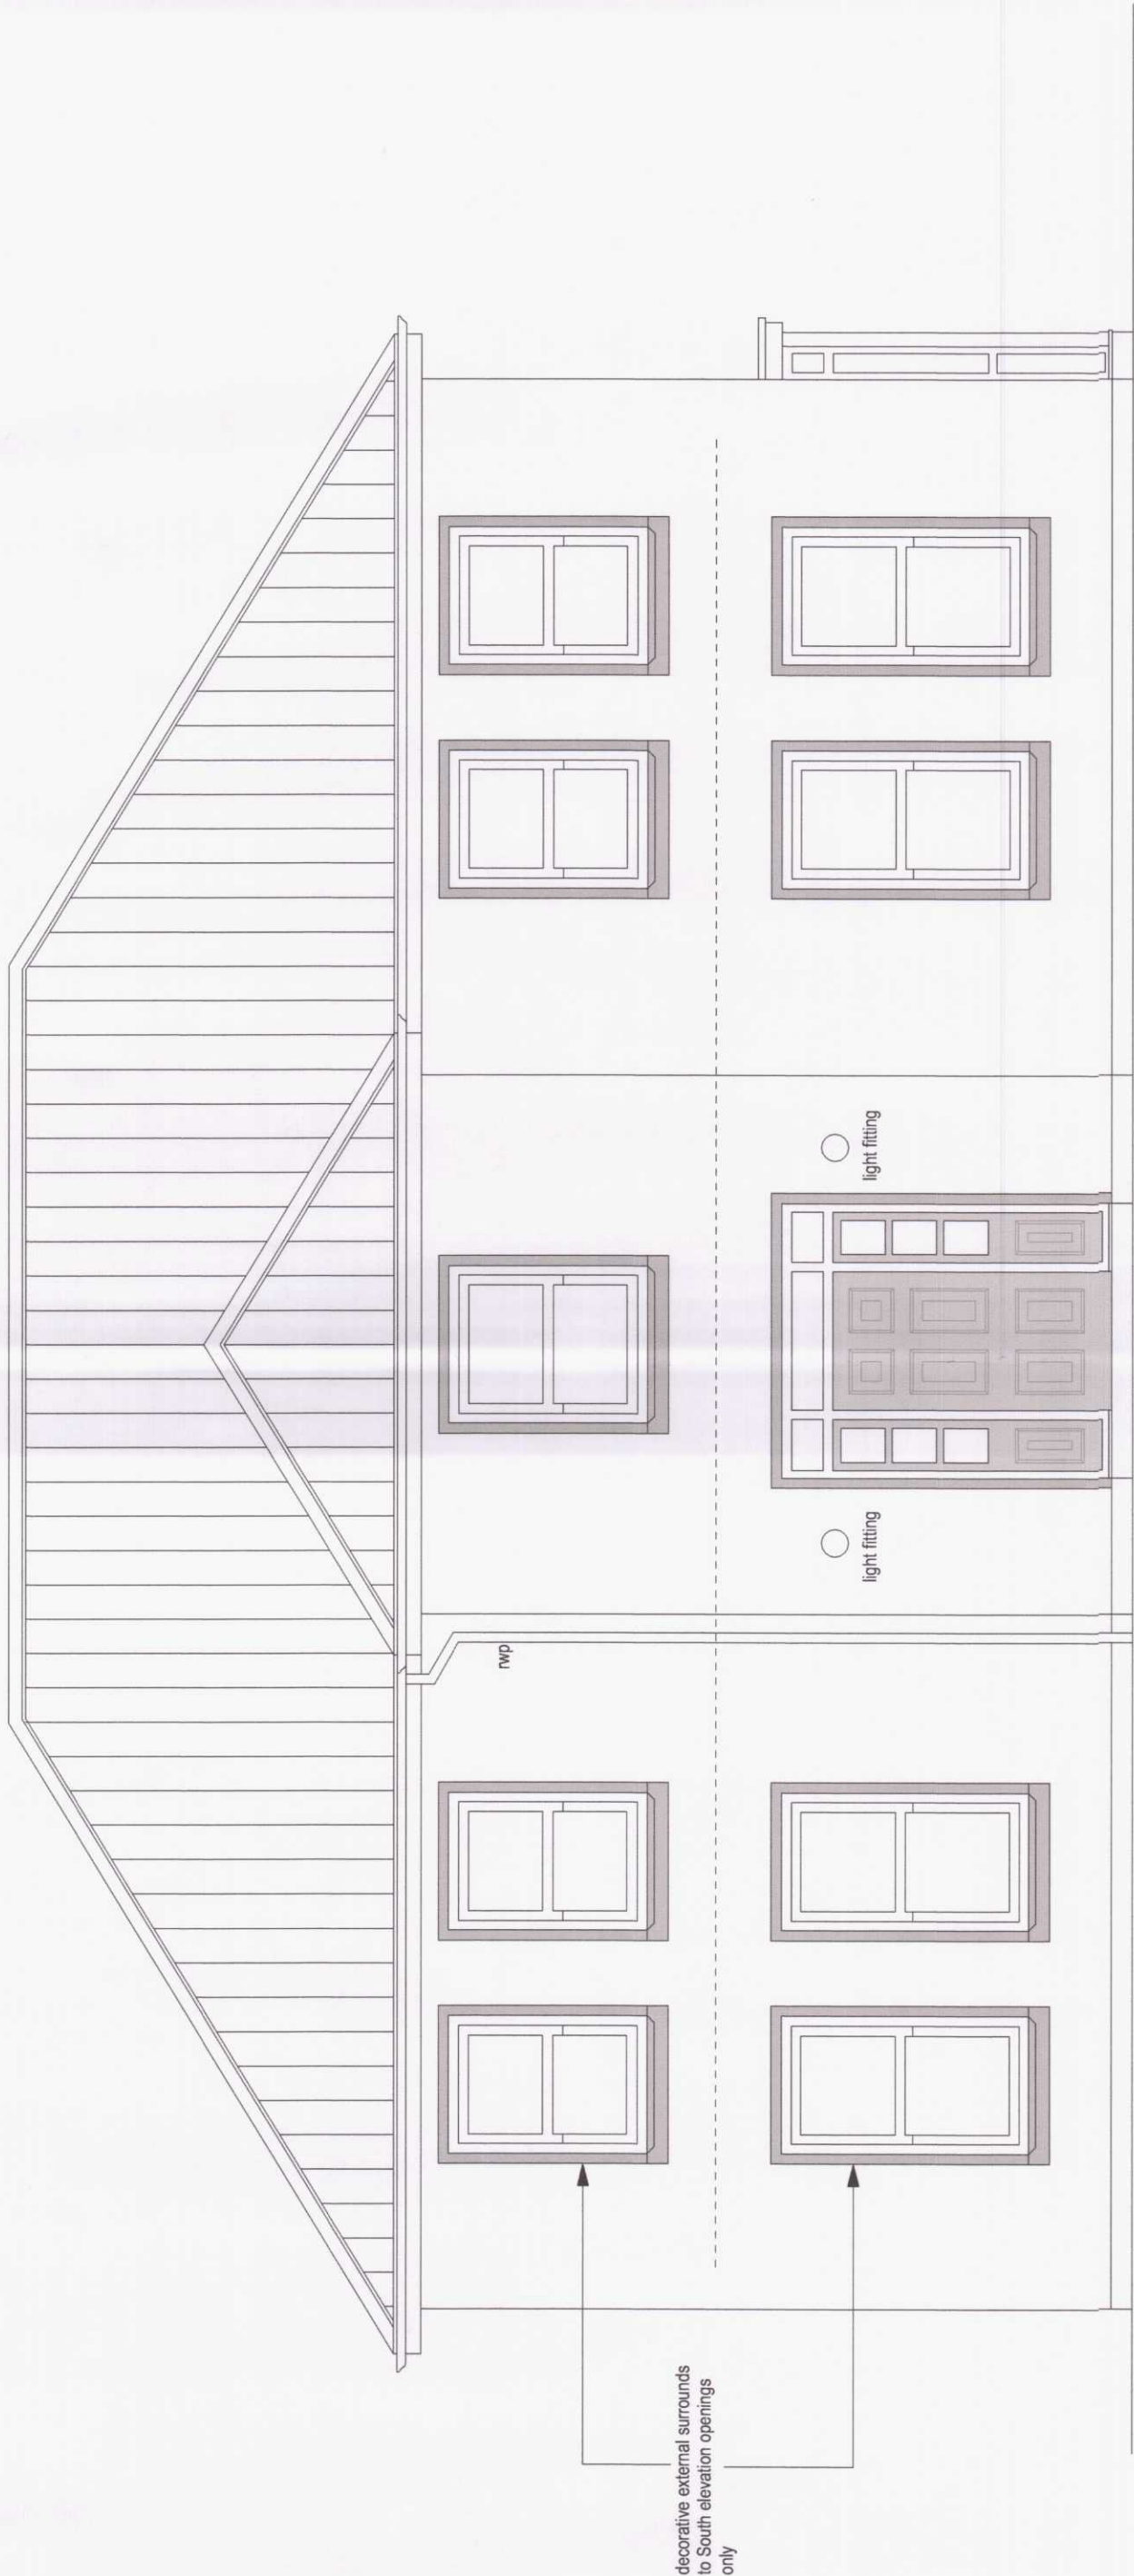


ELEVATION TO SOUTH



ELEVATION TO EAST

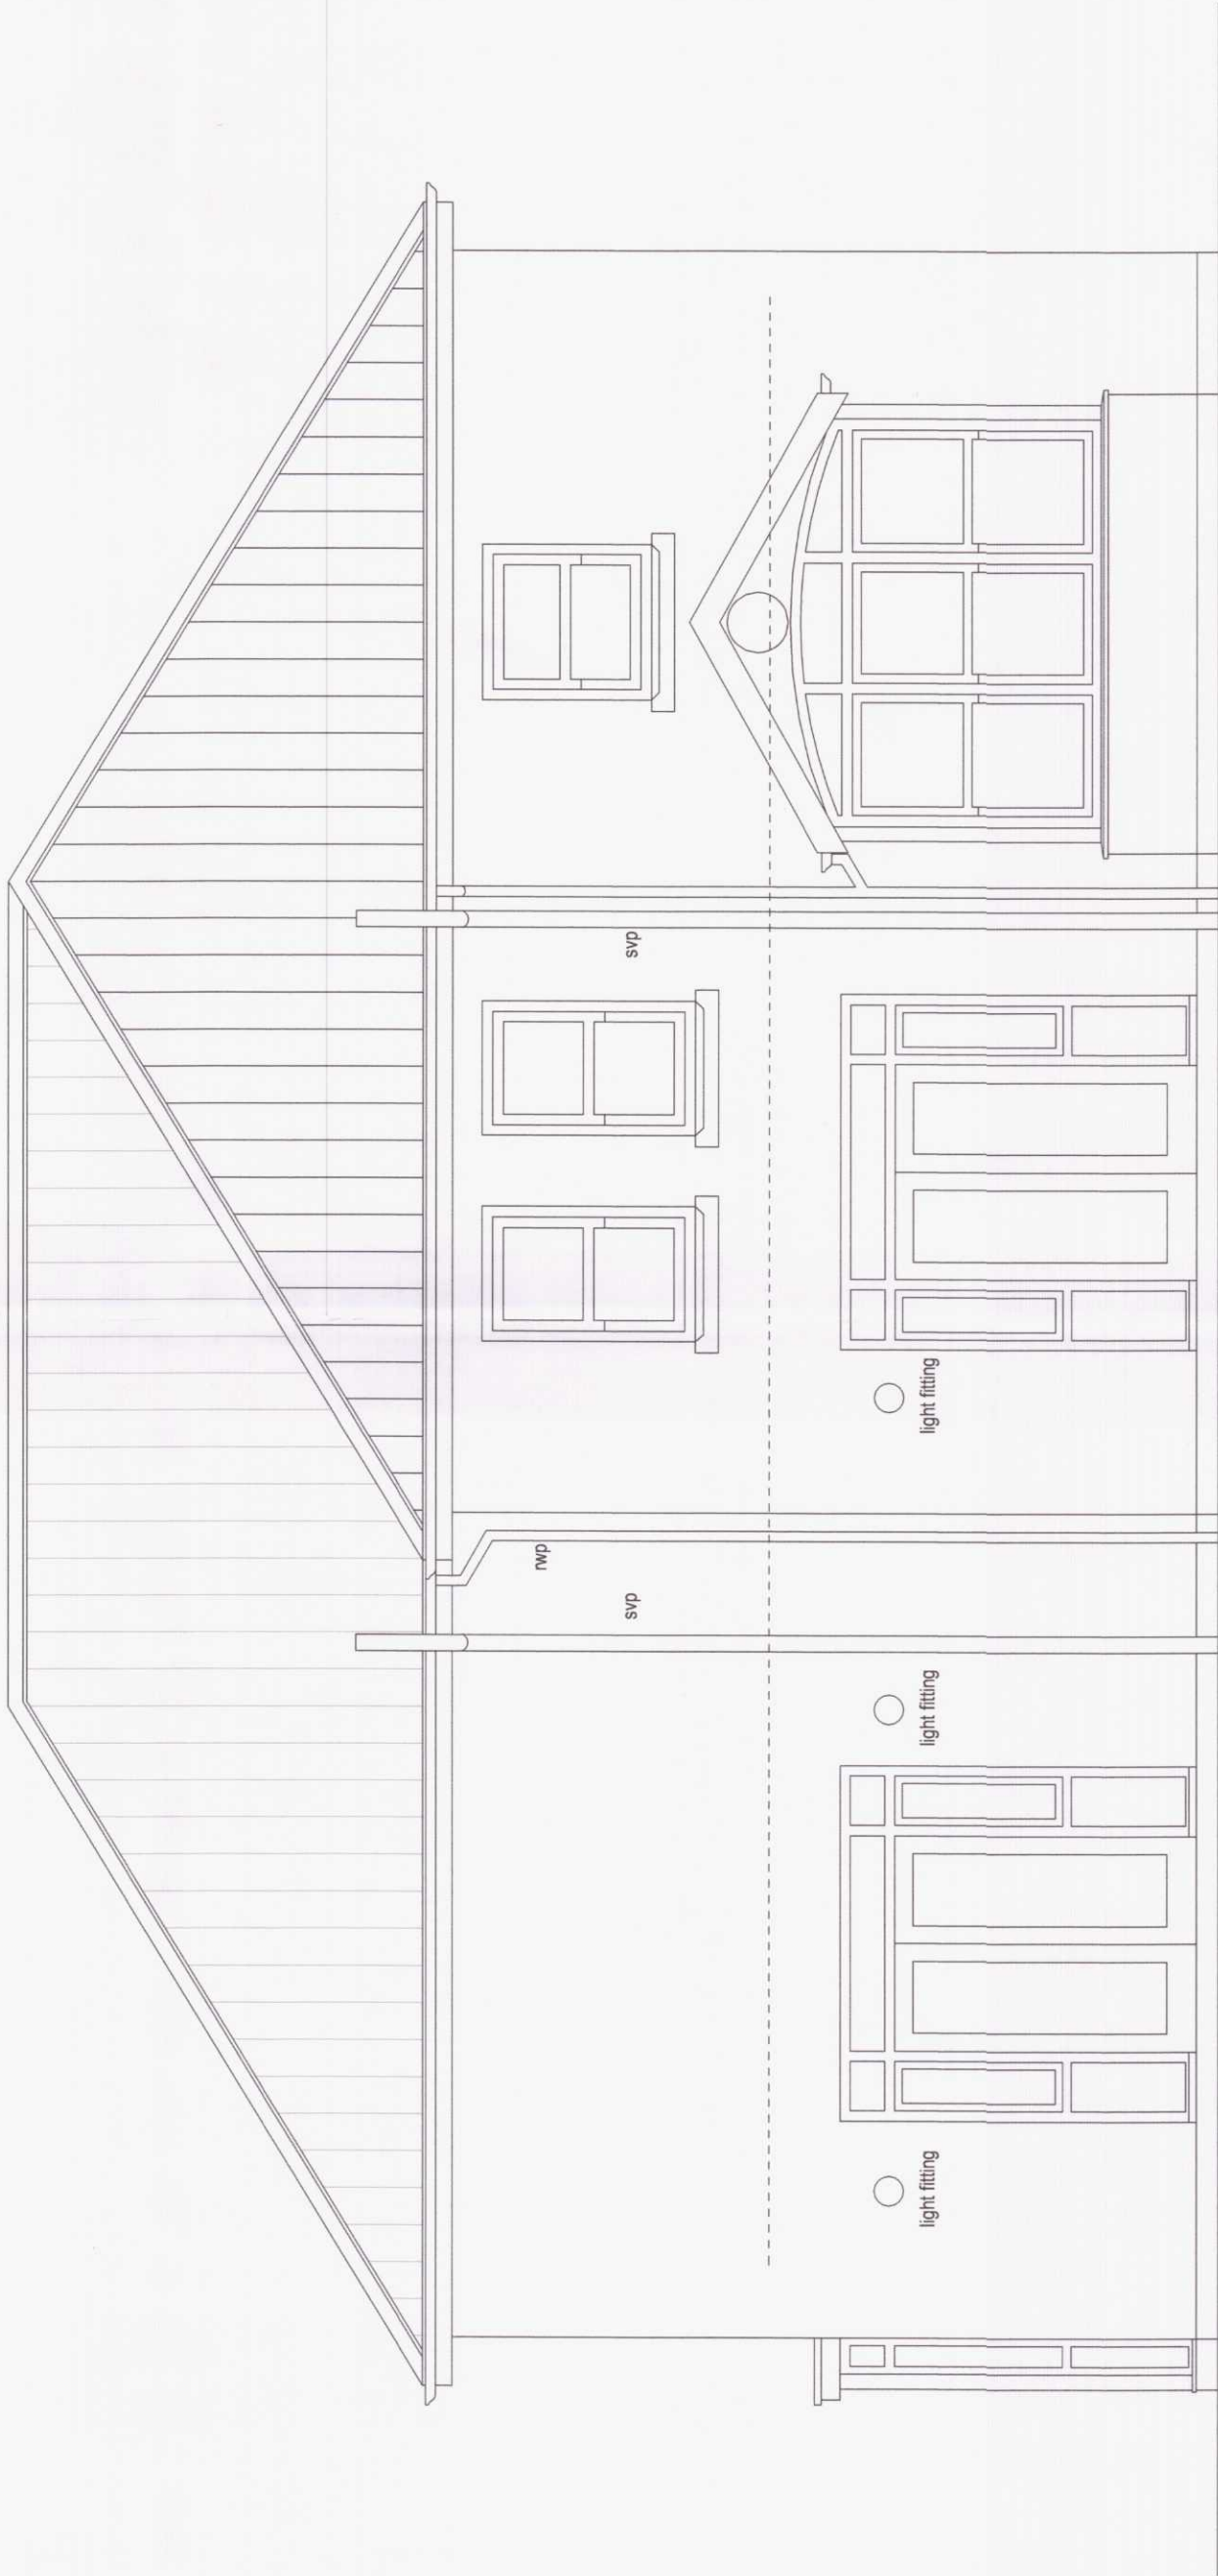

ELEVATION TO NORTH

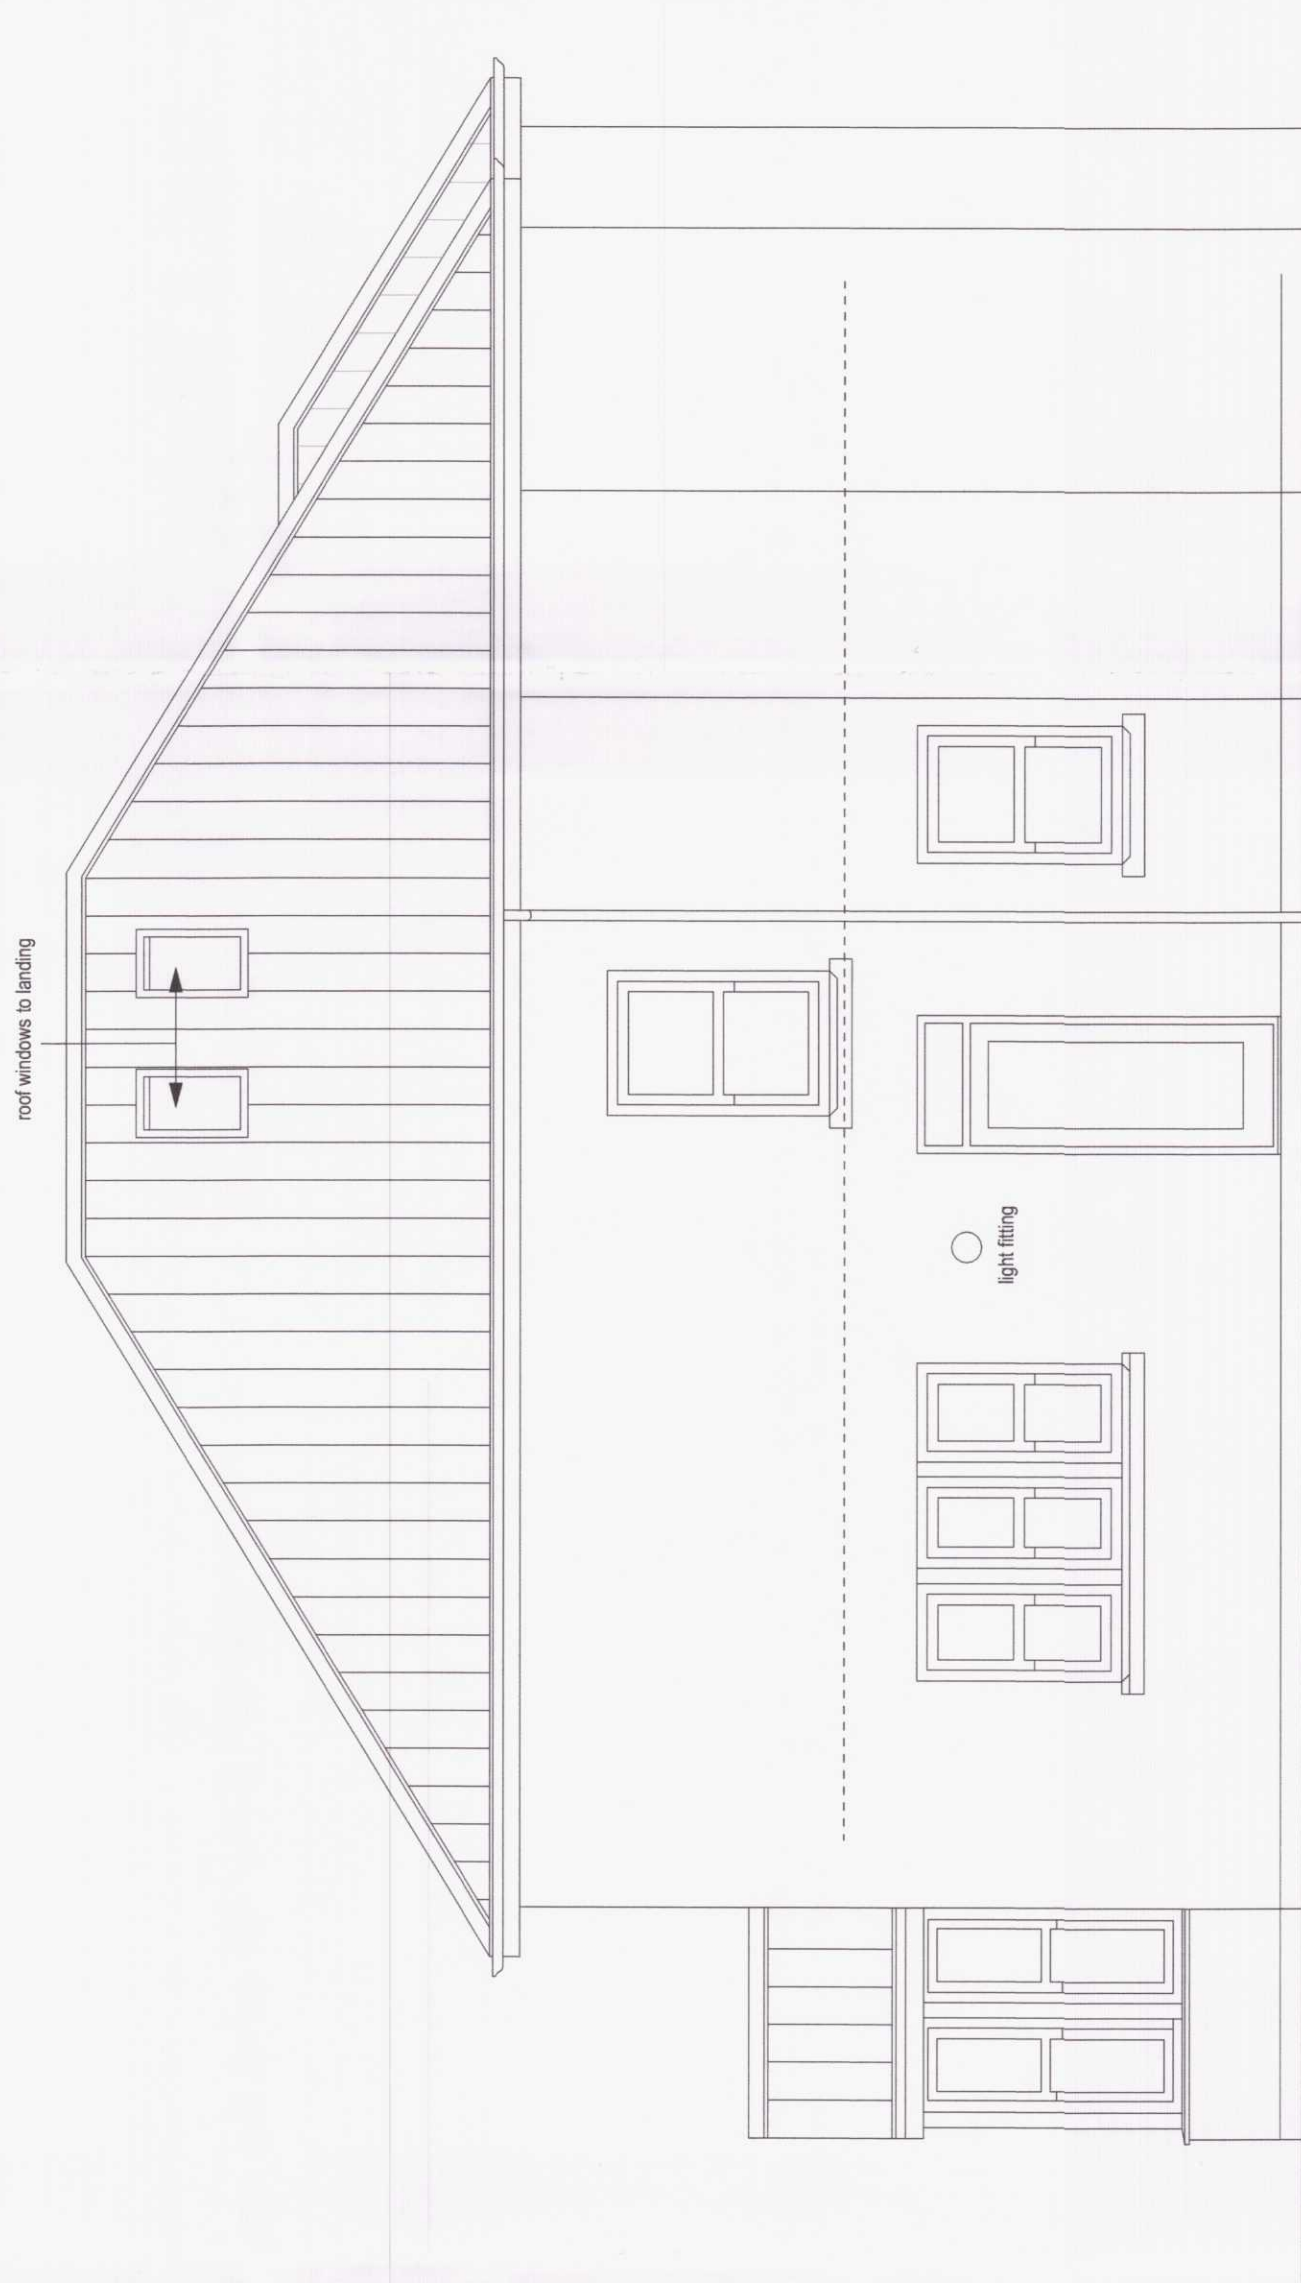

ELEVATION TO WEST

MATERIALS

Roof Covering
Artificial slate (Central Riverside, colour blue/black) with capped terracotta ridge and hip tiles.

Fascias, Barge Boards and Soffits
All white UPVC.

Main Walls
Smooth, through coloured render, off white.
Reconstituted stone cills to be painted. External painted decorative surrounds to front entrance windows and entrance door only.

Windows
UPVC vertical sliding sash window frames, grey.

External doors
As shown on drawings, UPVC, colour grey.

Rainwater goods
UPVC, black, including gutters and circular rainwater pipes, all colour black.

210048

PLANNING DEPARTMENT

RECEIVED

Revision F - 18/02/21 - Bay windows returned to previous size, nry's and roof windows shown.
Revision E - 13/02/20 - Bay windows returned to previous size, nry's and roof windows shown.
Revision C - 23/01/20 - further minor alterations to windows and external doors. Bay windows revised. External colours revised.
Revision B - 02/12/19 - alterations to windows and external doors, elevational treatment revised.

This drawing, its works and concepts created are the copyright of Paul Overton Architects.
Do not scale off this drawing.
All heights, levels, sizes and dimensions to be checked on site before any work is undertaken.

PAUL OVERTON ARCHITECTS
100, THE GARDENS, MERTHYR TYDFIL, CAERDYDDEN, MERTHYR TYDFIL, NP34 3JL

Client
Mr and Mrs R. Llewellyn

Project
Cyfarfha Vicarage, Merthyr Tydfil

Drawing Title
sketch design - elevations

CAD ref
Drawn
PRO

Date
December 2019
Scale
1:50

Project No.
9037
Drawing No.
04
Revision
F