



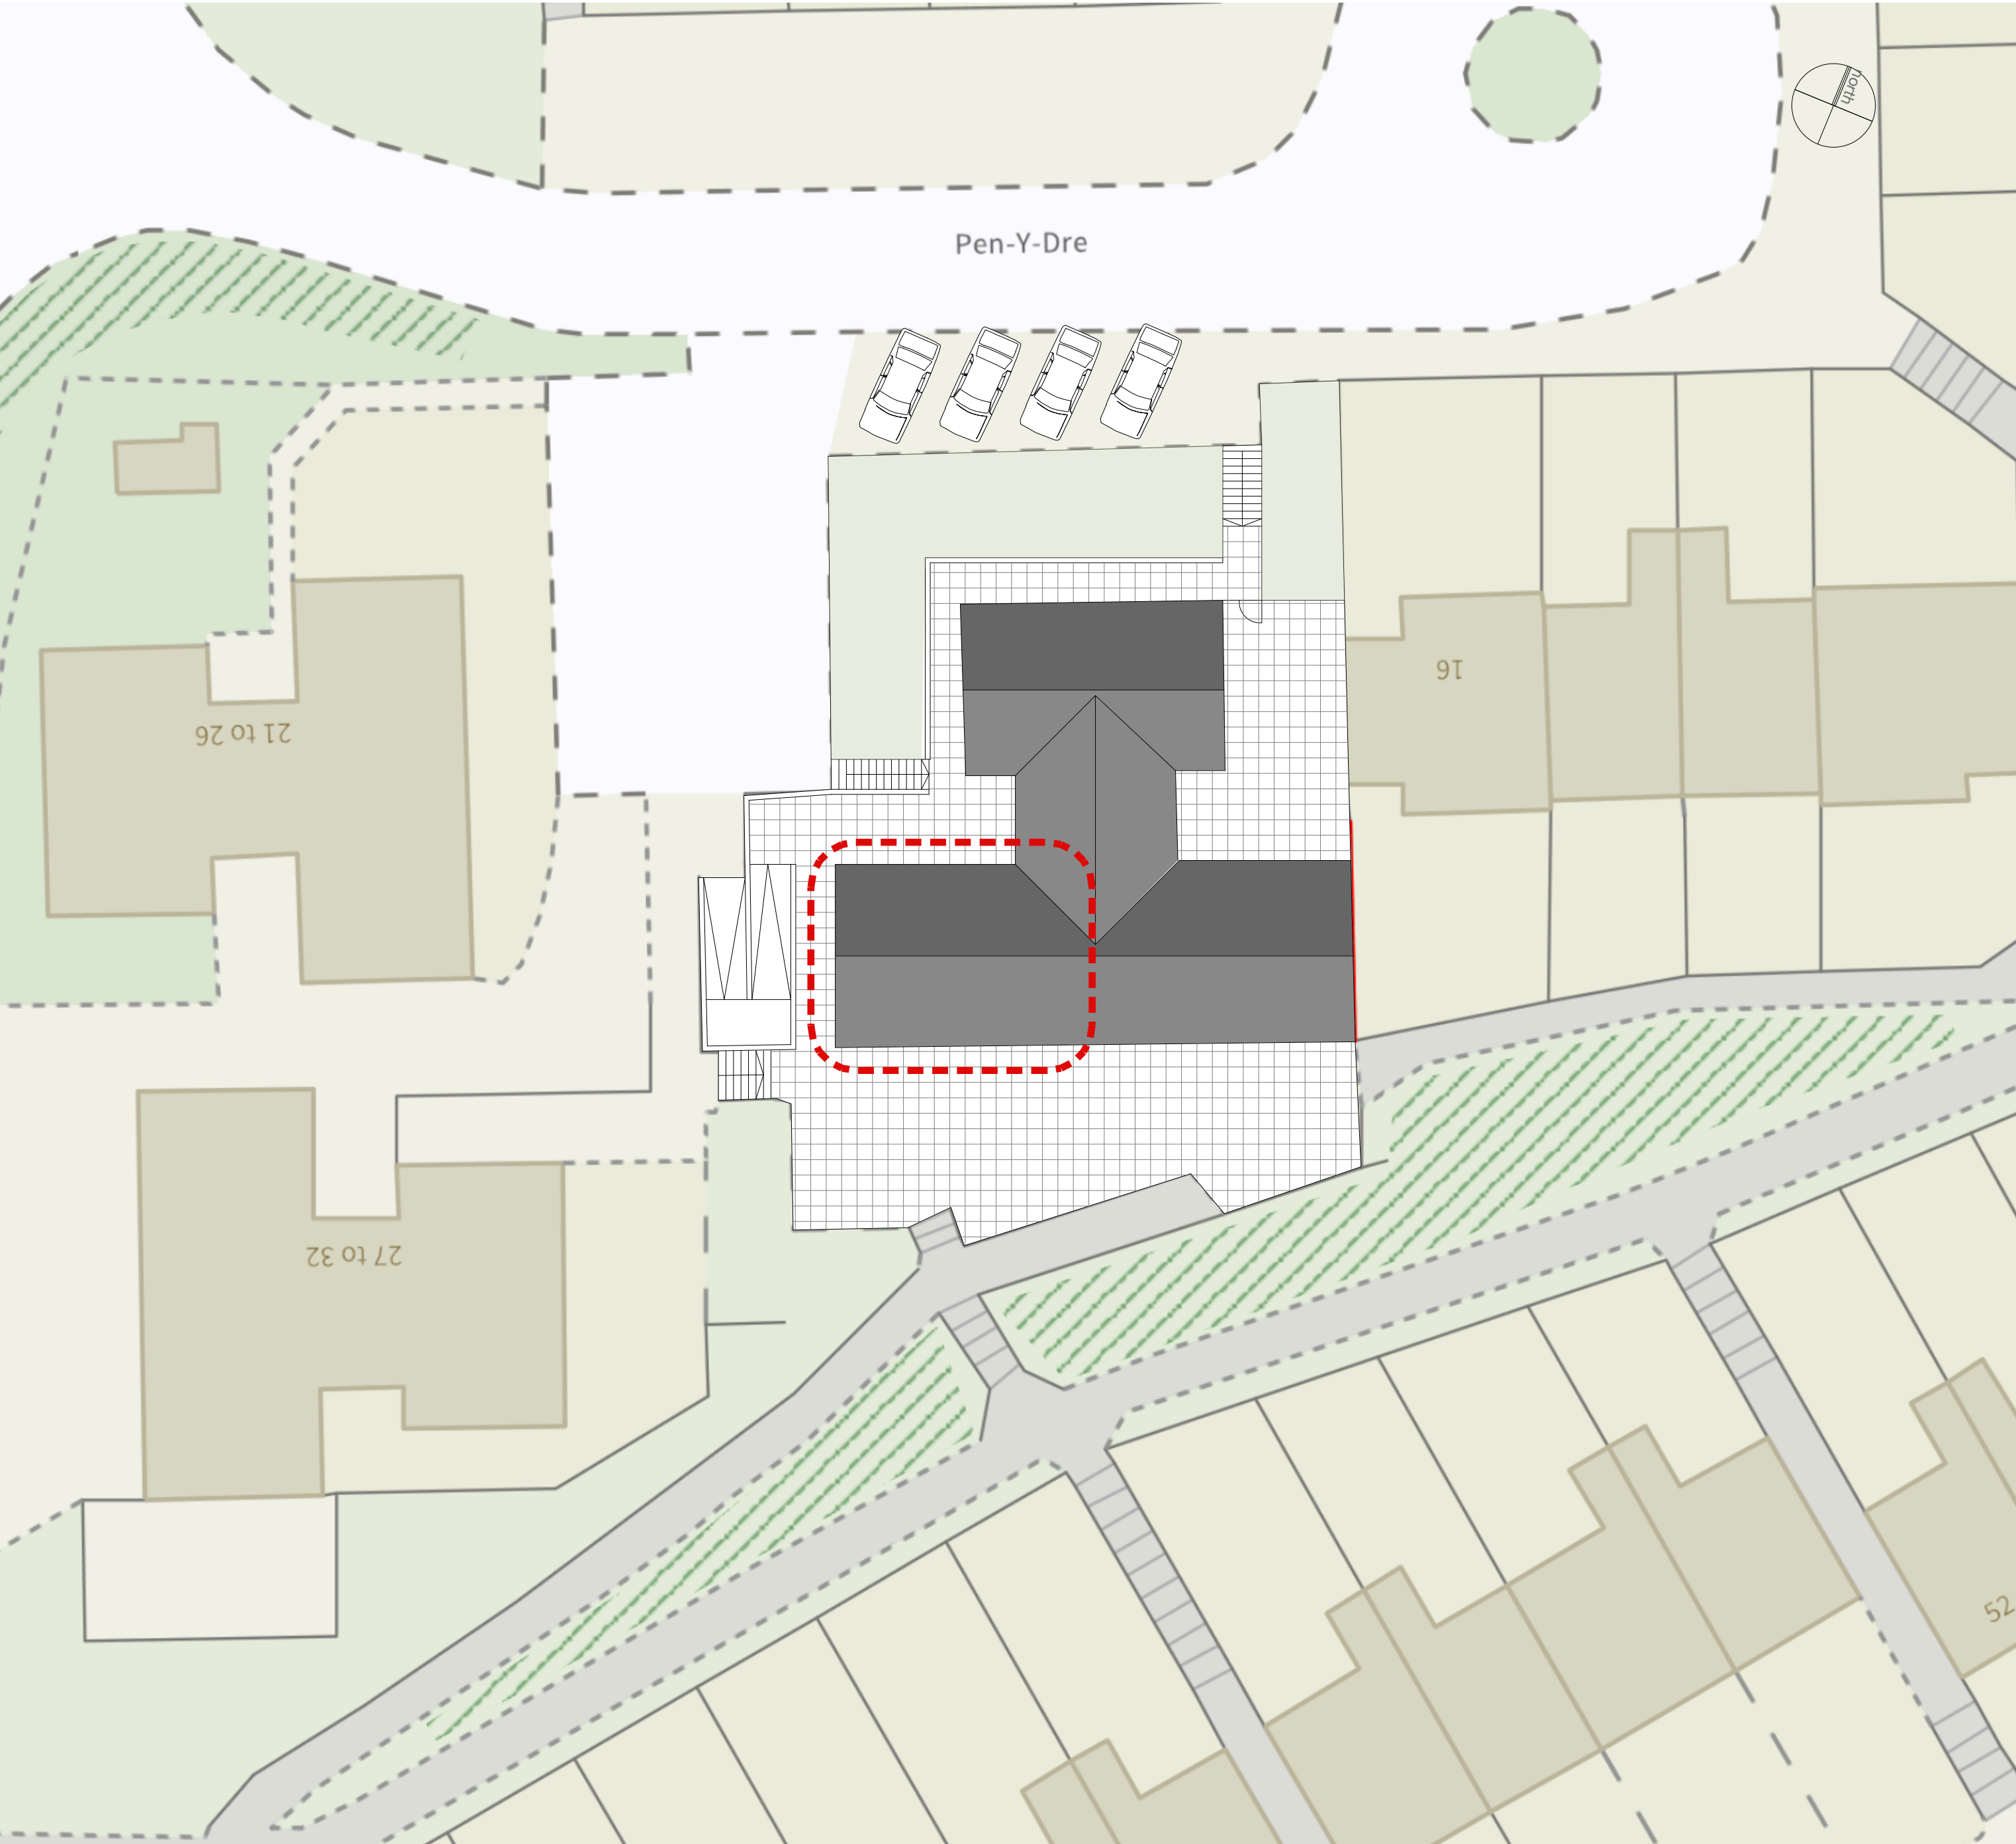

existing site plan @ 1:200

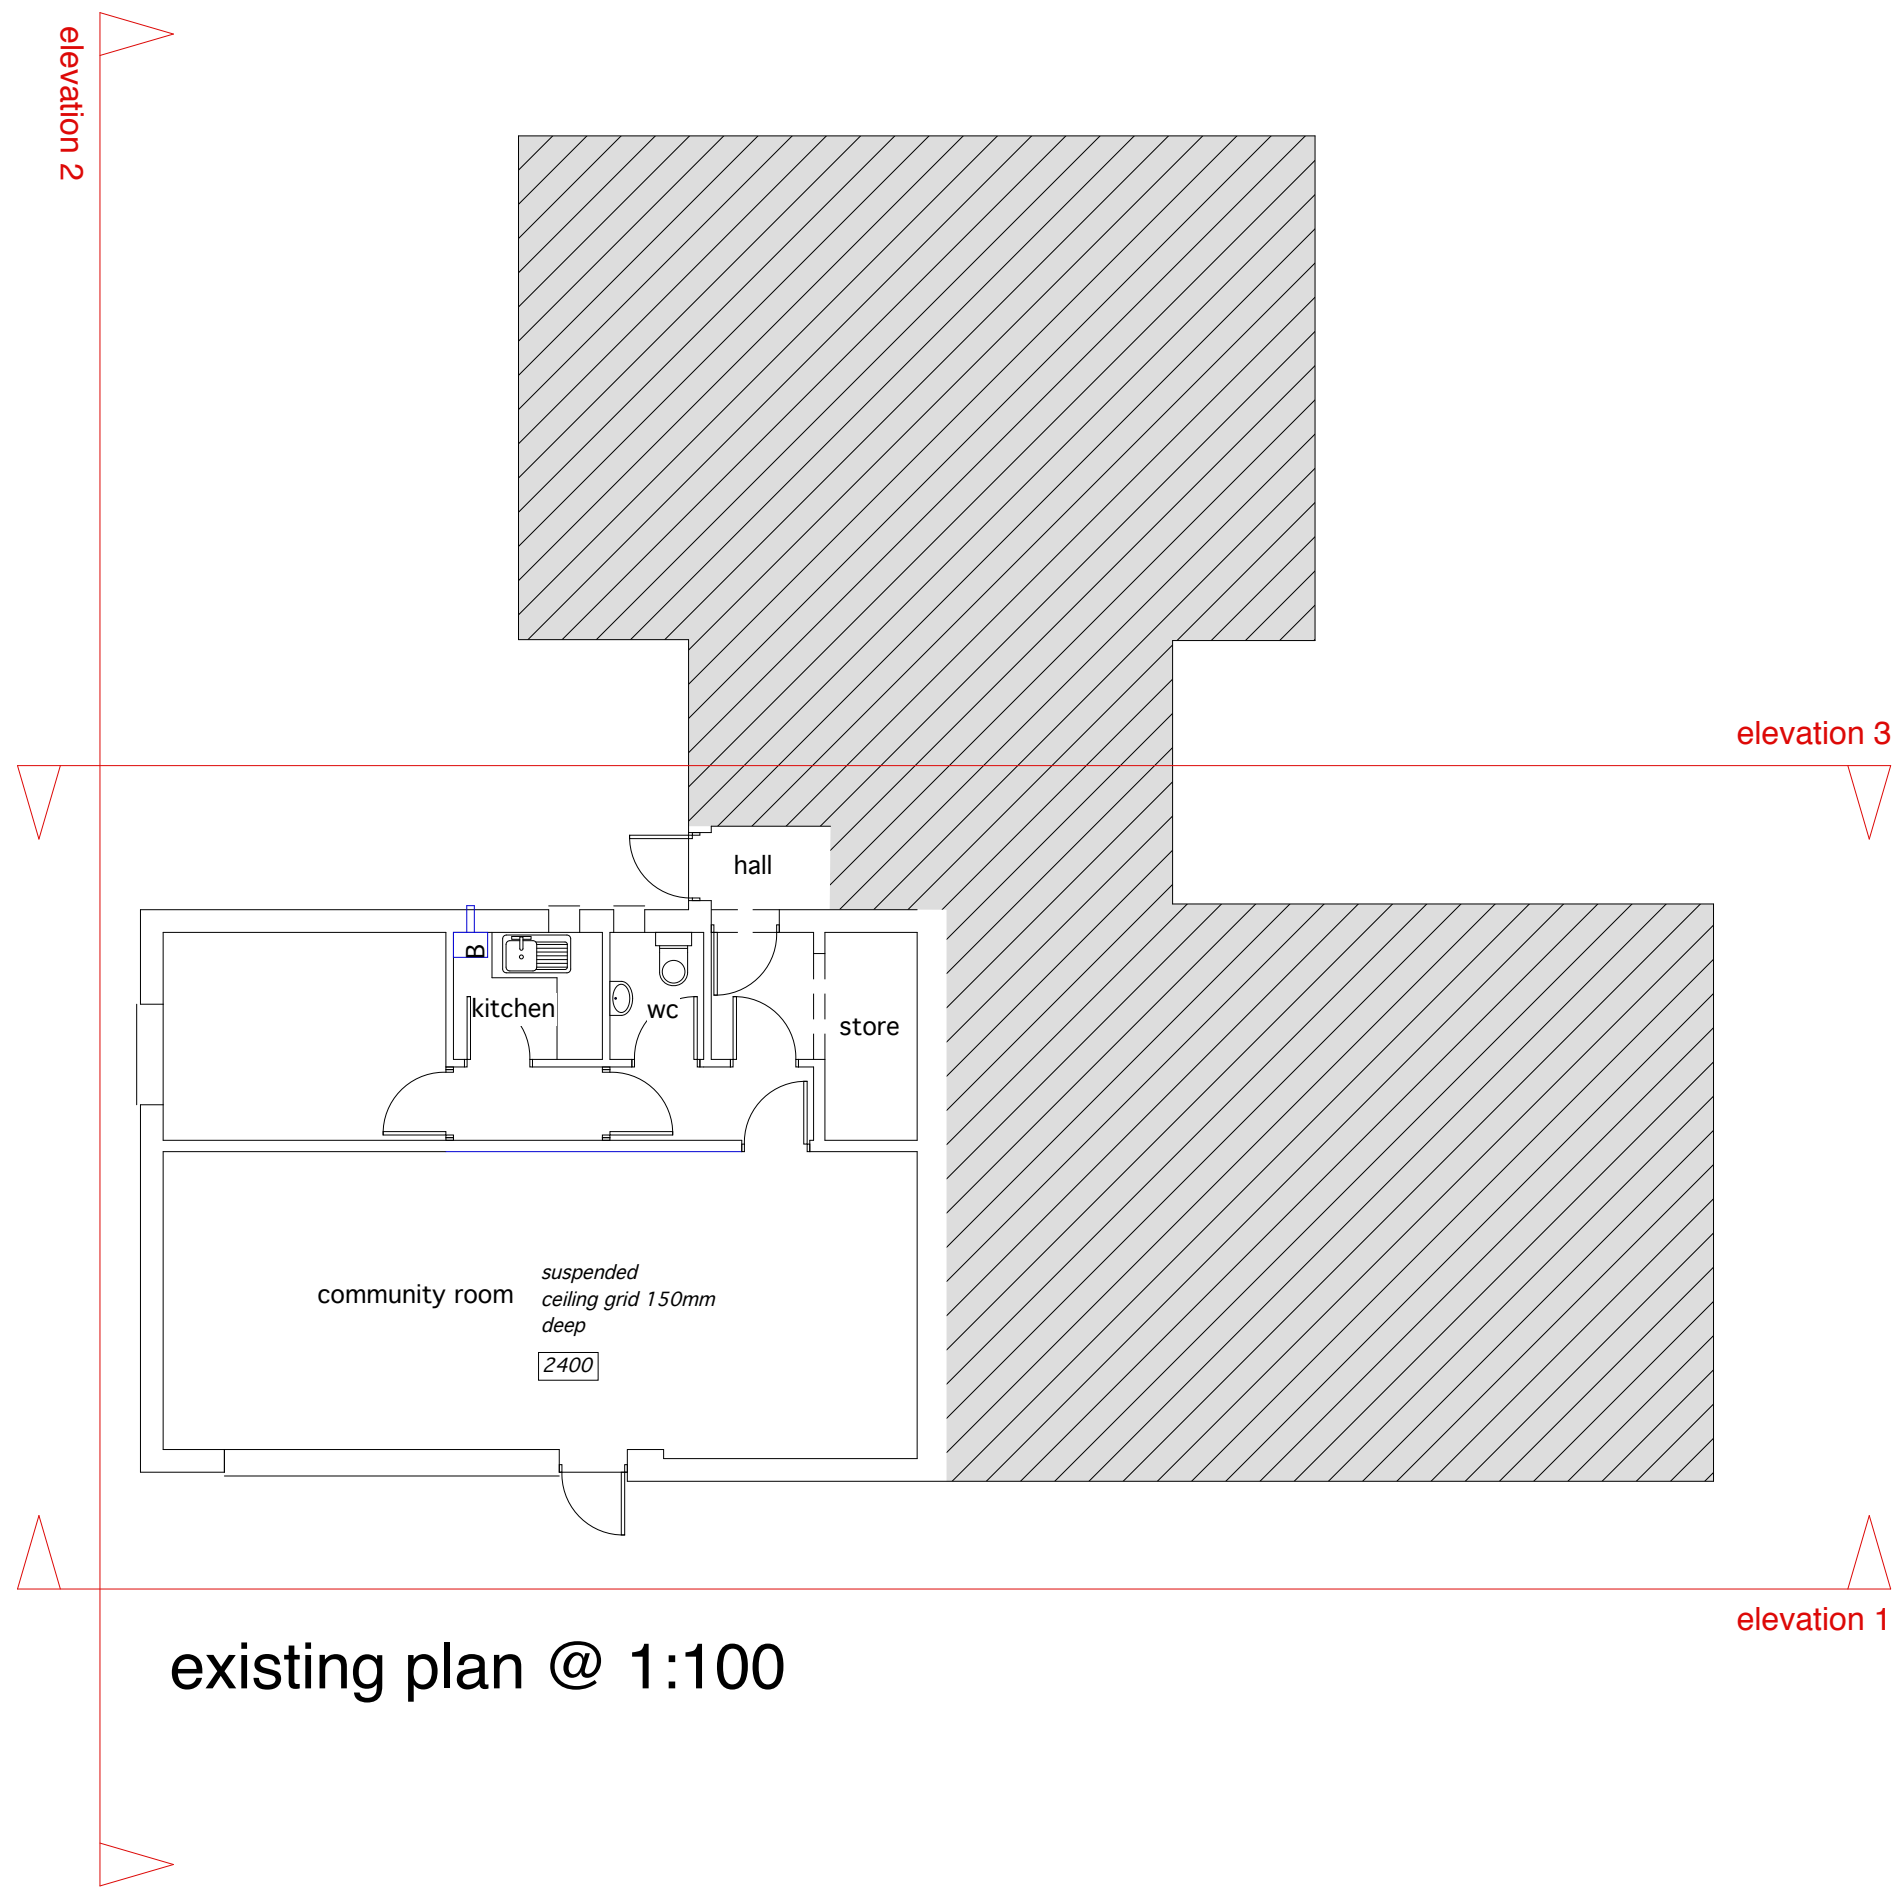


existing plan @ 1:100



elevation 1 @ 1:100



elevation 2 @ 1:100

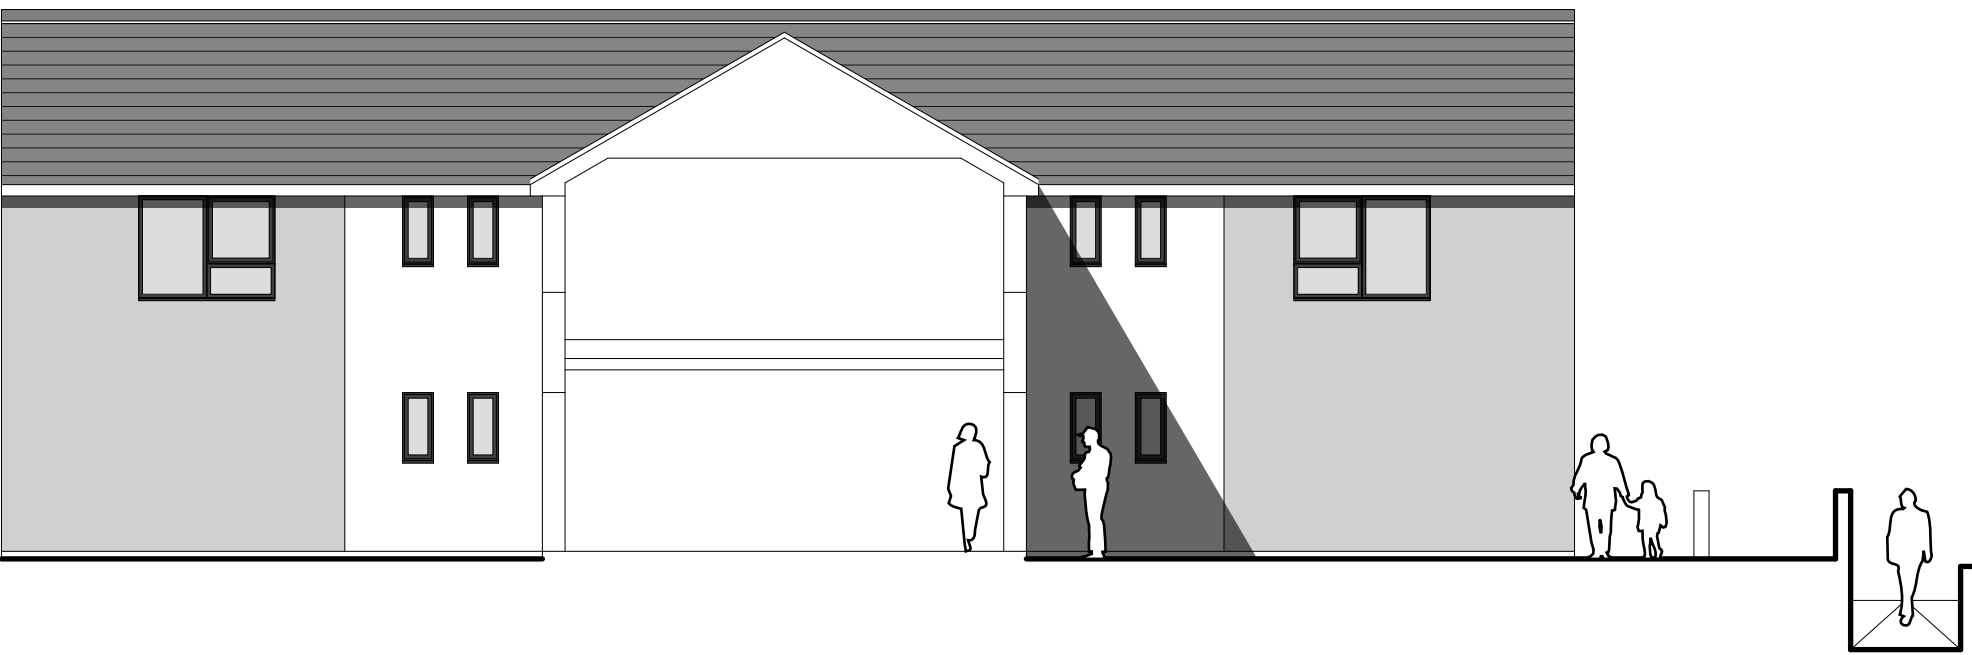

elevation 3 @ 1:100

NLC cafe
existing plan & elevations

1:100 @ A1

Rev	Date	Action
This drawing is copyright.		
Dimensions to be checked on site and any discrepancies reported to the Architect immediately.		
Do not scale, use figured dimensions only.		
cfw ARCHITECTS		
Merthyr Tydfil Council		
NLC cafe		
Existing Plan + Elevations		
1:100 @ A1		
2272 - 60		
-		
6 north road, cardiff, cf10 3su 029 2054 0491 www.cfw-architects.co.uk		