



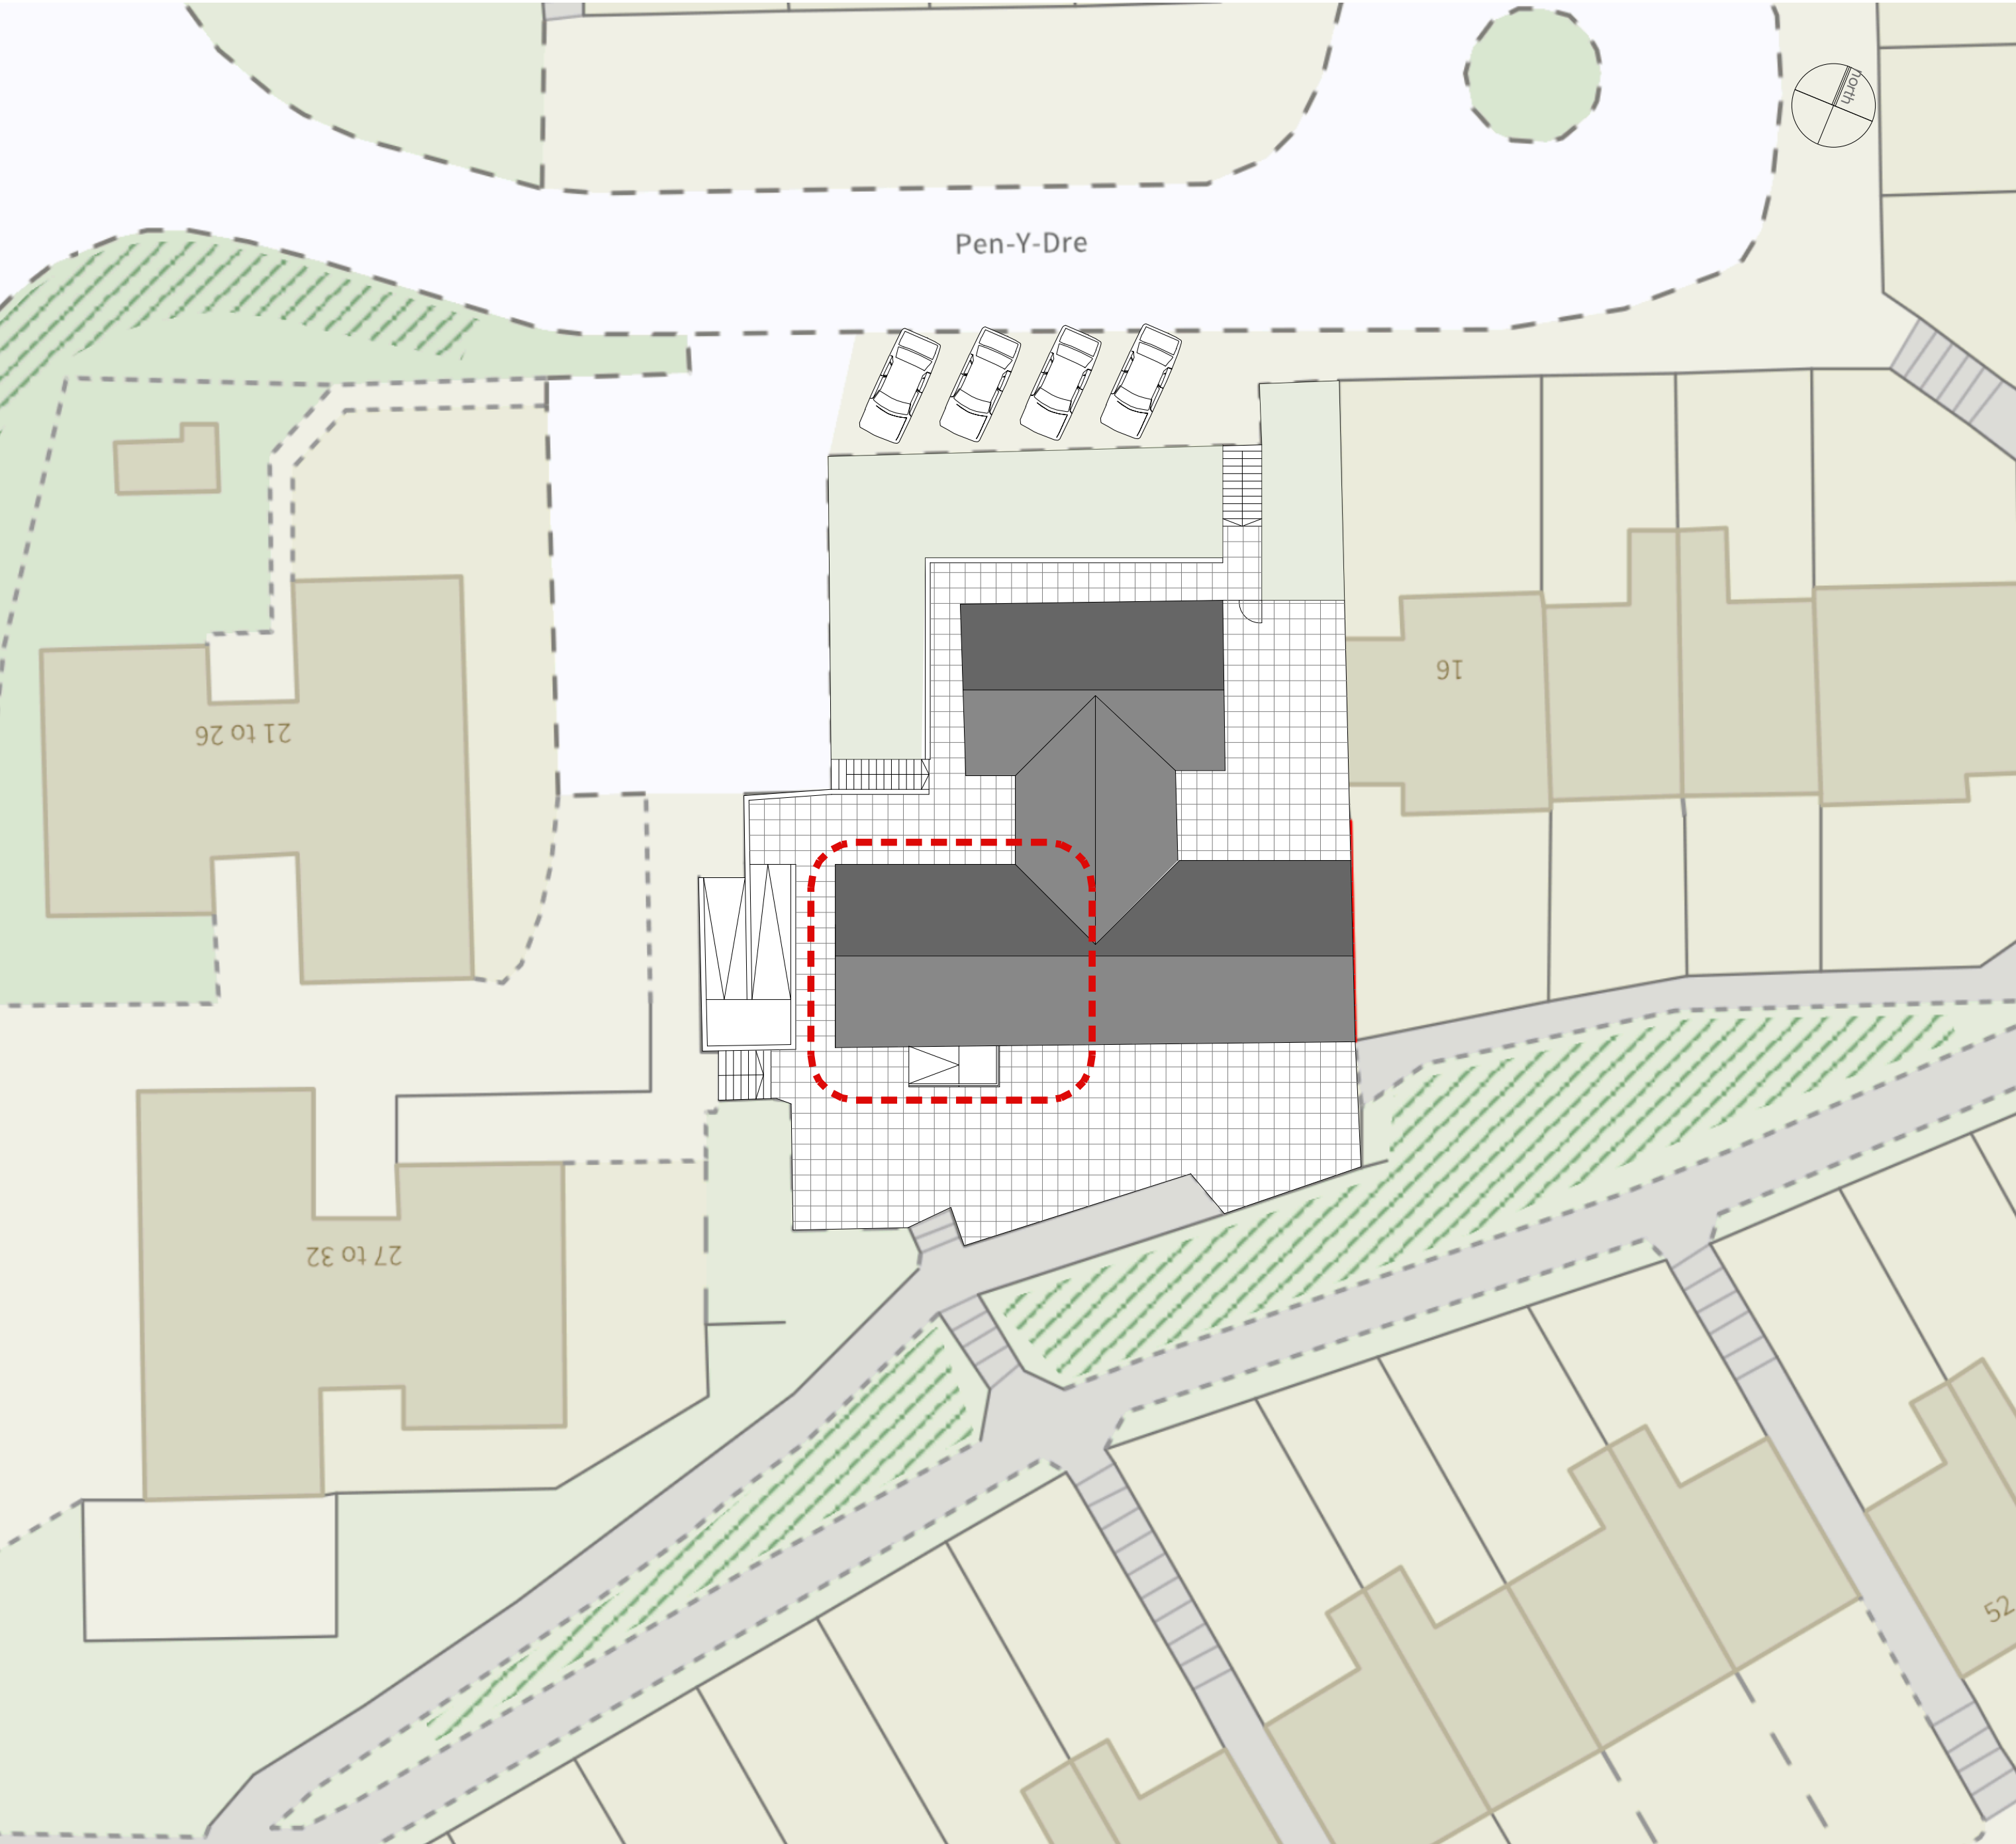


existing site plan @ 1:200

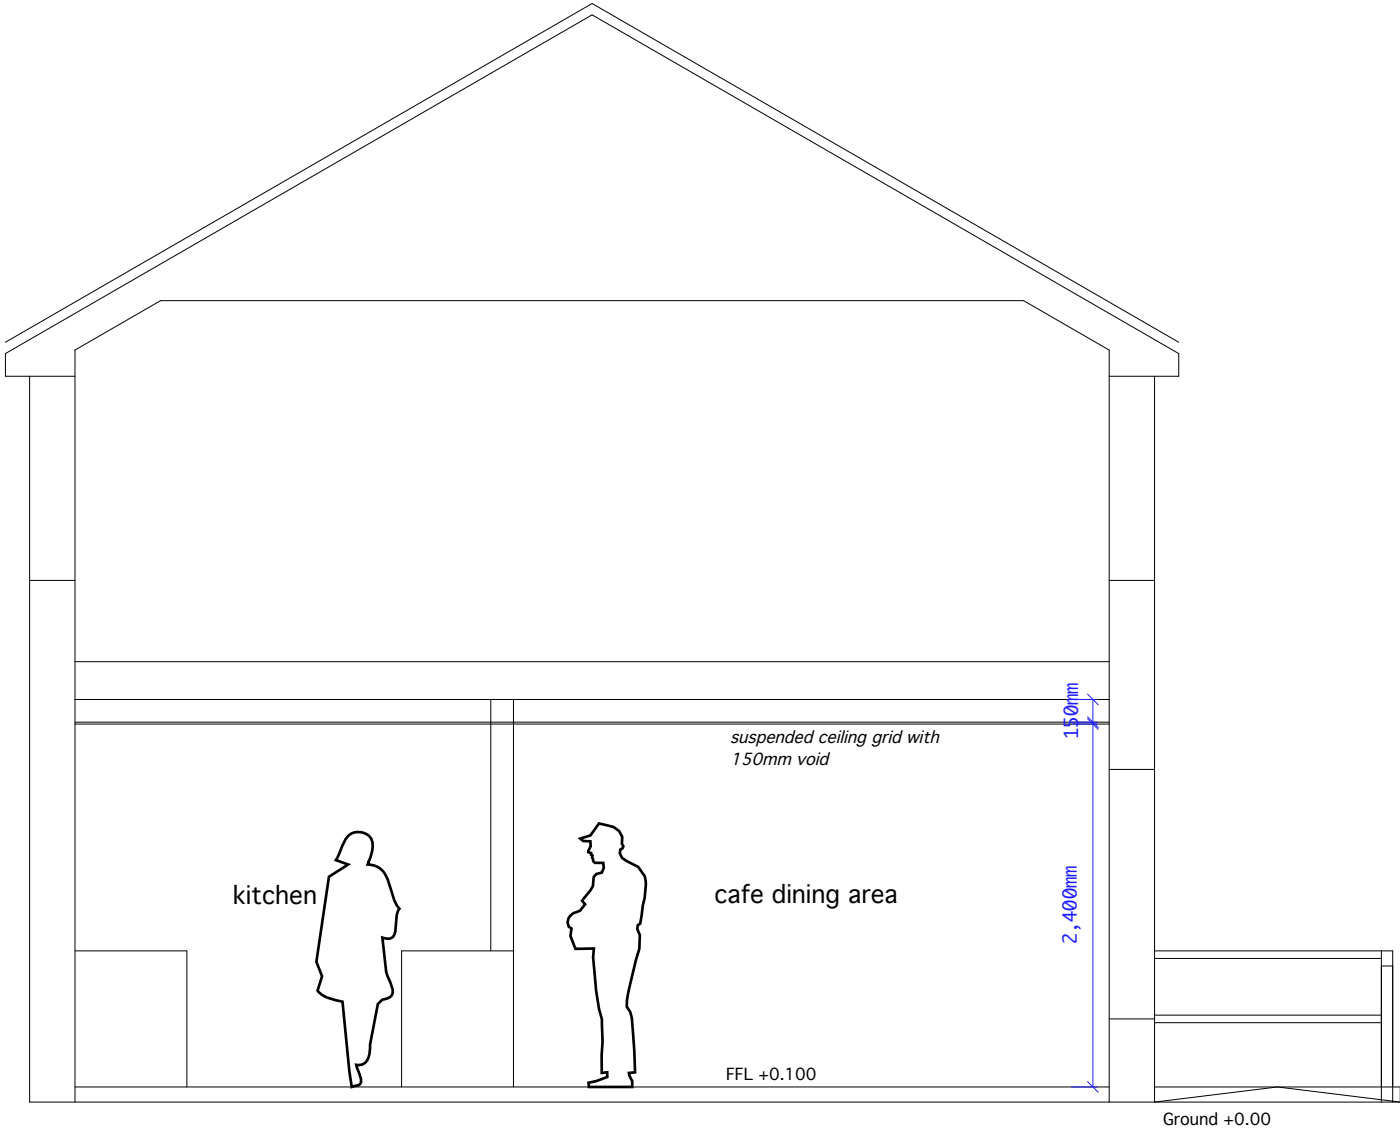

section @ 1:50




elevation 2 @ 1:100

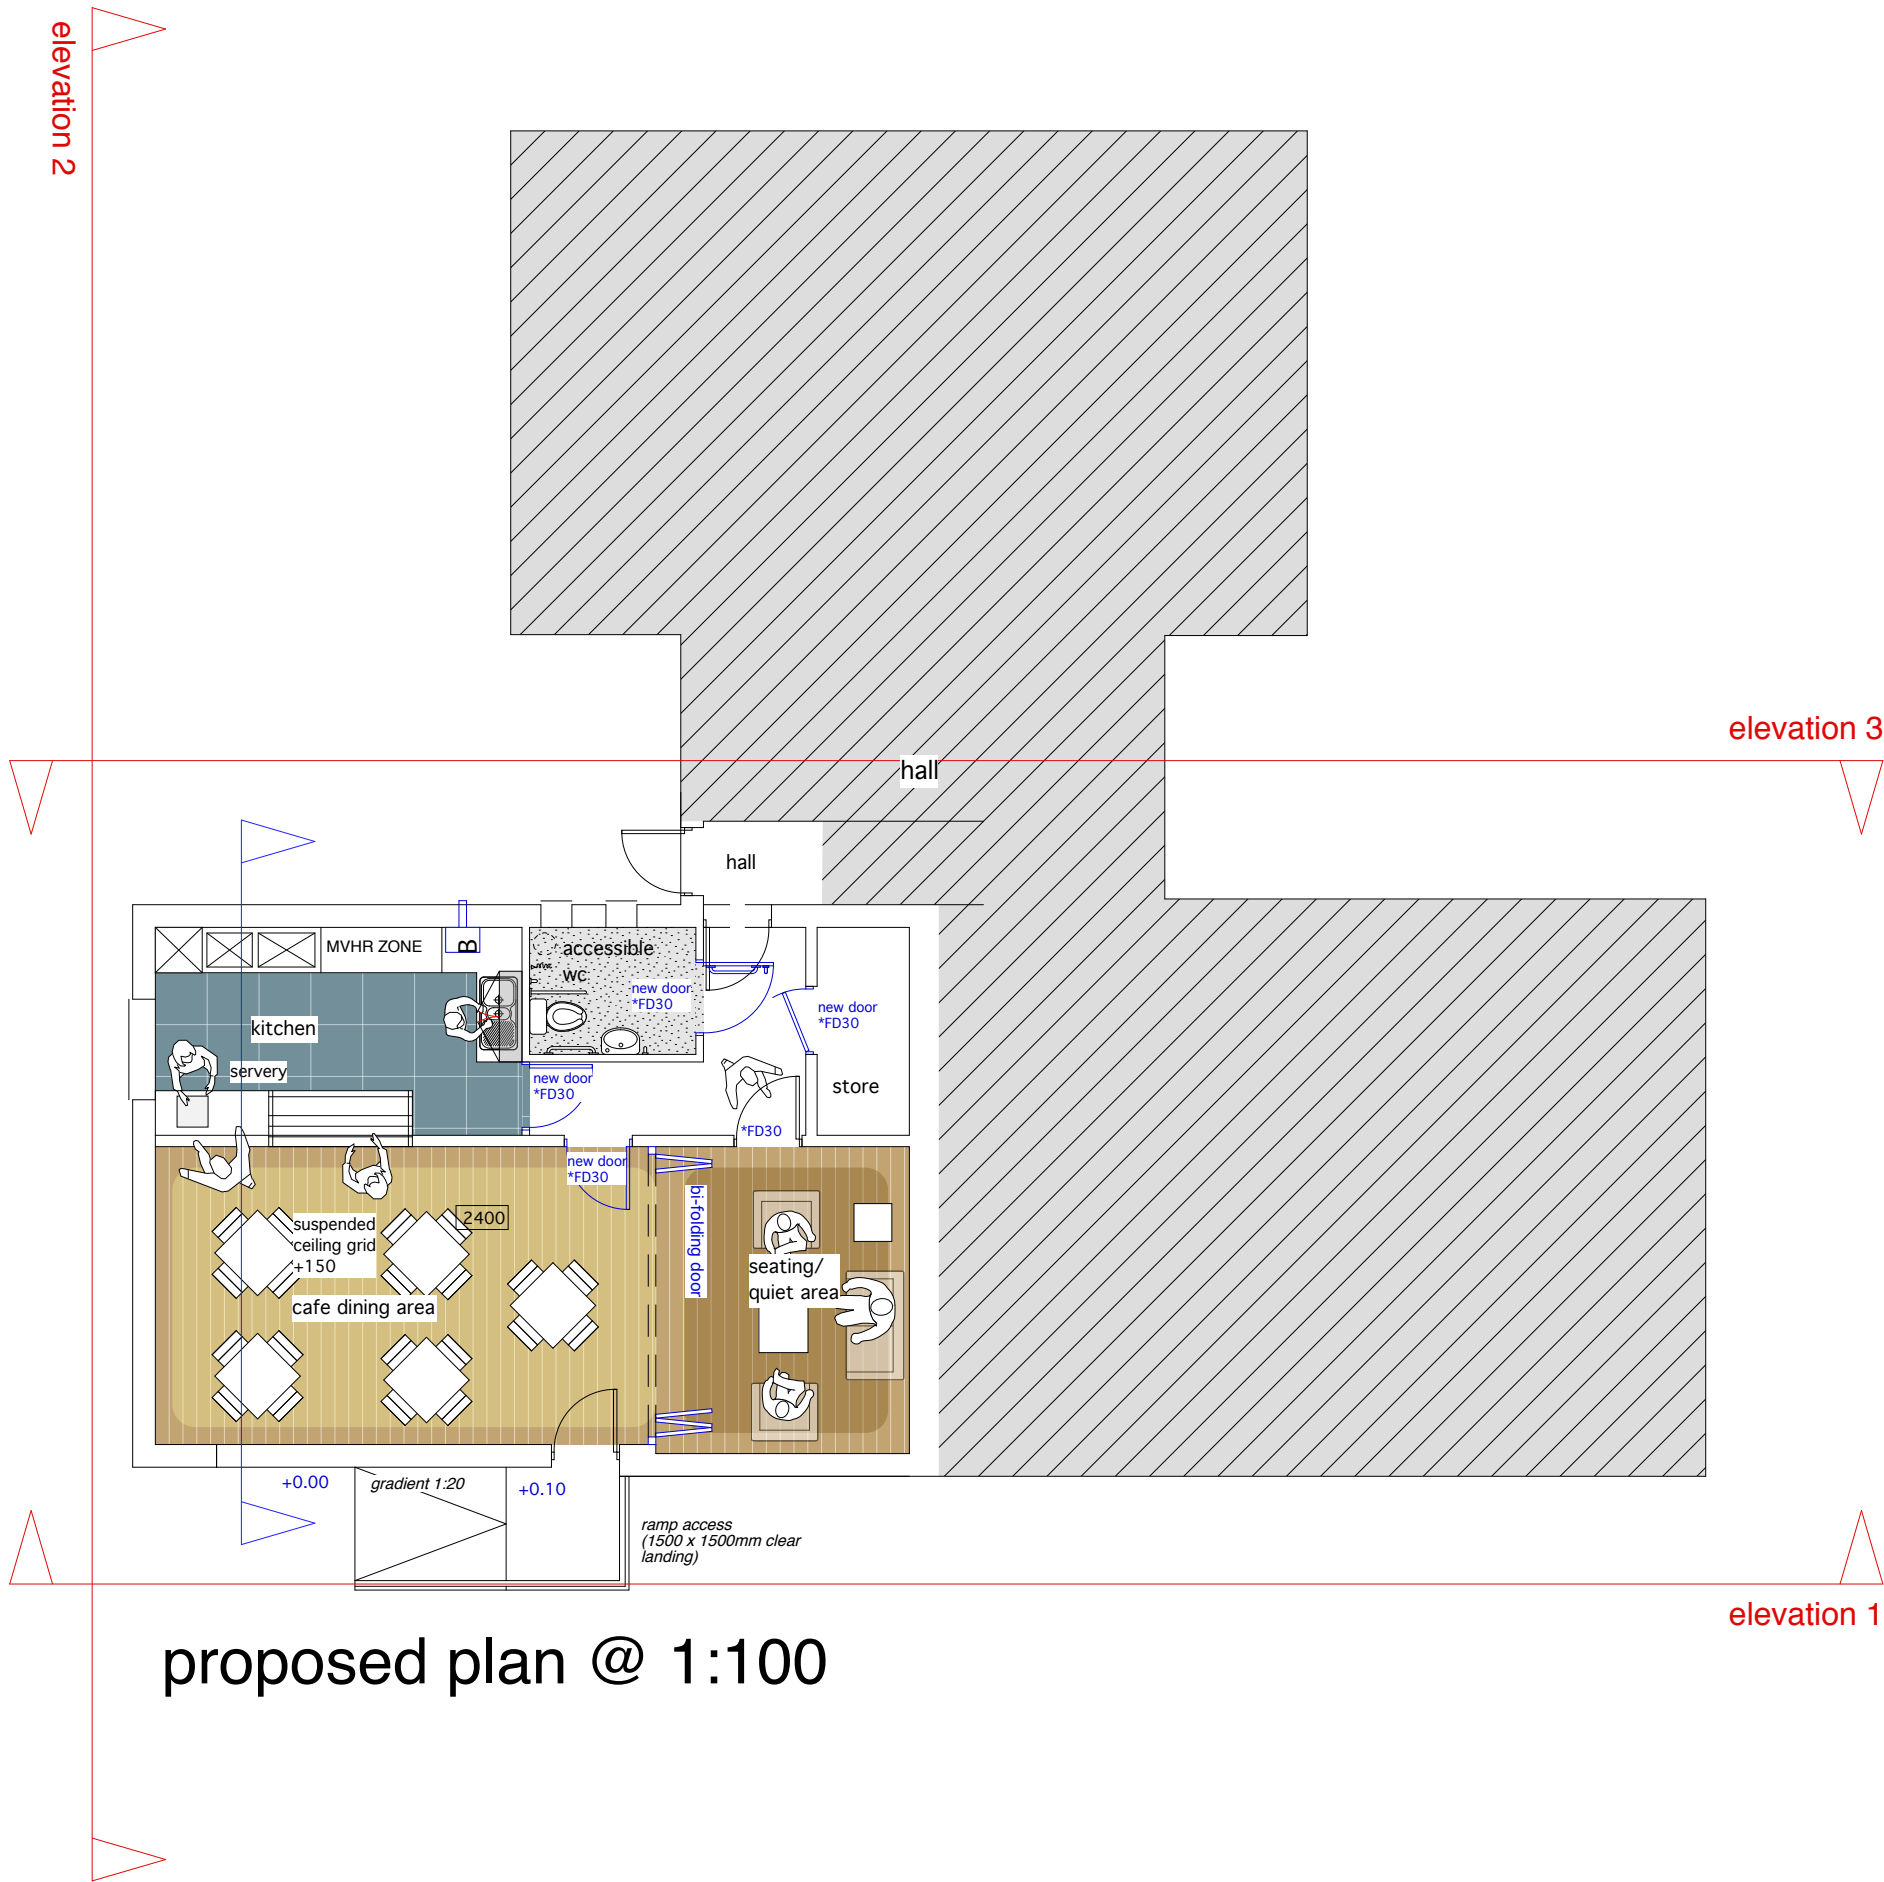

proposed plan @ 1:100



elevation 1 @ 1:100

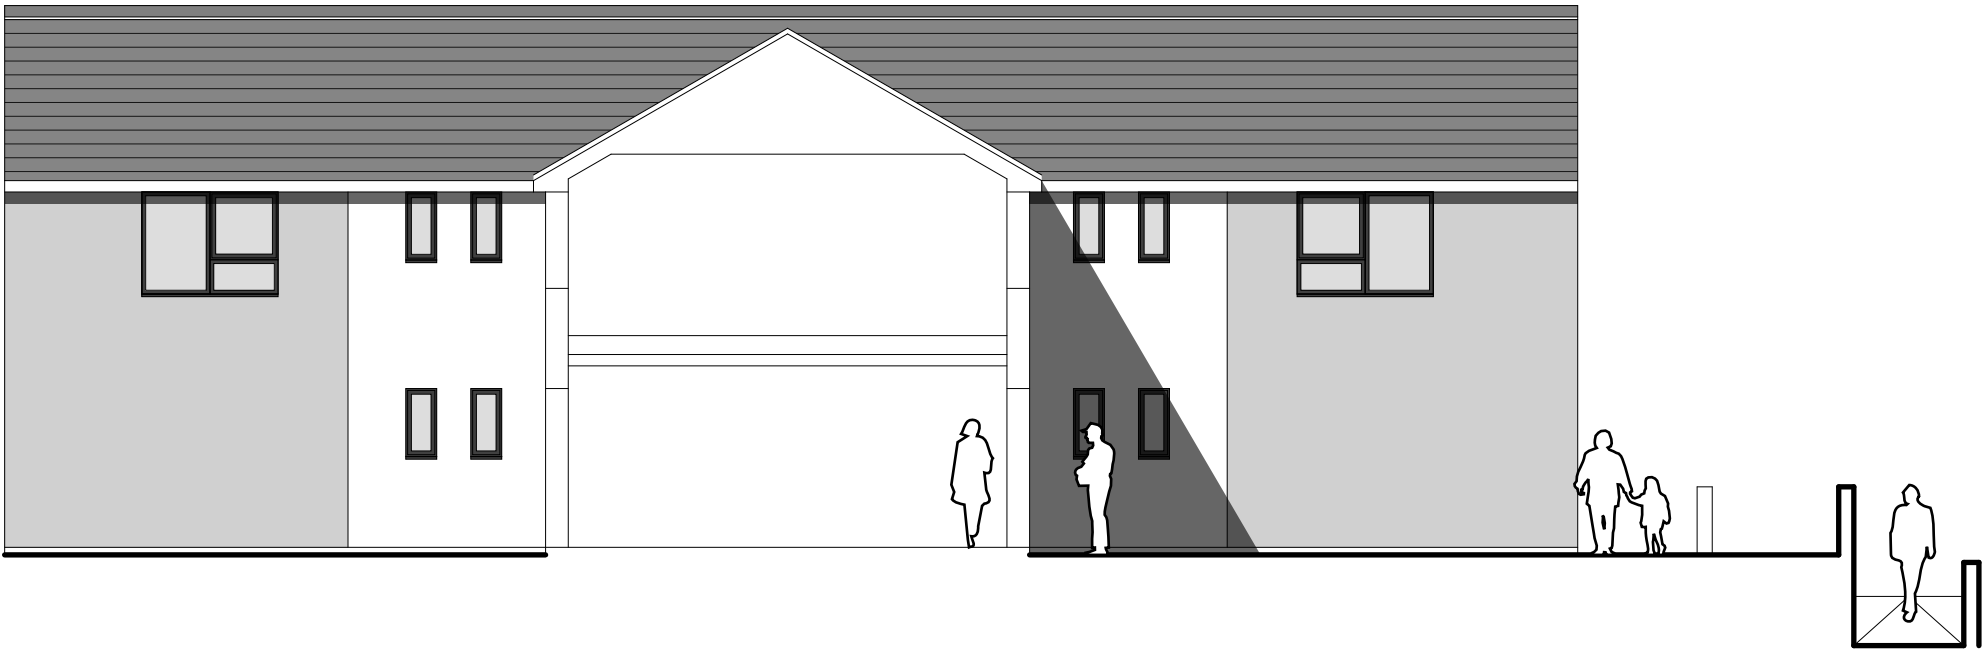

elevation 3 @ 1:100

NLC cafe
proposed plan & elevations

1:100 @ A1