


ABERMORLAIS

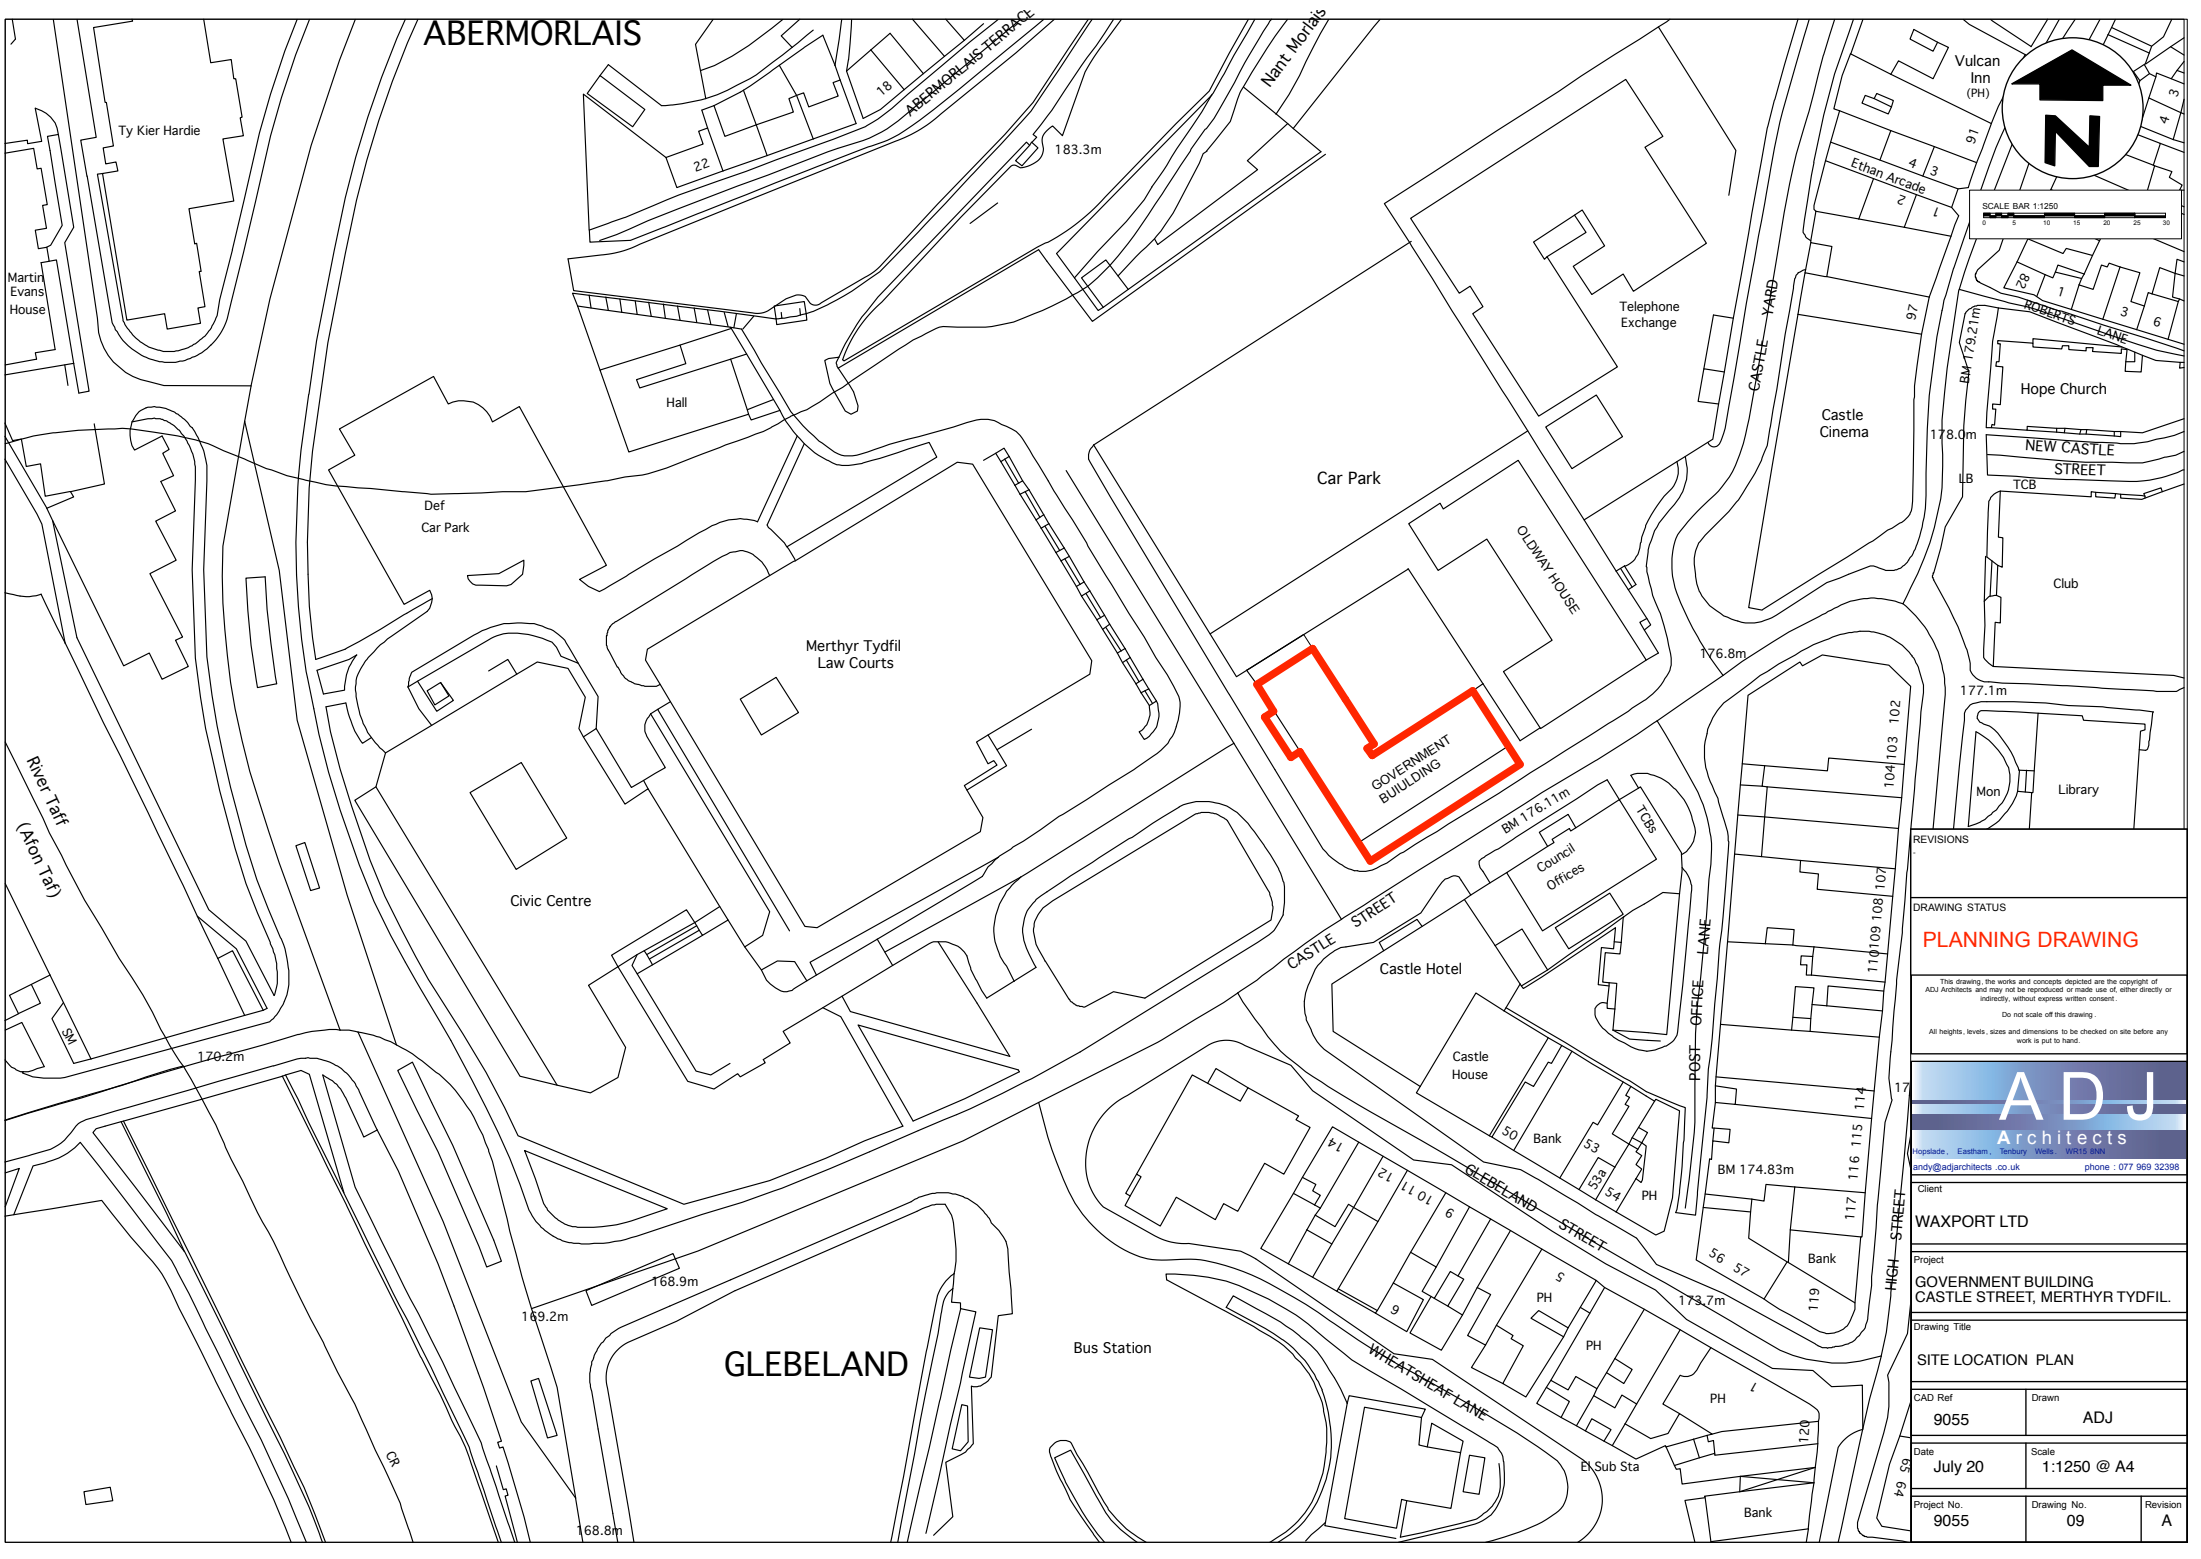

SCALE BAR 1:1250

REVISIONS		
DRAWING STATUS		
PLANNING DRAWING		
This drawing, the works and concepts depicted are the copyright of ADJ Architects and may not be reproduced or made use of, either directly or indirectly, without express written consent. Do not scale off this drawing. All heights, levels, sizes and dimensions to be checked on site before any work is put to hand.		
ADJ Architects Hopslade, Eastham, Tenbury Wells, WR11 5BN andy@adjarchitects.co.uk phone : 077 969 32398		
Client		
WAXPORT LTD		
Project		
GOVERNMENT BUILDING CASTLE STREET, MERTHYR TYDFIL.		
Drawing Title		
SITE LOCATION PLAN		
CAD Ref	Drawn	
9055	ADJ	
Date	July 20	Scale 1:1250 @ A4
Project No.	9055	Drawing No. 09
		Revision A