



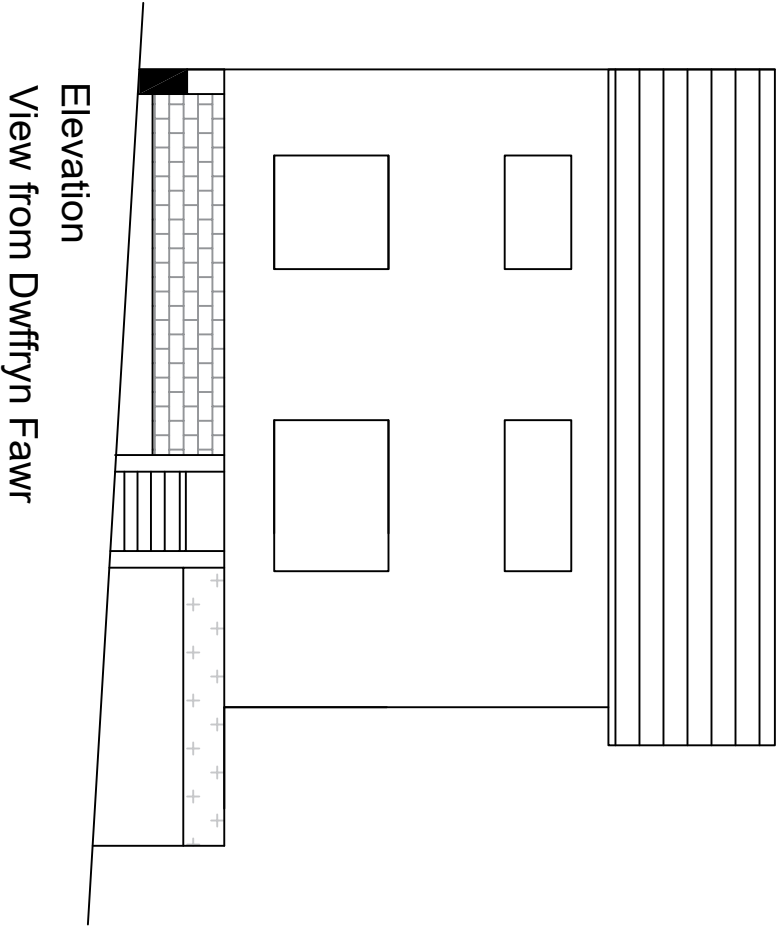

Elevation

View from Dwffryn Fawr

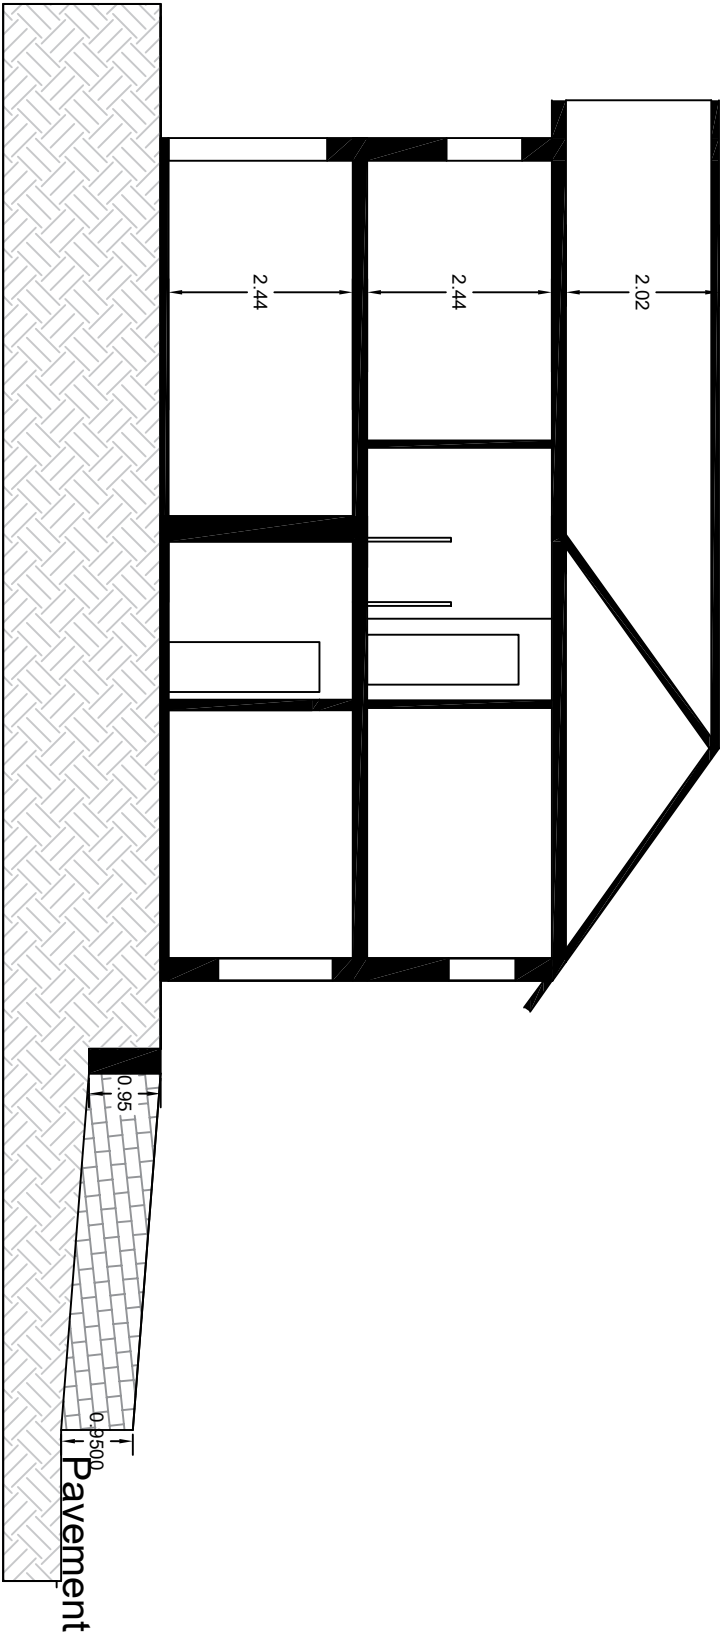

Proposed

Section B-B'

Pavement

Dwffryn Fawr

Mr and Mrs Reddy house  
17 Duffryn Fawr  
CF48 4DN

Proposed drawings  
Scale 1:100  
August 2020