



Indicative Anti Climb Fence Details

Installed at 1100mm and 1800mm throughout development

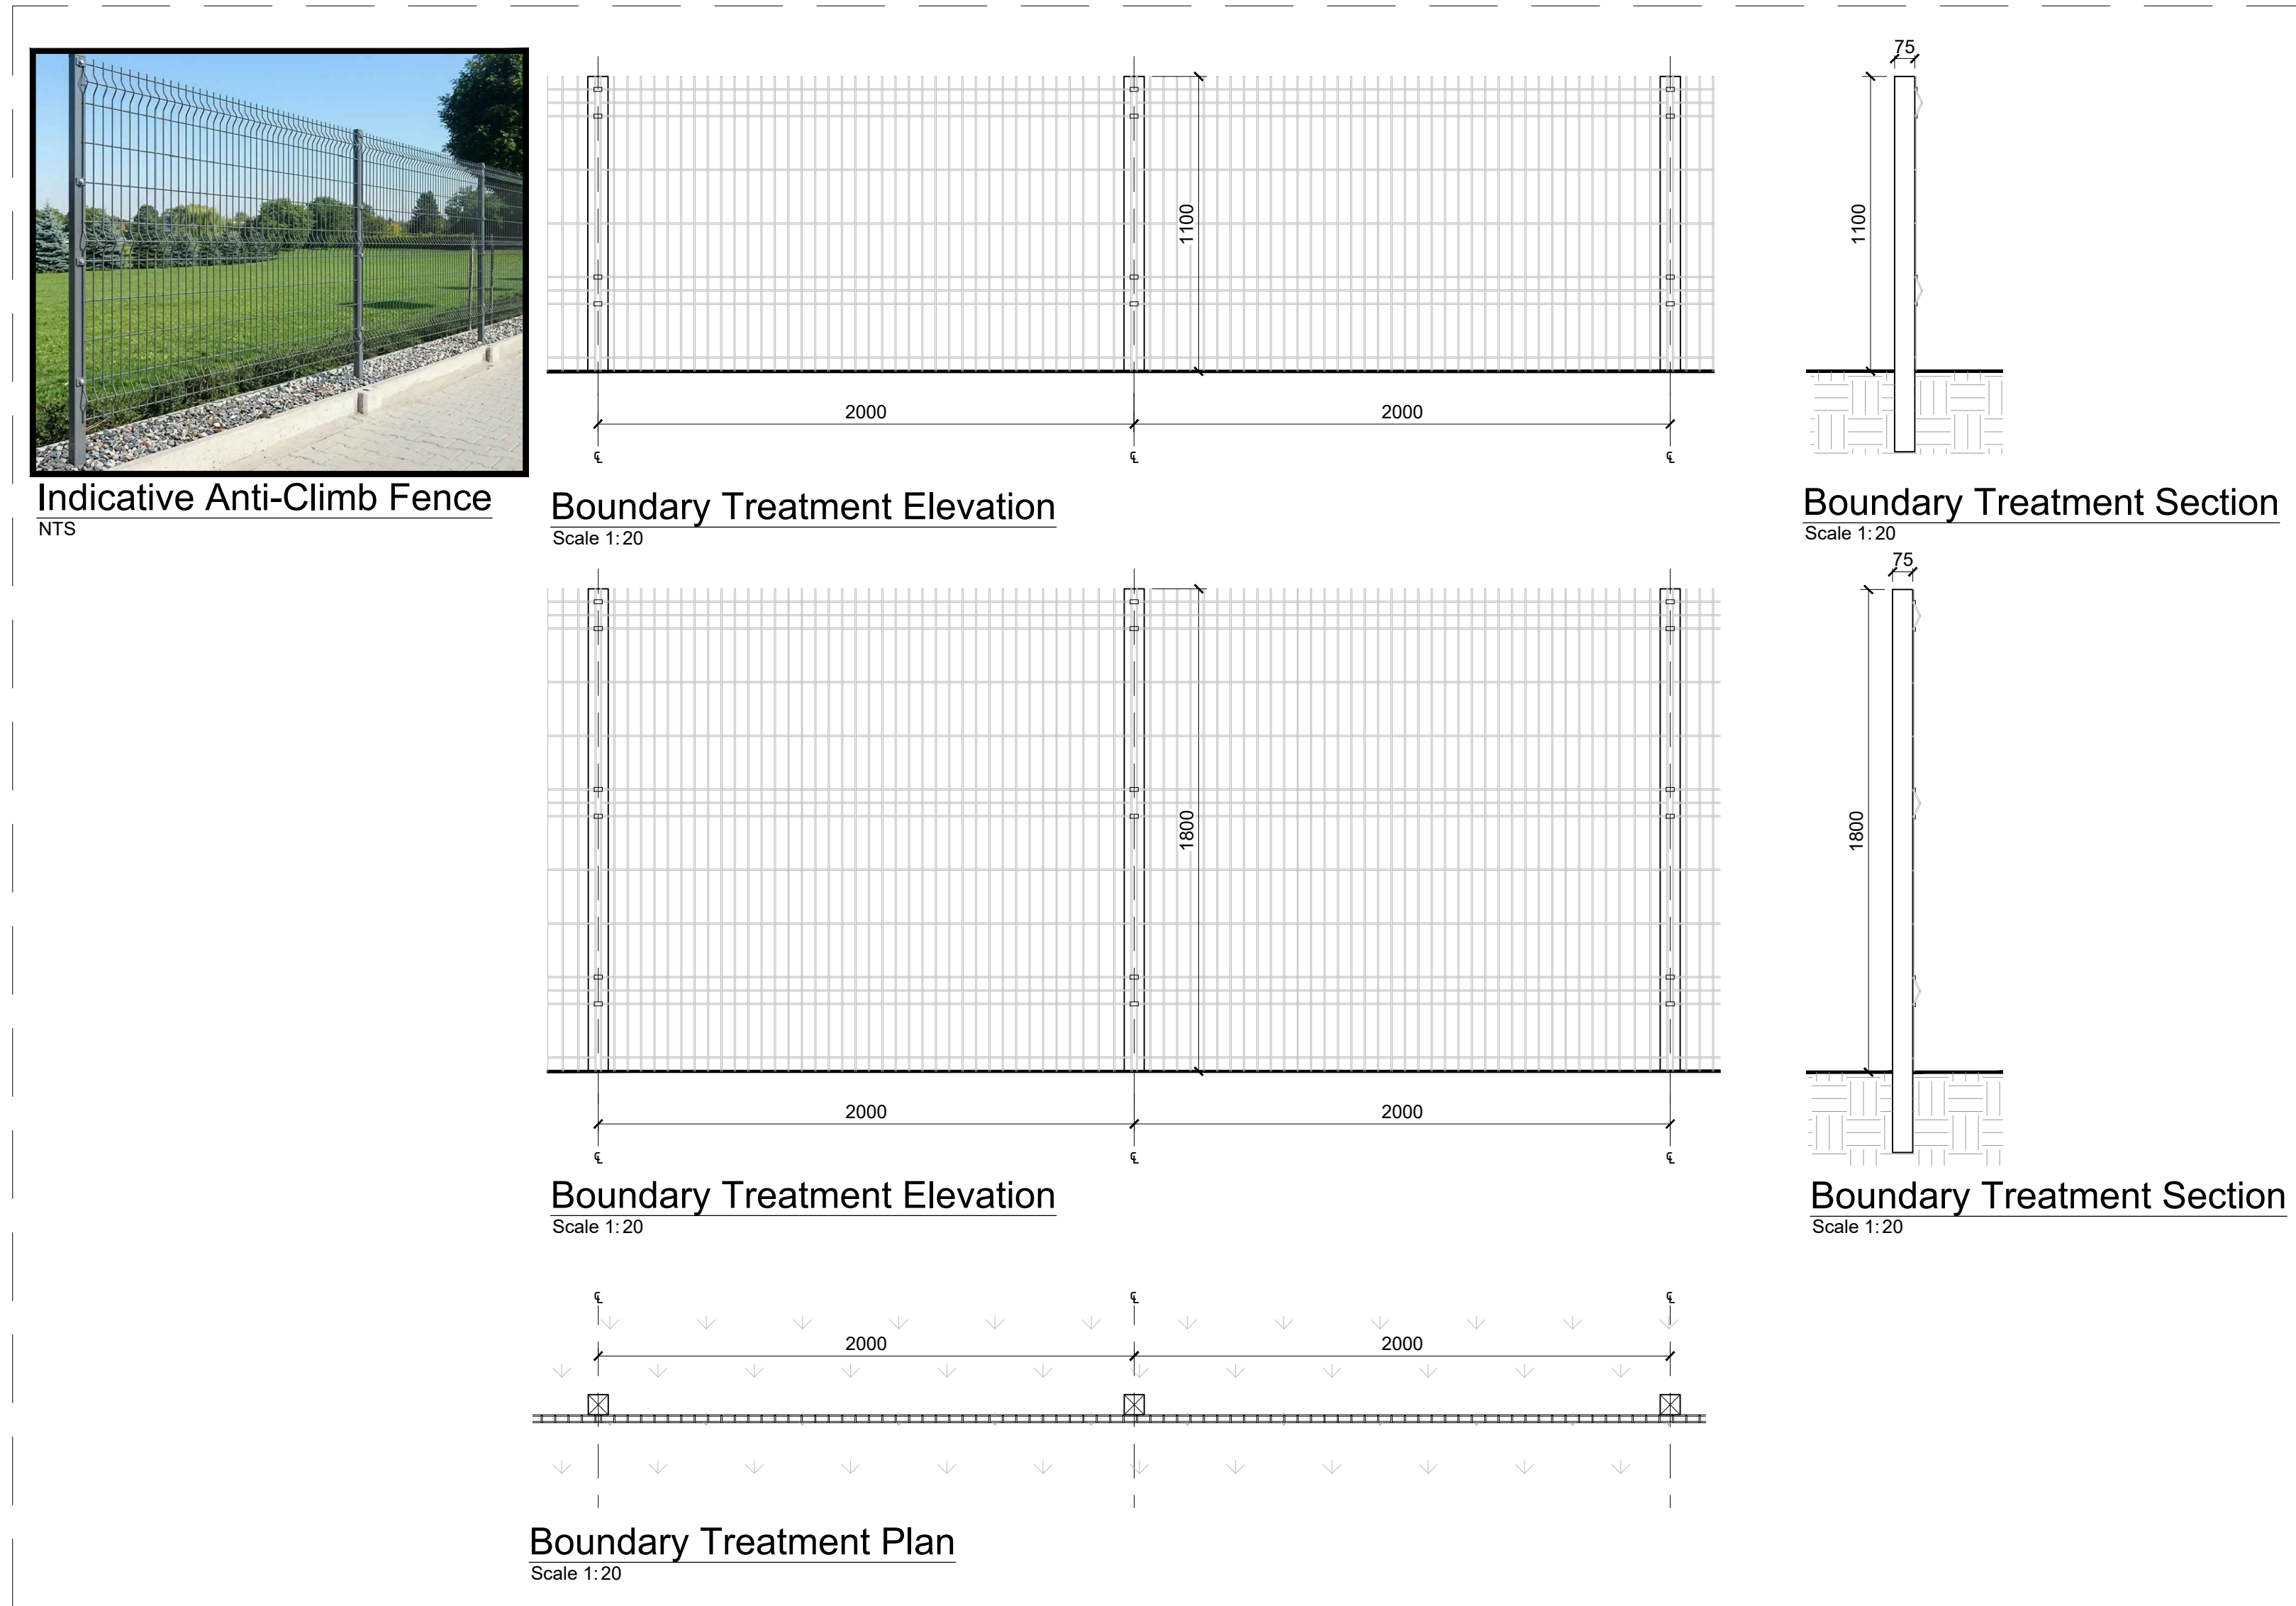


Indicative Timber Knee Rail Fence Details

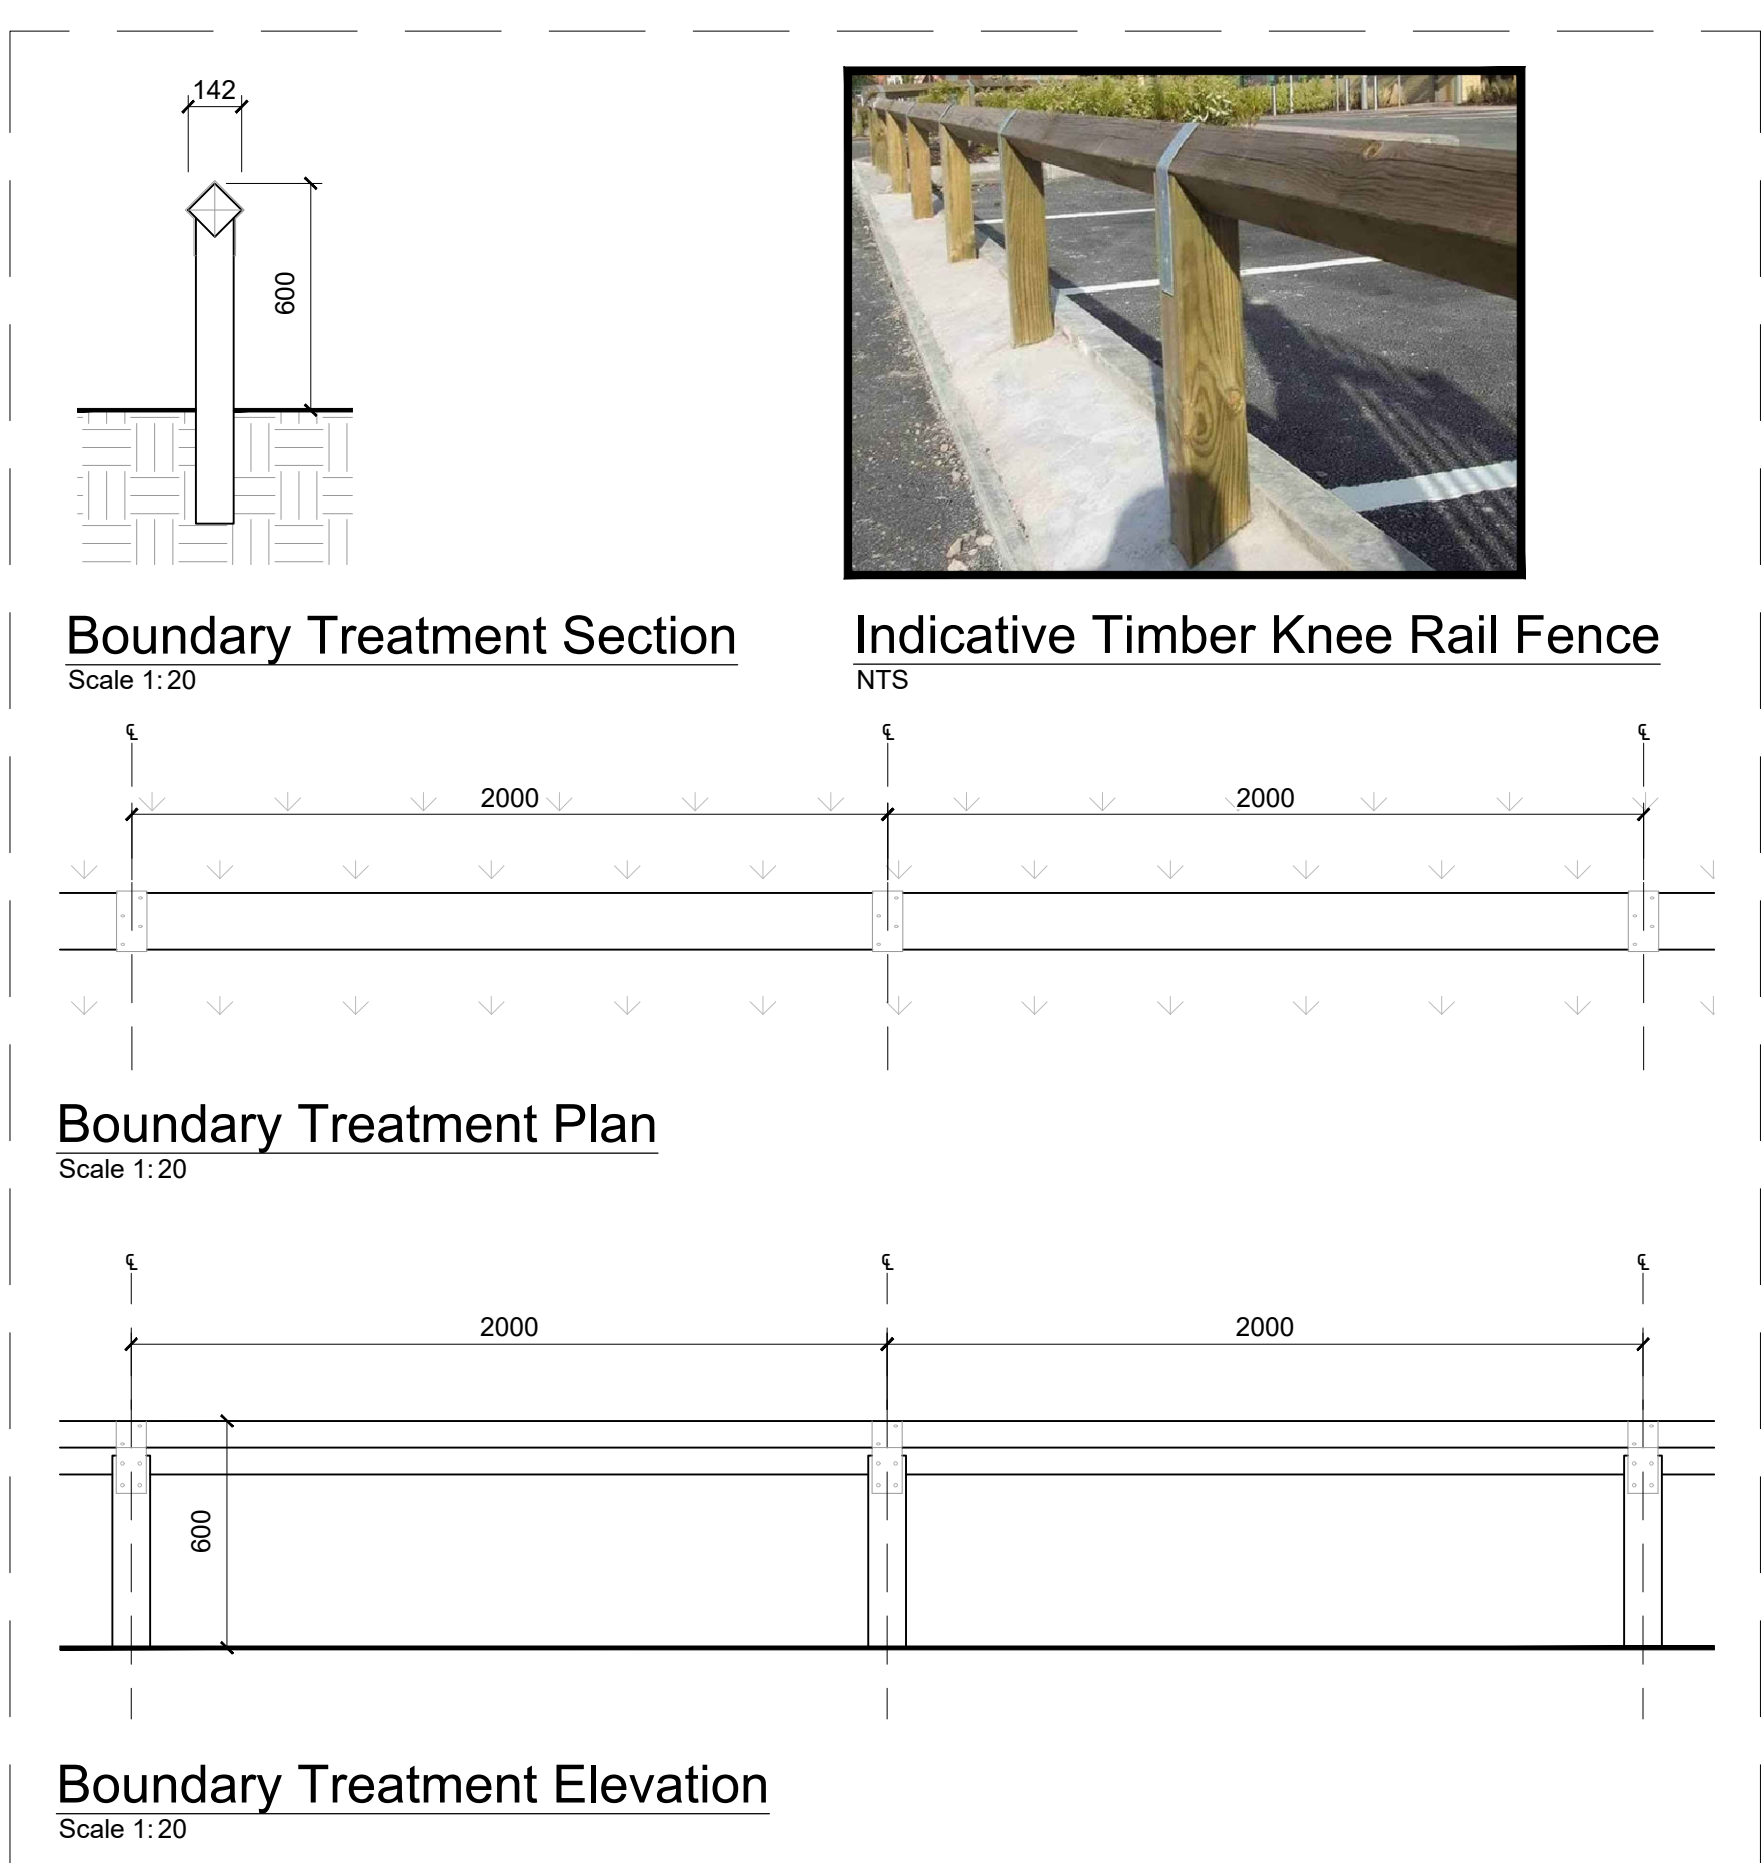

Native Hedgebank Indicative Details

Refer to edp's drawings for further detail

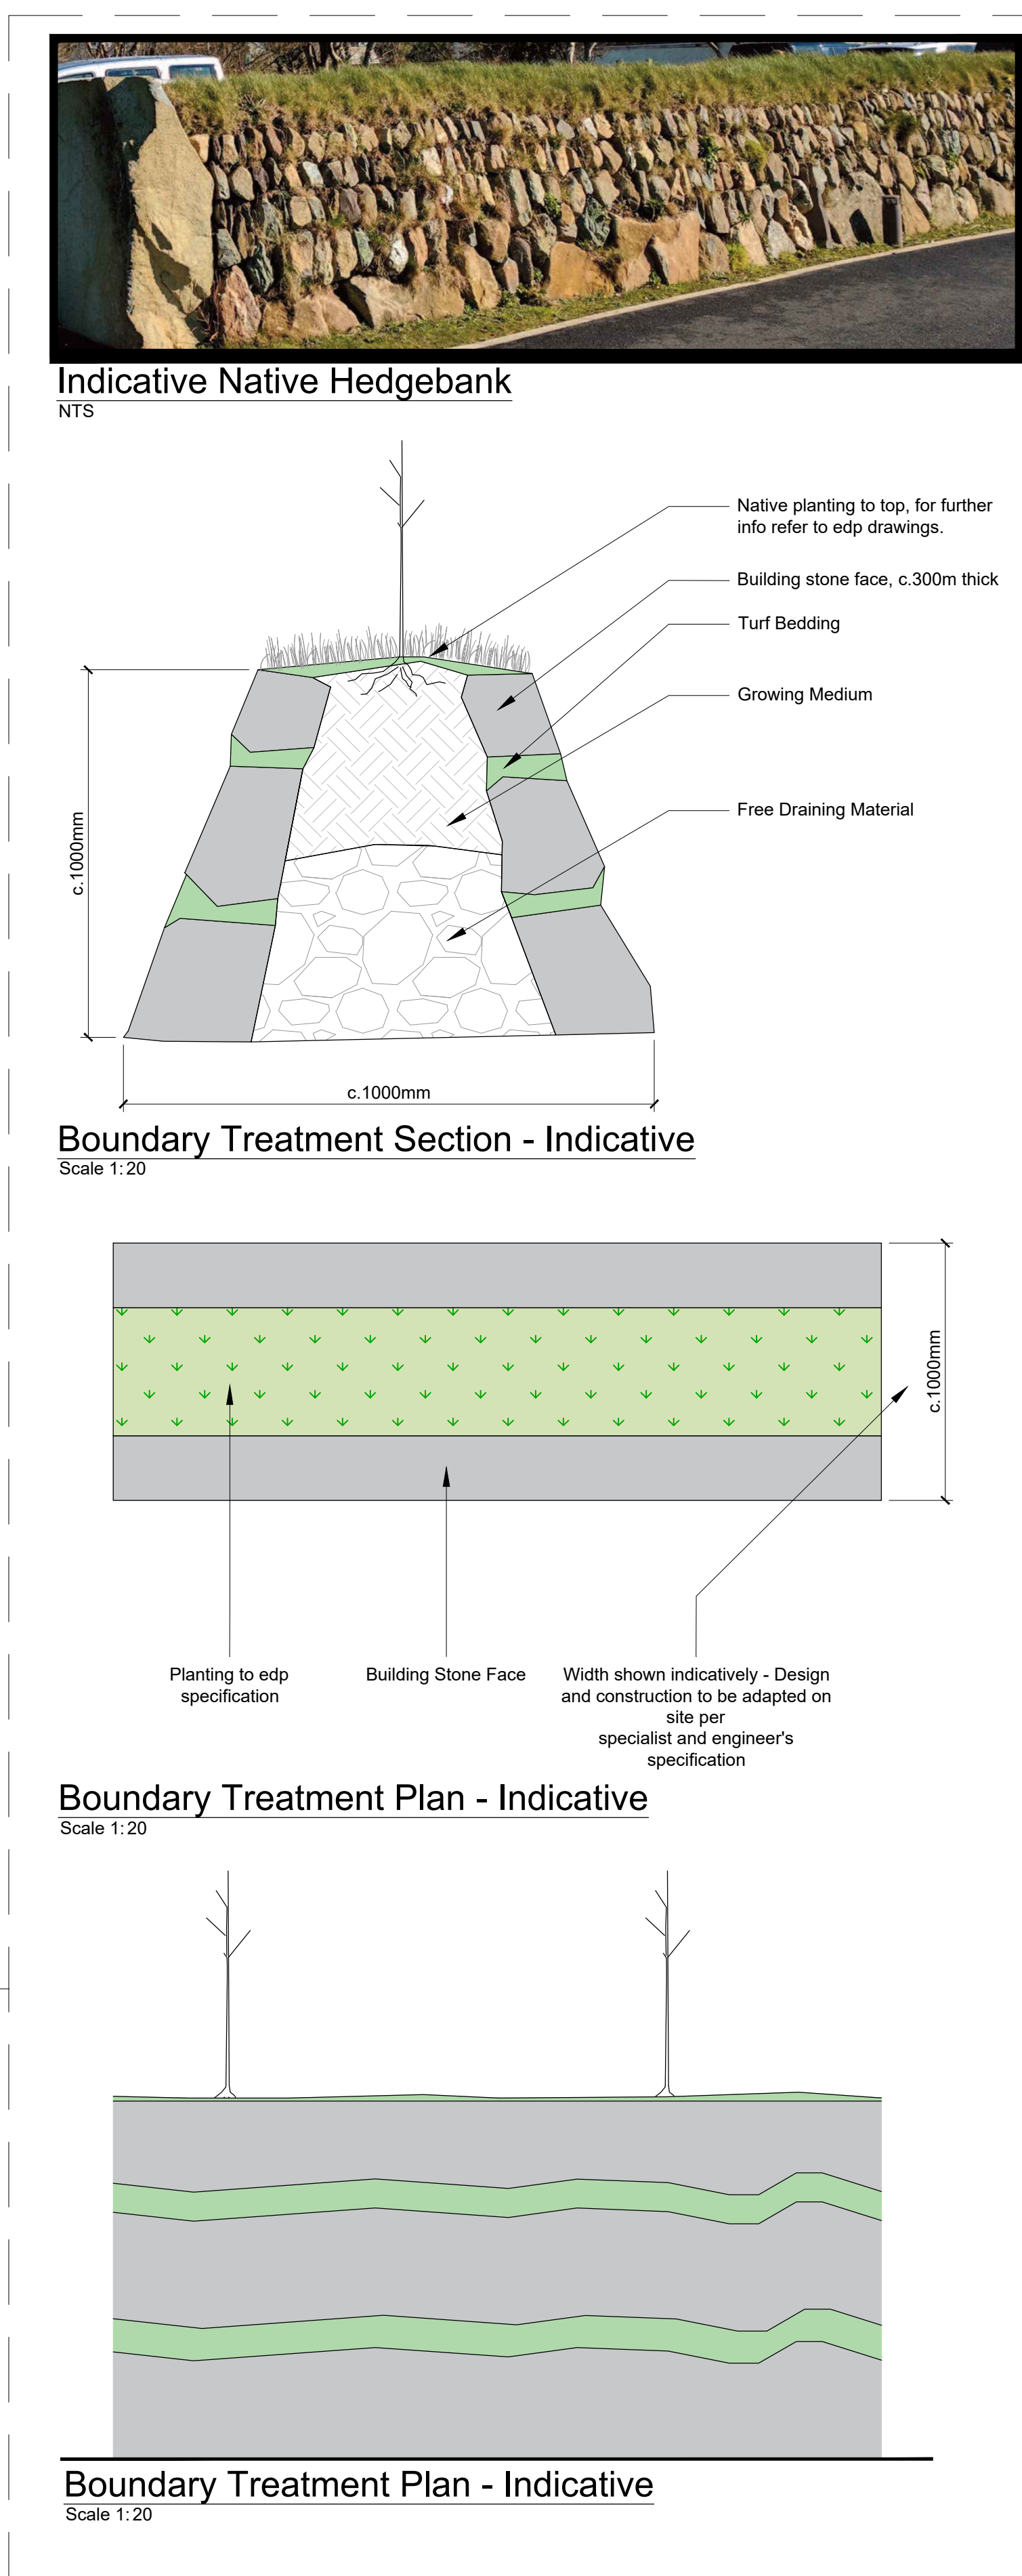



- NOTES**
- All dimensions and levels are to be checked on site.
 - Any discrepancies are to be reported to the architect before any work commences.
 - Whilst information on this sheet is issued to scale, scaling directly from this drawing may result in inaccuracies. For precise measurements, refer to the stated dimensions or contact the Architect.
 - This drawing shall not be reproduced without express written permission from AEW.
 - Title overlay drawings and ownership boundaries are produced using all reasonable endeavours. AEW cannot be responsible for the accuracy or scale discrepancy of base plans supplied to them.
 - All works are to be undertaken in accordance with Building Regulations and the latest British Standards.
 - All proprietary materials and products are to be used strictly in accordance with the manufacturers recommendations.

- Project Notes**
- All drawings are to be read in conjunction with all other drawings as noted on issue sheet.
 - Drawing based on:
 - Glanville's Survey drawing 4240241-4101A dated: 13/01/2025
 - OS Planning 100022432
 - Glanville's levels drawing 4240241-SK05-P4 Dated: 23/08/25
 - edp8065_d012-C-Detailed Planting Plan
 - Existing below ground utilities/services unknown, intrusive surveys required

Application Boundary:

Indicative Close Board Timber Fence Details

Installed at 1100mm and 1800mm throughout development

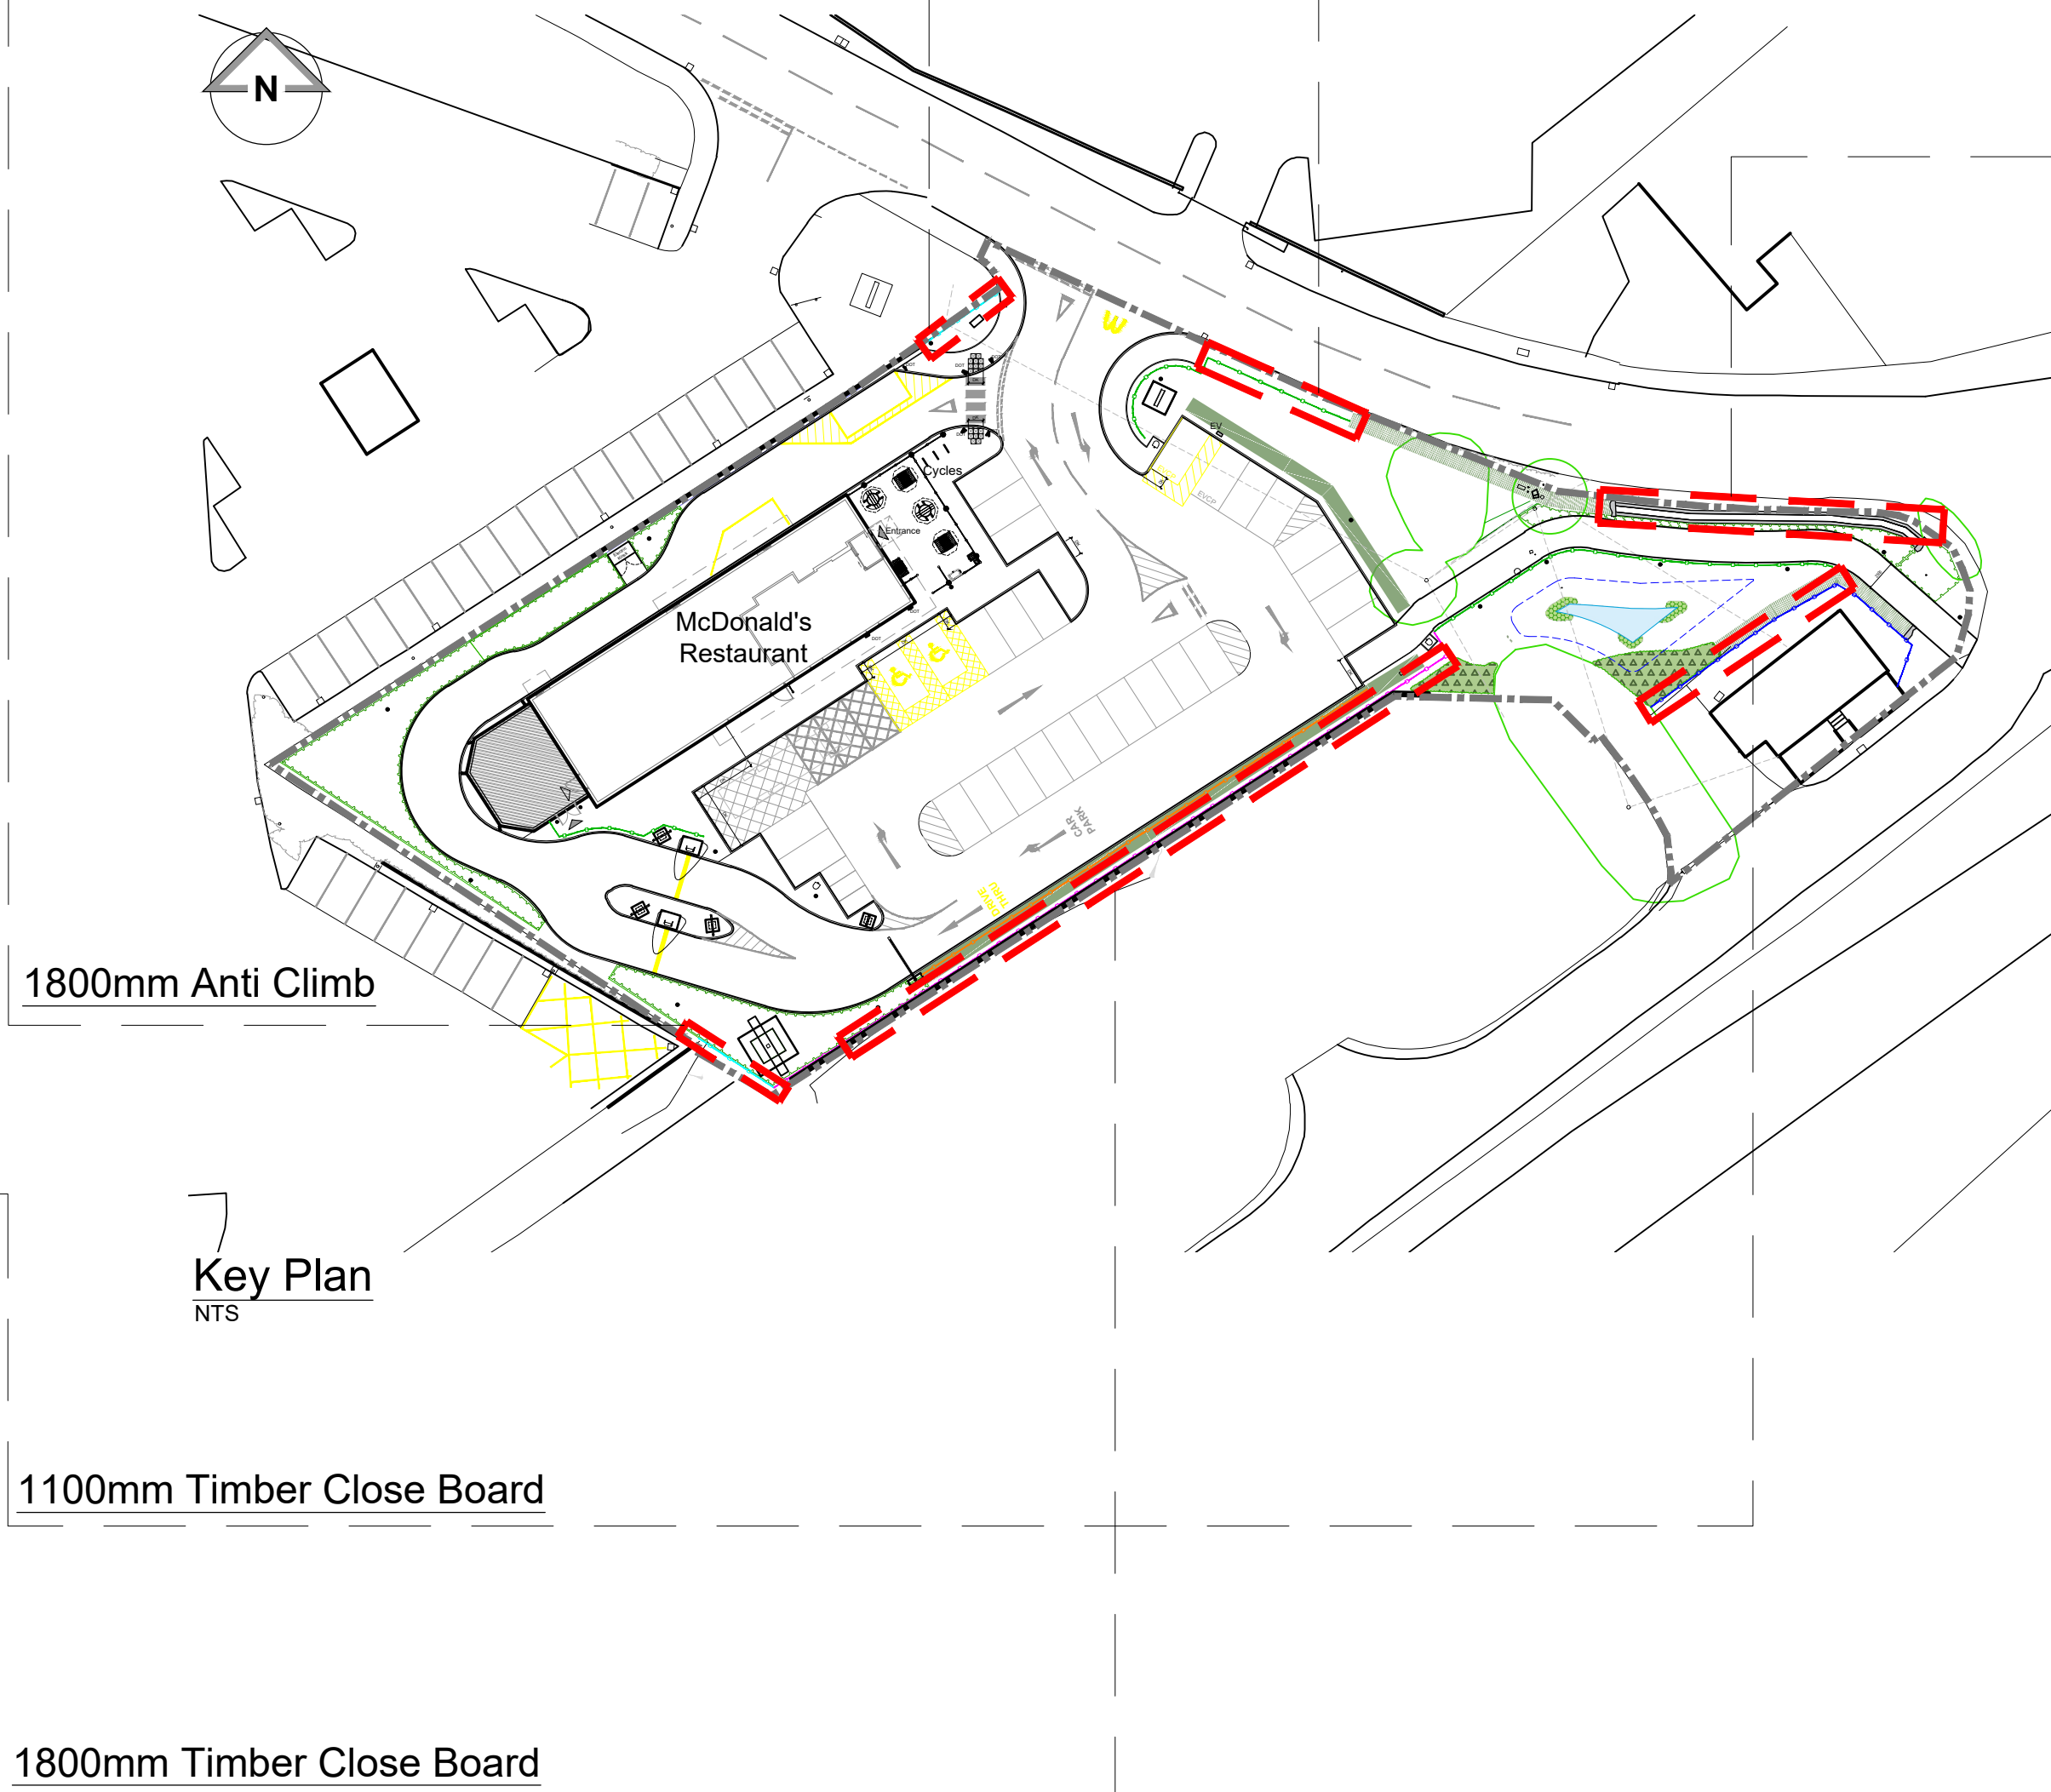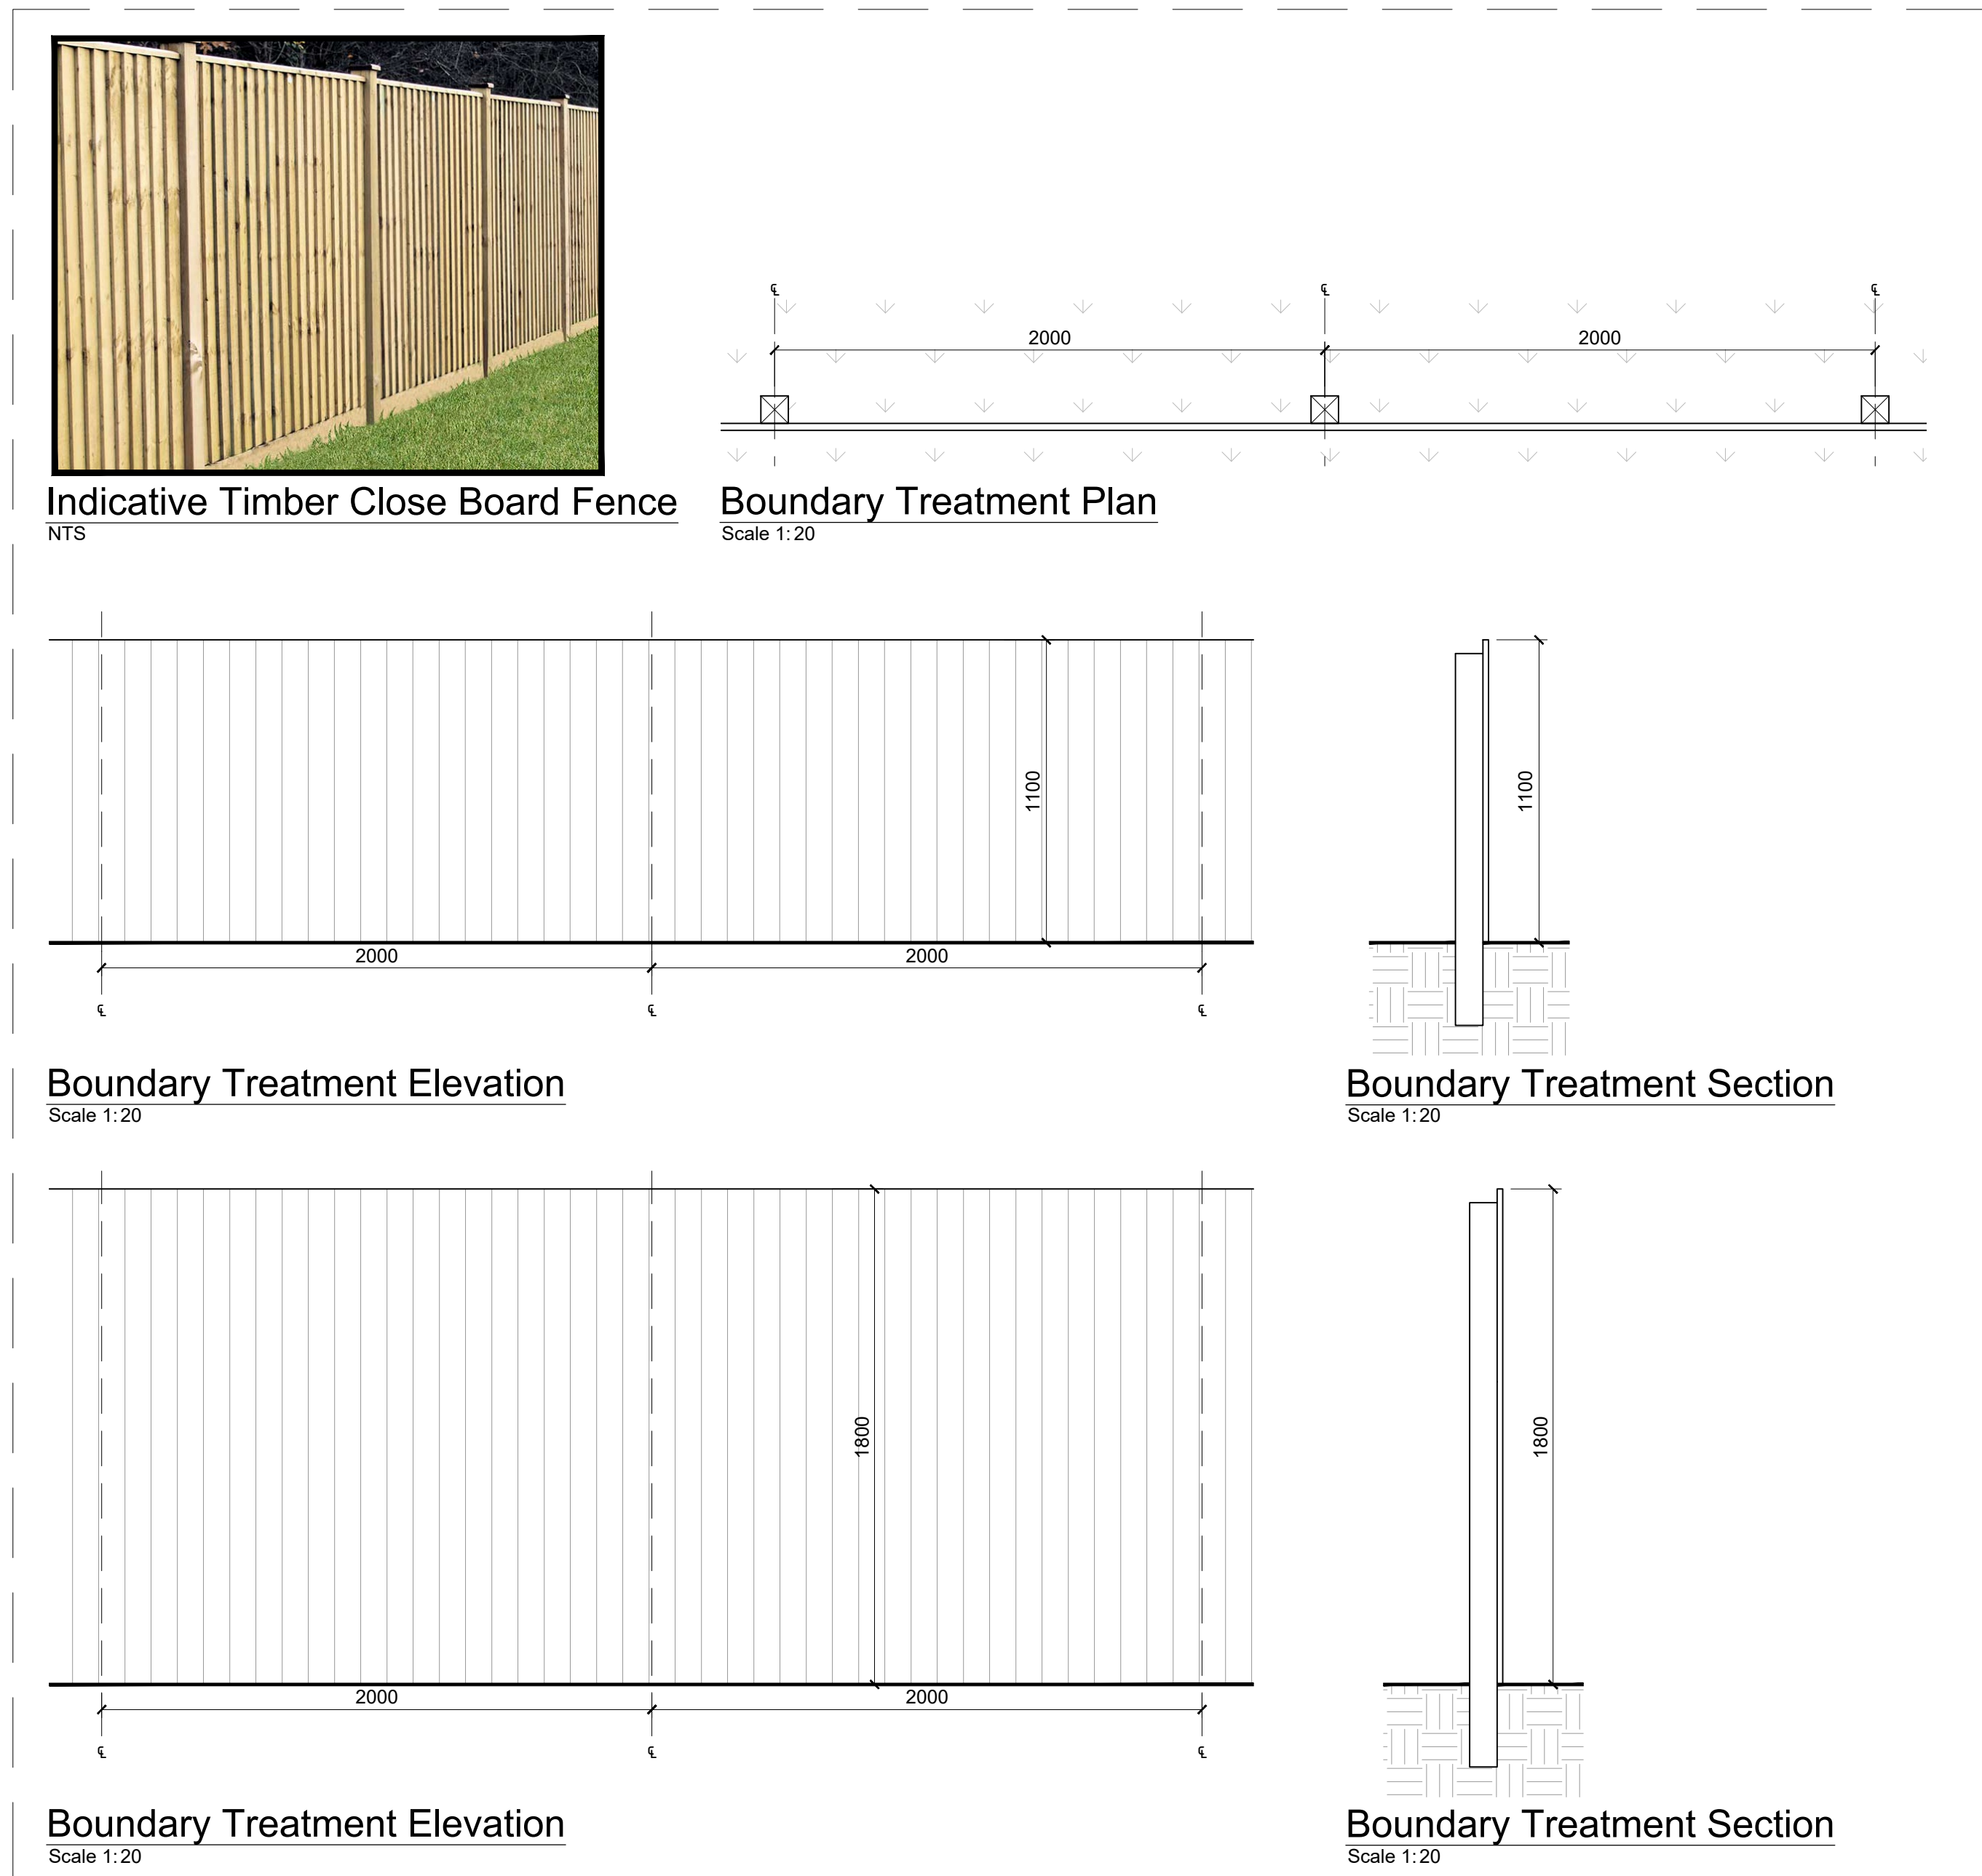

Proposed Boundary Treatments

Planning

A	02/07/2026	BA	TSS
-	02/06/2026	AK	TSS
Initial Issue			
REV	Date	Drawn by	Checked by
Purpose of Issue			
For Information			
drawing stage	Planning		
client			

McDonald's Restaurants Ltd	
project	store
Merthyr Tydfil, Heads of the Valley Rd	2685
Proposed Boundary Fencing	
date	02/06/2026
scale	As Shown
drawn	checked
AK	TSS

Rev

A

13889_AEW_2685_0010

Job No

AEW architects

0161 214 4370

www.aearchitects.com

