
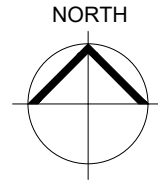
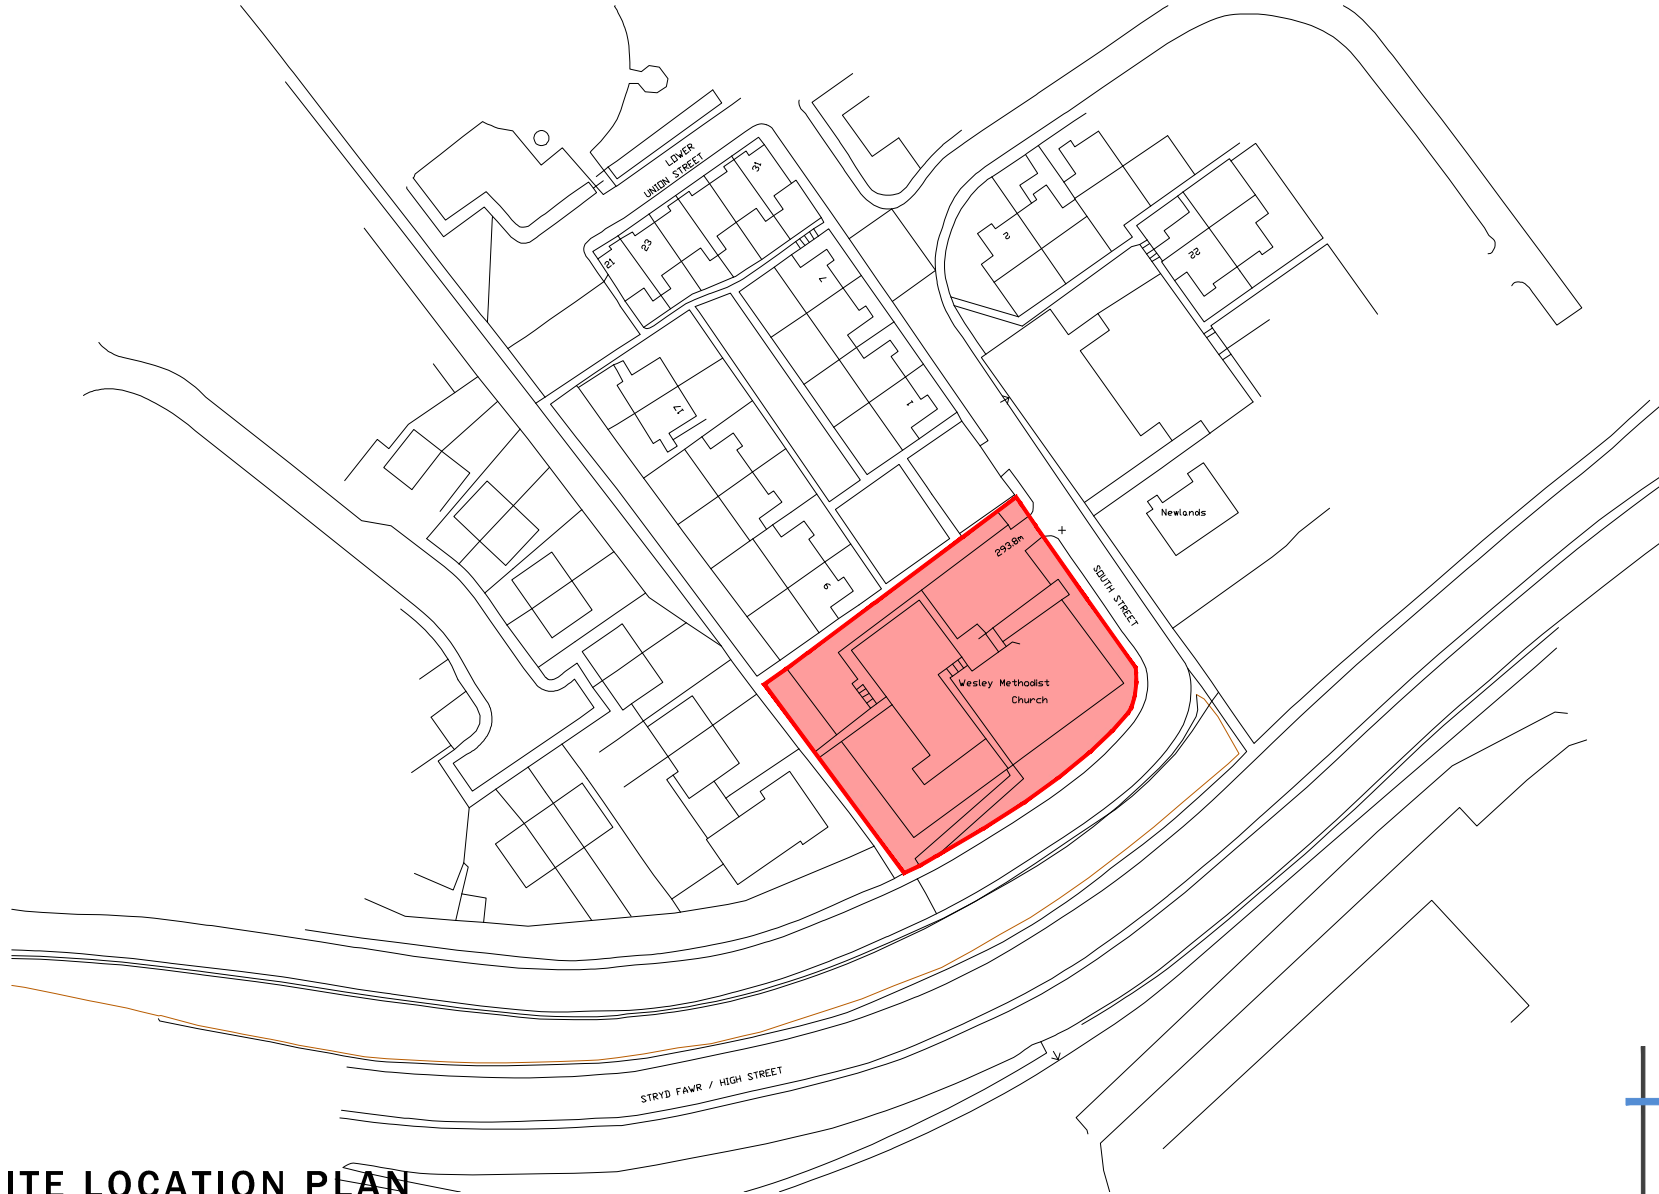


SITE LOCATION PLAN

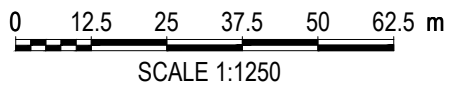

Drawing Purpose
PLANNING

Client		Drawing No	Scale	Revision	Revisions
Mr A Thomas		LT2116.00.01	1:1250@A4		
Job Title		Drawing Title	Date	Checked	
Wesley Chapel, Dowlais		Site Location Plan	Nov 21	KML	

Do not scale from this drawing. All dimensions are given in millimetres and report all errors and omissions to LeTrucco Design.
This drawing is copyright. It must not be copied, used or disclosed to third parties without prior permission of LeTrucco Design.