
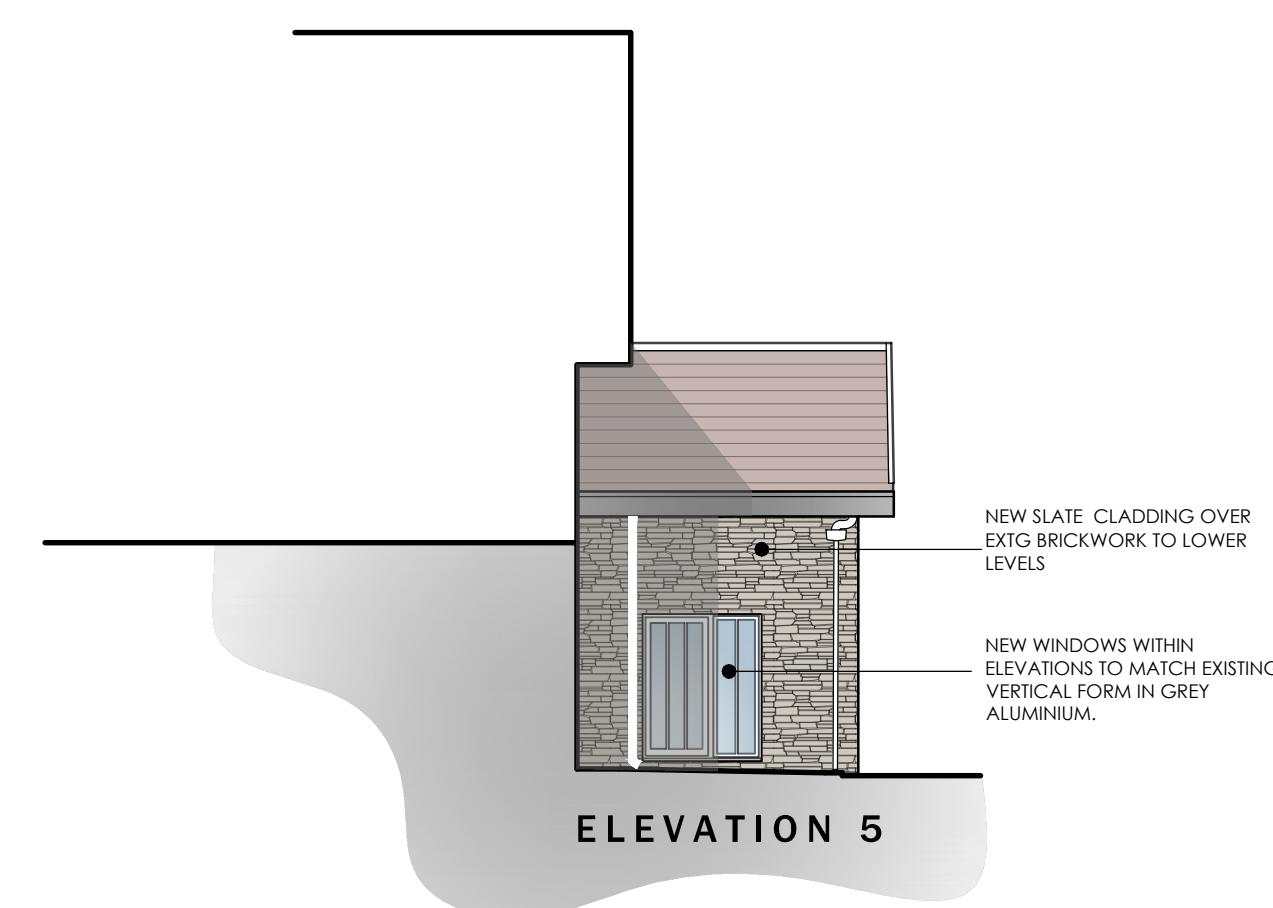
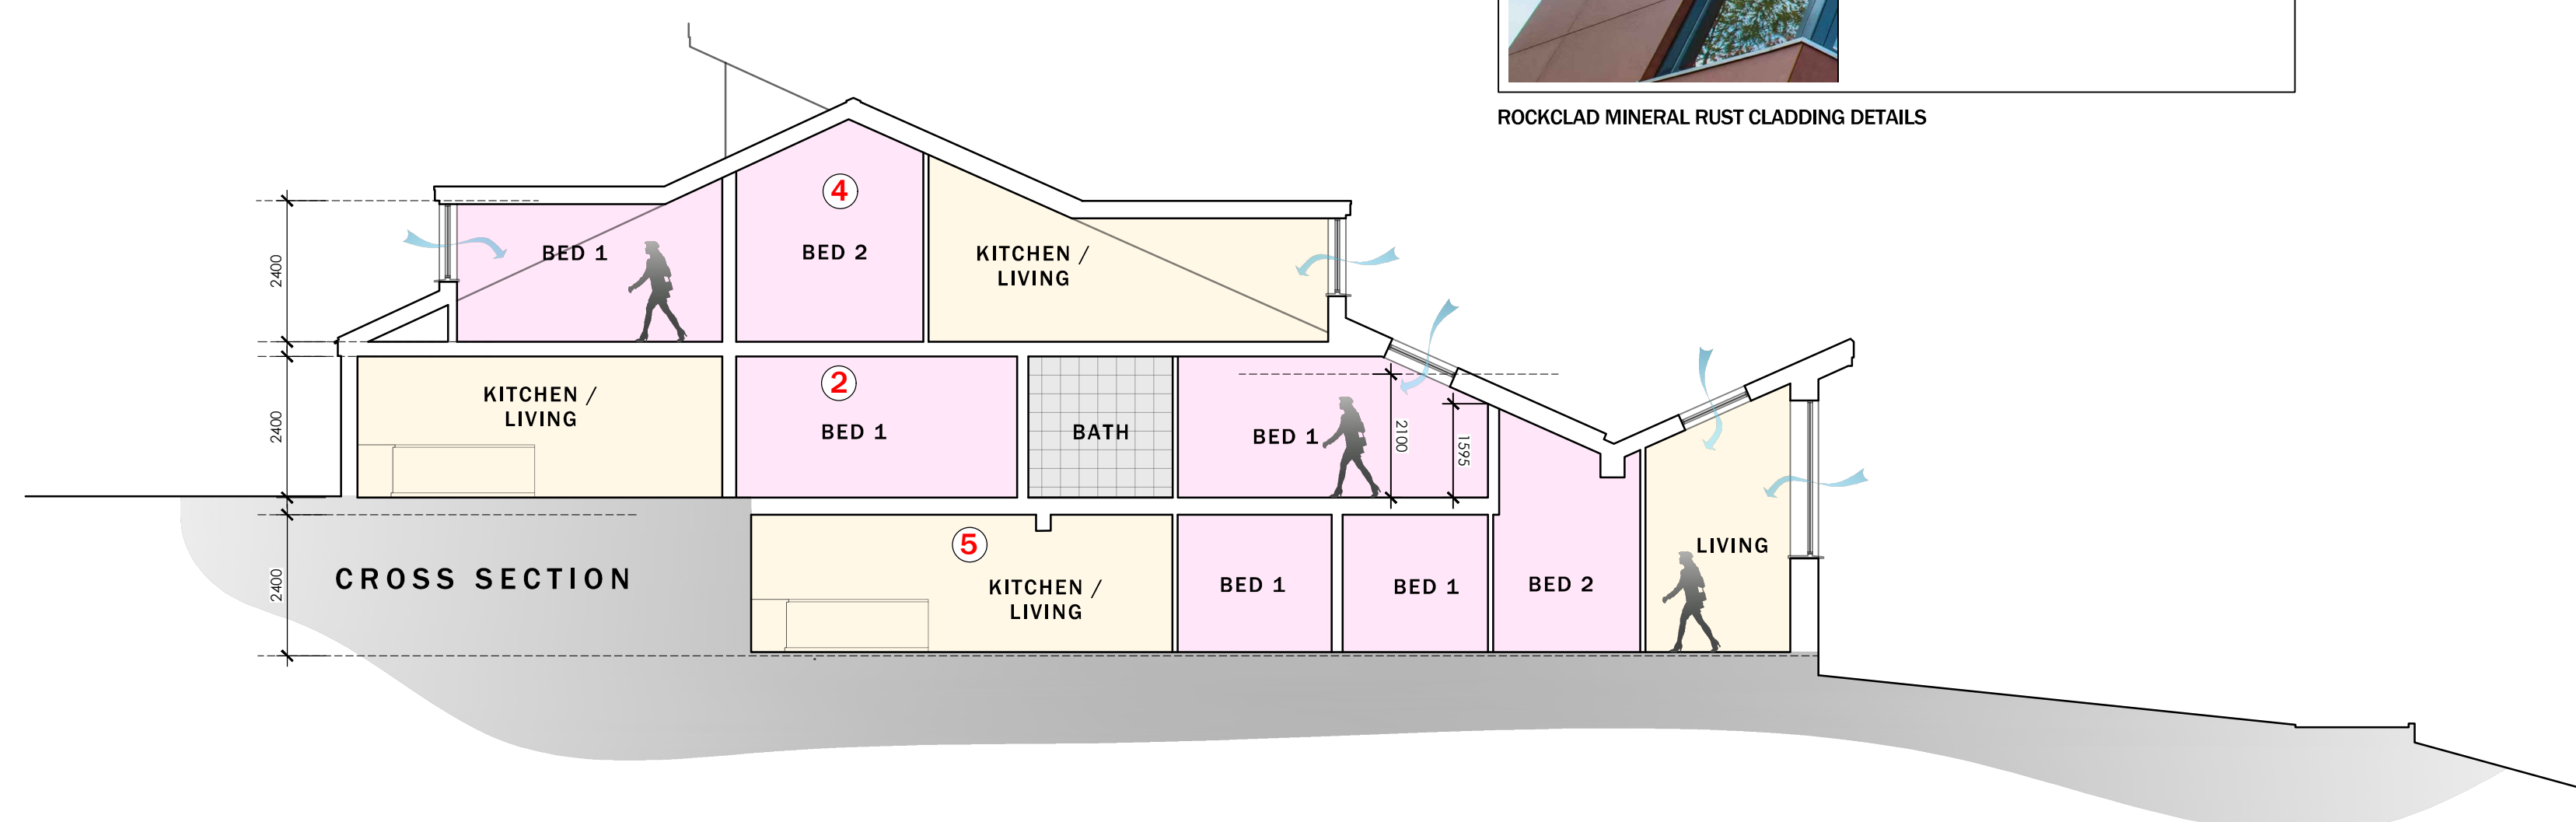
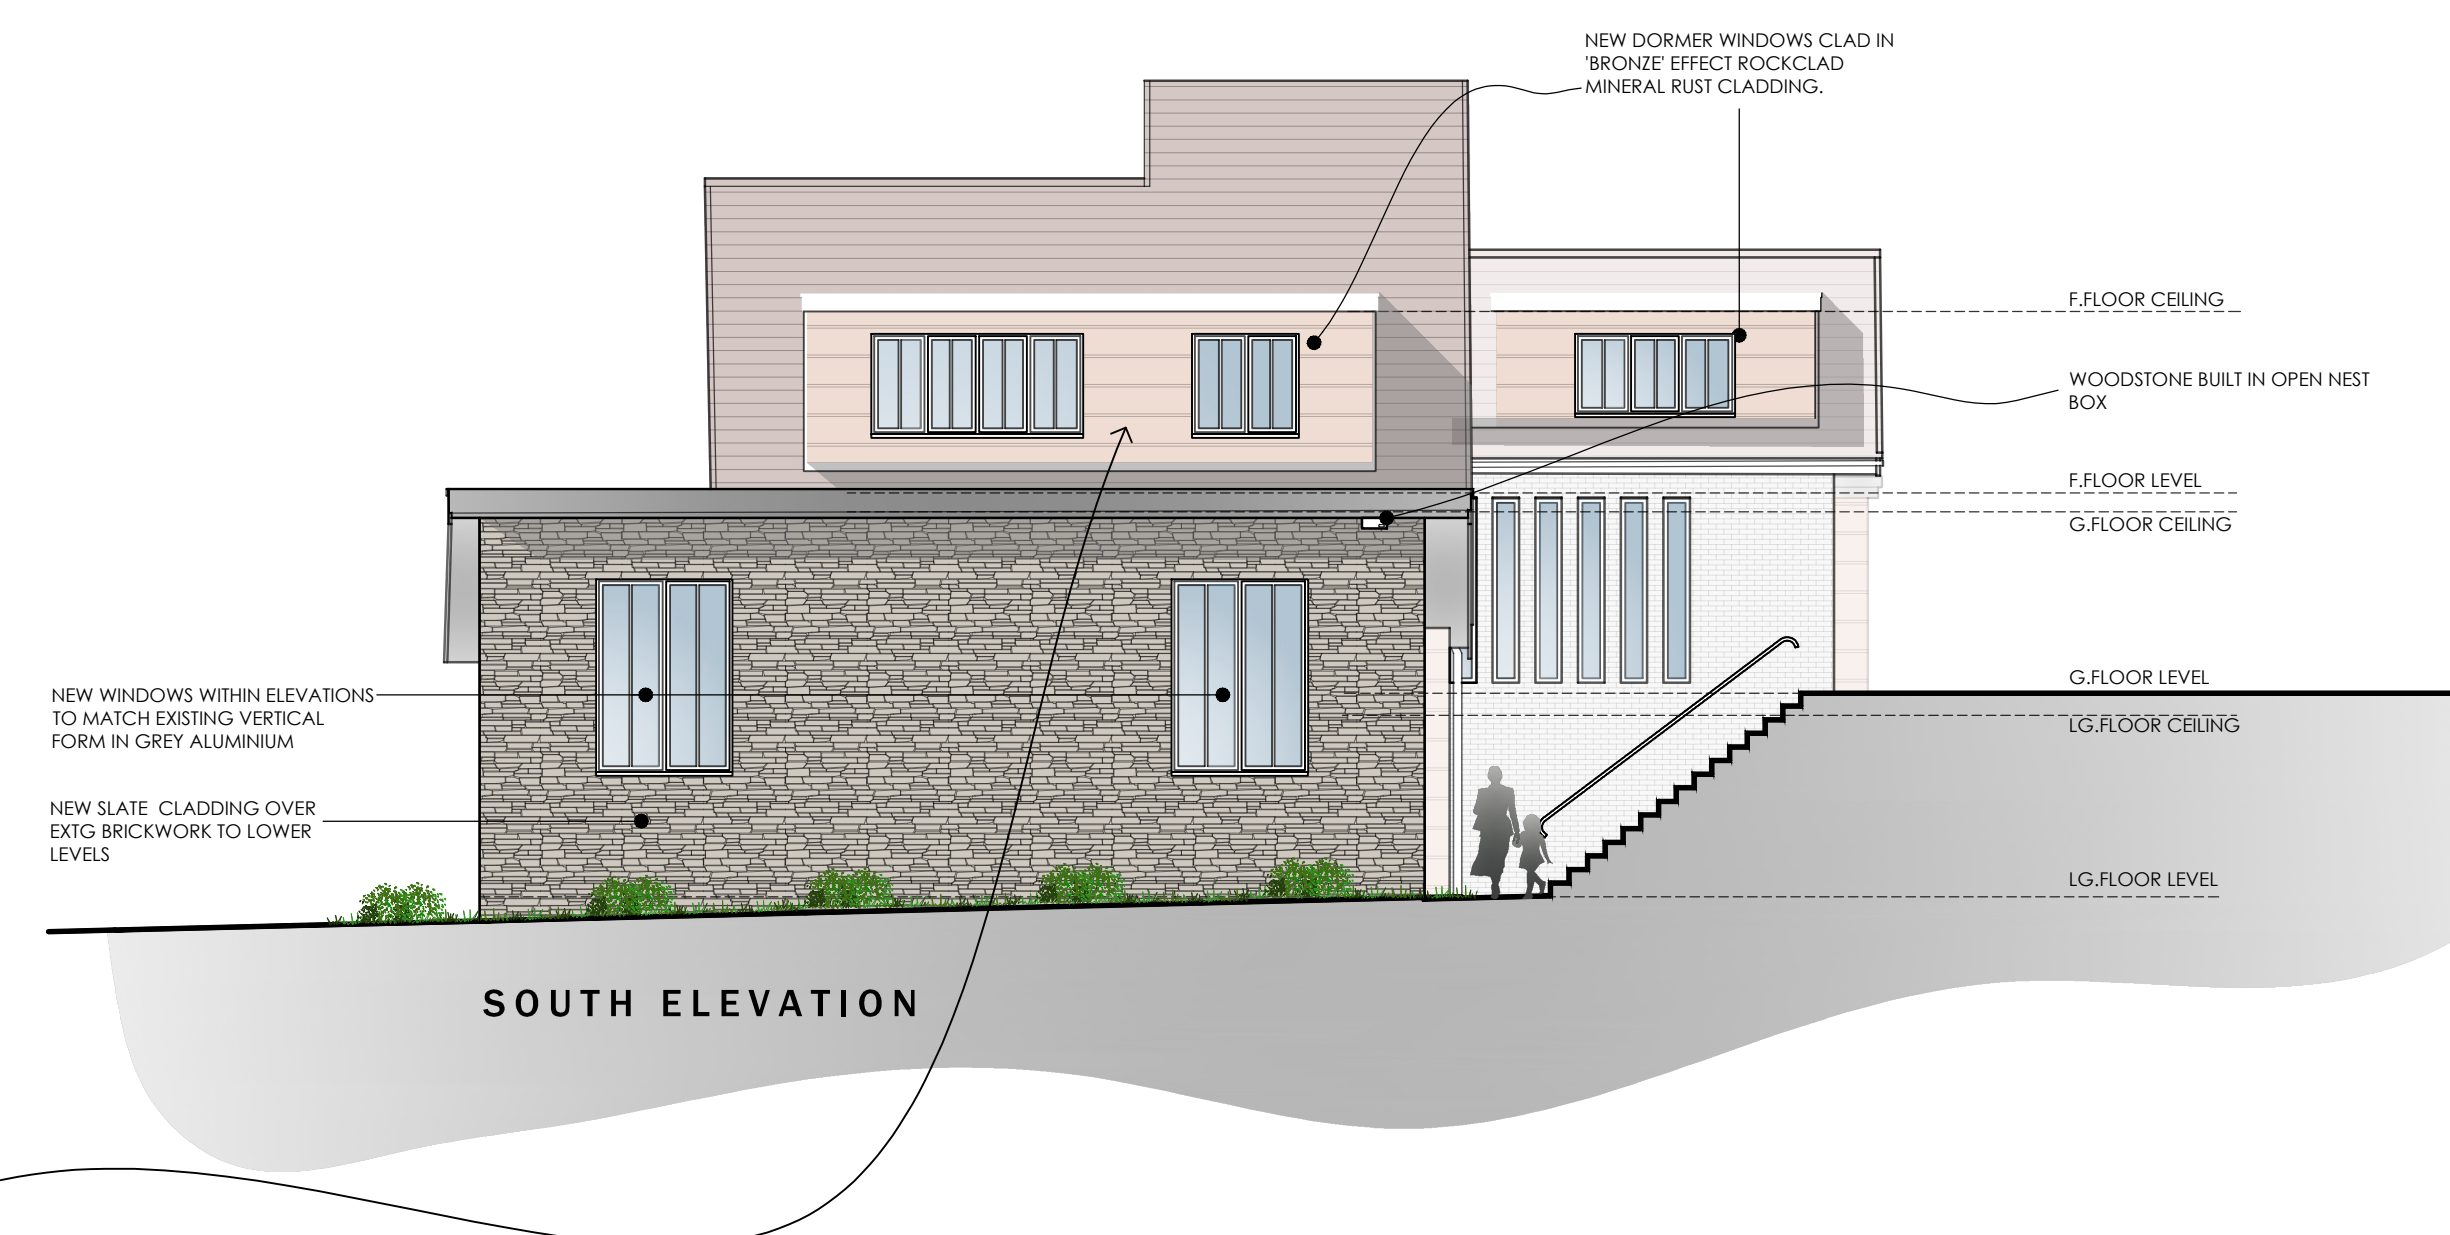


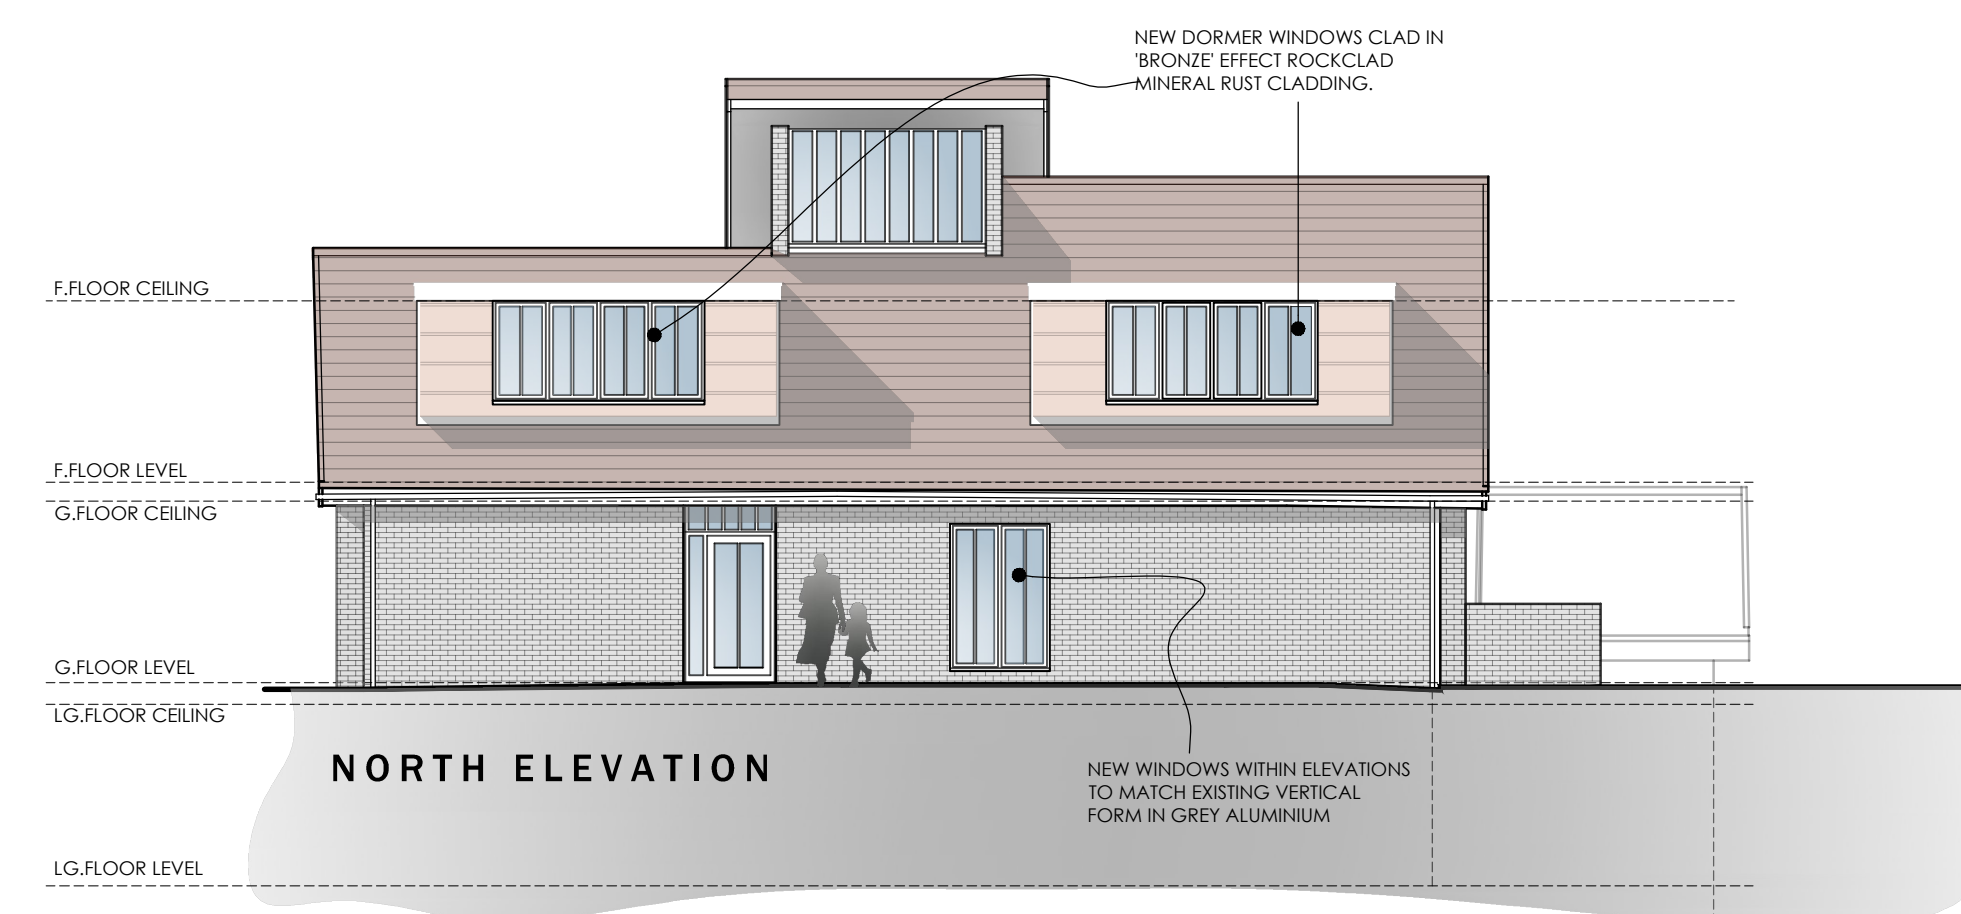

0 1000 2000 3000 4000 5000 mm
SCALE 1:100

Revisions
 REV. A Nov. 21
 REVISIONS TO SUIT CLIENT COMMENTS
 REV. B April 22
 MINOR CHANGES TO SUIT PRE-PLANNING APPLICATION
 COMMENTS
 REV. C April 22
 ELEVATION TITLE UPDATED TO INCLUDE
 COMMENTS: ANNULMENT

Client	Drawing No	Scale	Revision
Mr A Thomas	LT2116-04.02	1:100 @A1	C
Job Title	Drawing Title	Date	Checked
Weslev Chapel, Dowlaish	Proposed Elevations	Oct 21	KWL

Drawing Purpose

The image shows the logo and contact information for LeTrucco design ARCHITECTURE. The logo features a stylized 'L' formed by a vertical black line and a horizontal blue line. To the right of this is the text 'LeTrucco design' in a large, black, sans-serif font, with 'ARCHITECTURE' in a smaller, blue, all-caps, sans-serif font below it. To the right of the logo is a vertical list of services: 'Draw', 'FEASI', 'Client', 'Mr A', 'Job Tit', and 'Wesle', each in a black box. Below the logo is the address 'Suite 7, 35 Stow Park Circle' and 'Newport, NP20 4HF'. At the bottom is the telephone number 'Tel: 077110390800 / 07710390801'.

**Suite 7, 35 Stow Park Circle
Newport, NP20 4HF**

Tel: 07710390800 / 07710390801
info@letruccodesign.co.uk
www.letruccodesign.co.uk