


PLAN @ UPPER STORAGE LEVEL

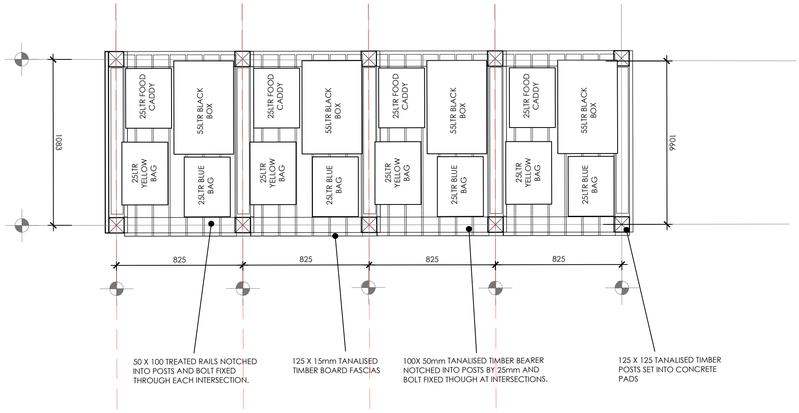

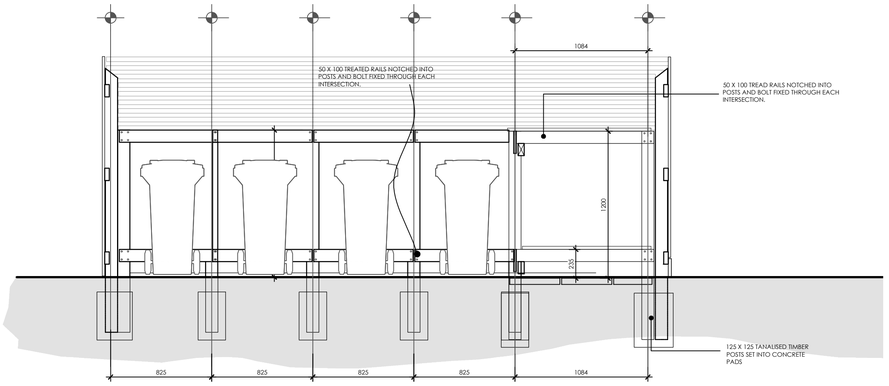


SECTION A-A

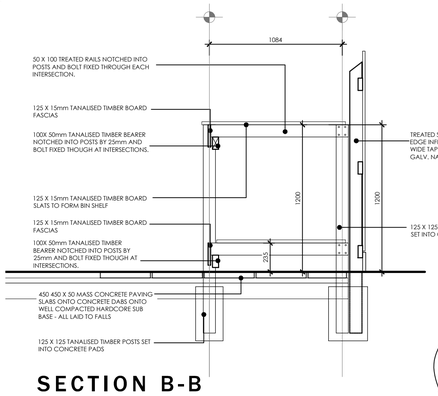

SECTION B-B



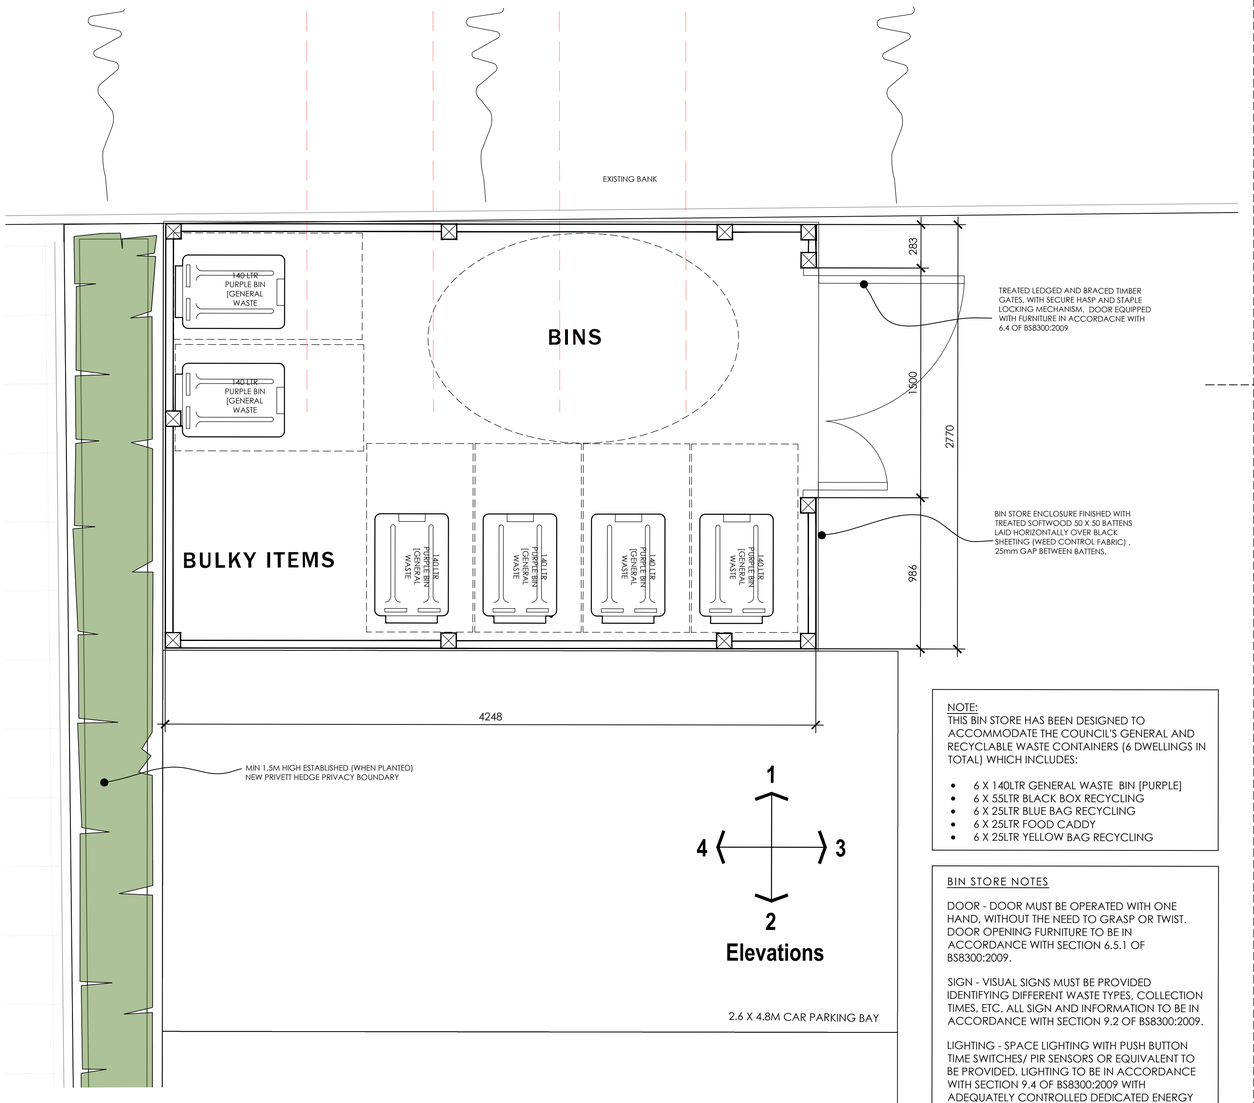

PLAN @ GROUND LEVEL

NOTE:
THIS BIN STORE HAS BEEN DESIGNED TO ACCOMMODATE THE COUNCIL'S GENERAL AND RECYCLABLE WASTE CONTAINERS (6 DWELLINGS IN TOTAL) WHICH INCLUDES:

- 6 X 140LTR GENERAL WASTE BIN [PURPLE]
- 6 X 55LTR BLACK BOX RECYCLING
- 6 X 25LTR BLUE BAG RECYCLING
- 6 X 25LTR FOOD CADDY
- 6 X 25LTR YELLOW BAG RECYCLING

BIN STORE NOTES

DOOR - DOOR MUST BE OPERATED WITH ONE HAND, WITHOUT THE NEED TO GRASP OR TWIST. DOOR OPENING FURNITURE TO BE IN ACCORDANCE WITH SECTION 6.5.1 OF BS8300:2009.


SIGN - VISUAL SIGNS MUST BE PROVIDED IDENTIFYING DIFFERENT WASTE TYPES, COLLECTION TIMES, ETC. ALL SIGN AND INFORMATION TO BE IN ACCORDANCE WITH SECTION 9.2 OF BS8300:2009.

LIGHTING - SPACE LIGHTING WITH PUSH BUTTON TIME SWITCHES/ PIR SENSORS OR EQUIVALENT TO BE PROVIDED. LIGHTING TO BE IN ACCORDANCE WITH SECTION 9.4 OF BS8300:2009 WITH ADEQUATELY CONTROLLED DEDICATED ENERGY EFFICIENT FITTINGS.


SWITCHES AND SERVICE CONTROL - ANY SWITCHES, SOCKETS OR SERVICE CONTROLS MUST BE LOCATED SO THAT THEY ARE EASILY REACHABLE AND BETWEEN 450MM AND 1200MM FROM THE FLOOR.

PROPOSED BIN STORES


0 250 500 750 1000 1250 mm
SCALE 1:25

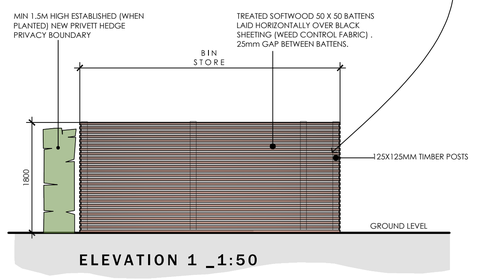


ELEVATION 1 _1:50

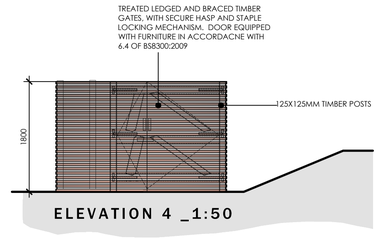

ELEVATION 4 _1:50

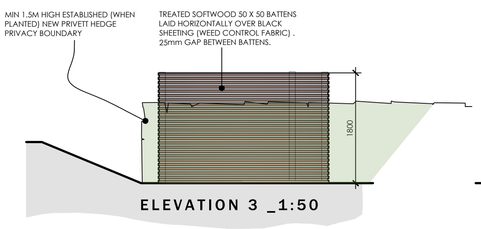

ELEVATION 3 _1:50

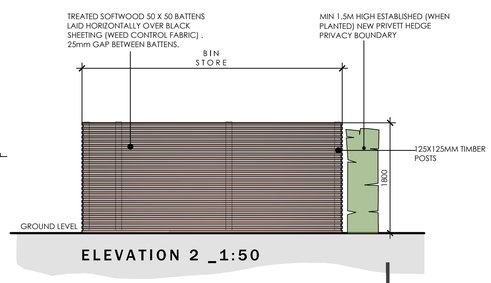

ELEVATION 2 _1:50

PROPOSED ELEVATIONS

Do not scale from this drawing.
The contractor is to check all dimensions & report all errors and omissions to LeTrucco Design.

This drawing is copyright. It must not be copied, used or disclosed to third parties without prior permission of LeTrucco Design.

Revisions

Revision	Checked
Scale 1:25/50 @ A1	Date April 22
Drawing No LT2116.90.04	Drawing Title Bin Store Details
Client Mr A Thomas	Job Title Wesley Chapel, Dowlais

WESLEY CHAPEL, DOWLAIS

Drawing Purpose
PLANNING

LeTruccodesign
ARCHITECTURE
Suite 7, 35 Stow Park Circle
Newport, NP20 4HF
Tel: 07710390800 / 07710390801
info@letruccodesign.co.uk
www.letruccodesign.co.uk