

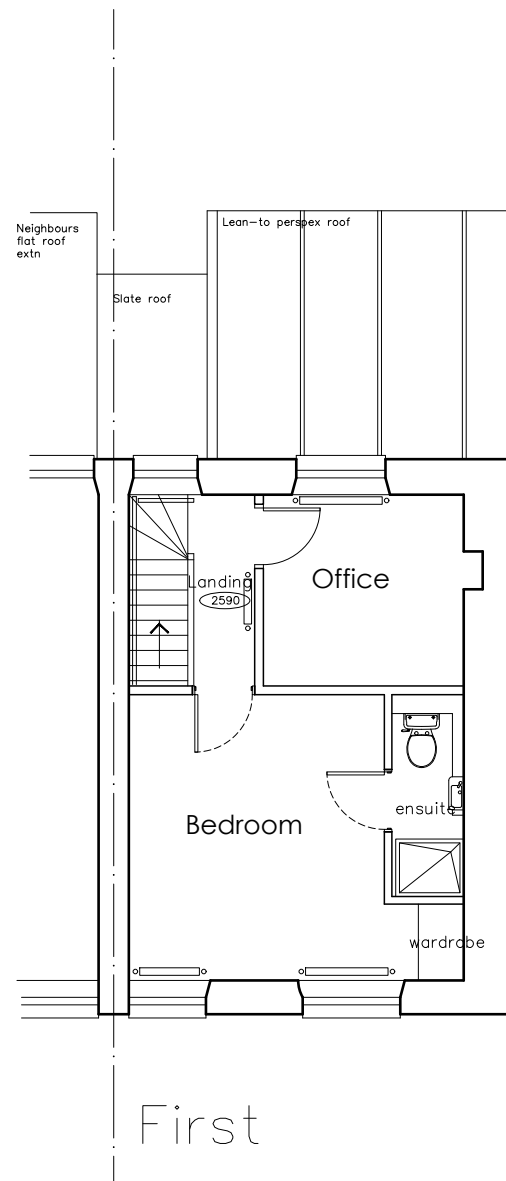
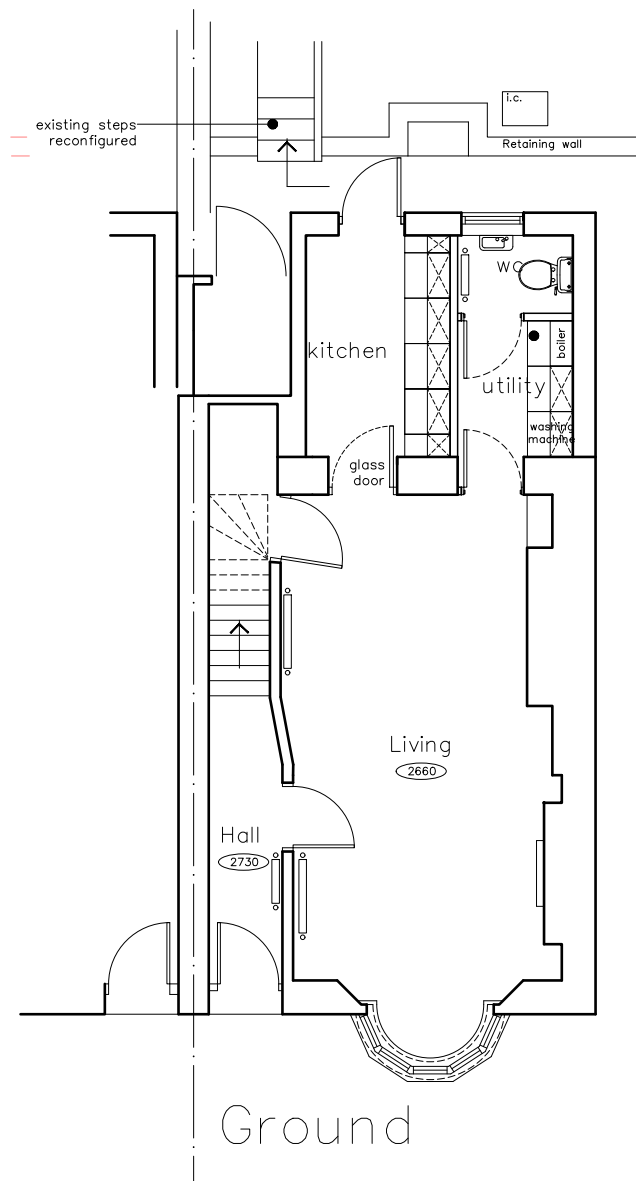


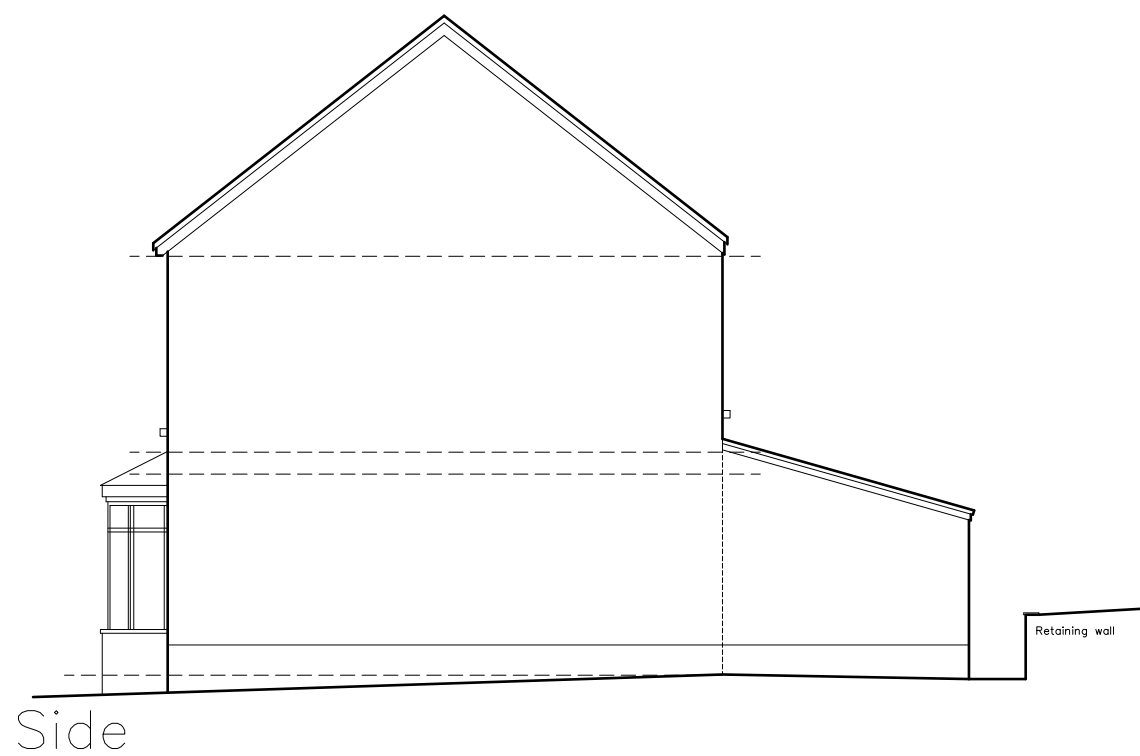

Date	Drawn	Check	Description
24.09.21			Rear kitchen amended
24.09.21			Option selected
30.09.21			Boiler and radiators noted on plans
26.10.21			Permitted development note added.
01.12.21			Plan amended

Rev.
A
B
C
D
E

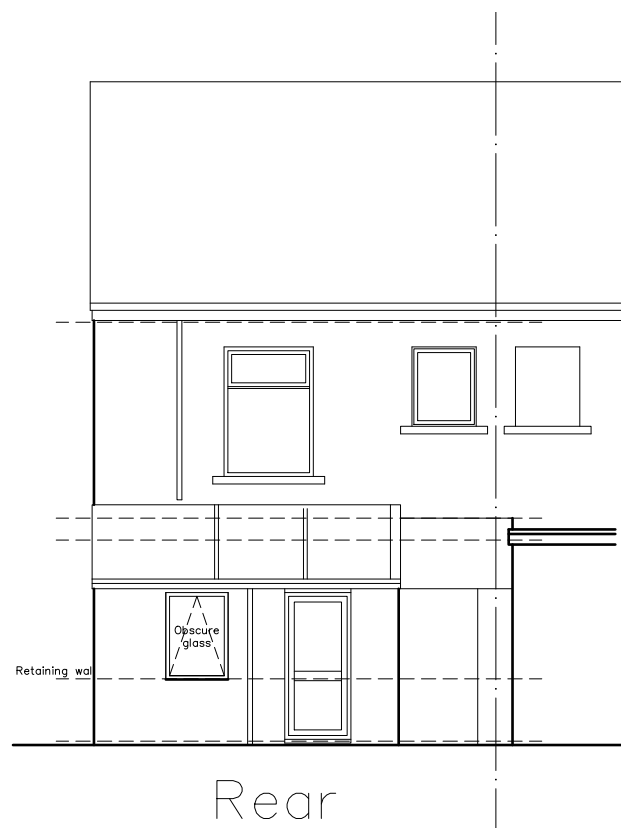

LEGEND

- ■ ■ ■ DIVIDING WALL
- WALLS TO BE DEMOLISHED
- AREA OF GRASS
- PAVED AREA
- DECKED AREA
- ▶ ENTRANCE
- ✿ AREAS OF PLANTING
- DIRECTION OF STAIR (UP)
- kitchen
*2262
7.5m2 room and ceiling height
room area

9 Tyn Y Banwen road Treharris - Orbis Proposed extension		Job No. 21_114 Dwg No. AL(00)02 Rev. E
Title Proposed plans.		
Date 03.09.21	Drawn	Scale 1:100 @ A3
C²J Architects · Town planners Environmental & Urban design Unit 1A, Compass Business Park, Pacific Road, Cardiff. CF24 5HL www.c-jarchitects.co.uk tel: 029 20452100		