


 George and Co.


Cwm Farm
Pontstall
Merthyr Tydfil
CF48 2UU

955.05	Existing Front + Rear Elevations		
planning	1:50@A1	July 24	NCR
1st Floor Woodfired Studios 62 High St Merthyr Tydfil CF37 8DE 07830328652 hello@georgeandco.studio www.georgeandco.studio			
DO NOT SCALE THIS DRAWING		©George and Co.	

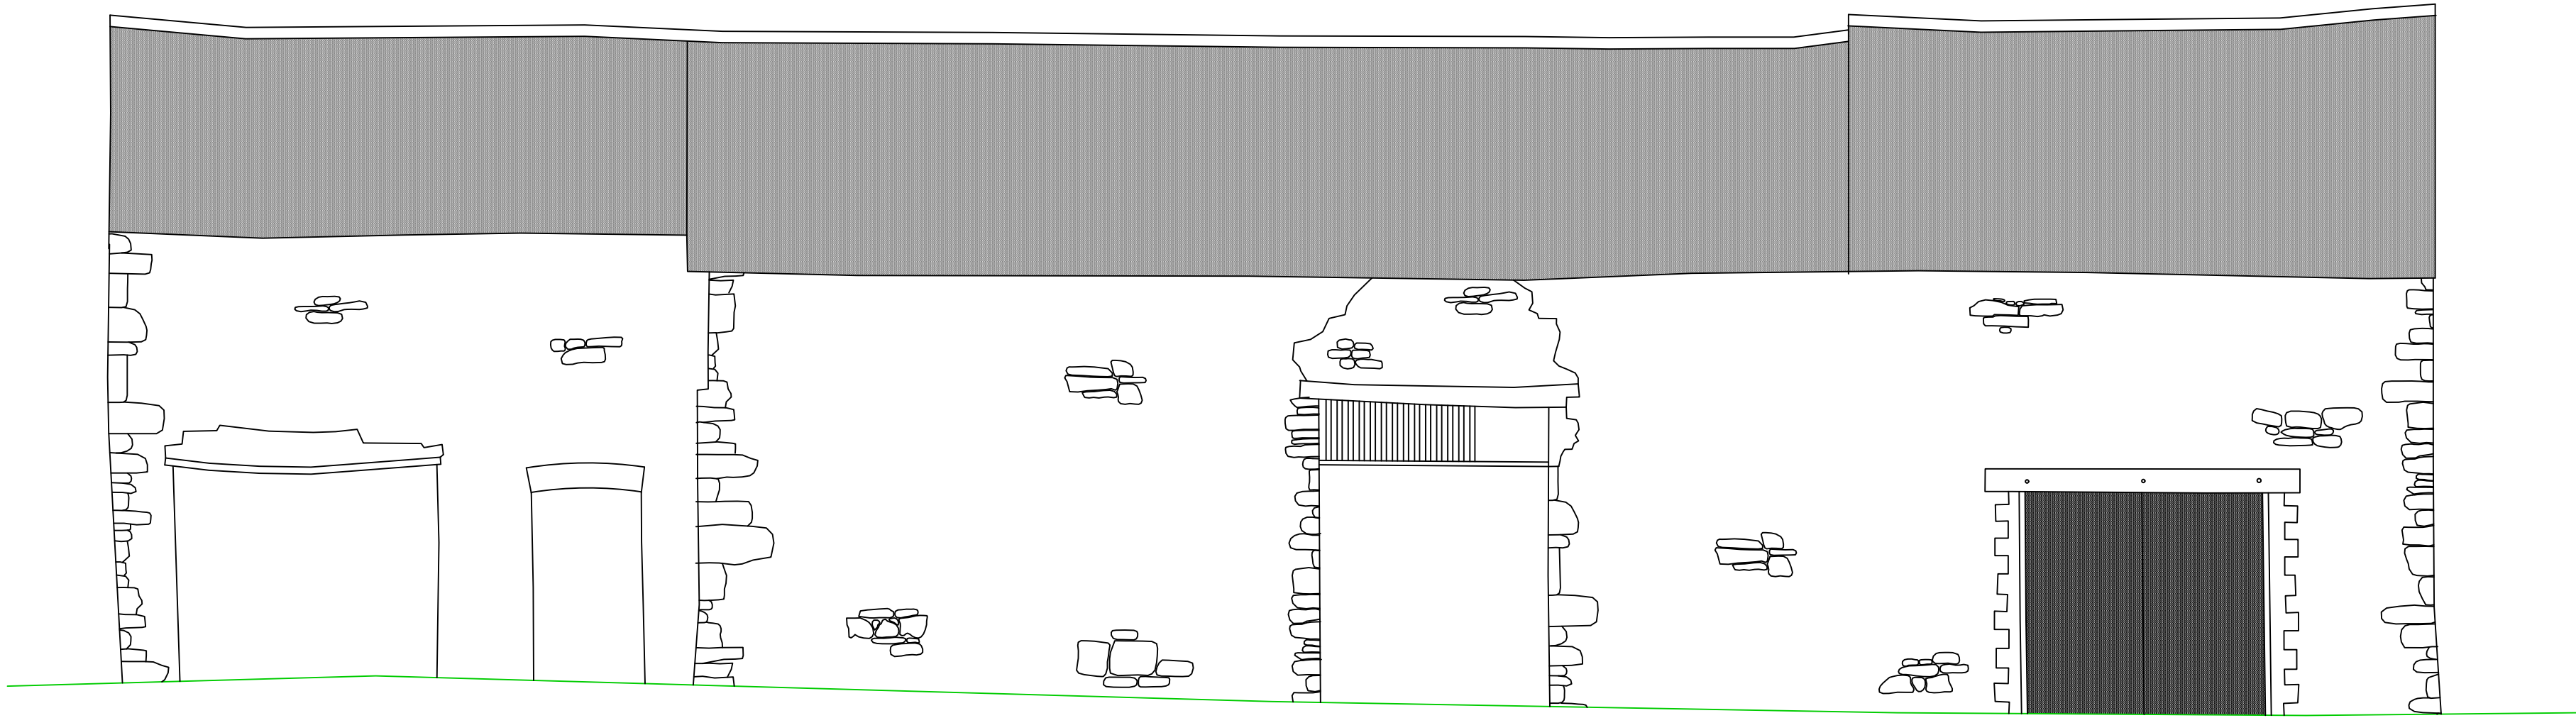


ELEVATION 1

DATUM 45m

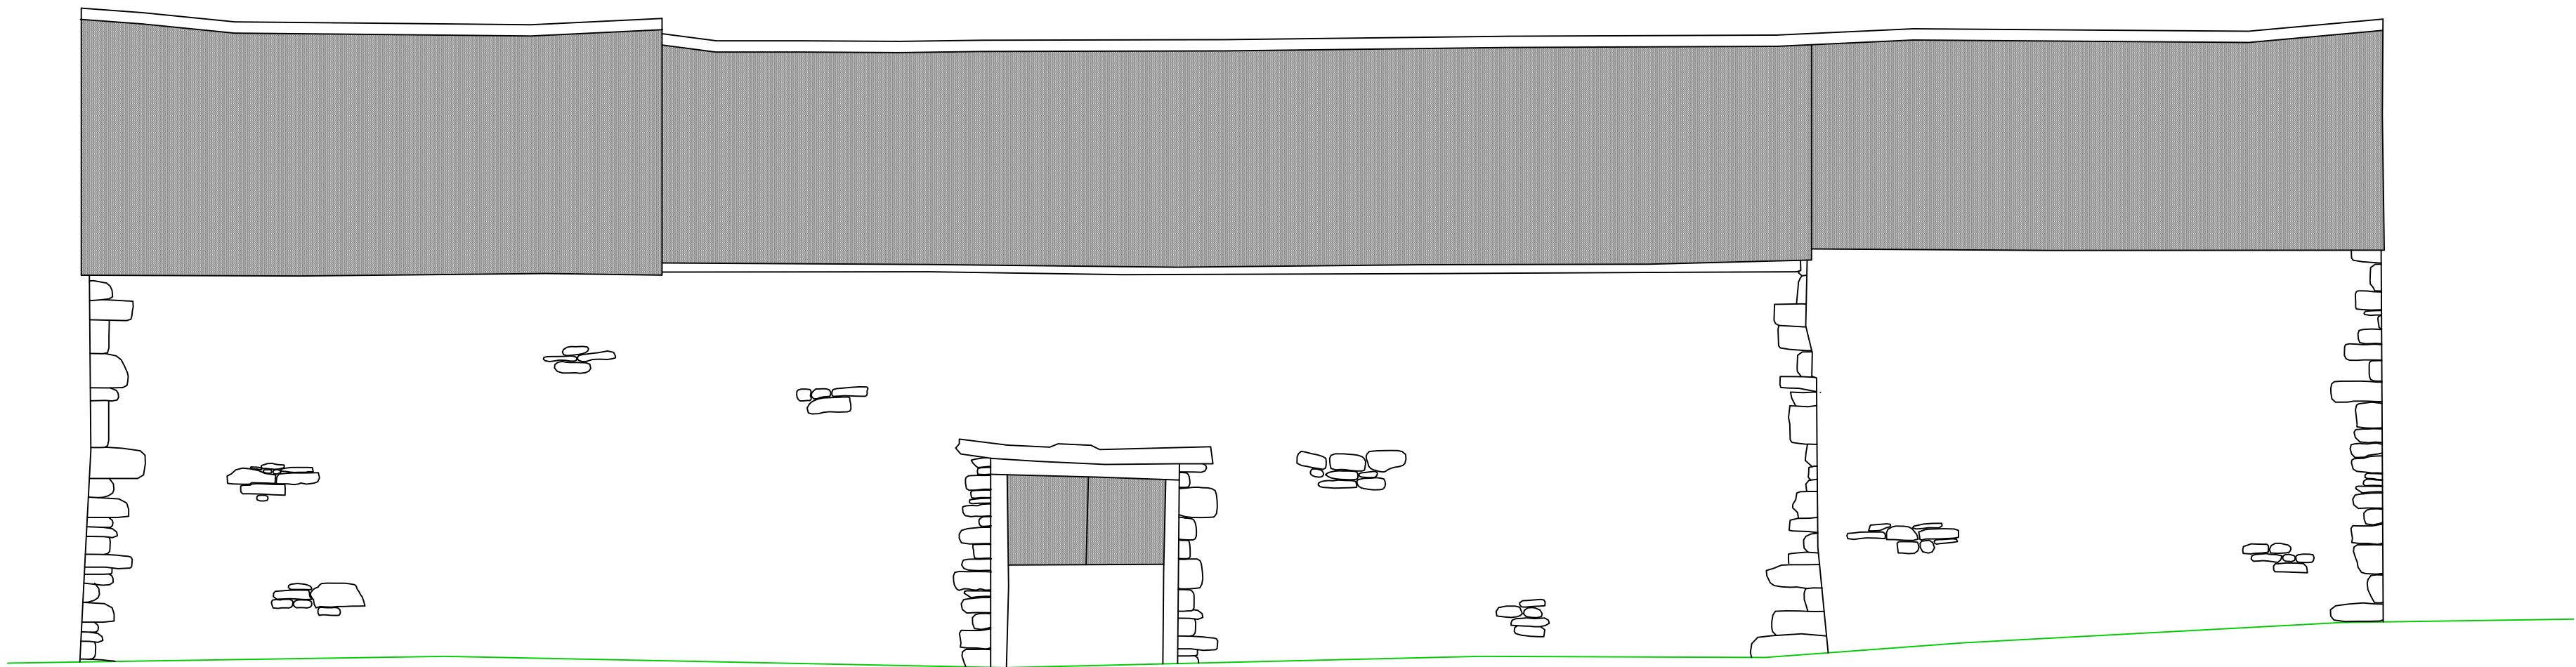


ELEVATION 3

DATUM 45m

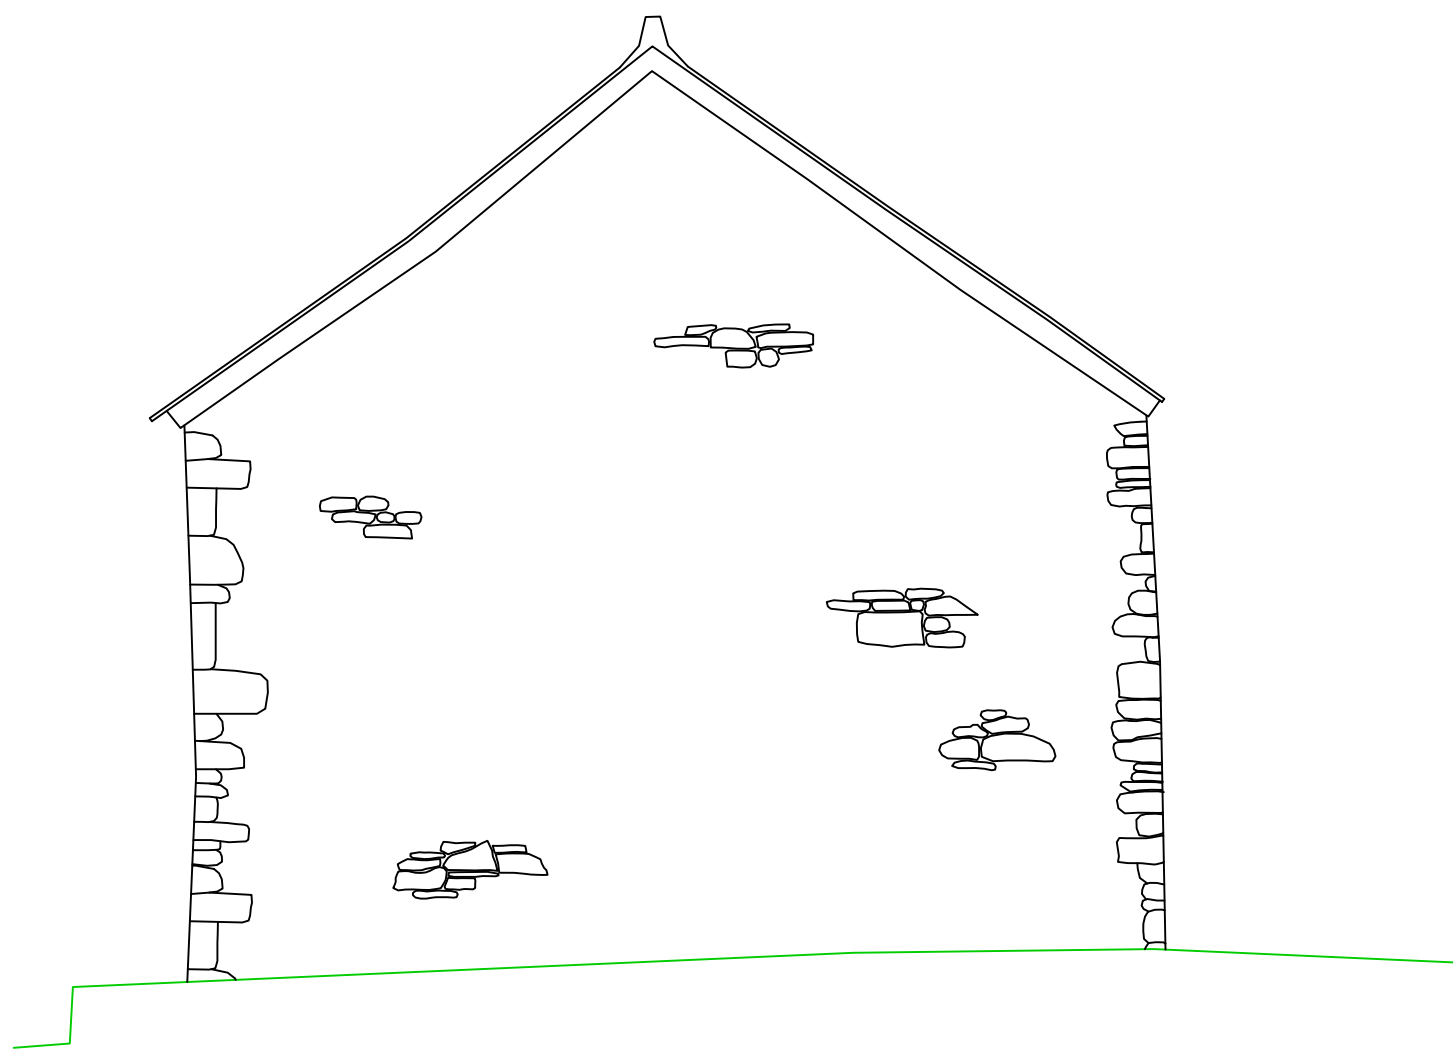

ELEVATION 4

DATUM 45m

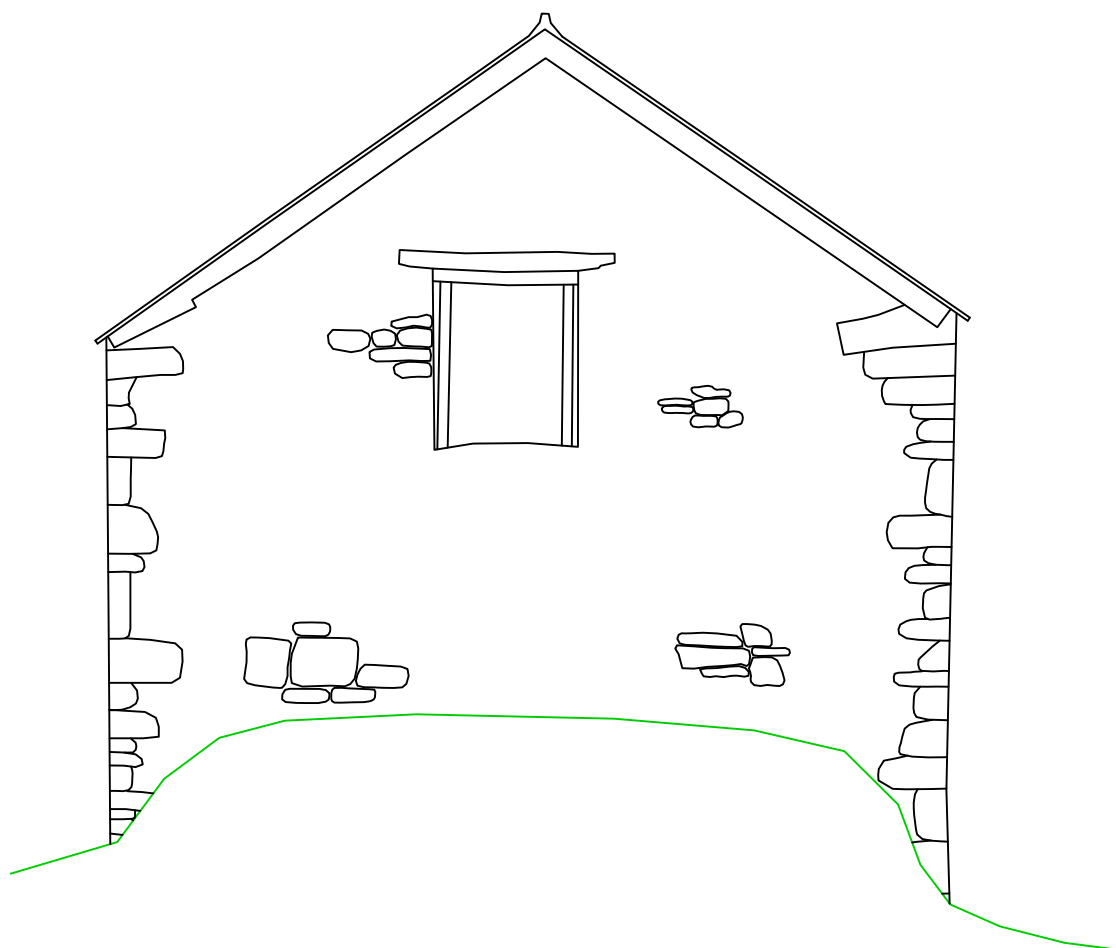

ELEVATION 2

DATUM 45m