

George and Co.

Cwm Farm


Pontstill

Merthyr Tydfil

CF48 2UU


955.14	Proposed Elevations Option 3		
planning	1:50@A1	July 24	NCR
1st Floor Woodfired Studios 62 High St Merthyr Tydfil CF37 8DE 07830328652 hello@georgeandco.studio www.georgeandco.studio			
DO NOT SCALE THIS DRAWING		©George and Co.	

REV A - NCR - 07.07.25 - Ecology Added

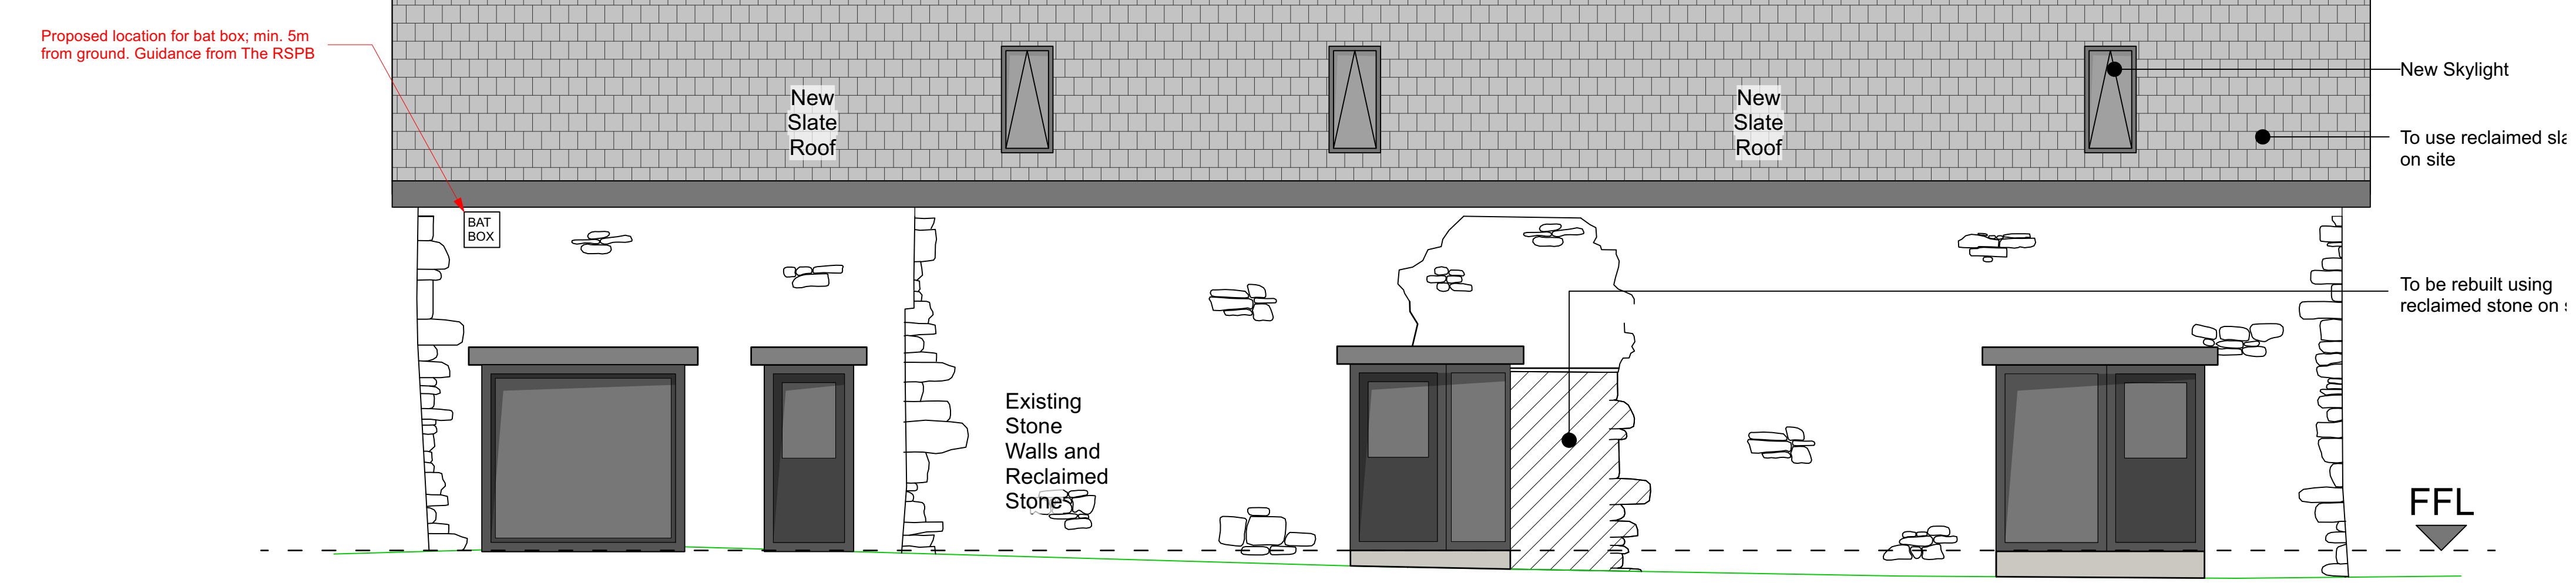


ELEVATION 1

DATUM 45m

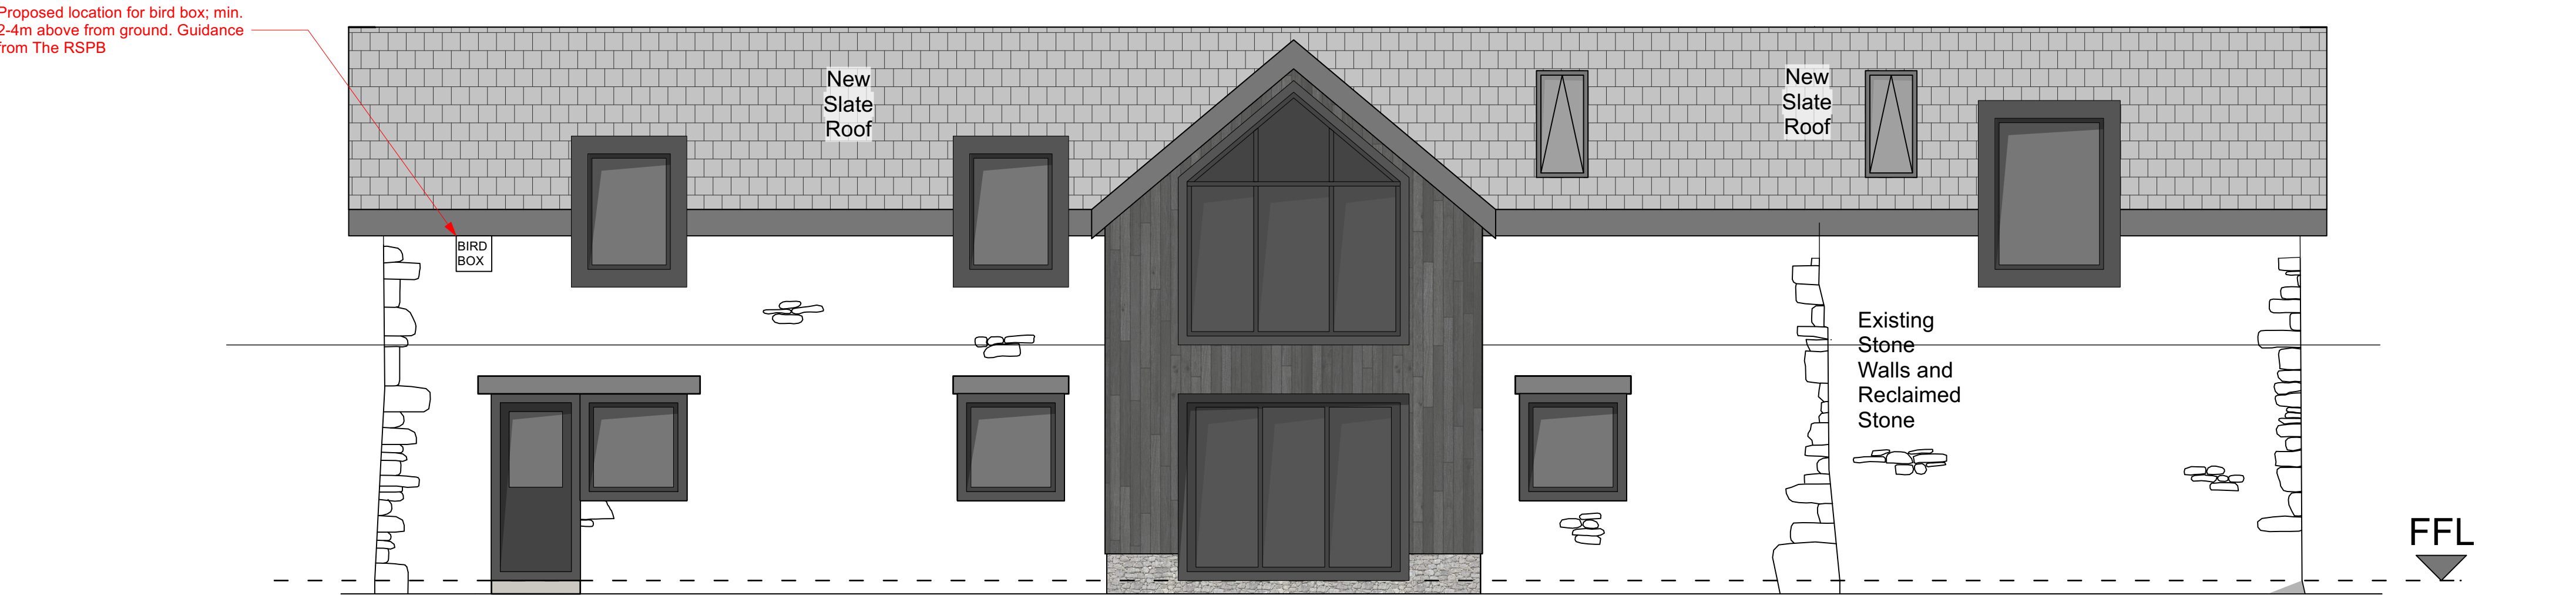


ELEVATION 3

DATUM 45m

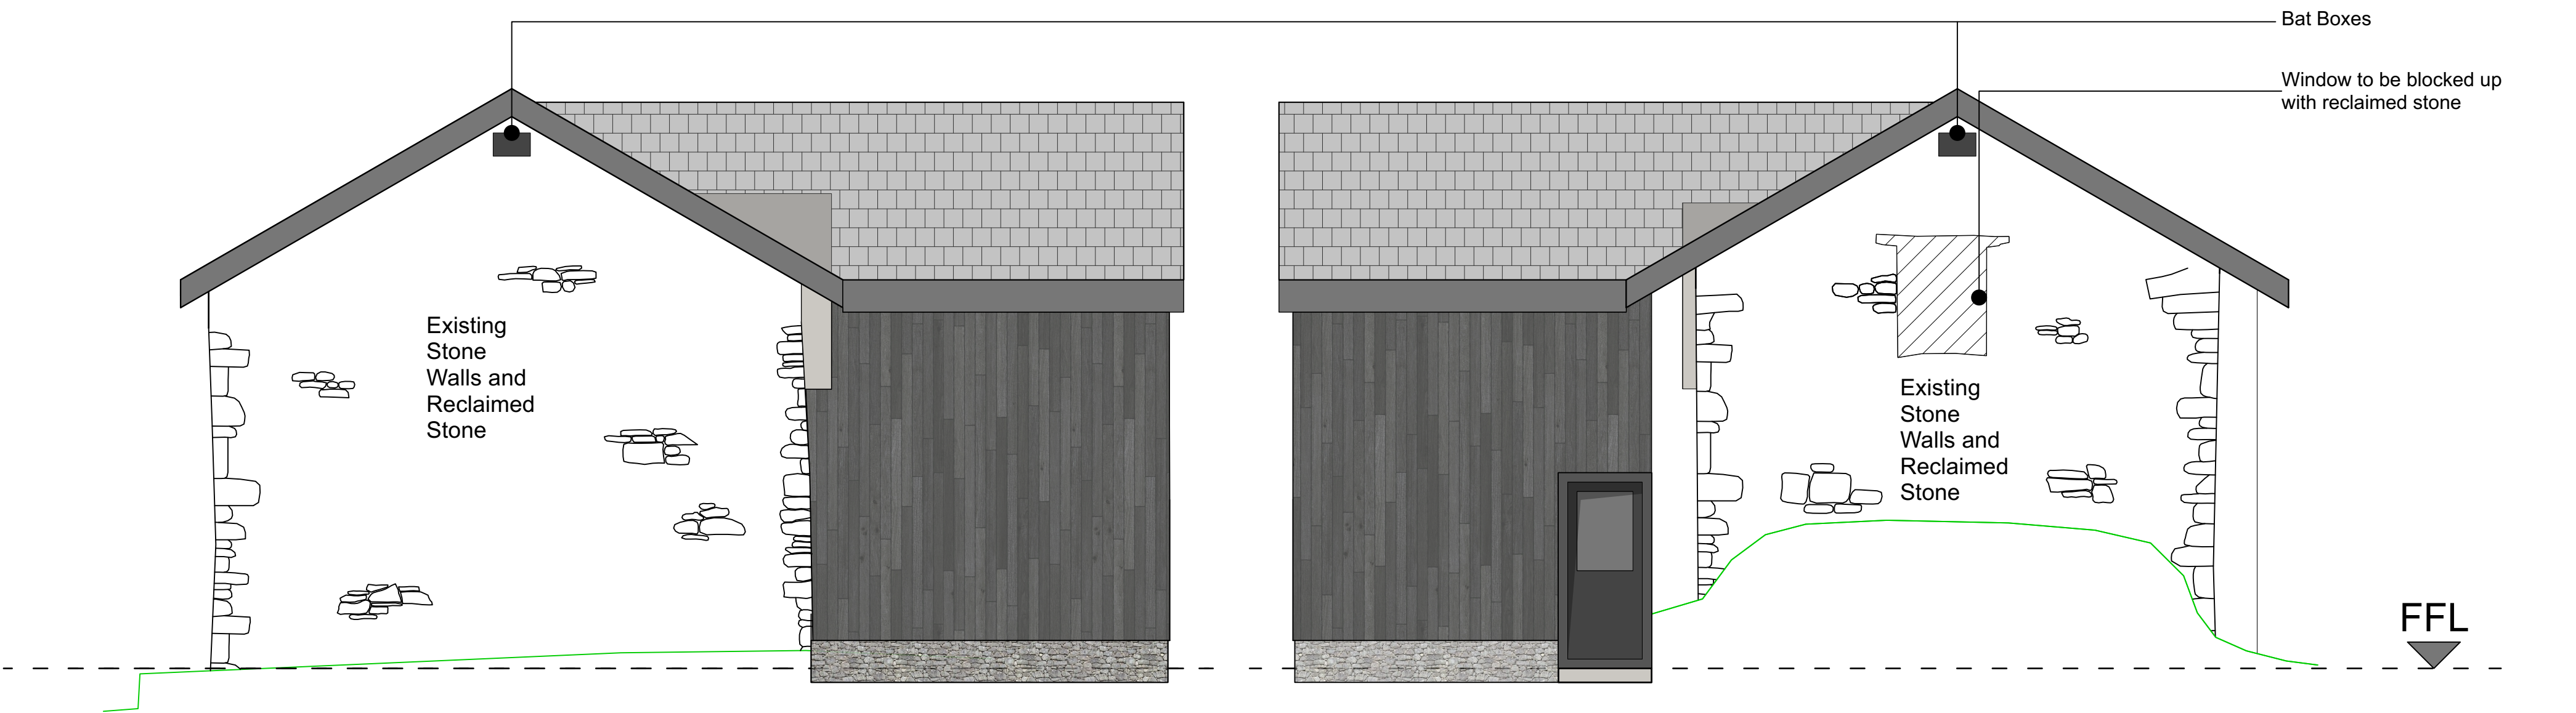

ELEVATION 4

DATUM 45m

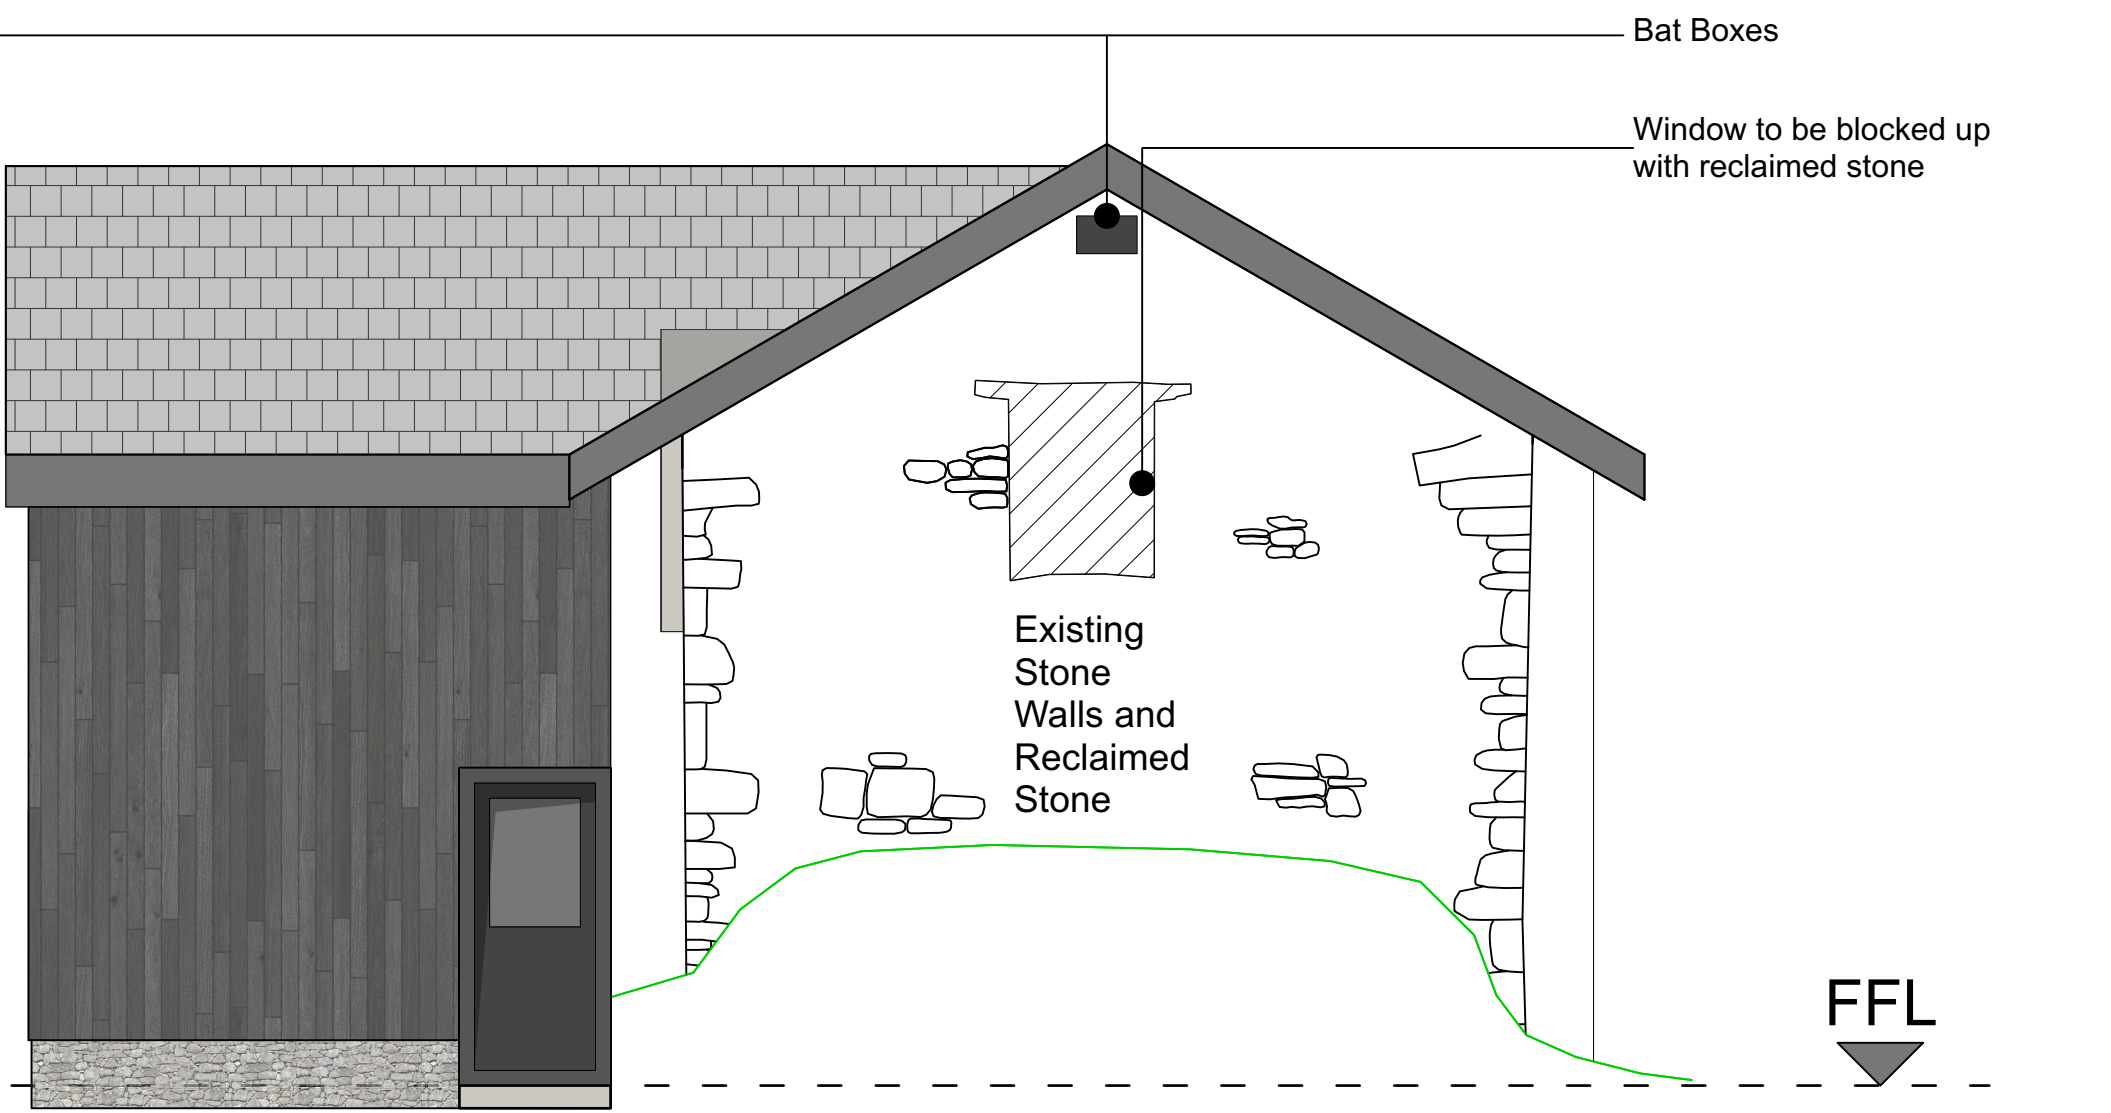

ELEVATION 2

DATUM 45m

NOTE :
Bird box (e.g. Woodstone Salamanca) and Bat box (e.g. Vivara Pro Beaumaris Woodstone) indicatively shown; Guidance on placement from the RSPB. Woodstone (or woodcrete) Bird and Bat boxes to be installed within 1 month of first beneficial occupation of the extension.

Proposed location for bat box; min. 5m from ground. Guidance from The RSPB

Proposed location for bird box; min. 2-4m above from ground. Guidance from The RSPB