
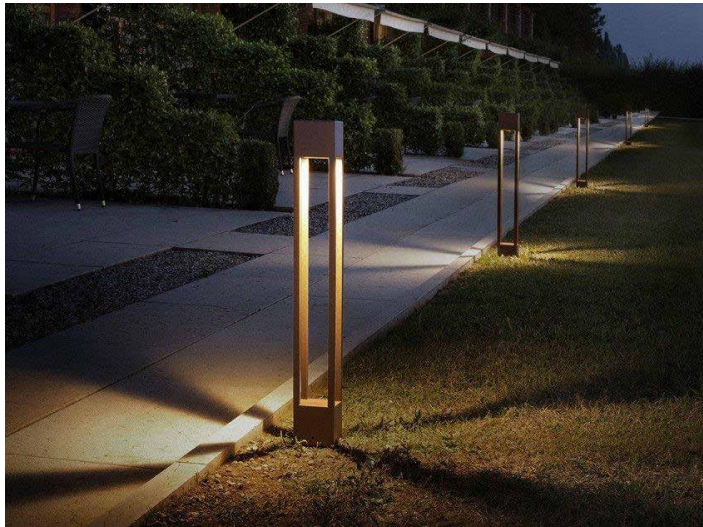


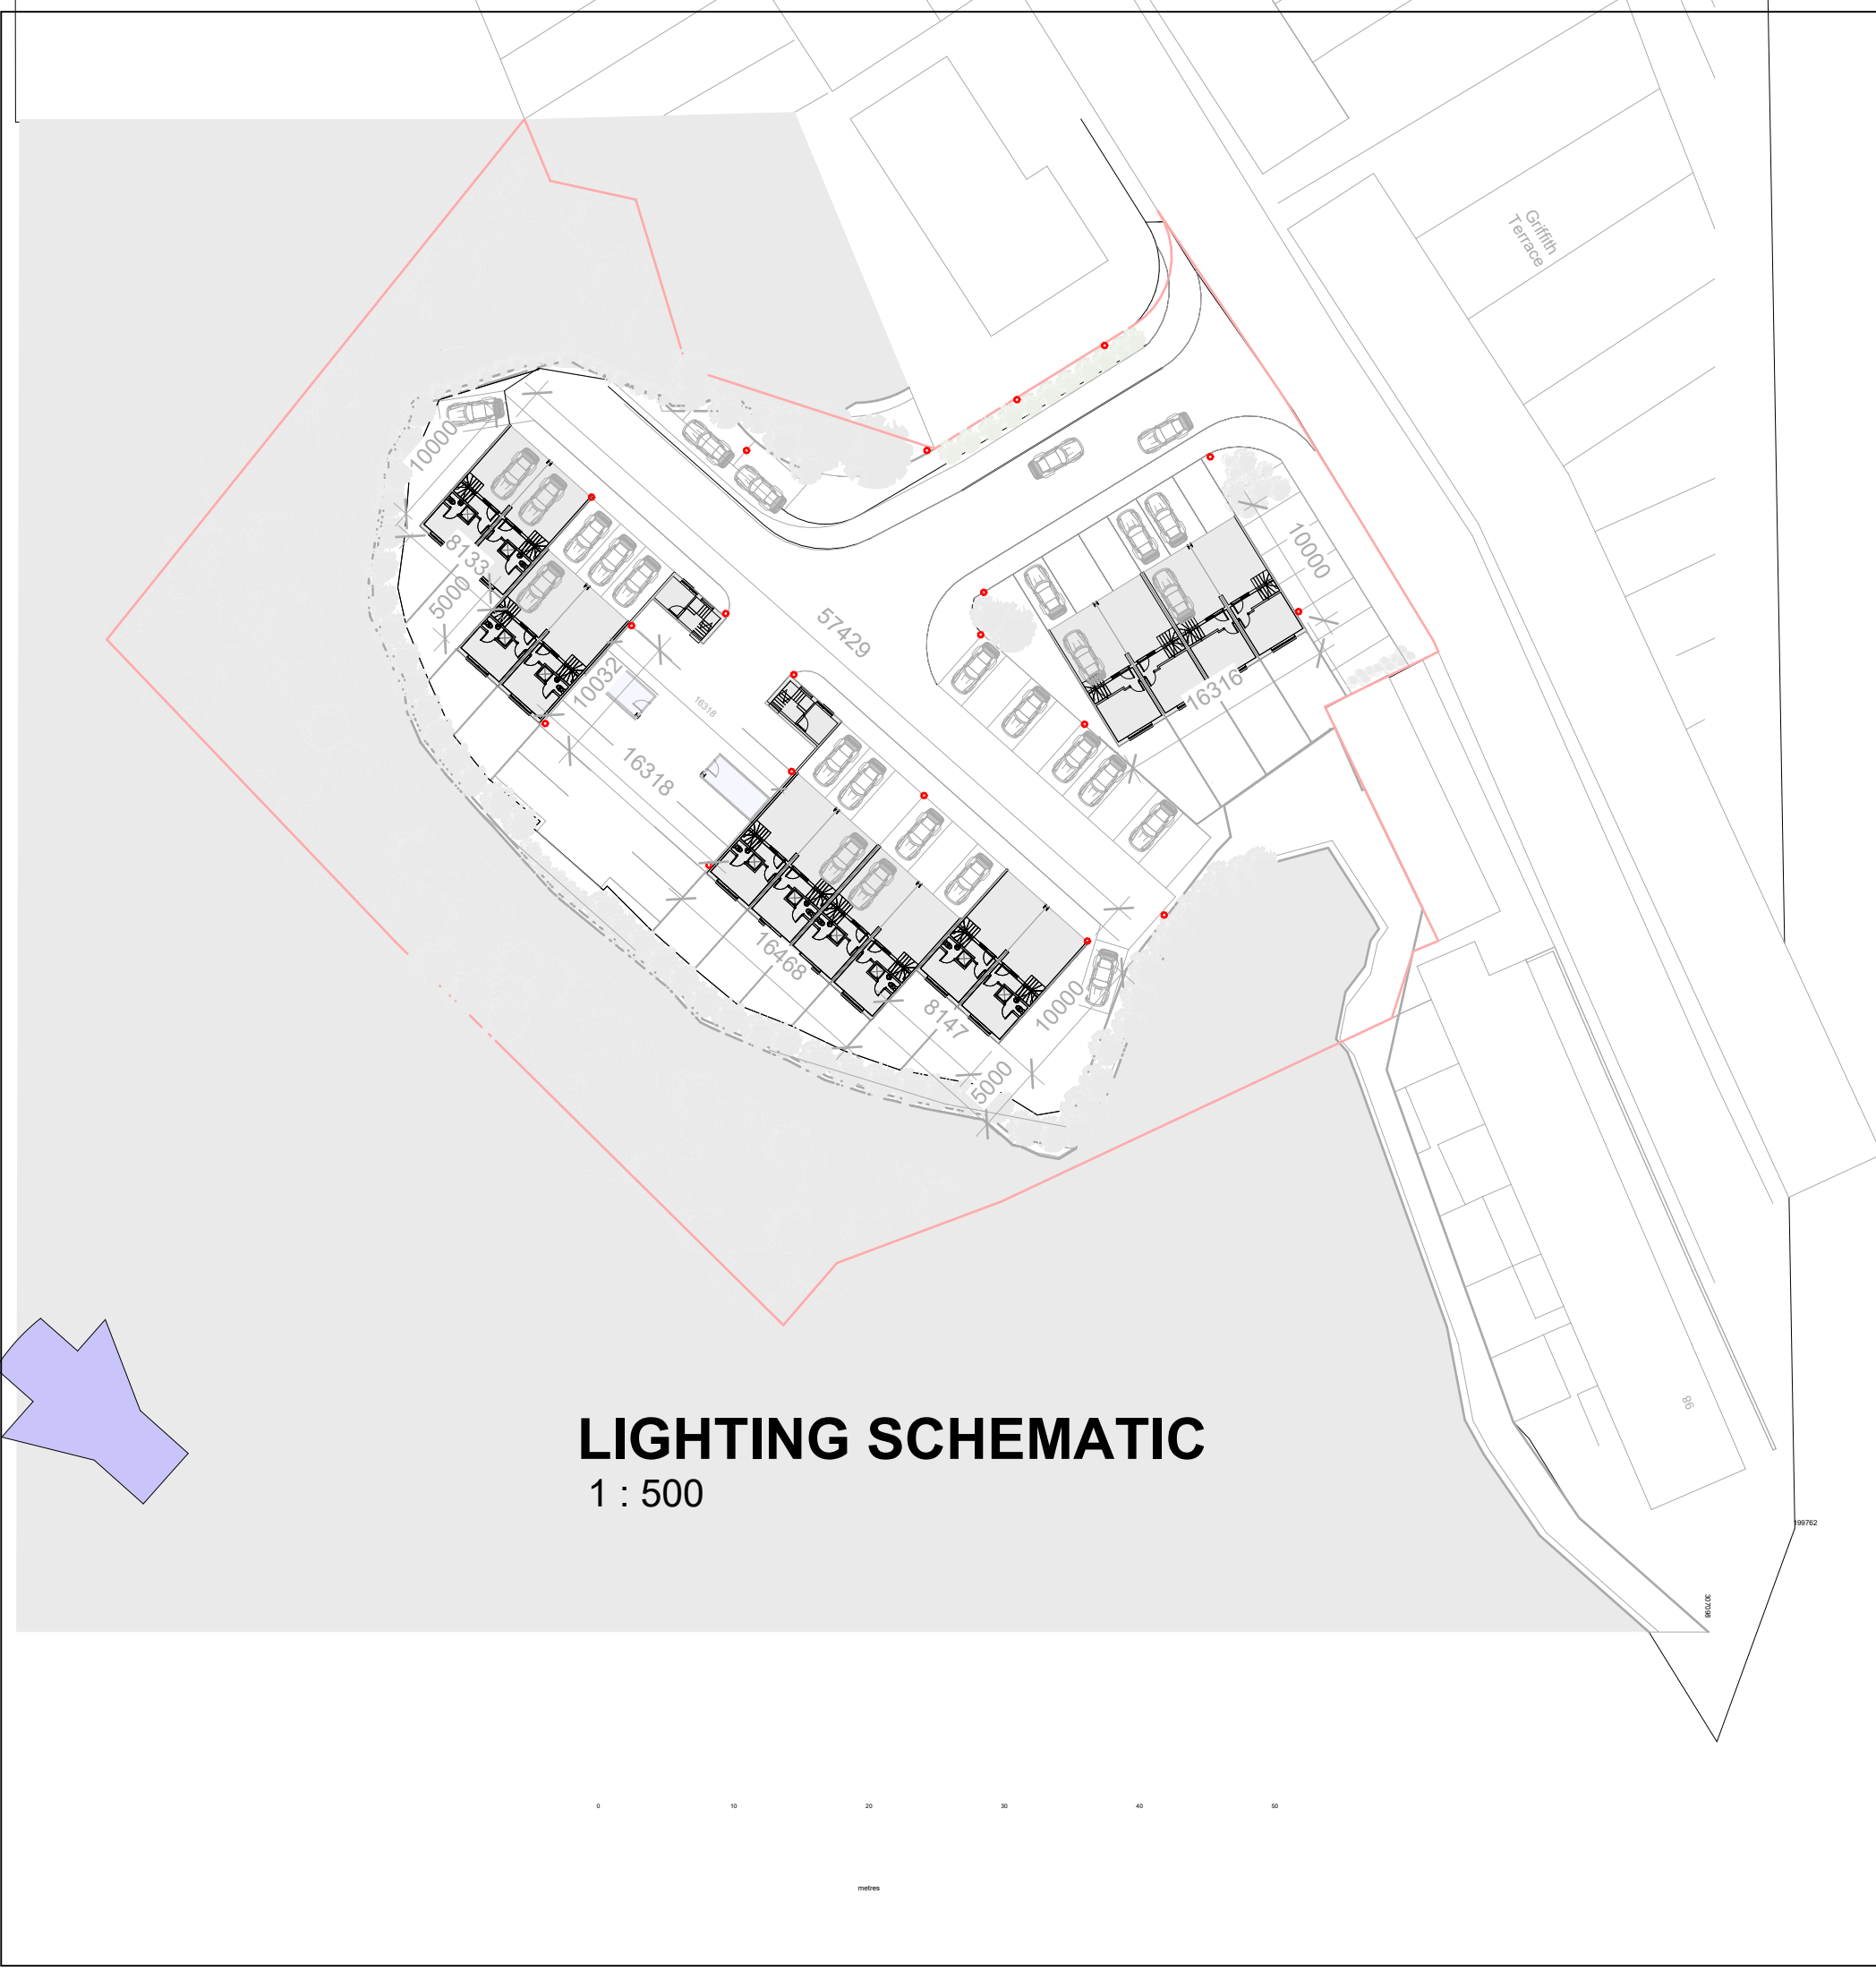

Olev Torch
LED stainless steel bollard light
Outdoor lamp port for passageways made in stainless steel with Led technology.

Where bat habitats and features are considered to be of lower importance or sensitivity to illumination, the need to provide lighting may outweigh the needs of bats. Consequently, a balance between a reduced lighting level appropriate to the ecological importance of each feature and species, and the lighting objectives for that area will need to be achieved.

The proposed use of specialist bollard or low-level downward directional luminaires provides sufficient lighting levels to guide pedestrians through the development.

Bollards to be controlled by PIR and and include yellow heavy spectrum to minimise light pollution.

No.		Description	Date
 North East Architectural Services Clervaux Exchange, Clervaux Terrace, Jarrow NE32 5UP 07455 980 354 admin@nearchitect.co.uk			
Project		Bryntaf	
Address		Bryntaf	
Client		Andrew Lockley	
Sheet		LIGHTING	Project No. 2020-03-14
Date		2020-04-10	Scale (@ A3) 1 : 500
Drawing No.		A112	Rev