

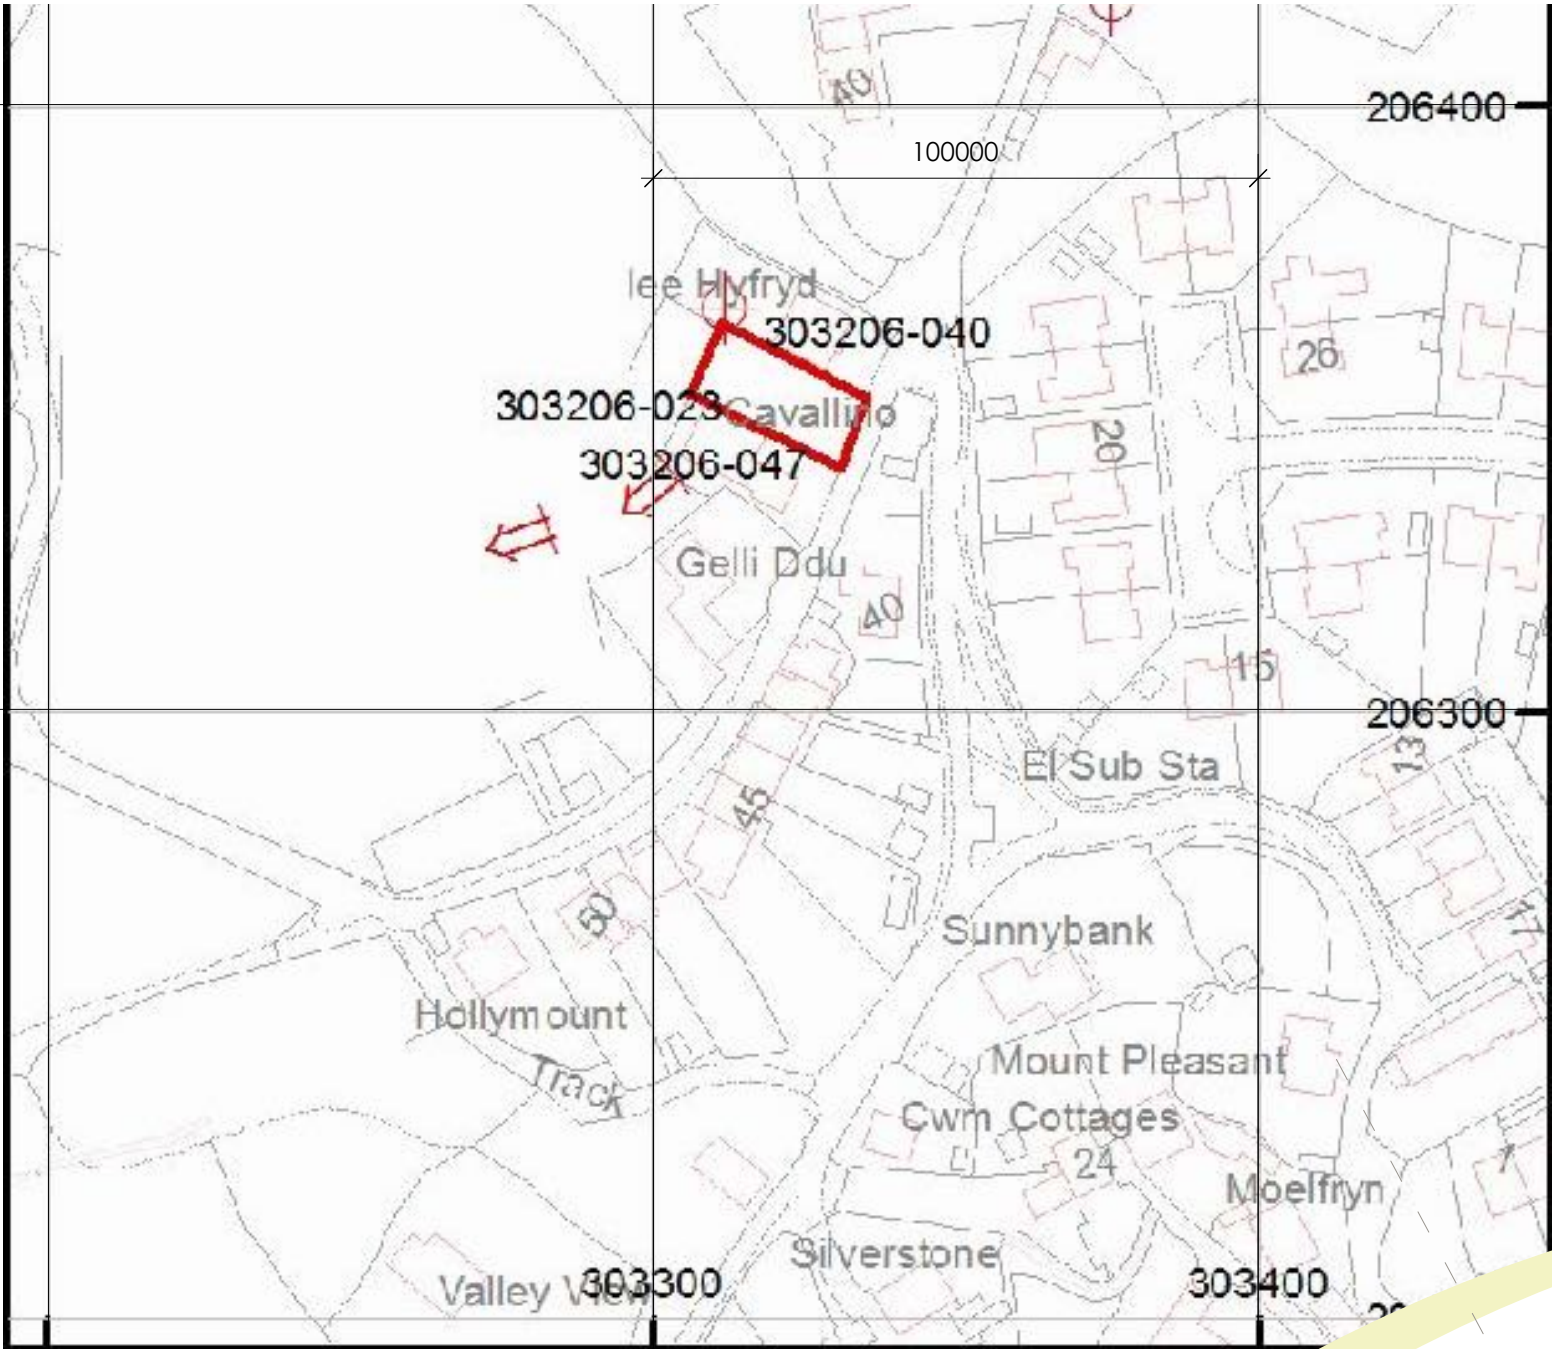


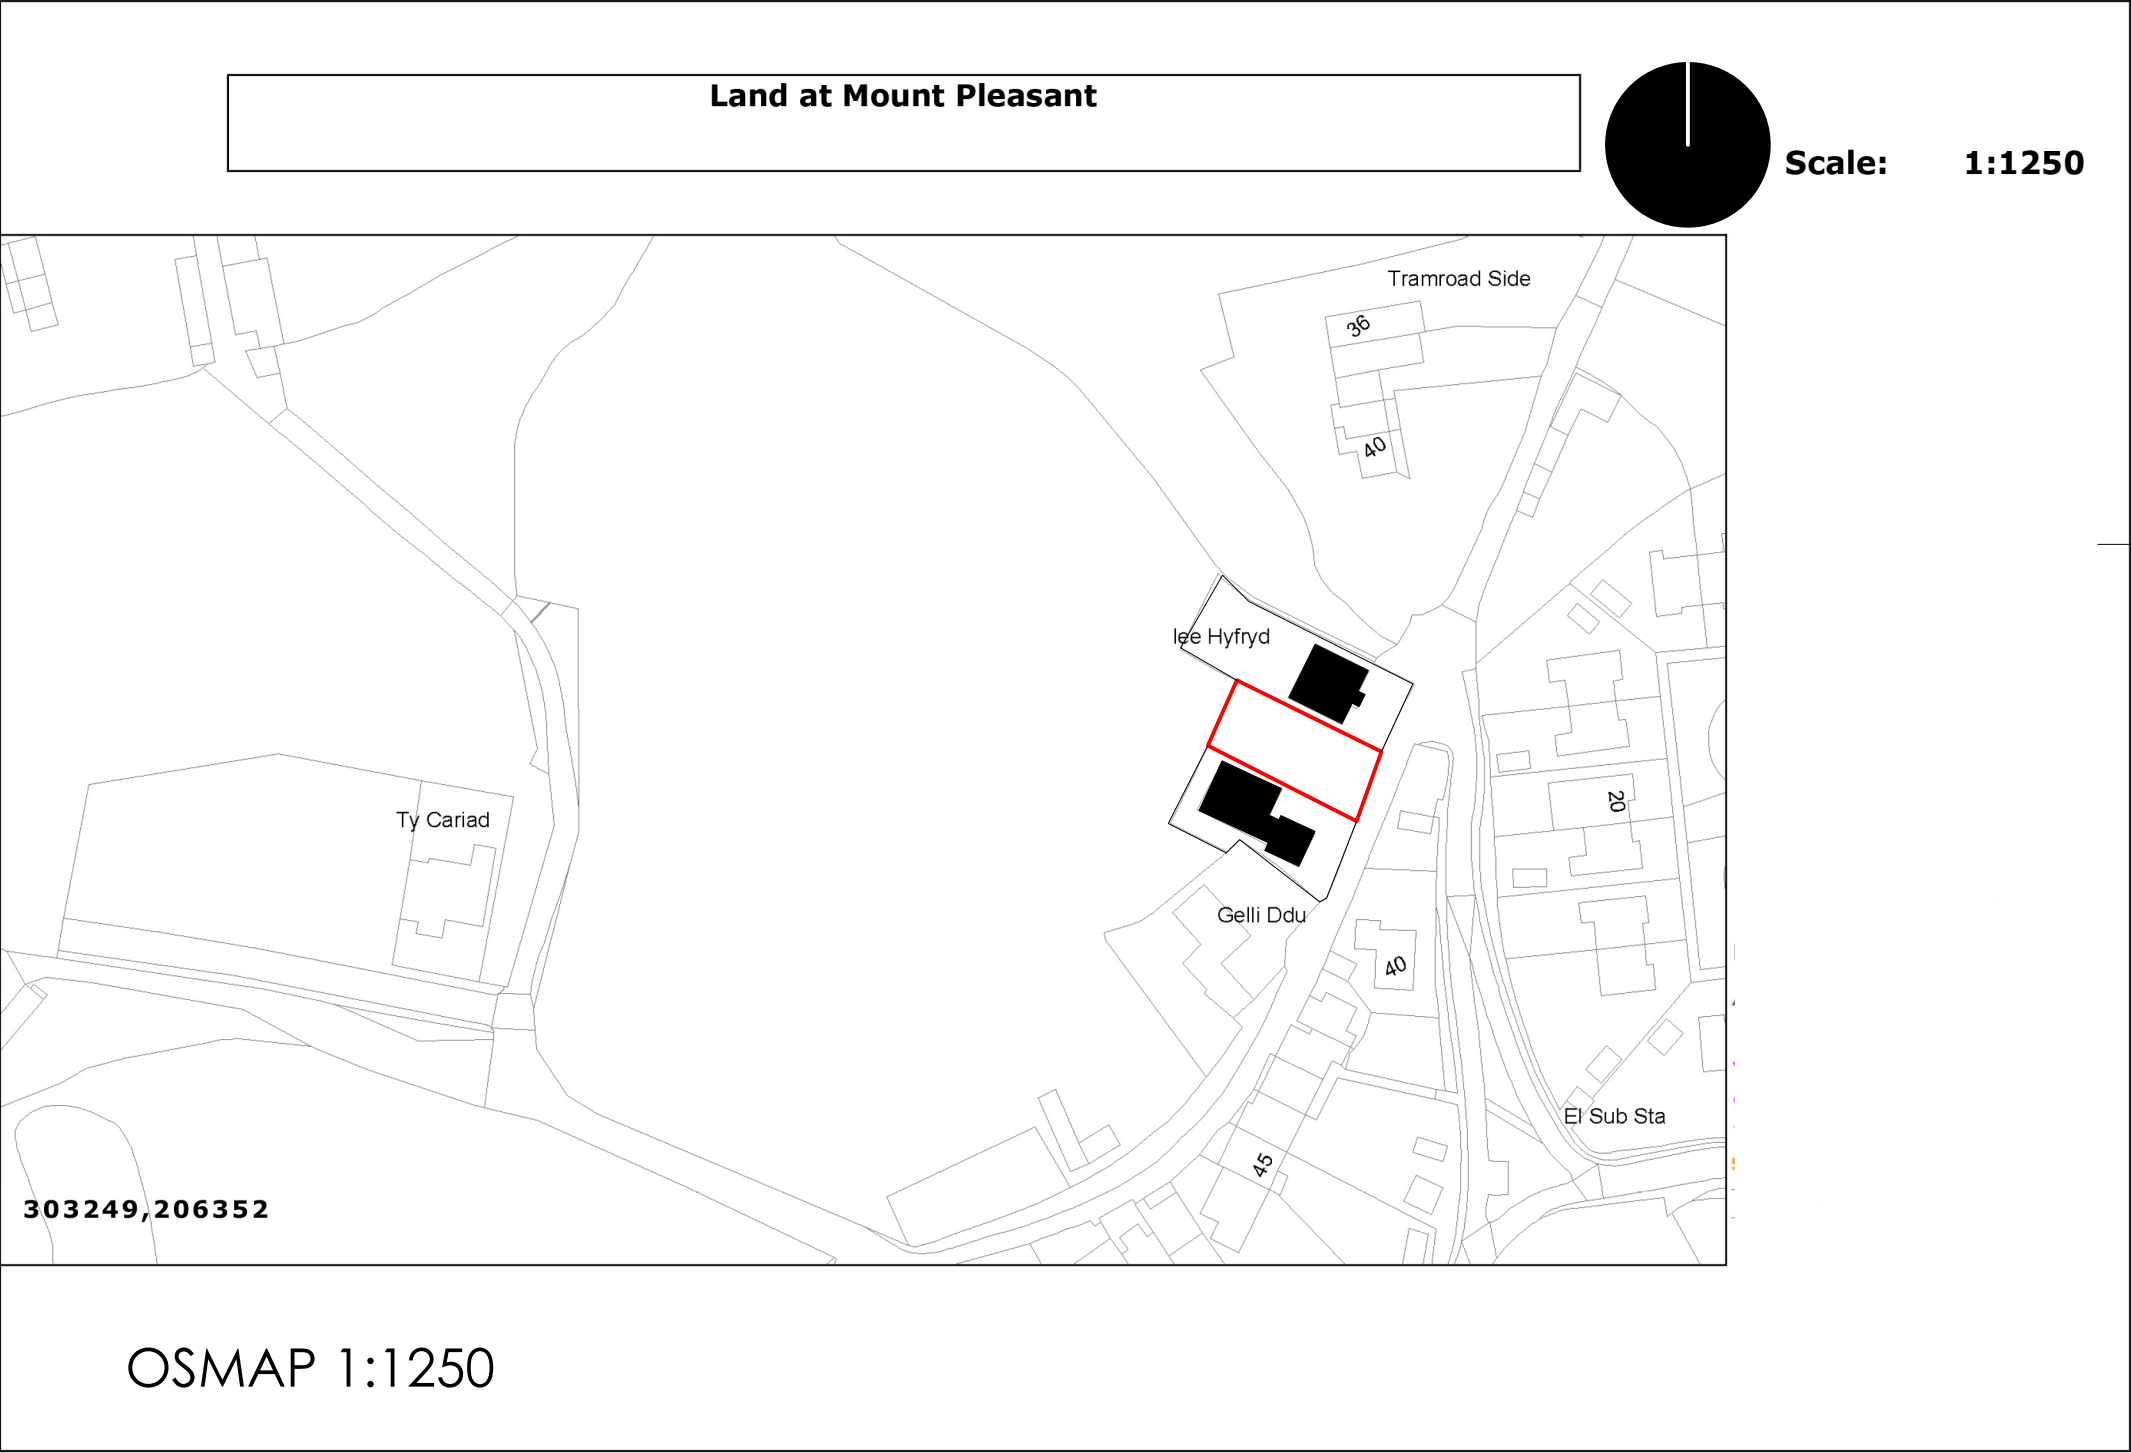


VENT LOCATION 1:1250

	HEIGHT	WIDTH	DEEP
MAXIMUM	8.5m	9.5m	10m
MINIMUM	7.6m	8.9m	7.6m

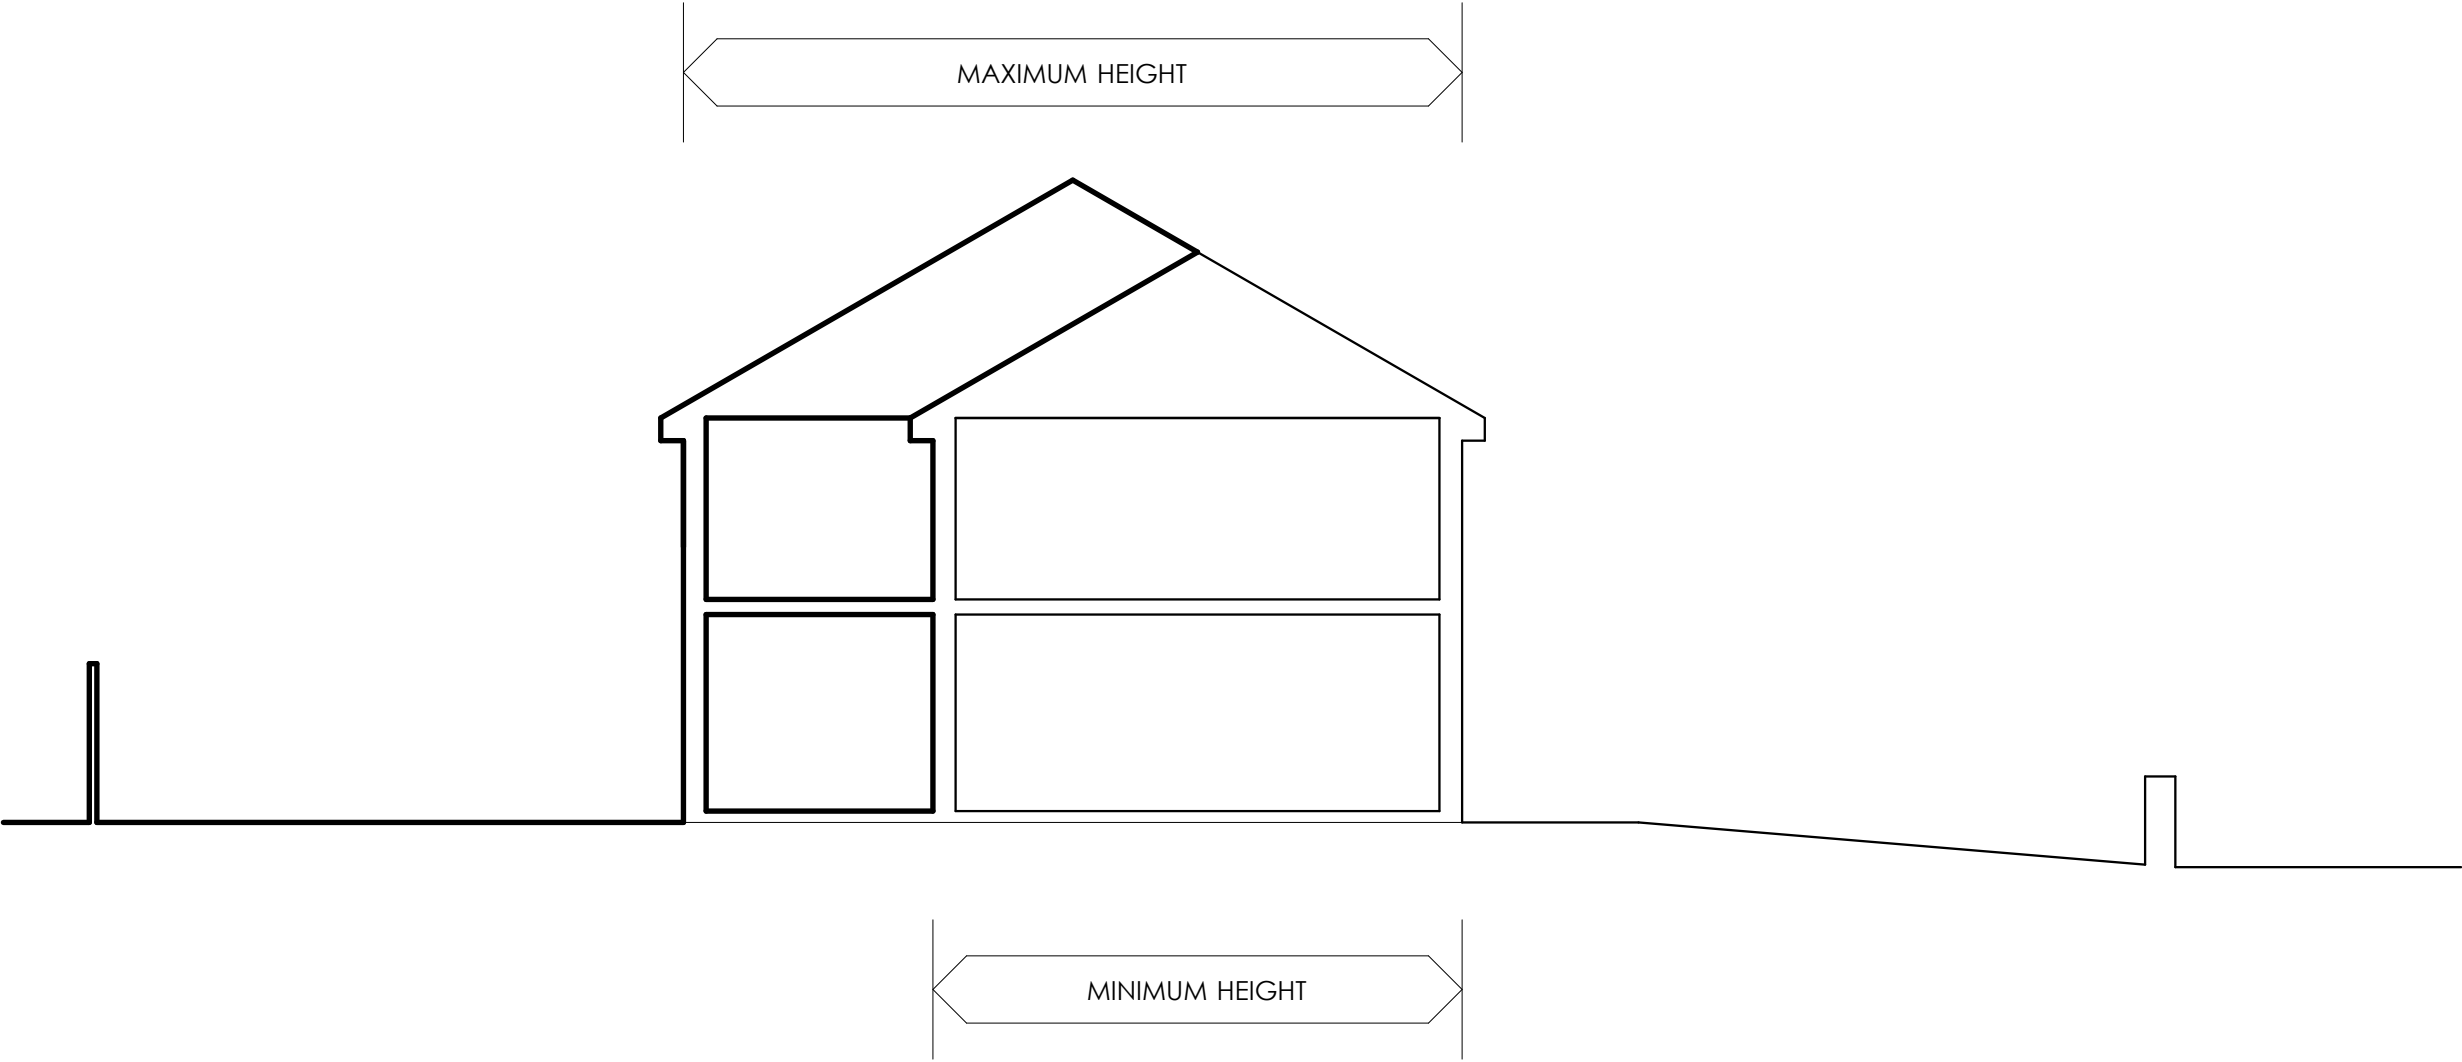

SECTION THROUGH SITE 1:100

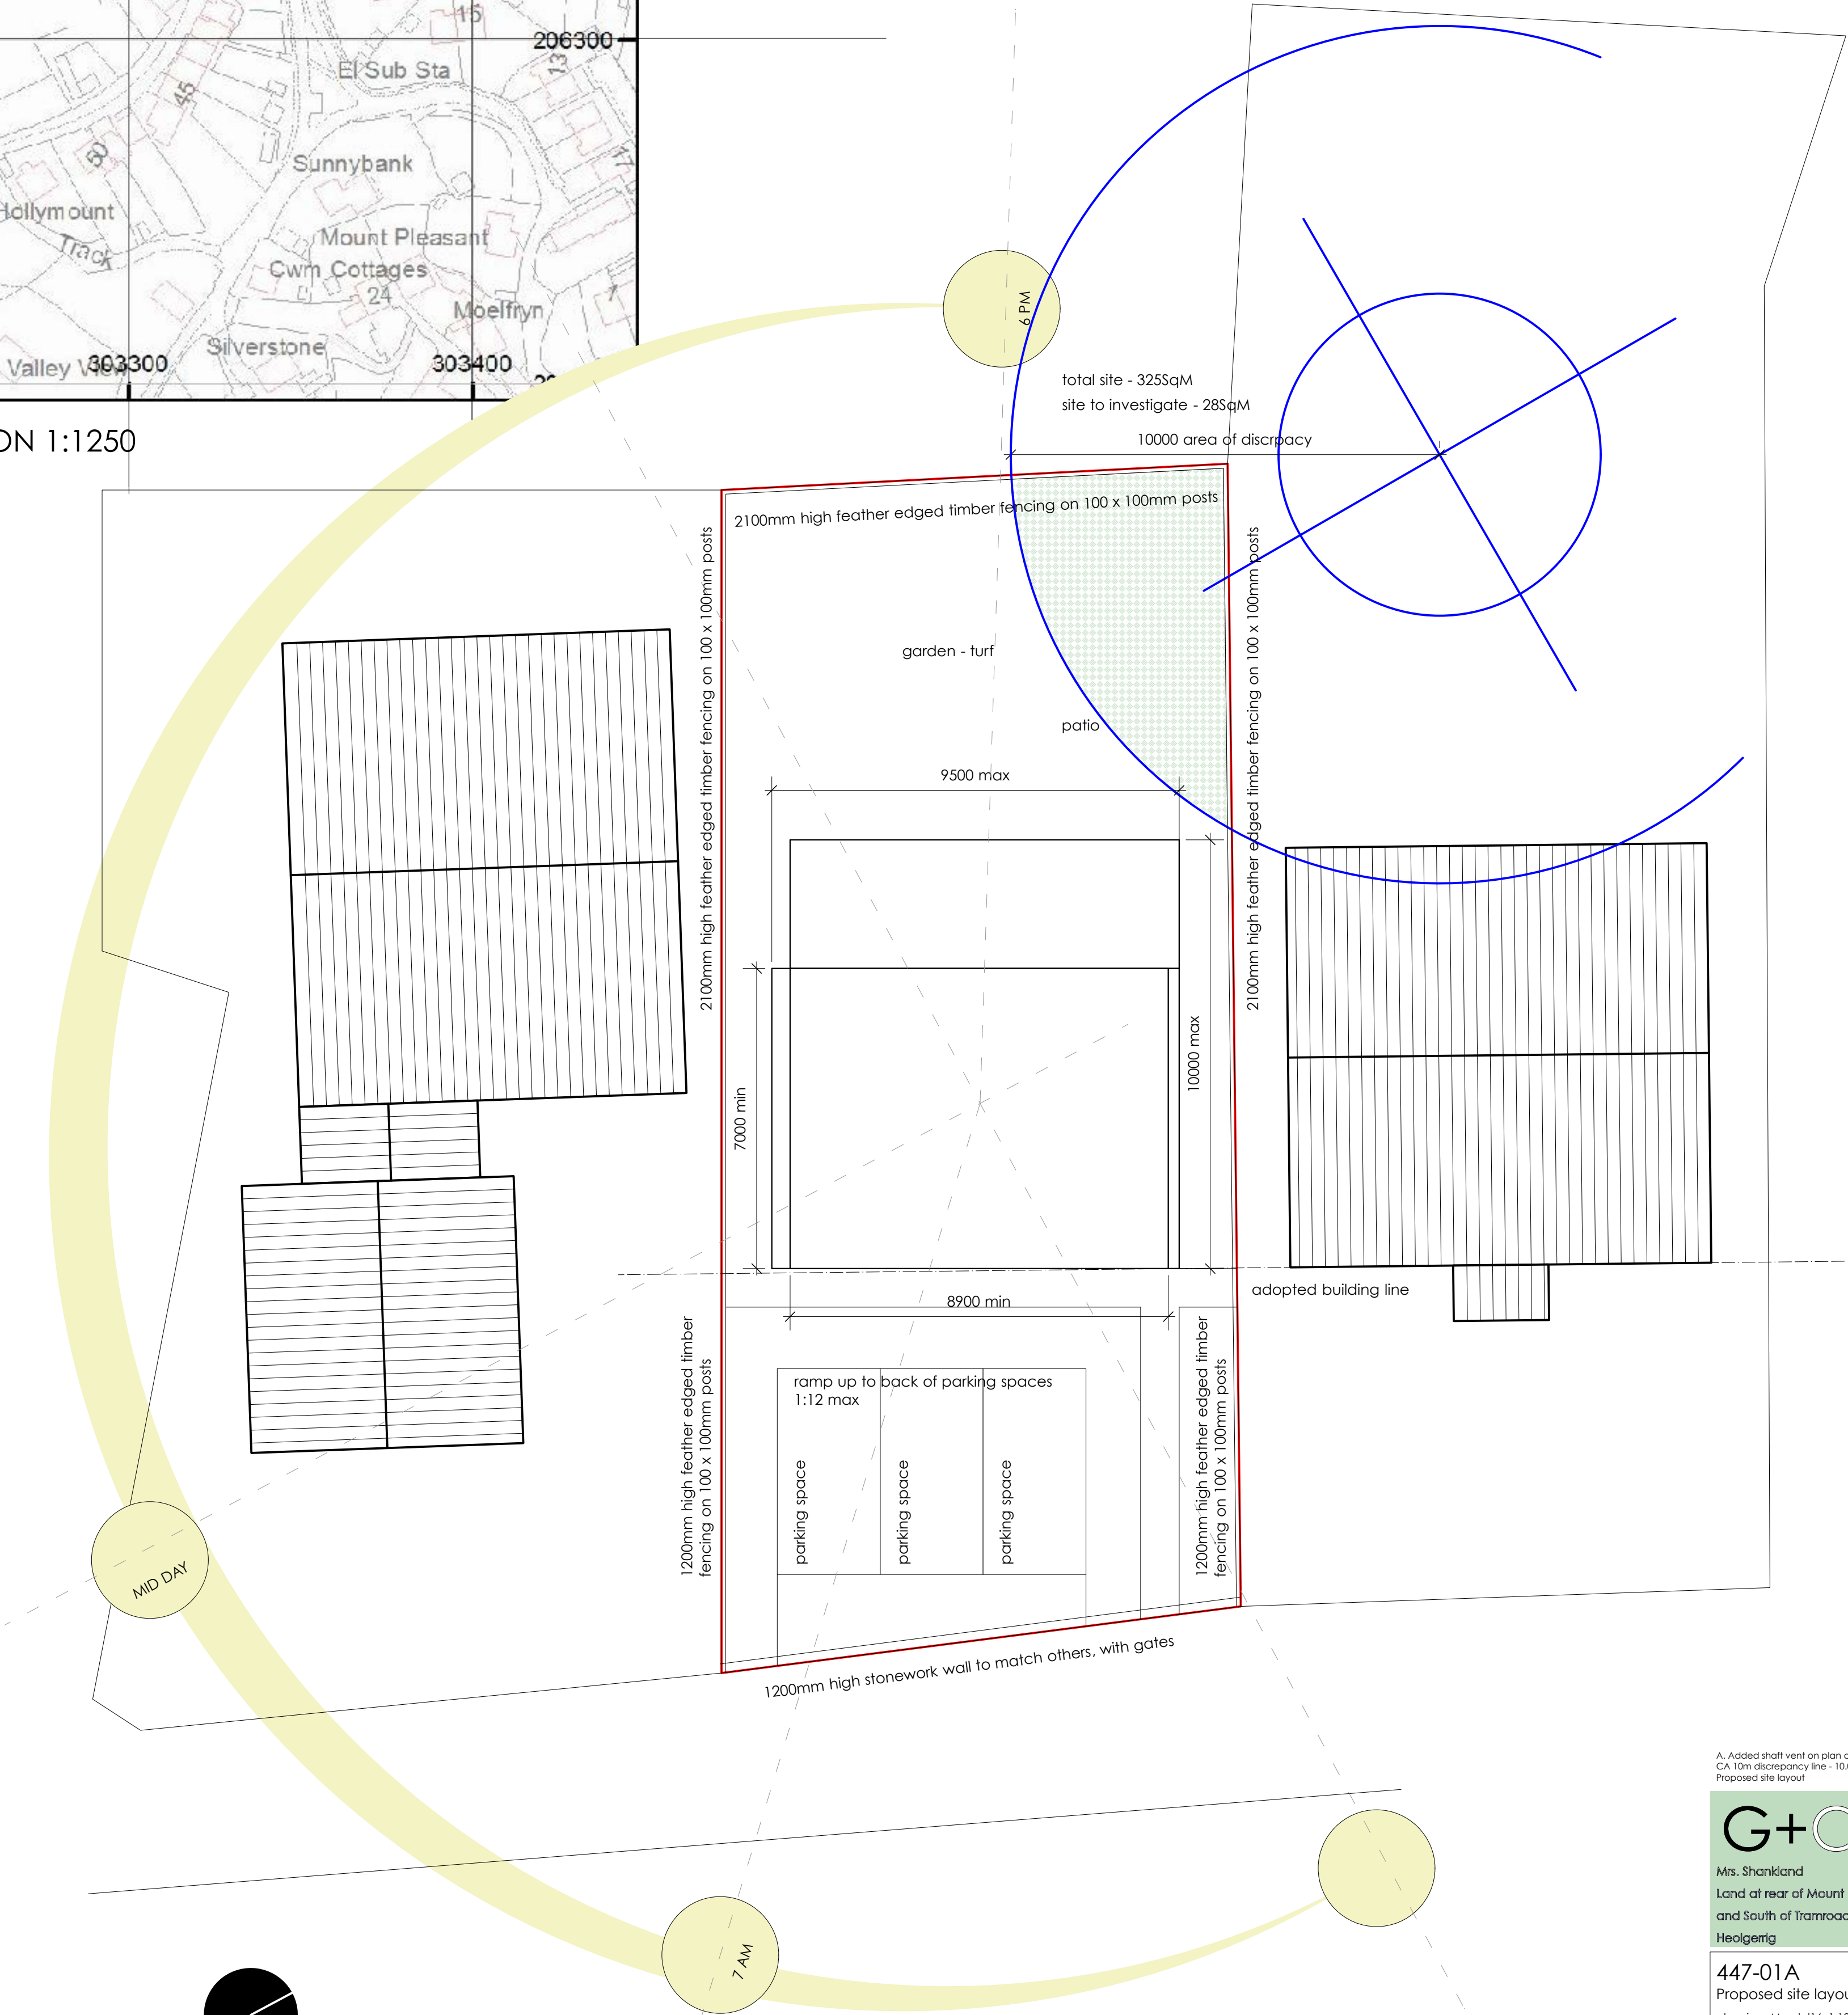

PROPOSED SITE 1:100