




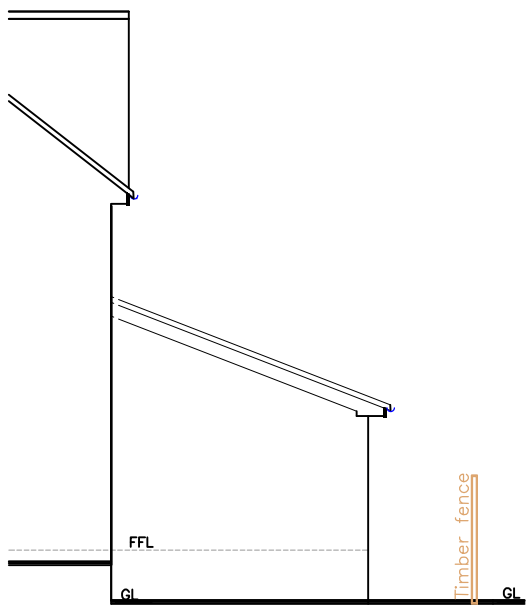


Proposed Section A-A
1:100

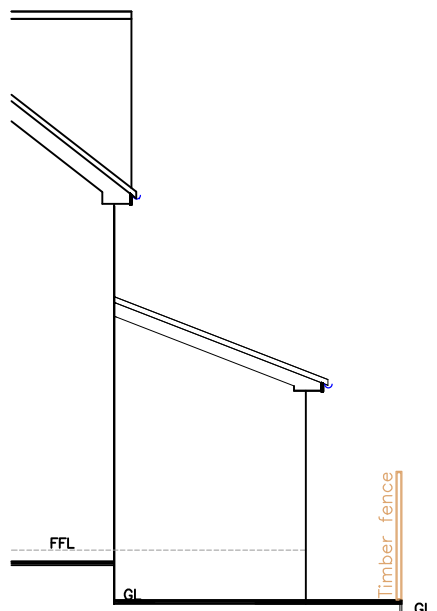


Proposed Section B-B
1:100

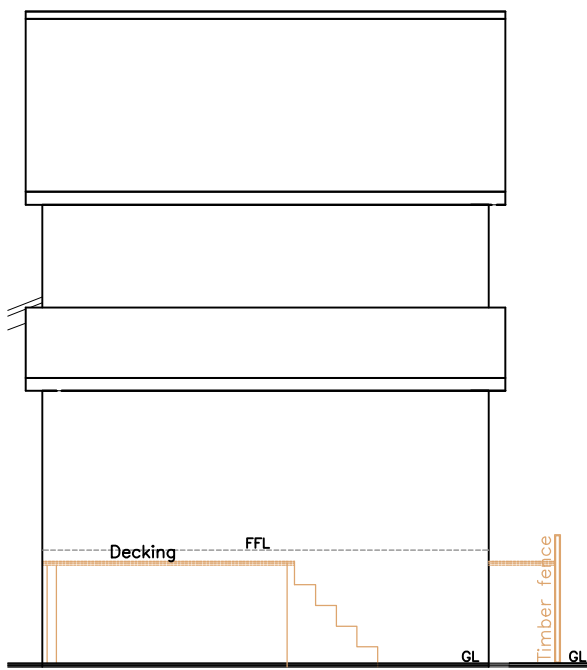


Proposed Section C-C
1:100

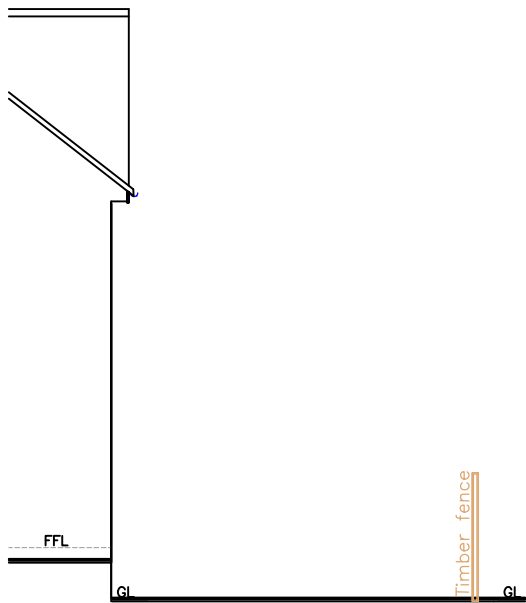


Existing Section A-A
1:100

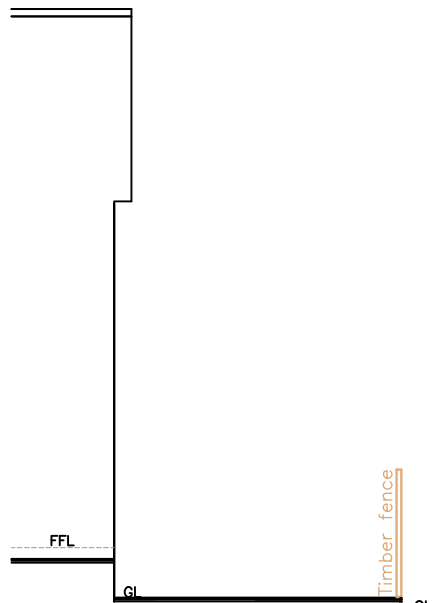


Existing Section B-B
1:100

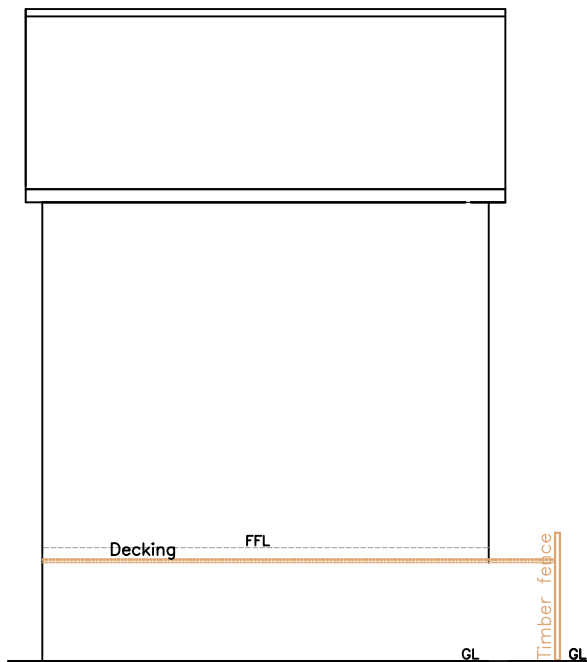

Existing Section C-C
1:100

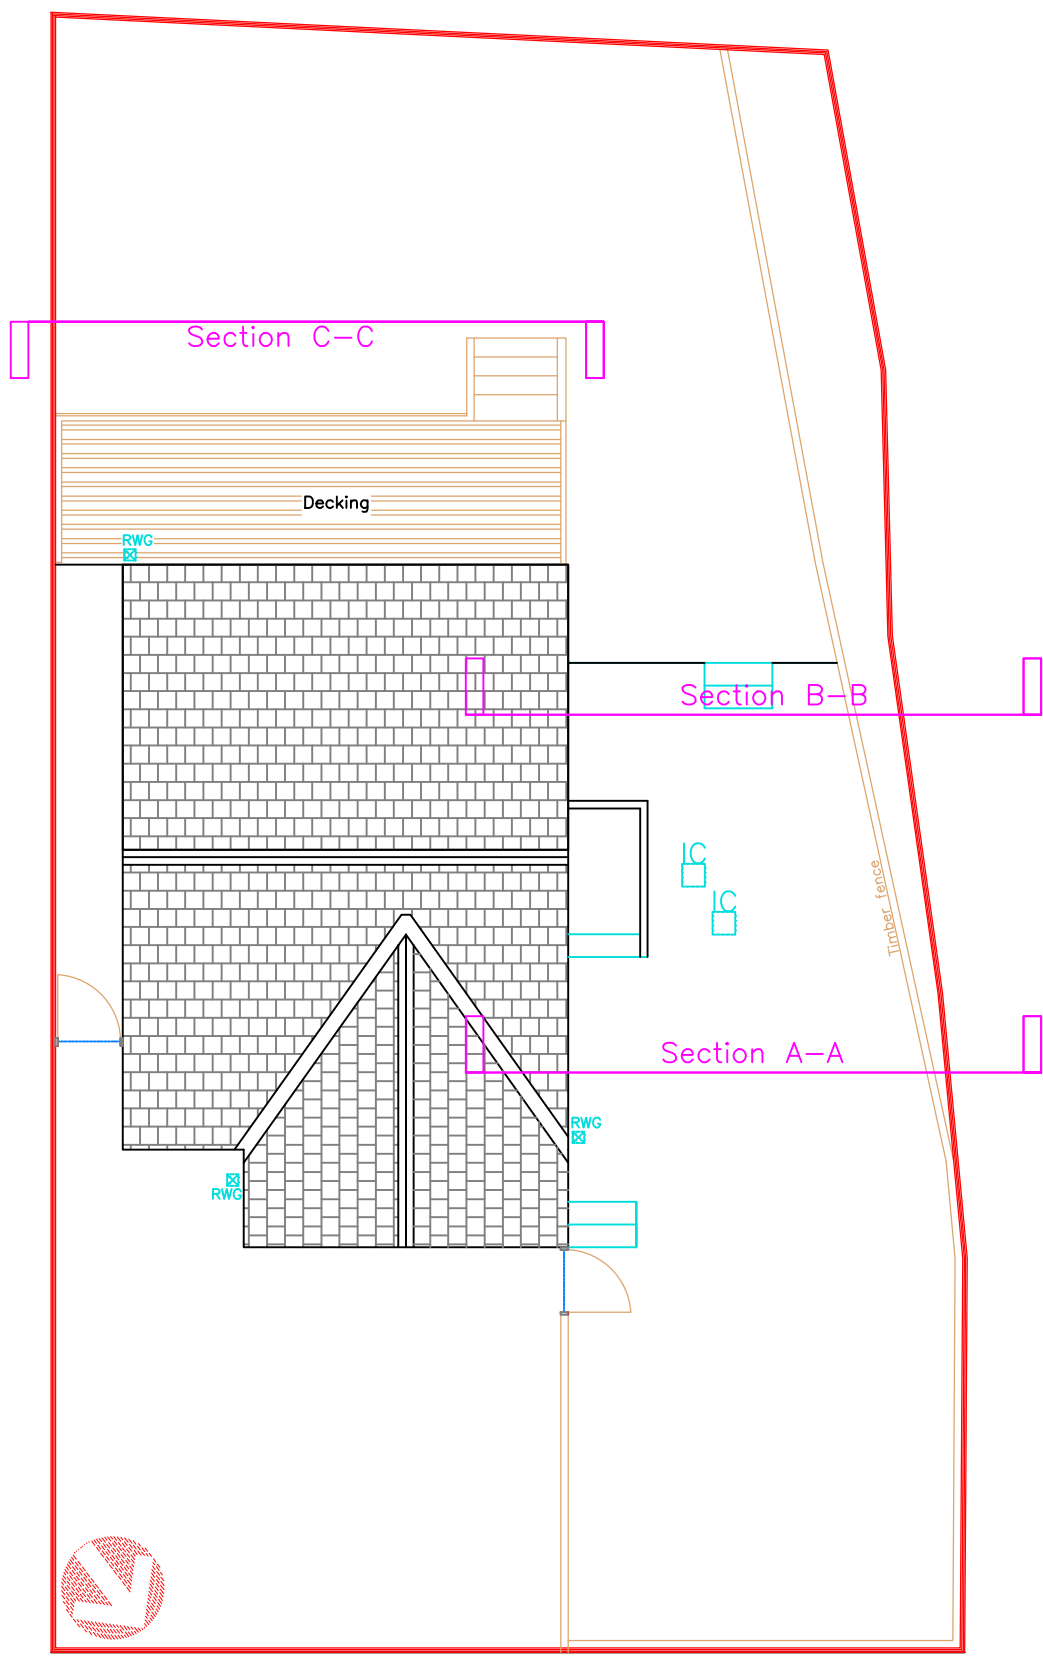

Existing Block Plan
1:100

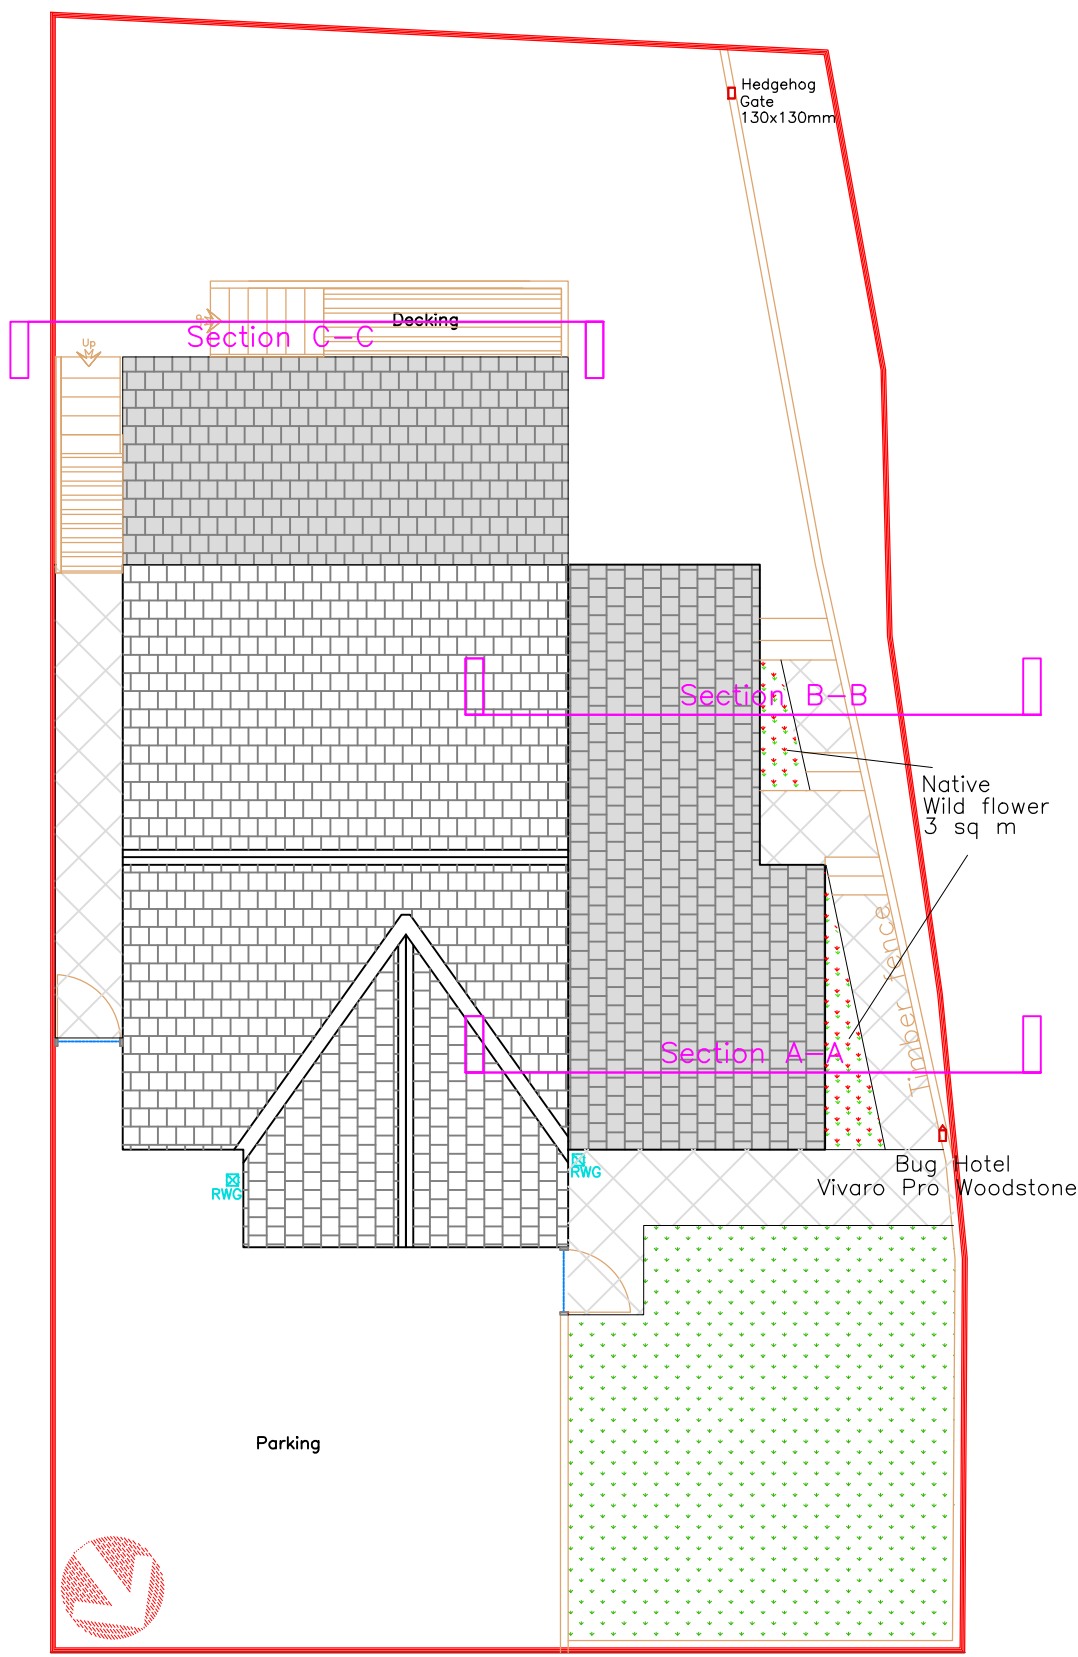

Proposed Block Plan
1:100

N.B.
All dimensions are
between structural components

Material Finishes:	
Roof:	Slate tiles matching existing
External walls:	Fined down wall render in white
Windows/Doors:	Dark Grey uPVC matching existing
Fascia:	White uPVC matching existing
RWG's:	White uPVC matching existing

 			
Utopia Design <i>Architectural Services</i>			
<u>Utopia Design</u> <u>Architectural Services</u>			
Building Planning Application Support Paul Thomas: BSc (Hons) Tel: 01685 559230. Mob: 07908 725065			
Issued Only for Purpose Indicated			
Drawing Status: FOR PLANNING PURPOSES ONLY			
Address	7, Caradoc Street Merthyr Tydfil CF47 8SS		
Project	Proposed Single Storey Side Extension with Single Storey Rear Extension		
Drawn by	Date	Paper	A2
PT	MAR 26	Scale	1:100
Title		Drwg No	
Existing & Proposed Plans & Sections		CARADOC 7 FPG 05	