

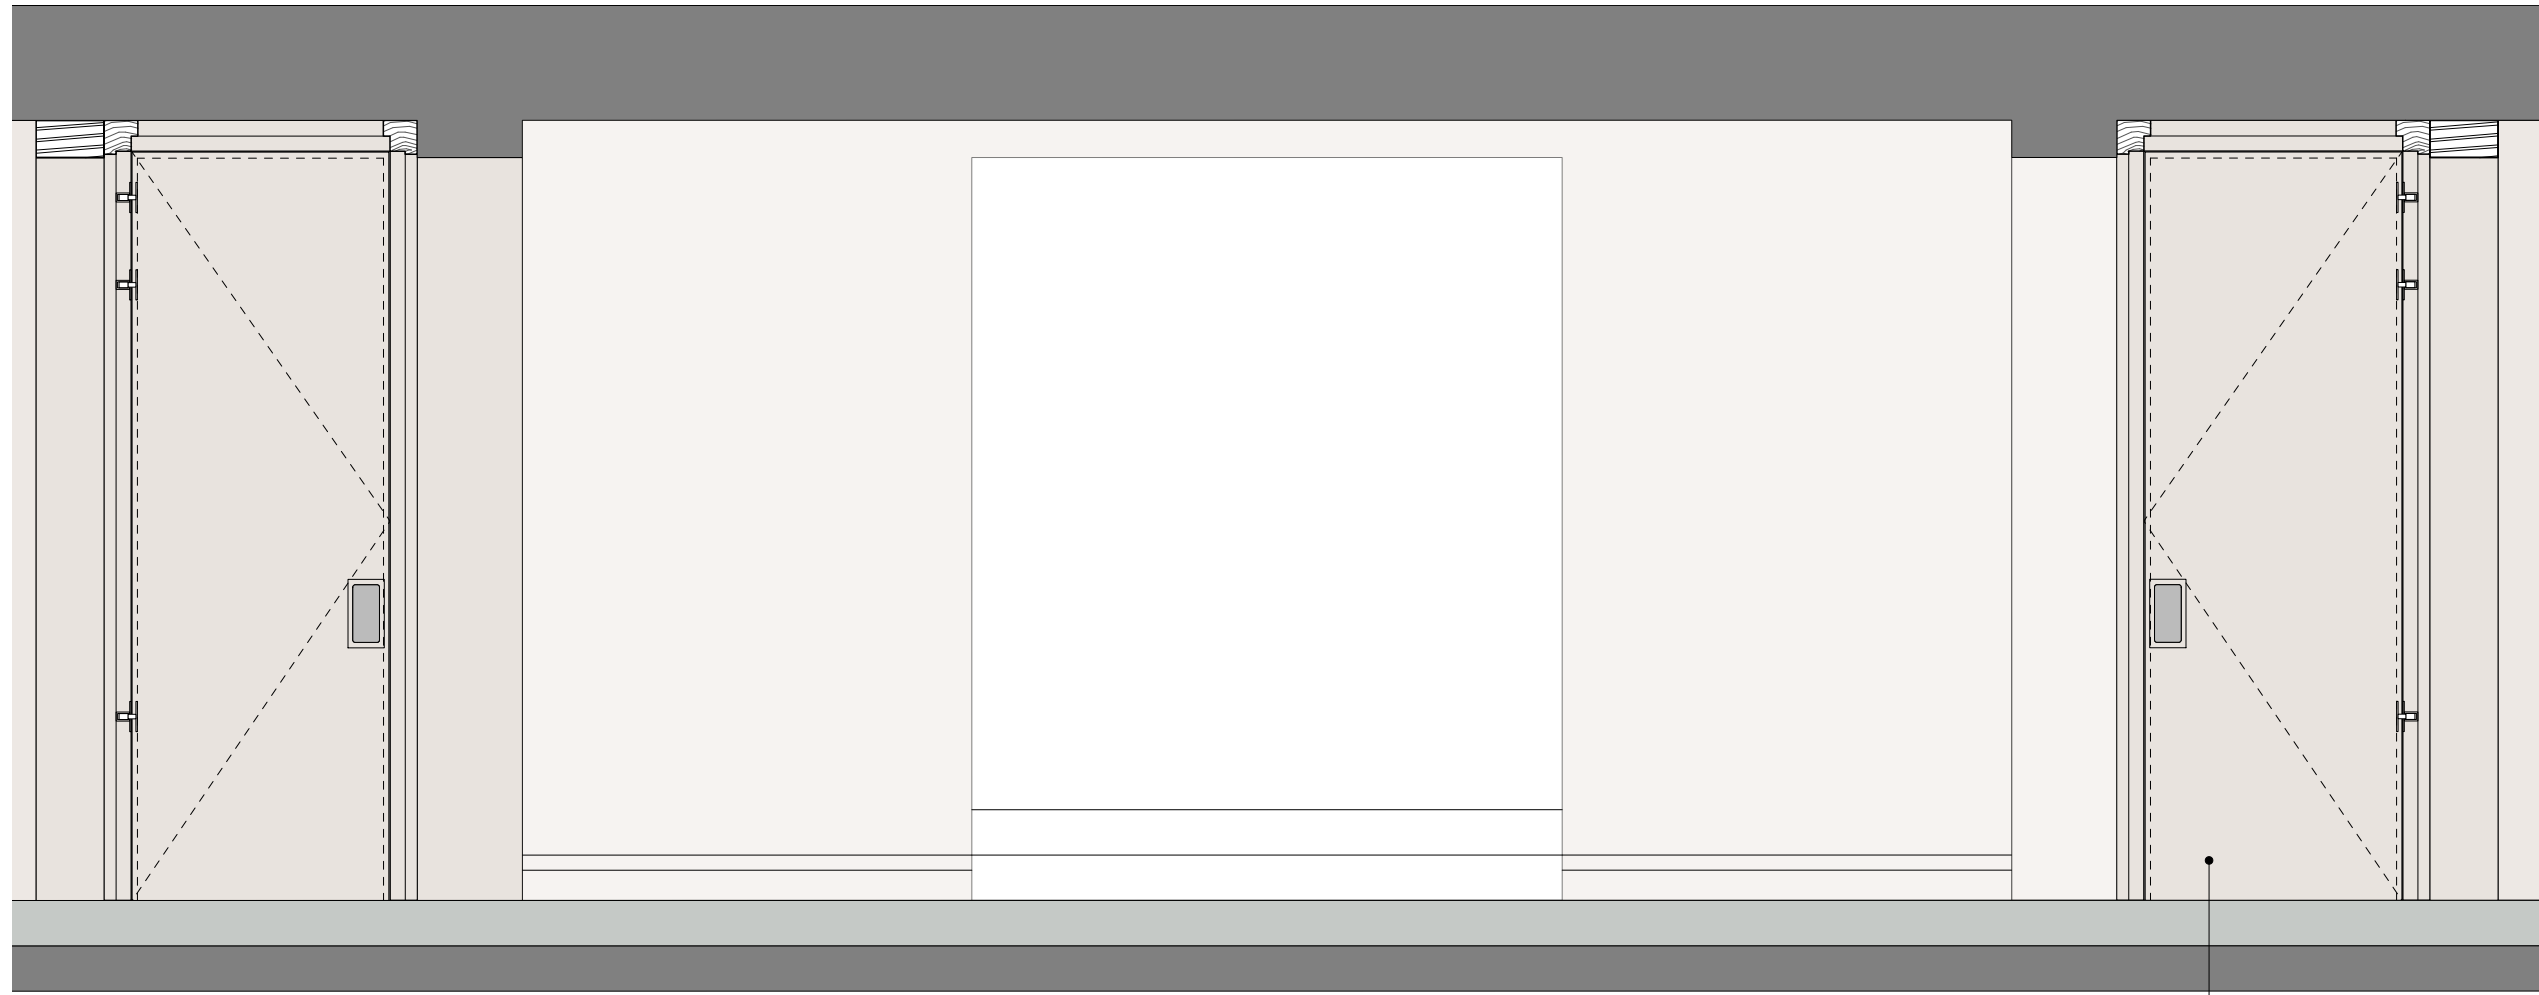


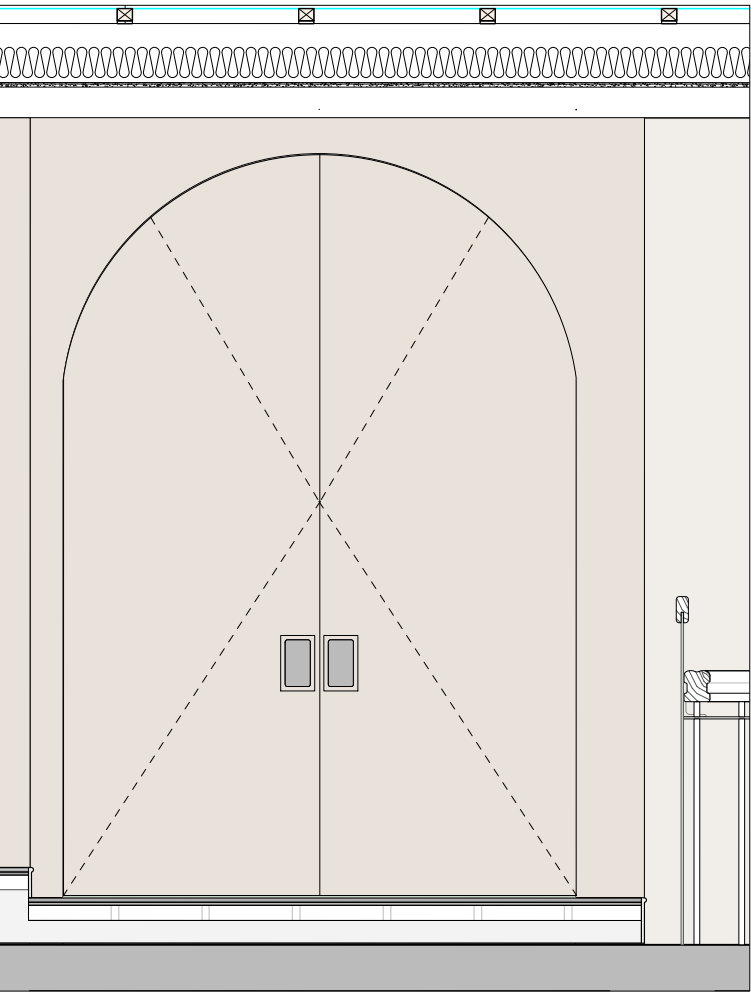

A 554.1 ELEVATION C  
SCALE 1:25 @ A1, 1:50 @ A3

A 554.2 ELEVATION B  
SCALE 1:25 @ A1, 1:50 @ A3


Harmon hinge door leaf (in open position) completely recessed back into the pocket when created by Wall nibs built on either sides, thus creating a clear passageway

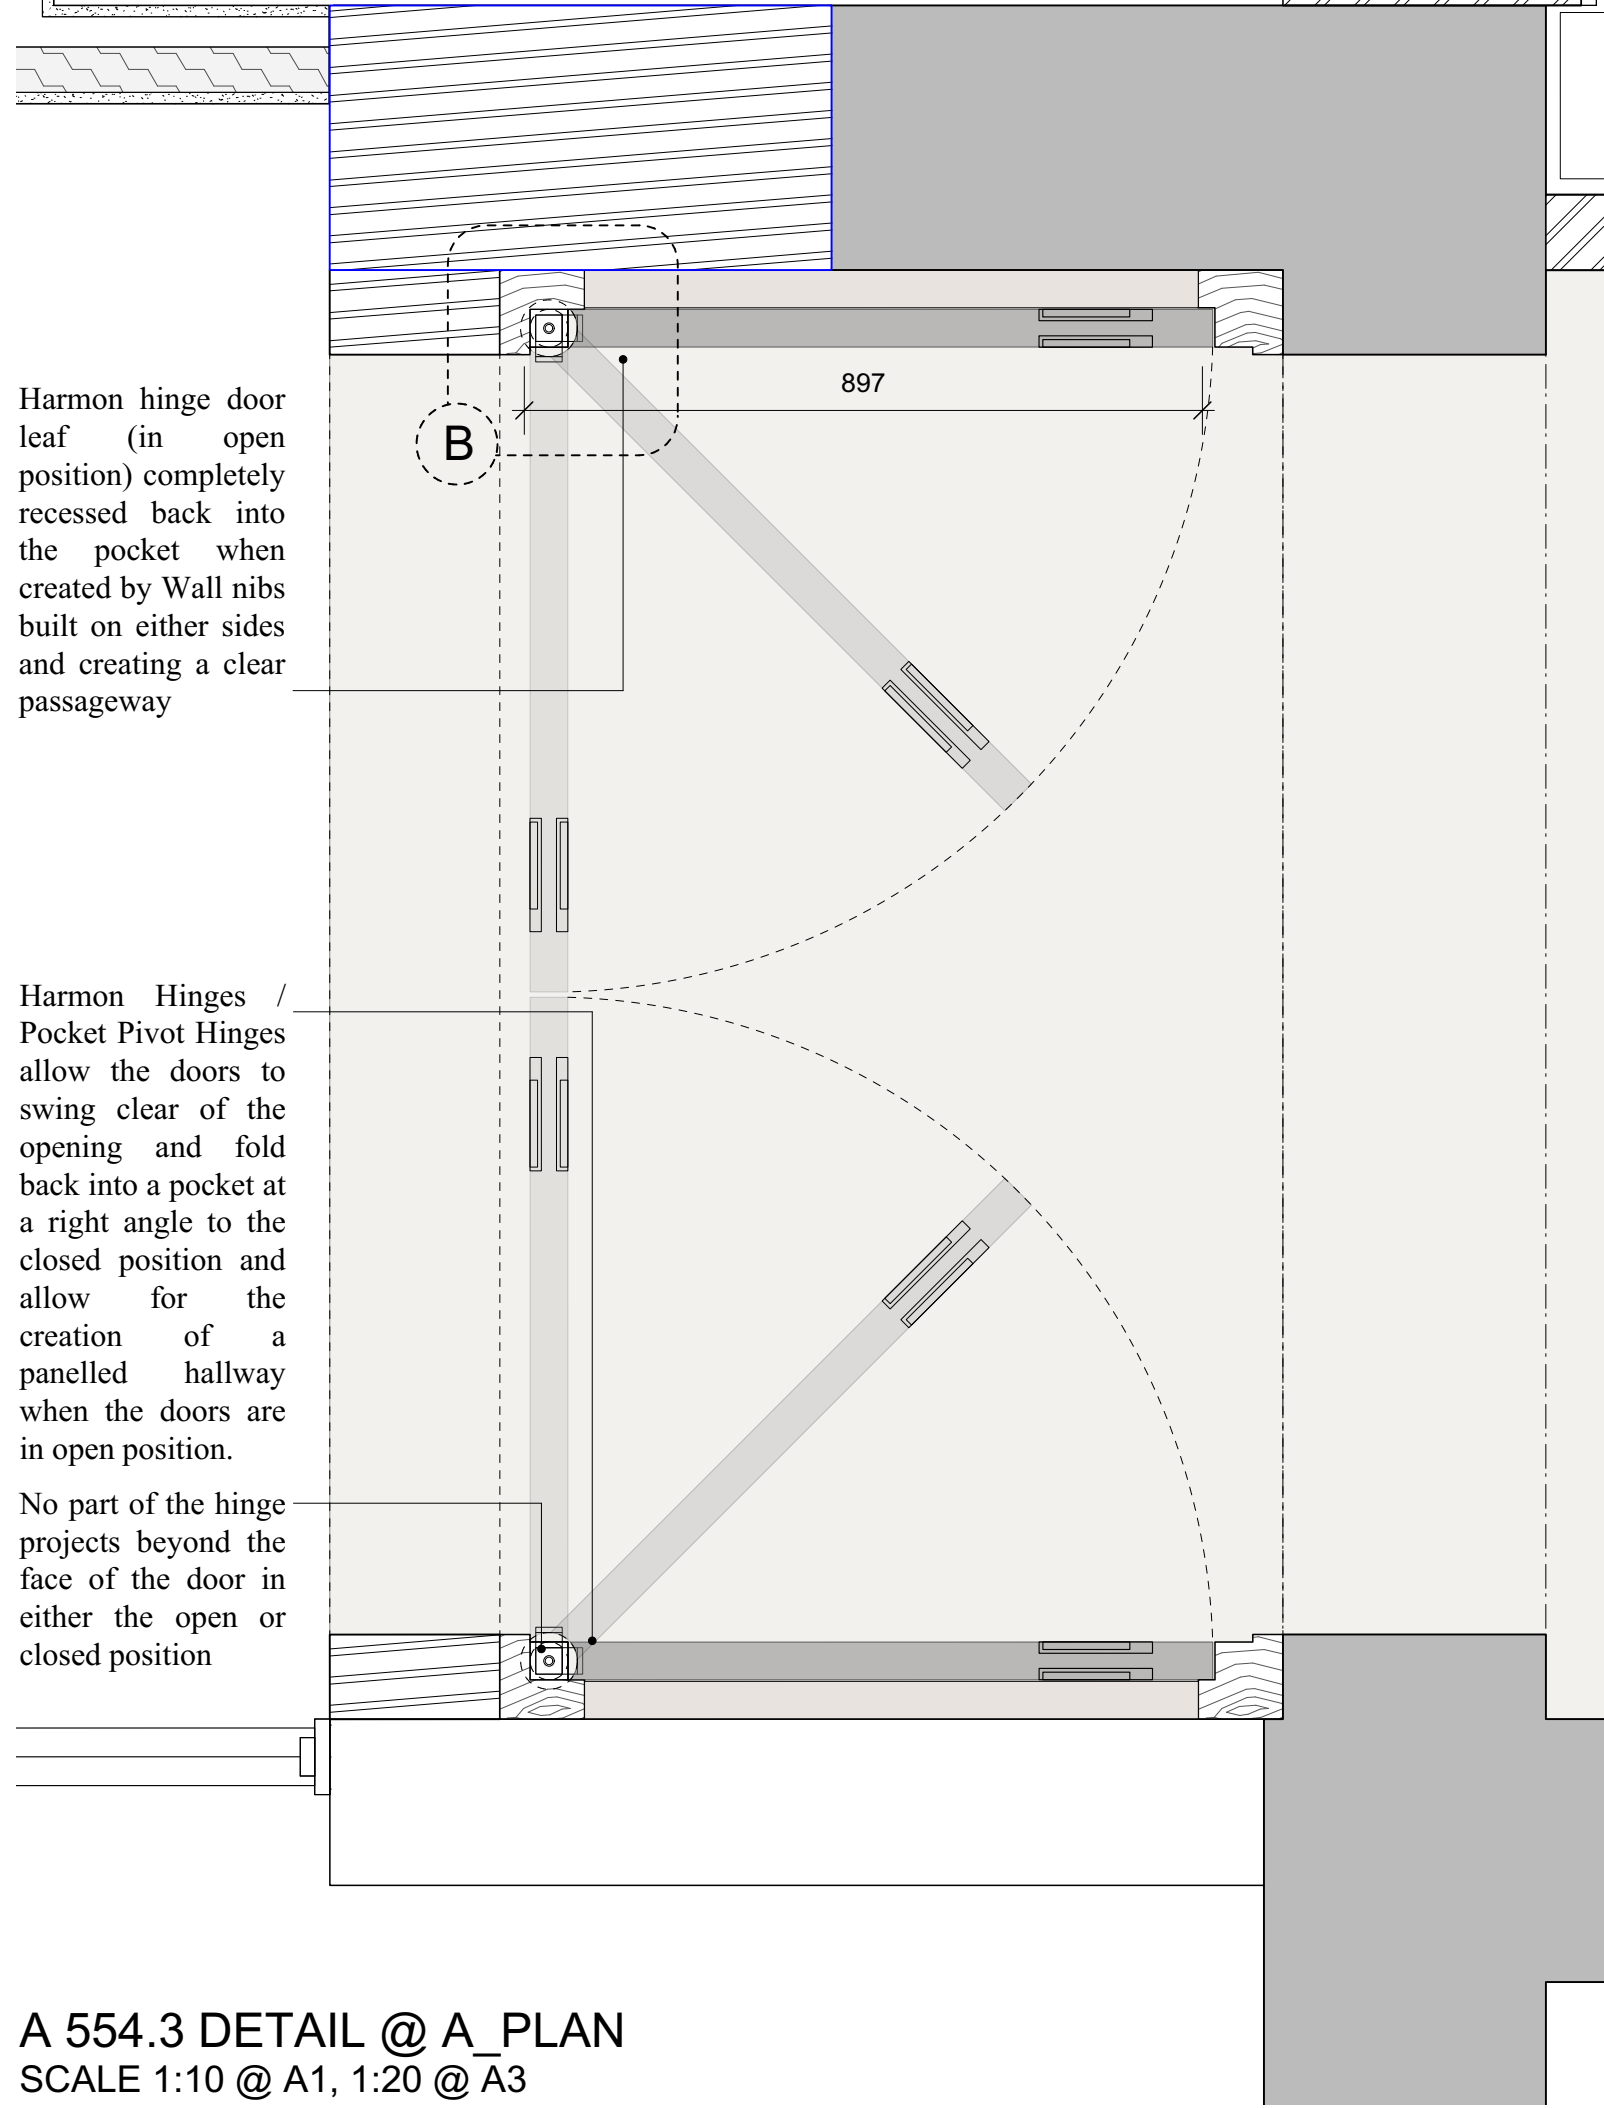


A 554.3 DETAIL @ A\_PLAN  
SCALE 1:10 @ A1, 1:20 @ A3

WALL FINISHES LEGEND

- GYPSUM PLASTER
- TRADITIONAL HYDRAULIC/ LIME PLASTER

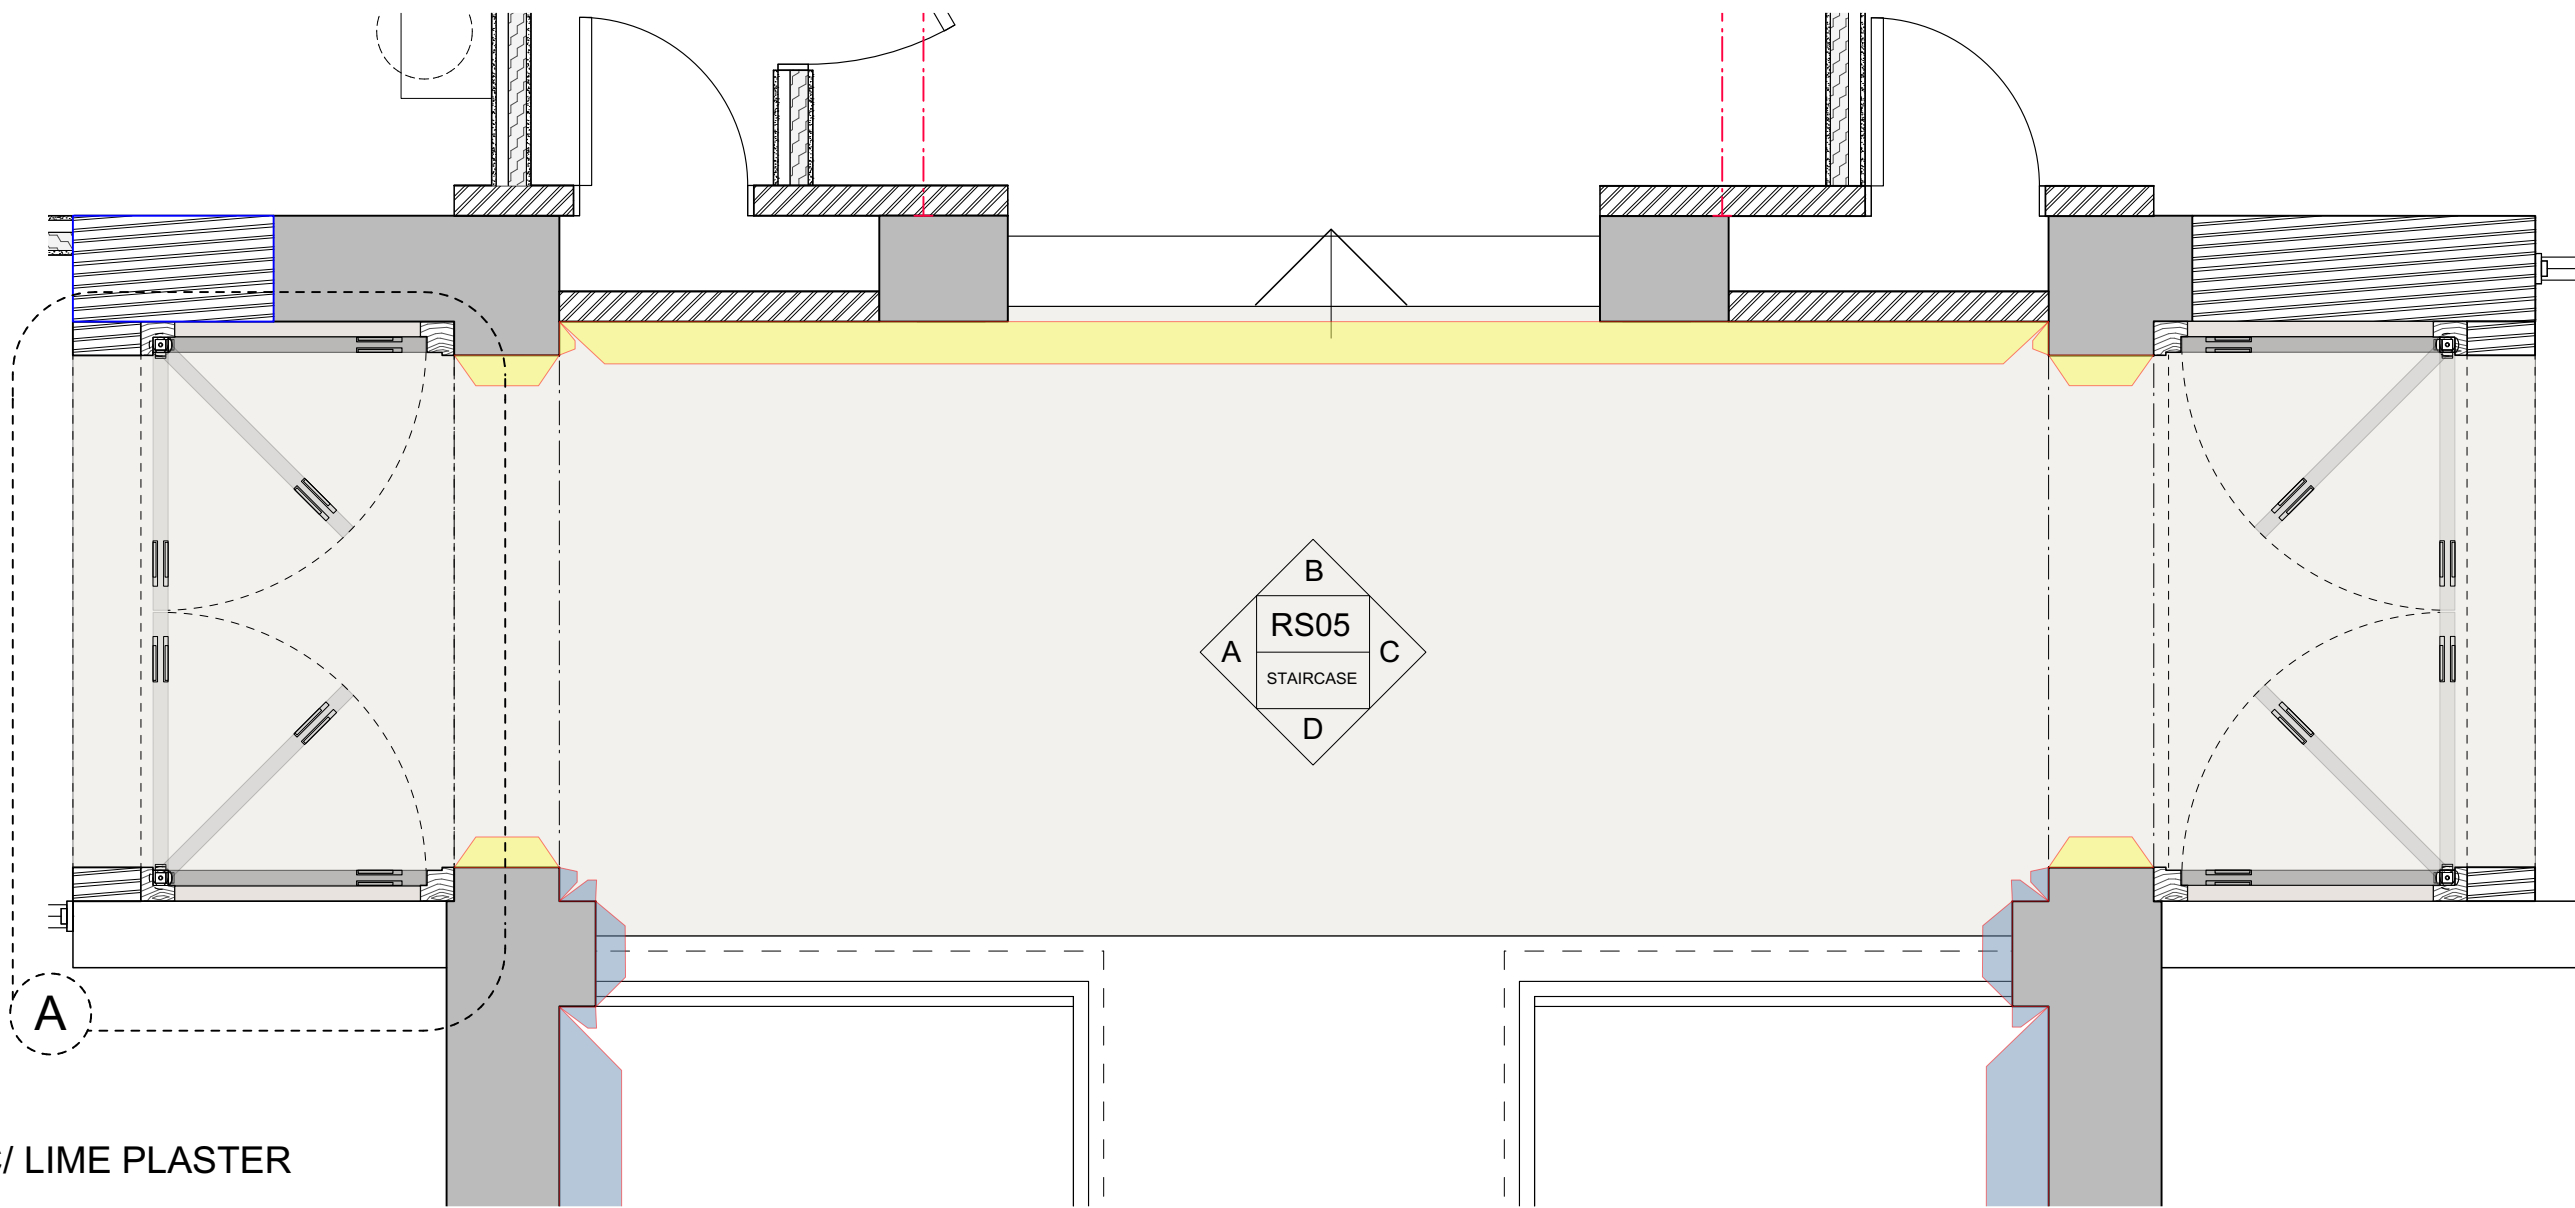

A 554.4 PLAN\_SECOND FLOOR HALLWAY  
SCALE 1:25 @ A1, 1:50 @ A3

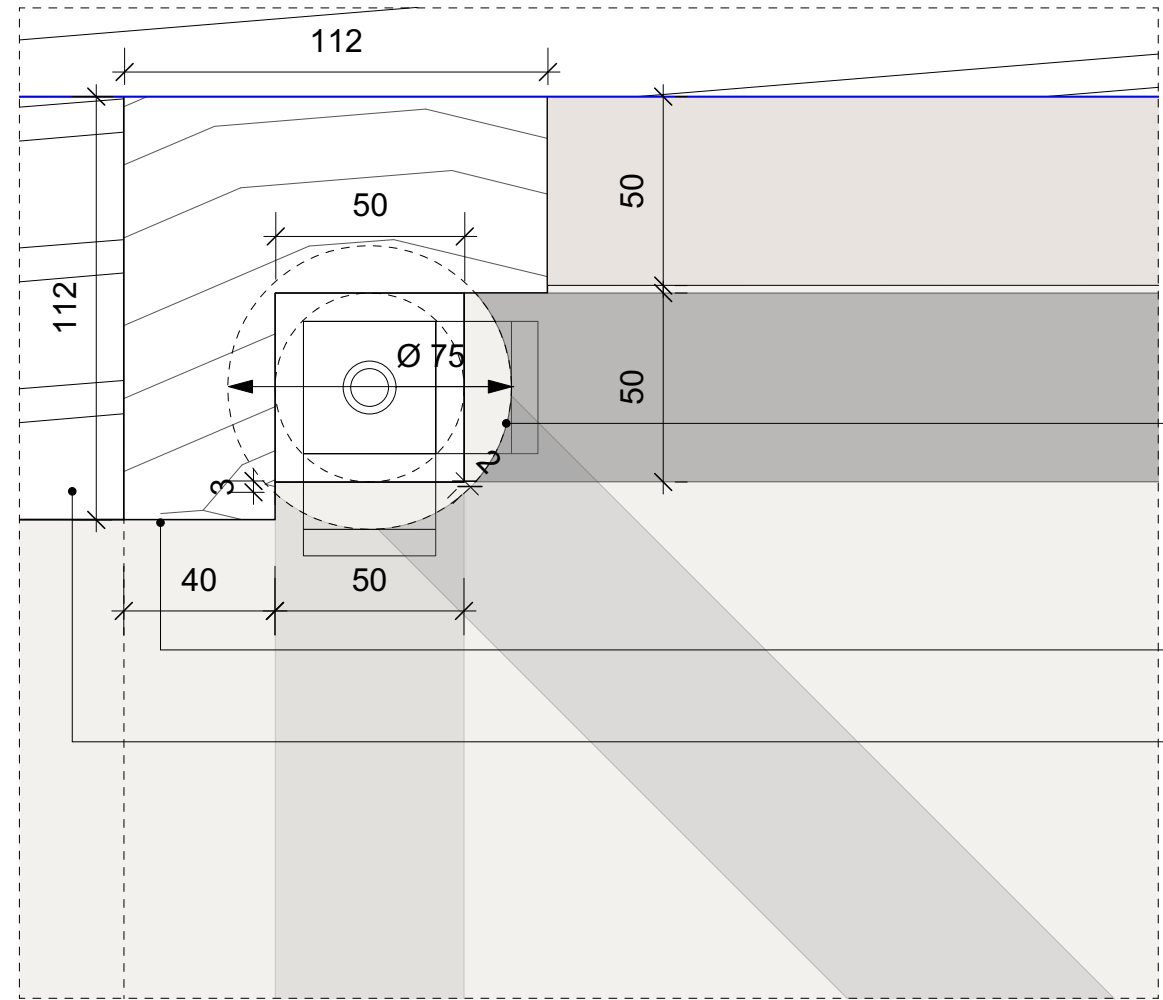

A 554.5 DETAIL @ B\_PLAN  
SCALE 1:2 @ A1, 1:4 @ A3

Notes:

Responsibility is not accepted for errors made by others scaling from this drawing.

All construction information should be taken from figured dimensions only. Dimensions are in millimetres unless otherwise stated.

All dimensions and conditions are to be checked on site prior to preparing drawings or commencing any work.

Any variations or supplementary drawings are to be approved by The Architect.