


Reproduced by permission of Ordnance Survey on behalf of Her Majesty's Stationery Office

© Crown copyright. All rights reserved

Licence number 100046056

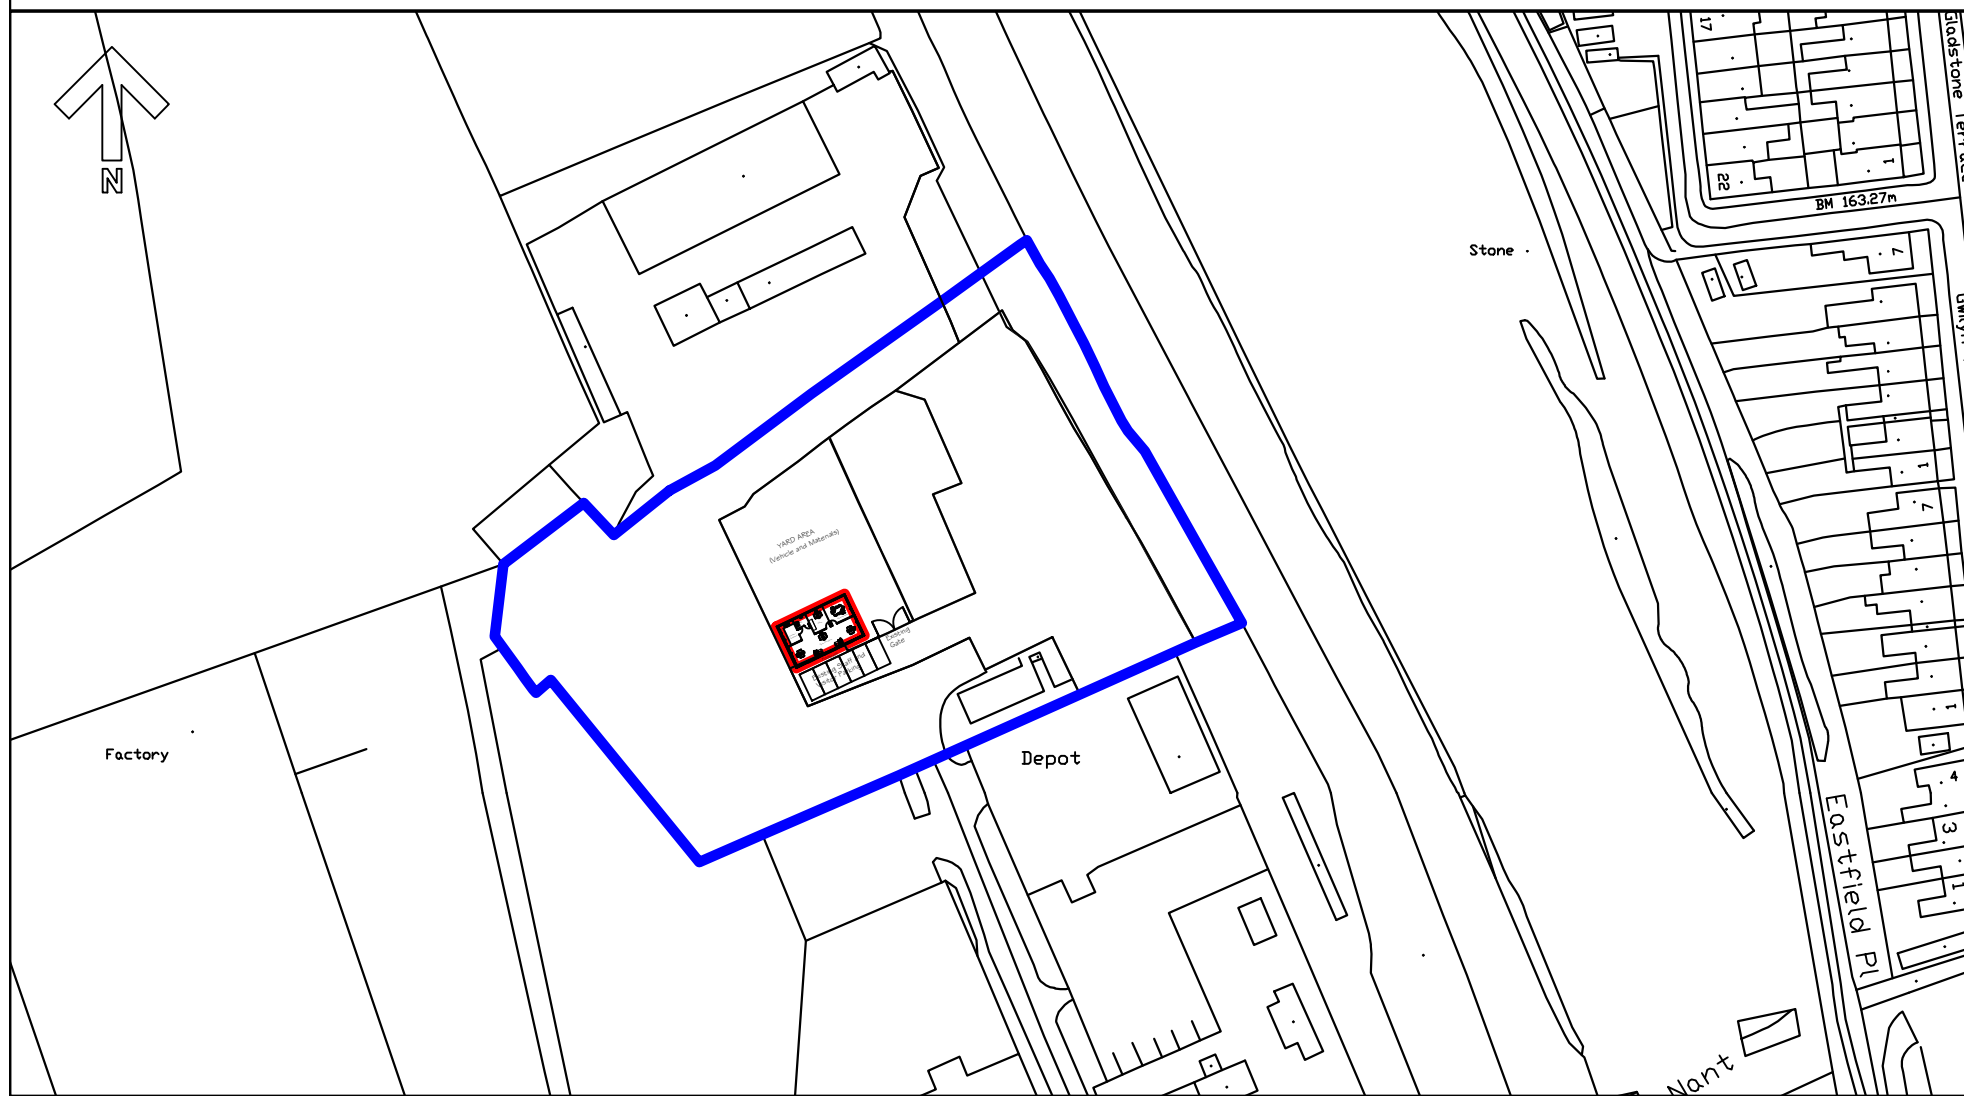

Laymak Yard, Willow Works, Abercanaid Ind Est, Merthyr Tydfil, CF48 1YF

Scale: 1:1250