
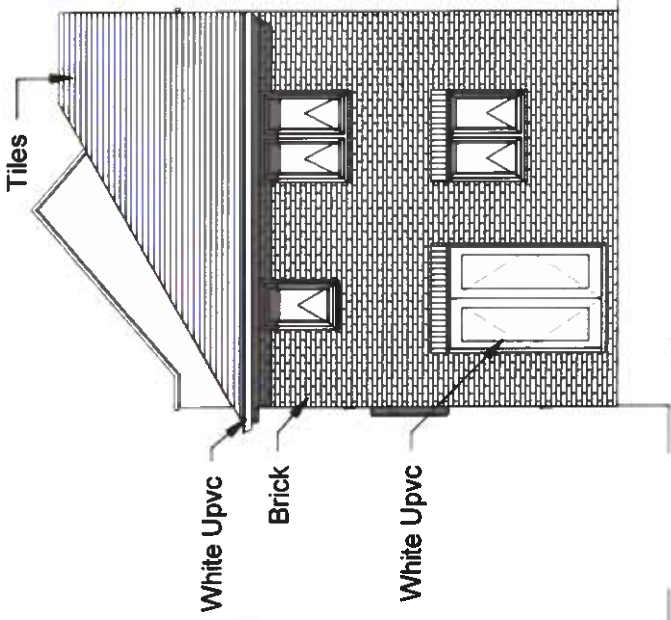
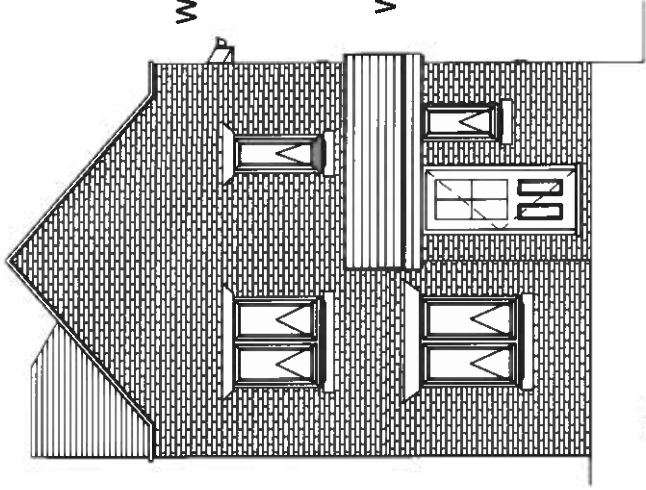
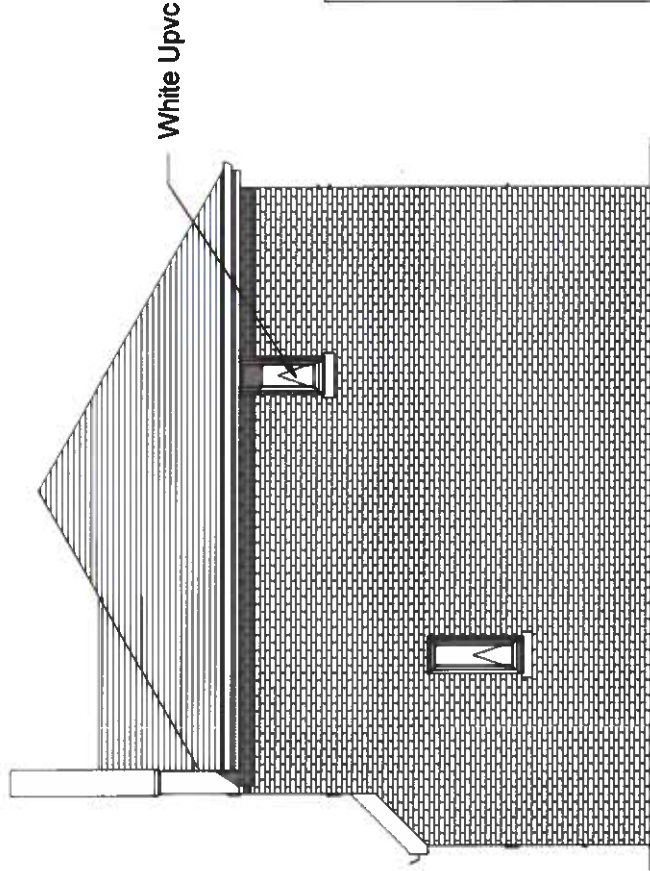
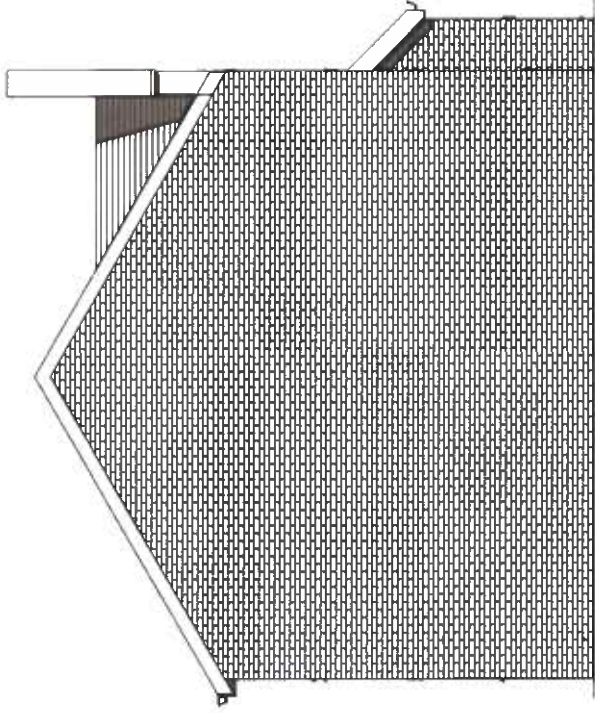
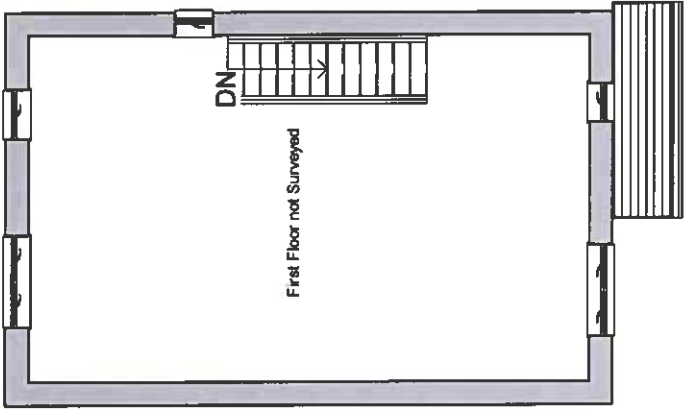
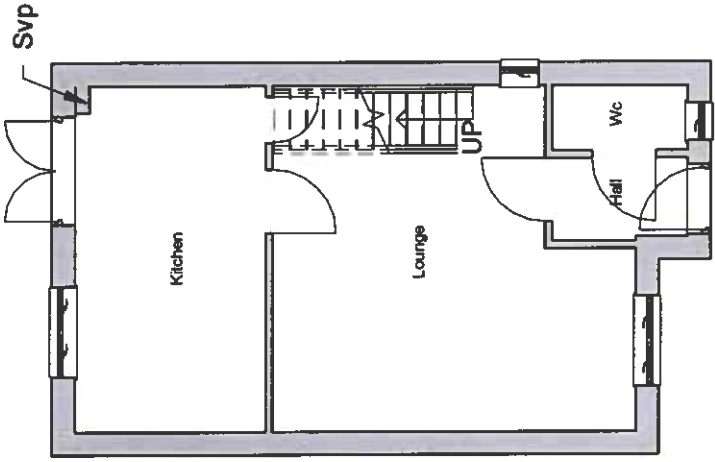


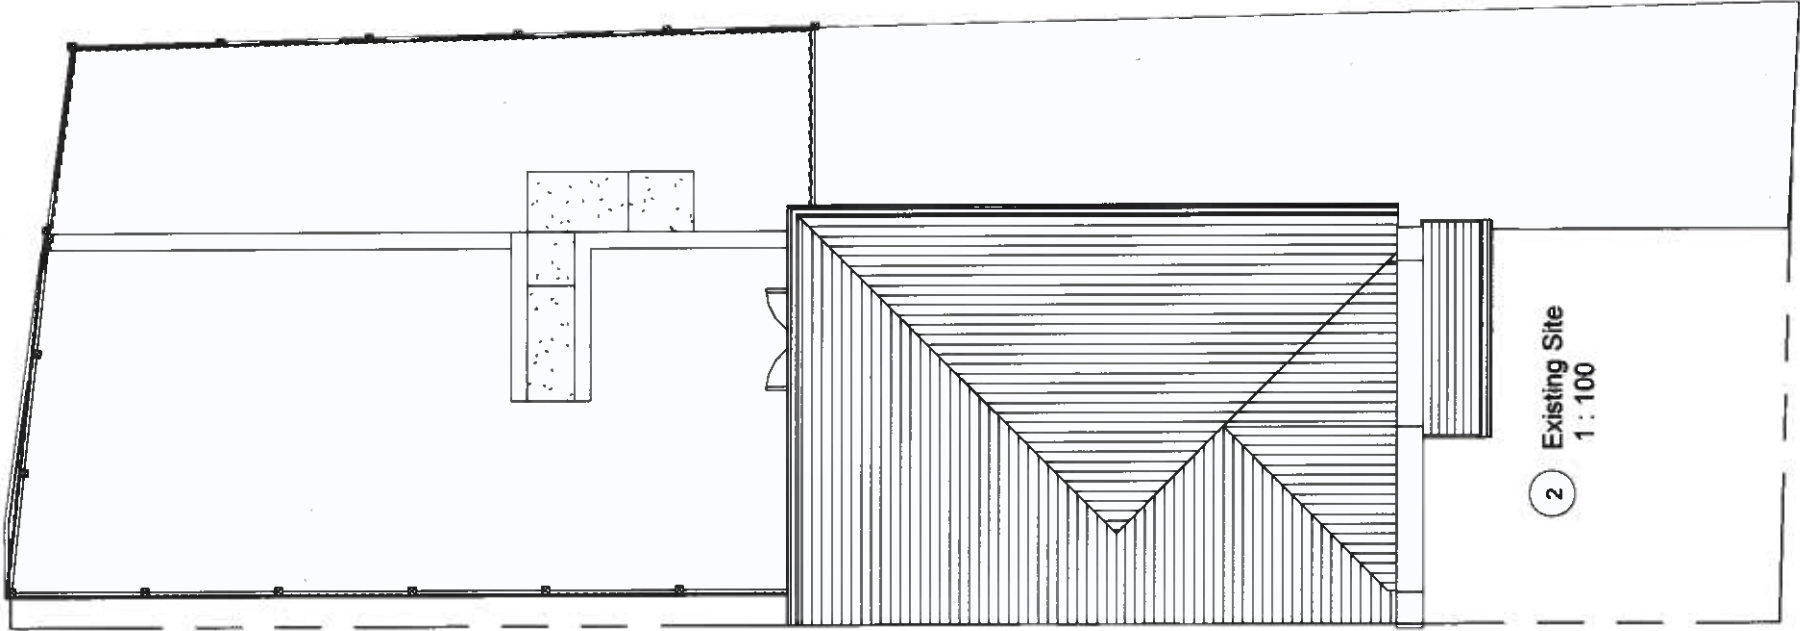

INDIGO DESIGN (Part of 3dcawales Ltd) 5 Ashlea Drive, Merthyr Tydfil, CF47 0NY Tele 01685 385746 Mob - 07940913216 Email: philip@3dcawales.co.uk		This Drawing is Copyright, Dimensions to be checked on site and not scaled from this drawing		Indigo 3d Design	
PURPOSE OF ISSUE		DRAWING NUMBER		PCR-01	
Planning Approval		PROJECT		Single storey extension to side	
SHEET		Existing Plans		Address	
20 Pen Cerrig Rise, Heolgerig, Merthyr Tydfil, CF48 1BF		Checked by		Scale (@ A3)	
JH		Drawn by		PH	
Rev No		Description		Date	
A		Issue		17/02/2022	