




Roof Windows are MK08
1380mm high x 780mm wide

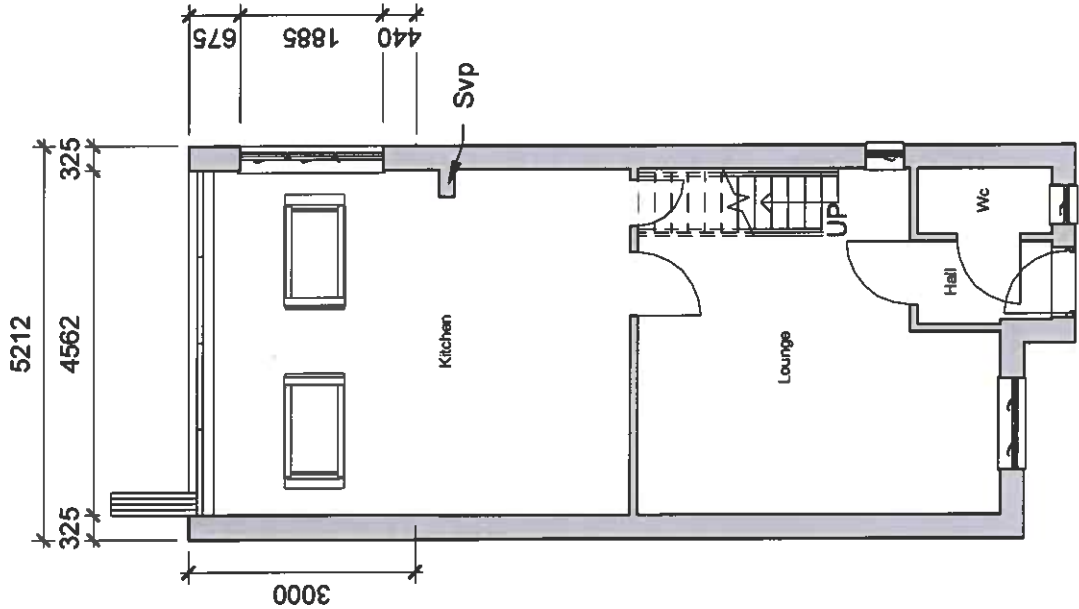

2 Proposed Ground Floor
1 : 100

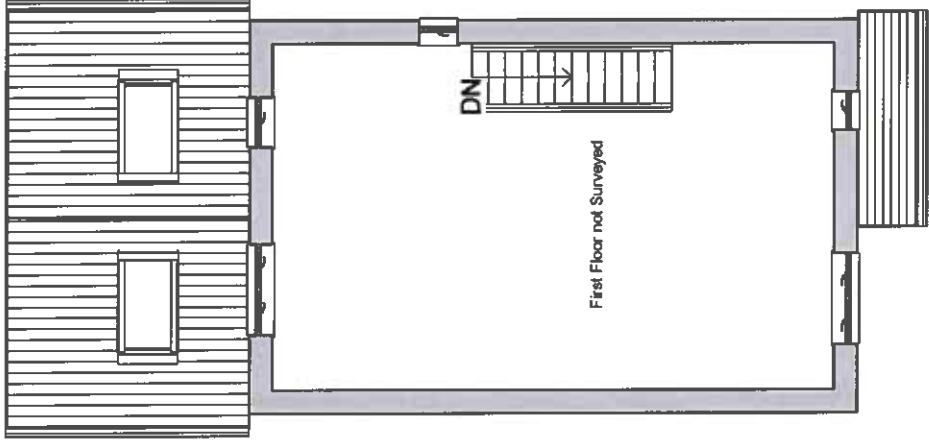

3 Proposed First Floor
1 : 100

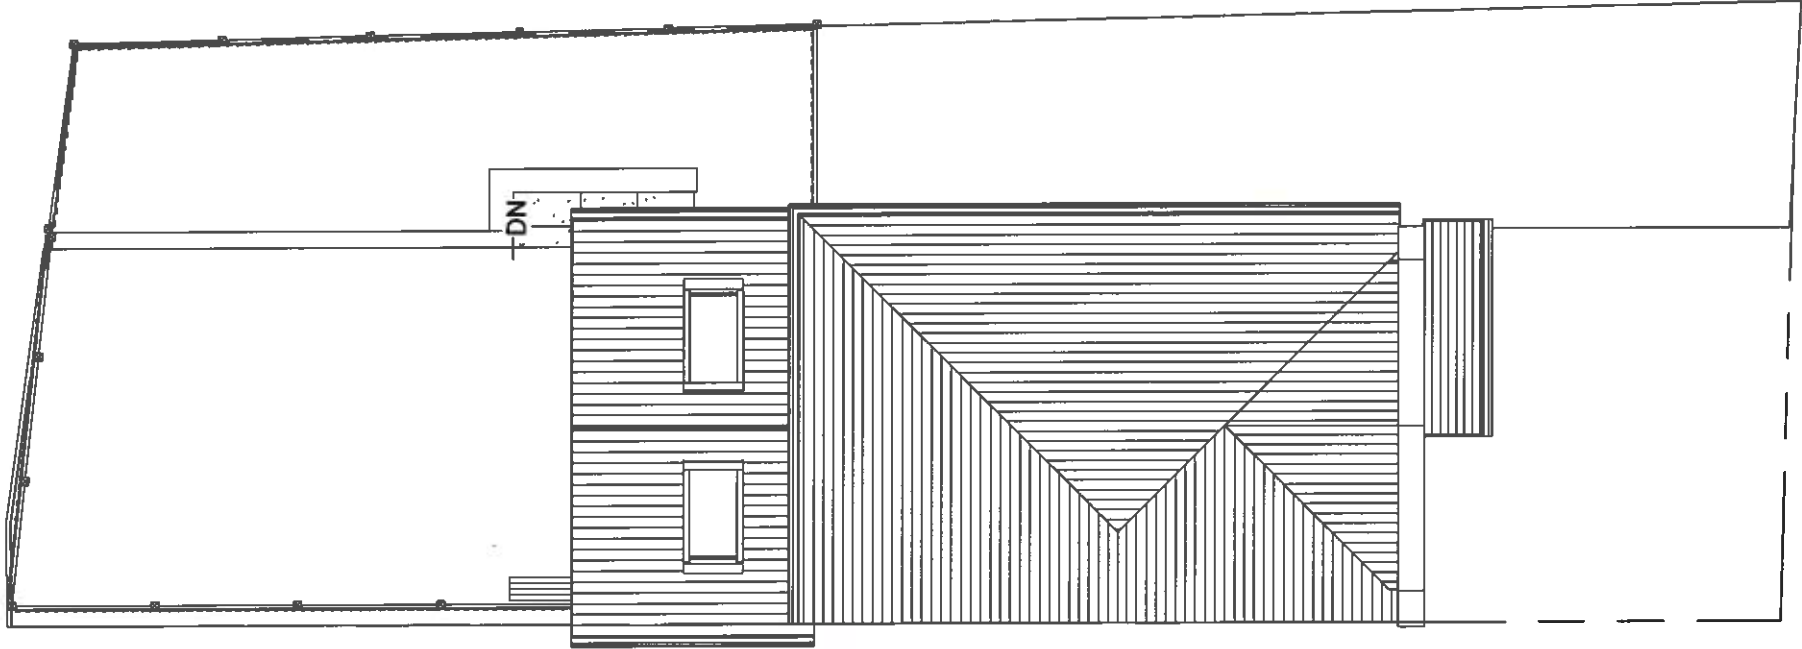

1 Proposed Site
1 : 100

INDIGO DESIGN (Part of 3dcatwales Ltd) 5 Ashlea Drive, Merthyr Tydfil, CF47 0NY. Tel: 01685 385746 Mob - 07940913216 Email: philip@3dcatwales.co.uk		Indigo 3d Design	
This Drawing is Copyright, Dimensions to be checked on site and not scaled from this drawing		PURPOSE OF ISSUE Planning Approval	DRAWING NUMBER PCR-02
PROJECT Single storey extension to side		SHEET Proposed Plans	
Address 20 Pen Cerrig Rise, Heolgerig, Merthyr Tydfil, CF48 1BF		Checked by JH	
Drawn by PH		Scale (@ A3) 1 : 100	
Rev No A	Issue	Description	Date 17/02/2022