
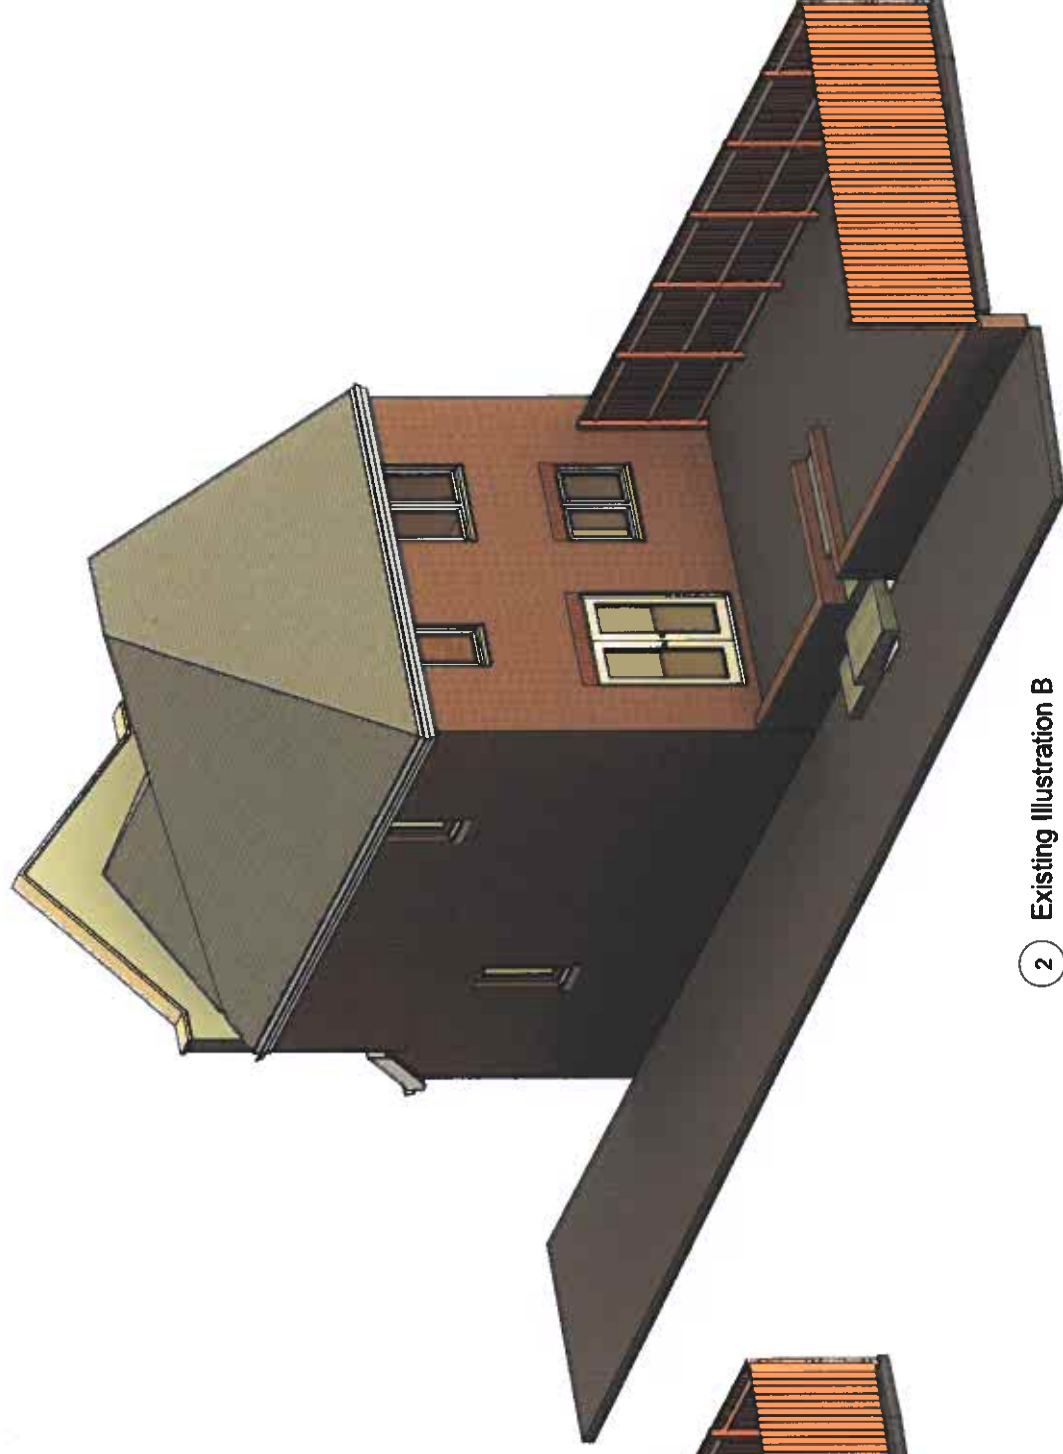


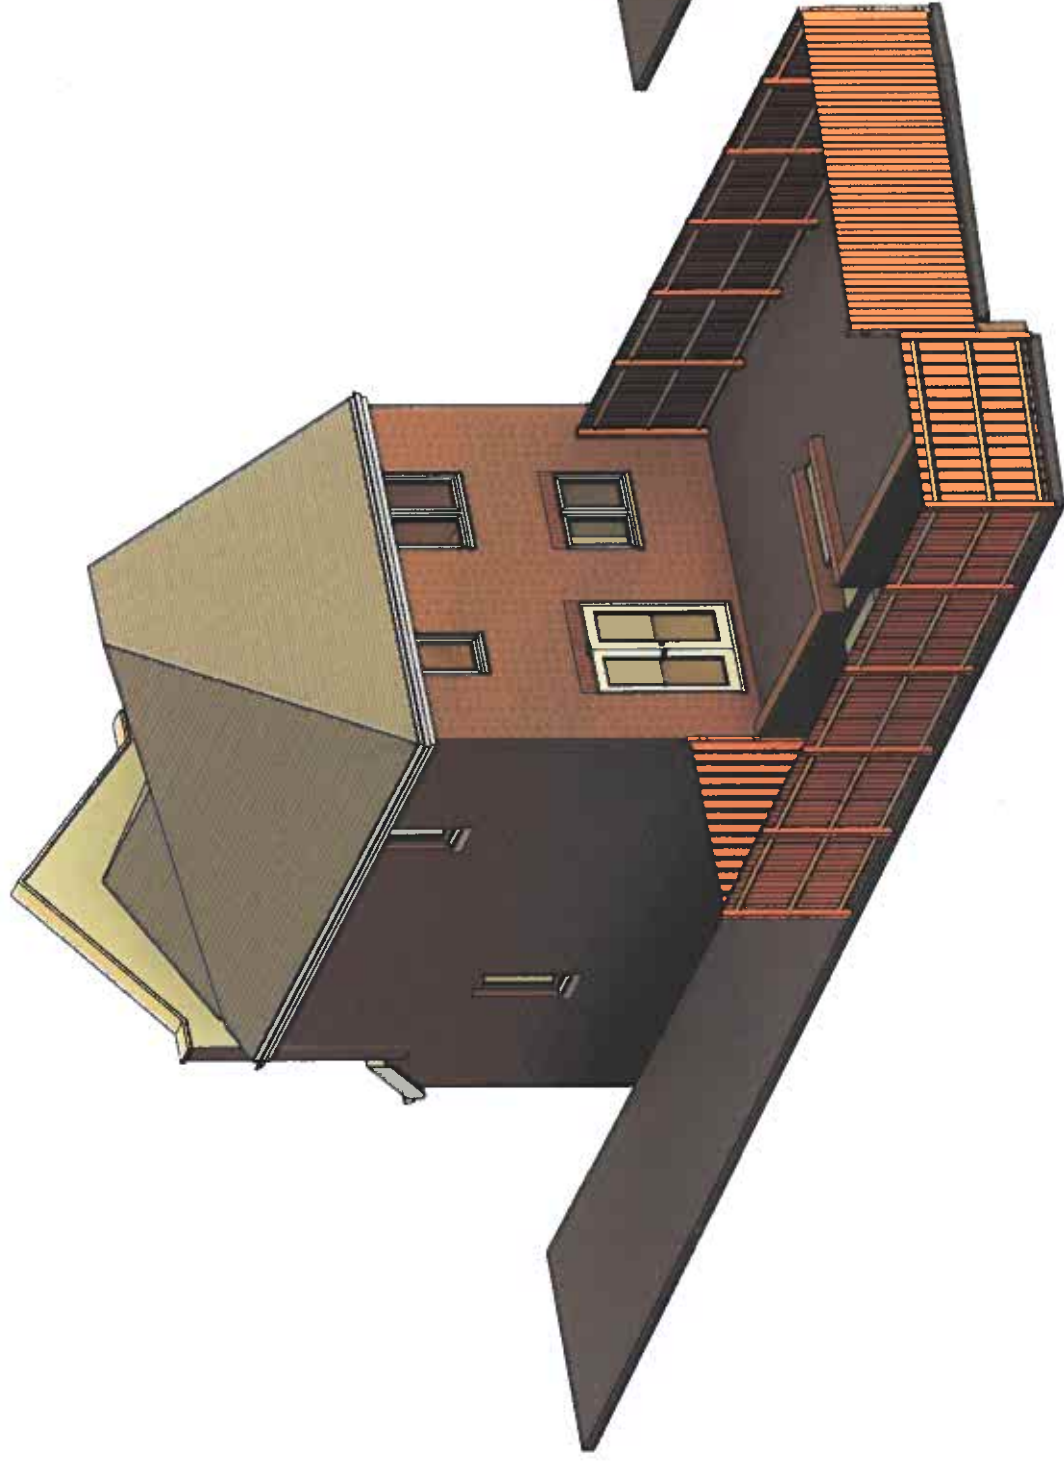

|   |                                                                                     |                                                                    |                |
|---|-------------------------------------------------------------------------------------|--------------------------------------------------------------------|----------------|
| PROJECT   |                                                                                     | SHEET                                                              |                |
| Single storey extension to side   |                                                                                     | Existing Illustrations                                             |                |
| INDIGO DESIGN (Part of 3dcadwales Ltd) 5 Ashlea Drive, Merthyr Tydfil, CF47 0NY. Tel: 01685 385746 Mob - 07940913216 Email: philip@3dcadwales.co.uk |                                                                                     | Address<br>20 Pen Cerrig Rise, Heolgerig, Merthyr Tydfil, CF48 1BF |                |
| This Drawing is Copyright, Dimensions to be checked on site and not scaled from this drawing                                                        |  | Checked by<br>JH                                                   | Drawn by<br>PH |
|   |                                                                                     | Scale (@ A3)                                                       |                |
| PURPOSE OF ISSUE<br>Planning Approval   | DRAWING NUMBER<br>PCR-04                                                            | Rev No                                                             | Date           |
|   |                                                                                     | A                                                                  | 17/02/2022     |
|   |                                                                                     | Issue                                                              |                |
|   |                                                                                     | Description                                                        |                |
|   |                                                                                     |                                                                    |                |