



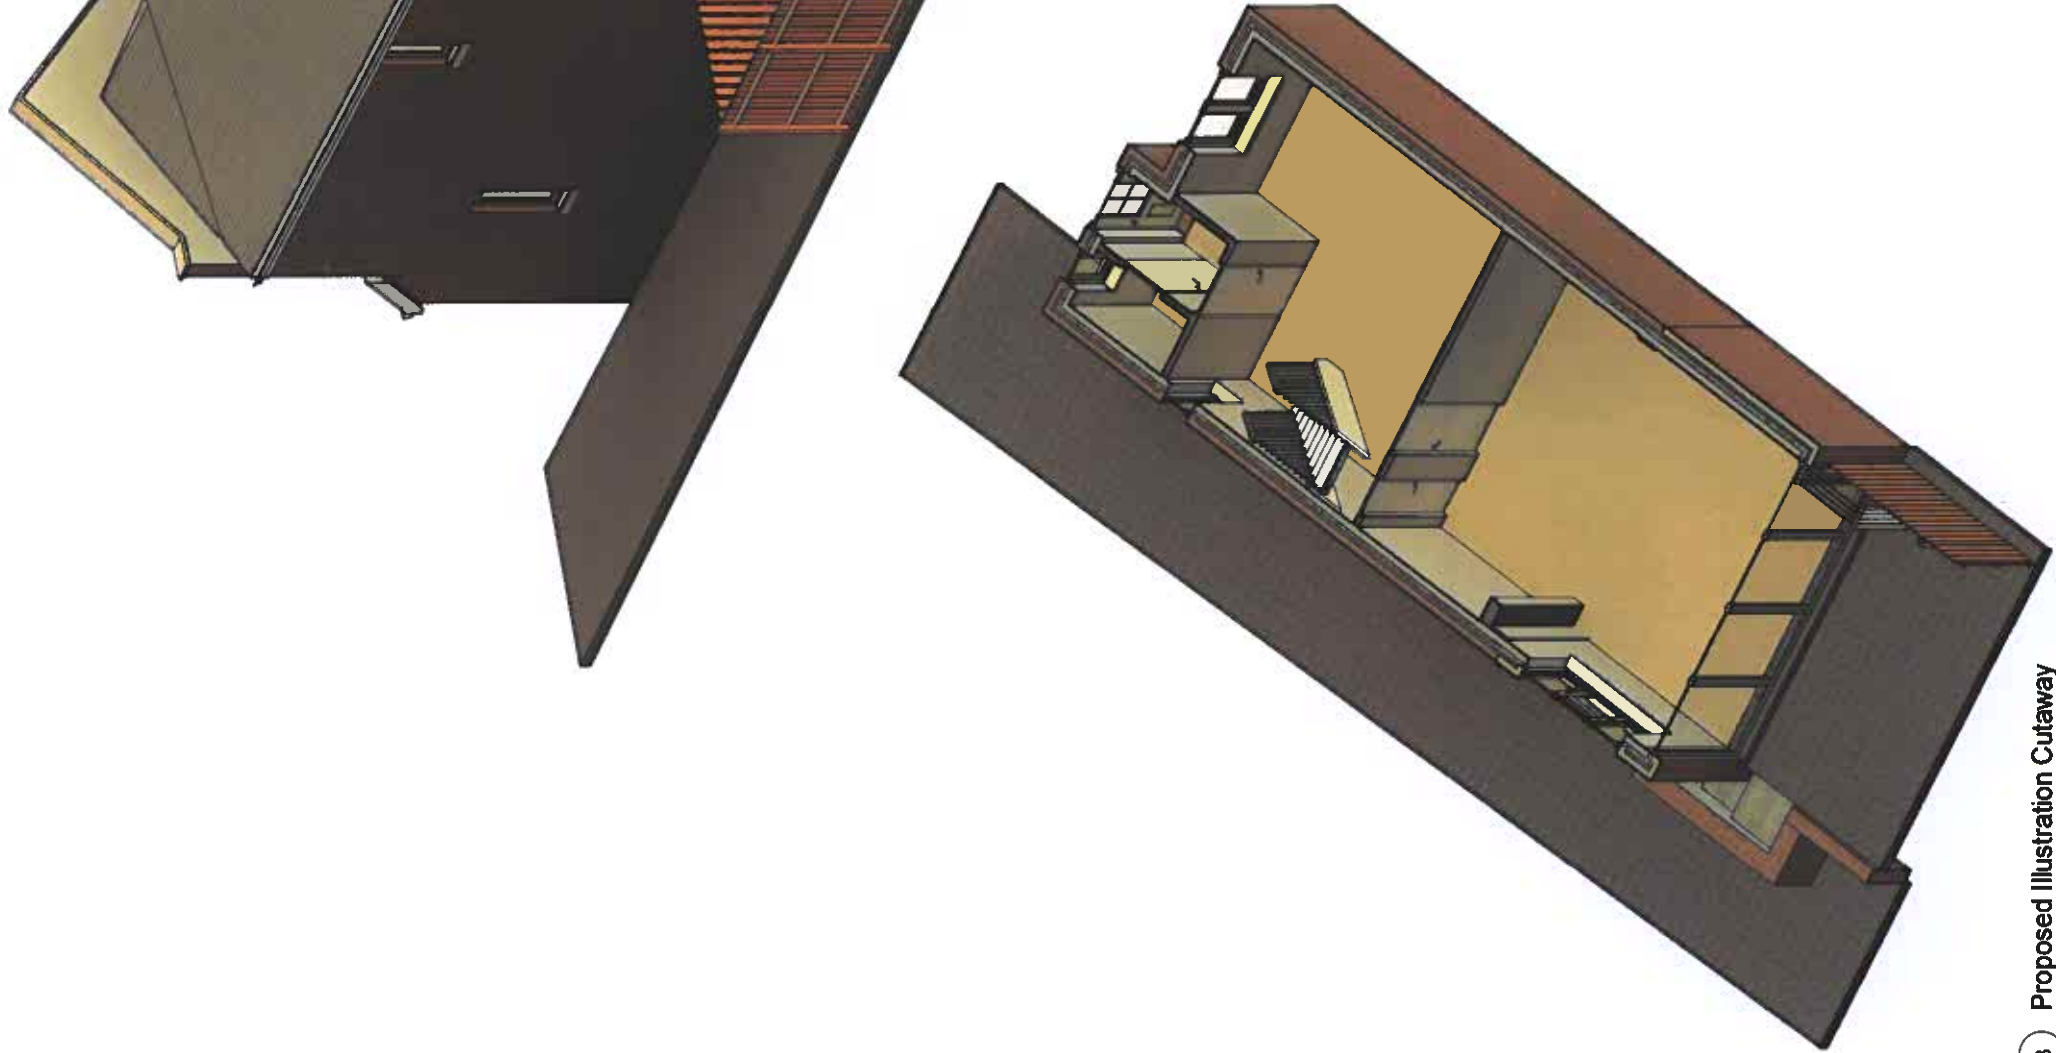

3 Proposed Illustration Cutaway

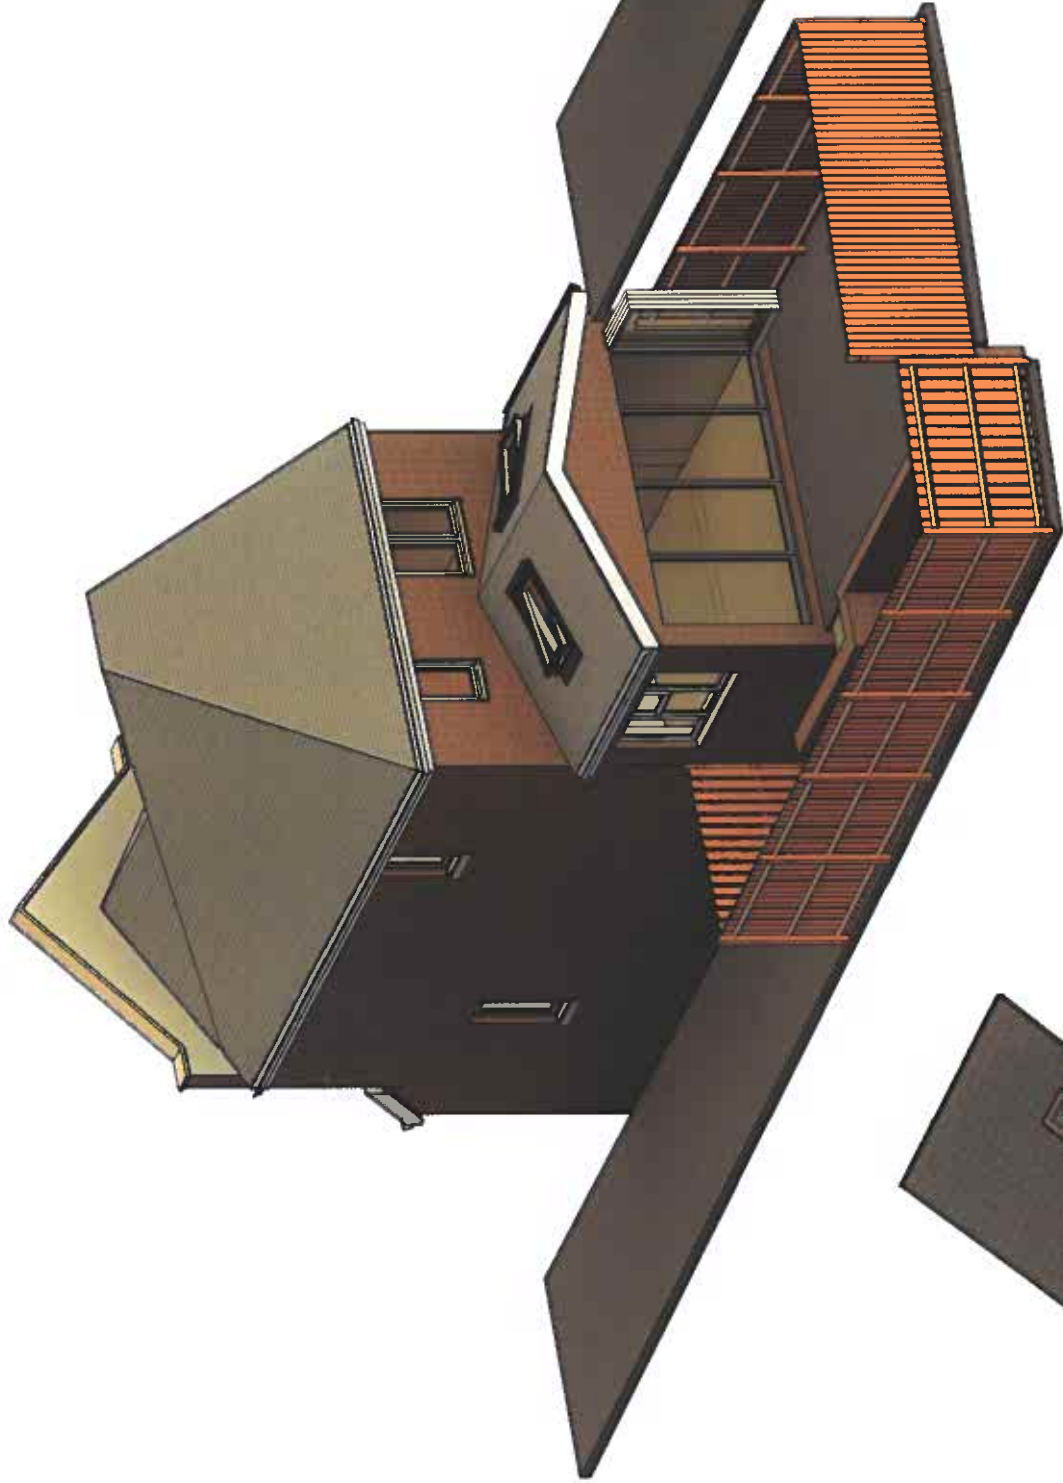

1 Proposed Illustration A



2 Proposed Illustration B

PROJECT	SHEET			Proposed Illustrations		
Single storey extension to side	Address			20 Pen Cerig Rise, Heolgerig, Merthyr Tydfil. CF48 1BF		
INDIGO DESIGN (Part of 3dcadwales Ltd) 5 Ashlea Drive, Merthyr Tydfil, CF47 0NY. Tel: 01685 385746 Mob - 07940913216 Email: philip@3dcadwales.co.uk	Checked by			JH		
This Drawing is Copyright. Dimensions to be checked on site and not scaled from this drawing	Drawn by			PH		
	Scale (@ A3)					
PURPOSE OF ISSUE Planning Approval	Rev No			A		
	Issue			17/02/2022		
DRAWING NUMBER PCR-05	Description					
	Date					