SECTION 7

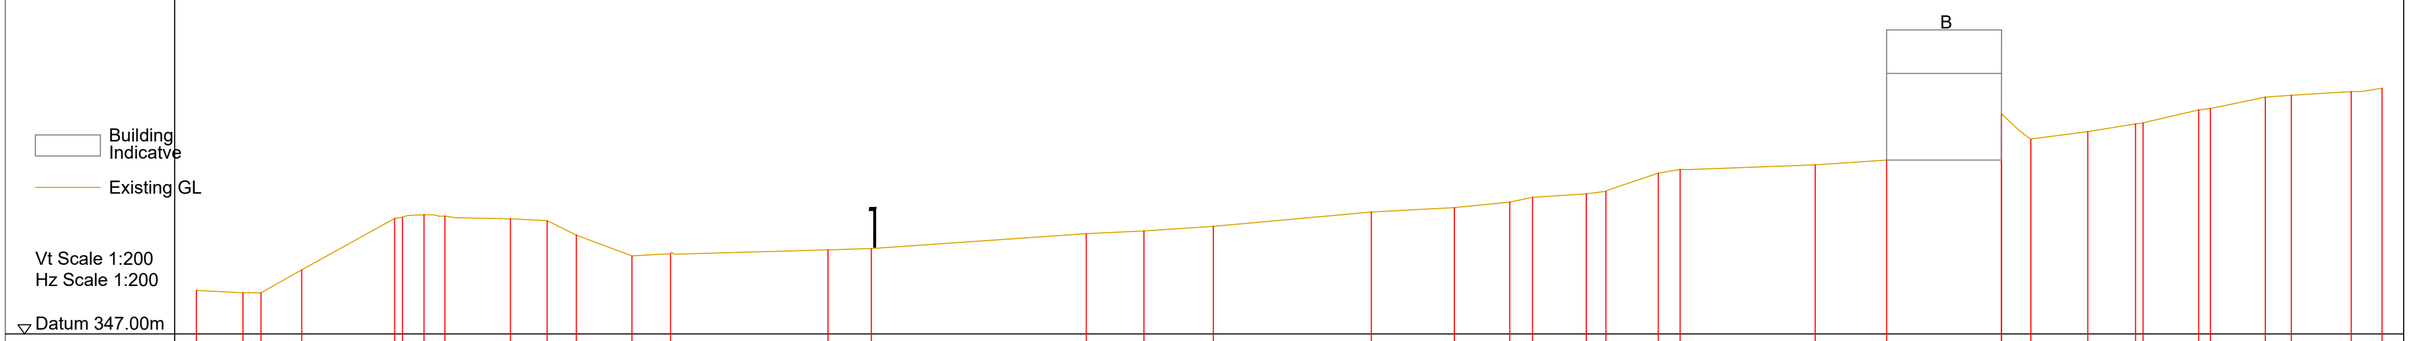

Building Indicatve

Existing GL

Vt Scale 1:200
Hz Scale 1:200

Datum 347.00m

Chainage	3.55	5.71	6.53	8.41	12.70	13.06	14.05	15.01	18.04	19.73	21.08	23.64	25.43	32.69	34.69	44.60	47.26	50.46	57.75	61.58	64.13	65.18	67.67	68.57	70.98	71.99	78.22	81.52	86.81	86.82	88.17	90.79	93.00	93.35	95.91	96.46	98.98	100.19	102.95	104.37
Level	349.01	348.89	348.90	349.96	352.33	352.39	352.50	352.44	352.31	352.23	351.56	350.60	350.70	350.88	350.94	351.62	351.75	351.96	352.62	352.83	353.08	353.30	353.46	353.58	354.42	354.59	354.80	355.02	357.16	357.16	355.97	356.34	356.69	356.73	357.33	357.40	357.92	358.01	358.18	358.33

SECTION 8

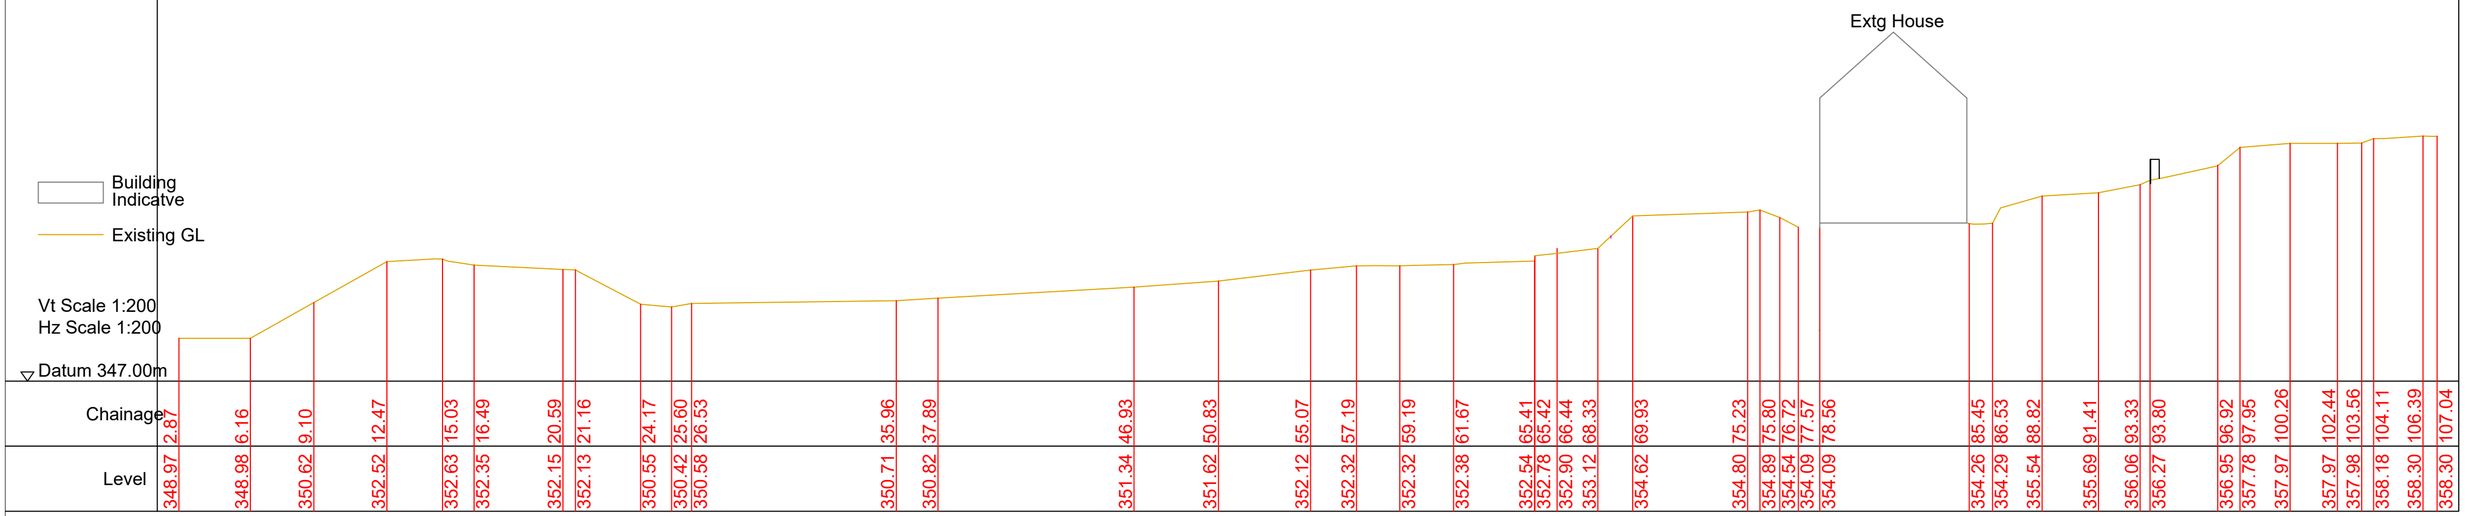

Building Indicatve

Existing GL

Vt Scale 1:200
Hz Scale 1:200

Datum 347.00m

Chainage	2.87	6.16	9.10	12.47	15.03	16.49	20.59	21.16	24.17	25.60	26.53	35.96	37.89	46.93	50.83	55.07	57.19	59.19	61.67	65.41	65.42	66.44	68.33	69.93	75.23	75.80	76.72	77.57	78.56	85.45	86.53	88.82	91.41	93.33	93.80	96.92	97.95	100.26	102.44	103.56	104.11	106.39	107.04
Level	348.97	348.98	350.62	352.52	352.63	352.35	352.15	352.13	350.55	350.42	350.58	350.71	350.82	351.34	351.62	352.12	352.32	352.32	352.38	352.54	352.78	352.90	353.12	354.62	354.80	354.89	354.54	354.09	354.09	354.26	354.29	355.54	355.69	356.06	356.27	356.95	357.78	357.97	357.97	357.98	358.18	358.30	358.30

SECTION 9

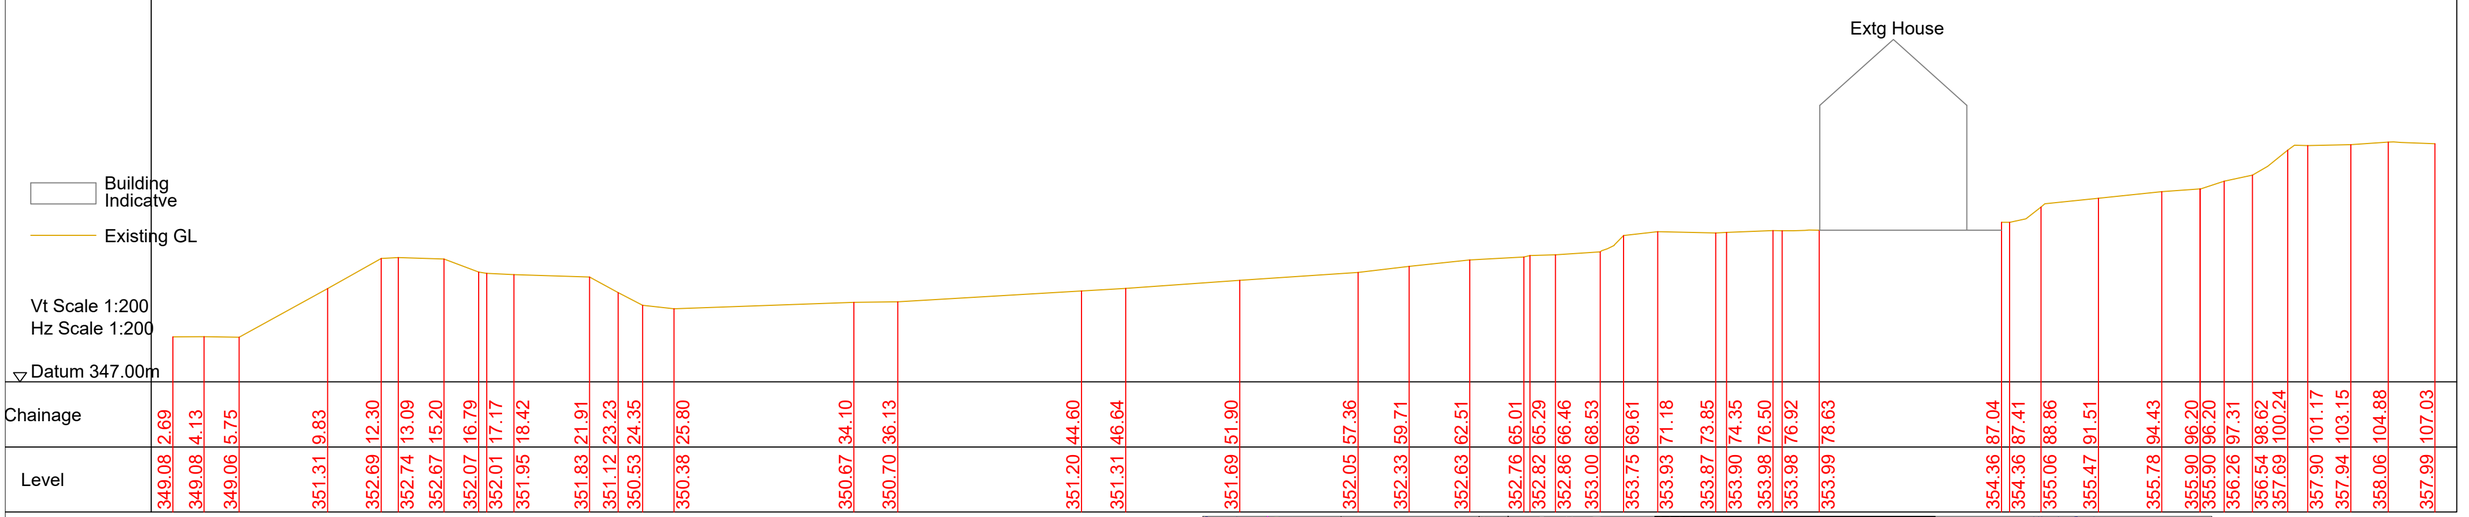

Building Indicatve

Existing GL

Vt Scale 1:200
Hz Scale 1:200

Datum 347.00m

Chainage	2.69	4.13	5.75	9.83	12.30	13.09	15.20	16.79	17.17	18.42	21.91	23.23	24.35	25.80	34.10	36.13	44.60	46.64	51.90	57.36	59.71	62.51	65.01	65.29	66.46	68.53	69.61	71.18	73.85	74.35	76.50	76.92	78.63	87.04	87.41	88.86	91.51	94.43	96.20	96.20	97.31	98.62	100.24	101.17	103.15	104.88	107.03
Level	349.08	349.08	349.06	351.31	352.69	352.74	352.67	352.07	352.01	351.95	351.83	351.12	350.53	350.38	350.67	350.70	351.20	351.31	351.69	352.05	352.33	352.63	352.76	352.82	352.86	353.00	353.75	353.93	353.87	353.90	353.98	353.98	353.99	354.36	354.36	355.06	355.47	355.78	355.90	355.90	356.26	356.54	357.69	357.90	357.94	358.06	357.99

Drawn by PT	Date MAR 24	Scale 1:200	Address	Garth Farm Pant Dowlais Merthyr Tydfil CF48 3YA	Project Demolition of Existing Dwelling and Outbuildings with Erection of New 4 Bedroom Dwelling
Title Existing Sections		Paper A2			
		Drwg No Garth Farm EXTG SEC 12			

Utopia Design
Building Planning Application Support
Paul Thomas: BSc (Hons)
Tel: 01685 559230. Mob: 07908 725065
Email: utopiadas@hotmail.com

Issued Only for Purpose Indicated

Drawing Status: FOR PLANNING/B CONTROL PURPOSES ONLY

Utopia Design
Architectural Services