
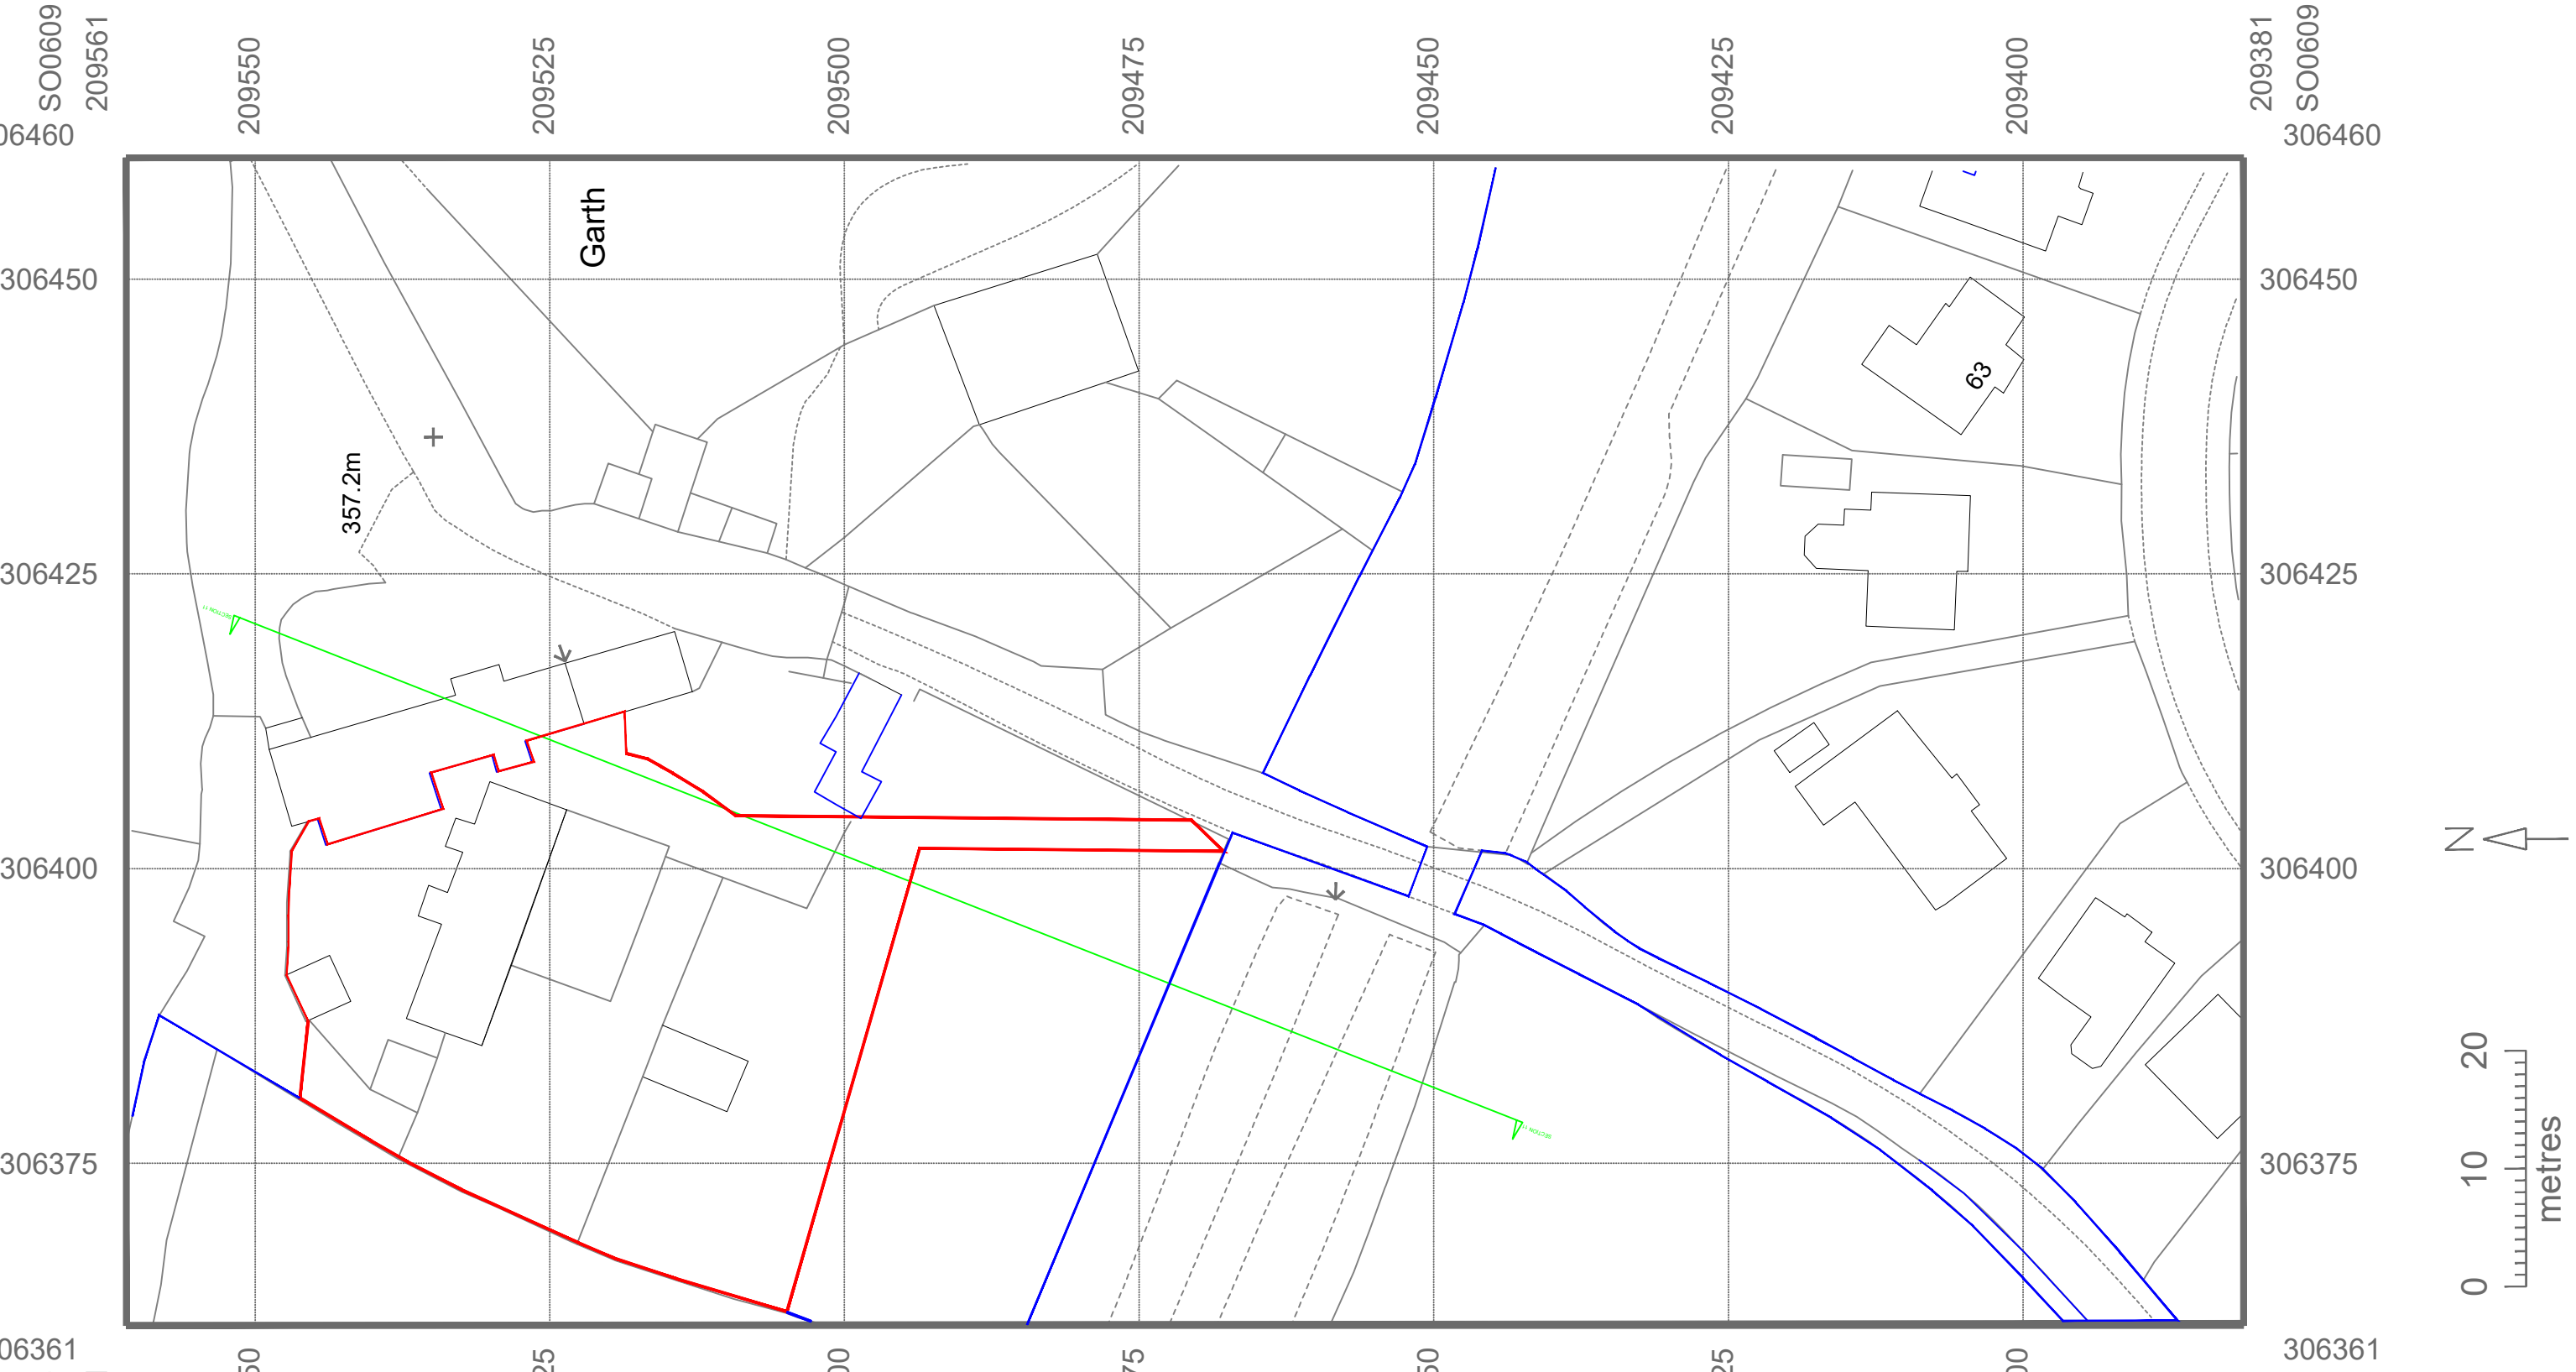
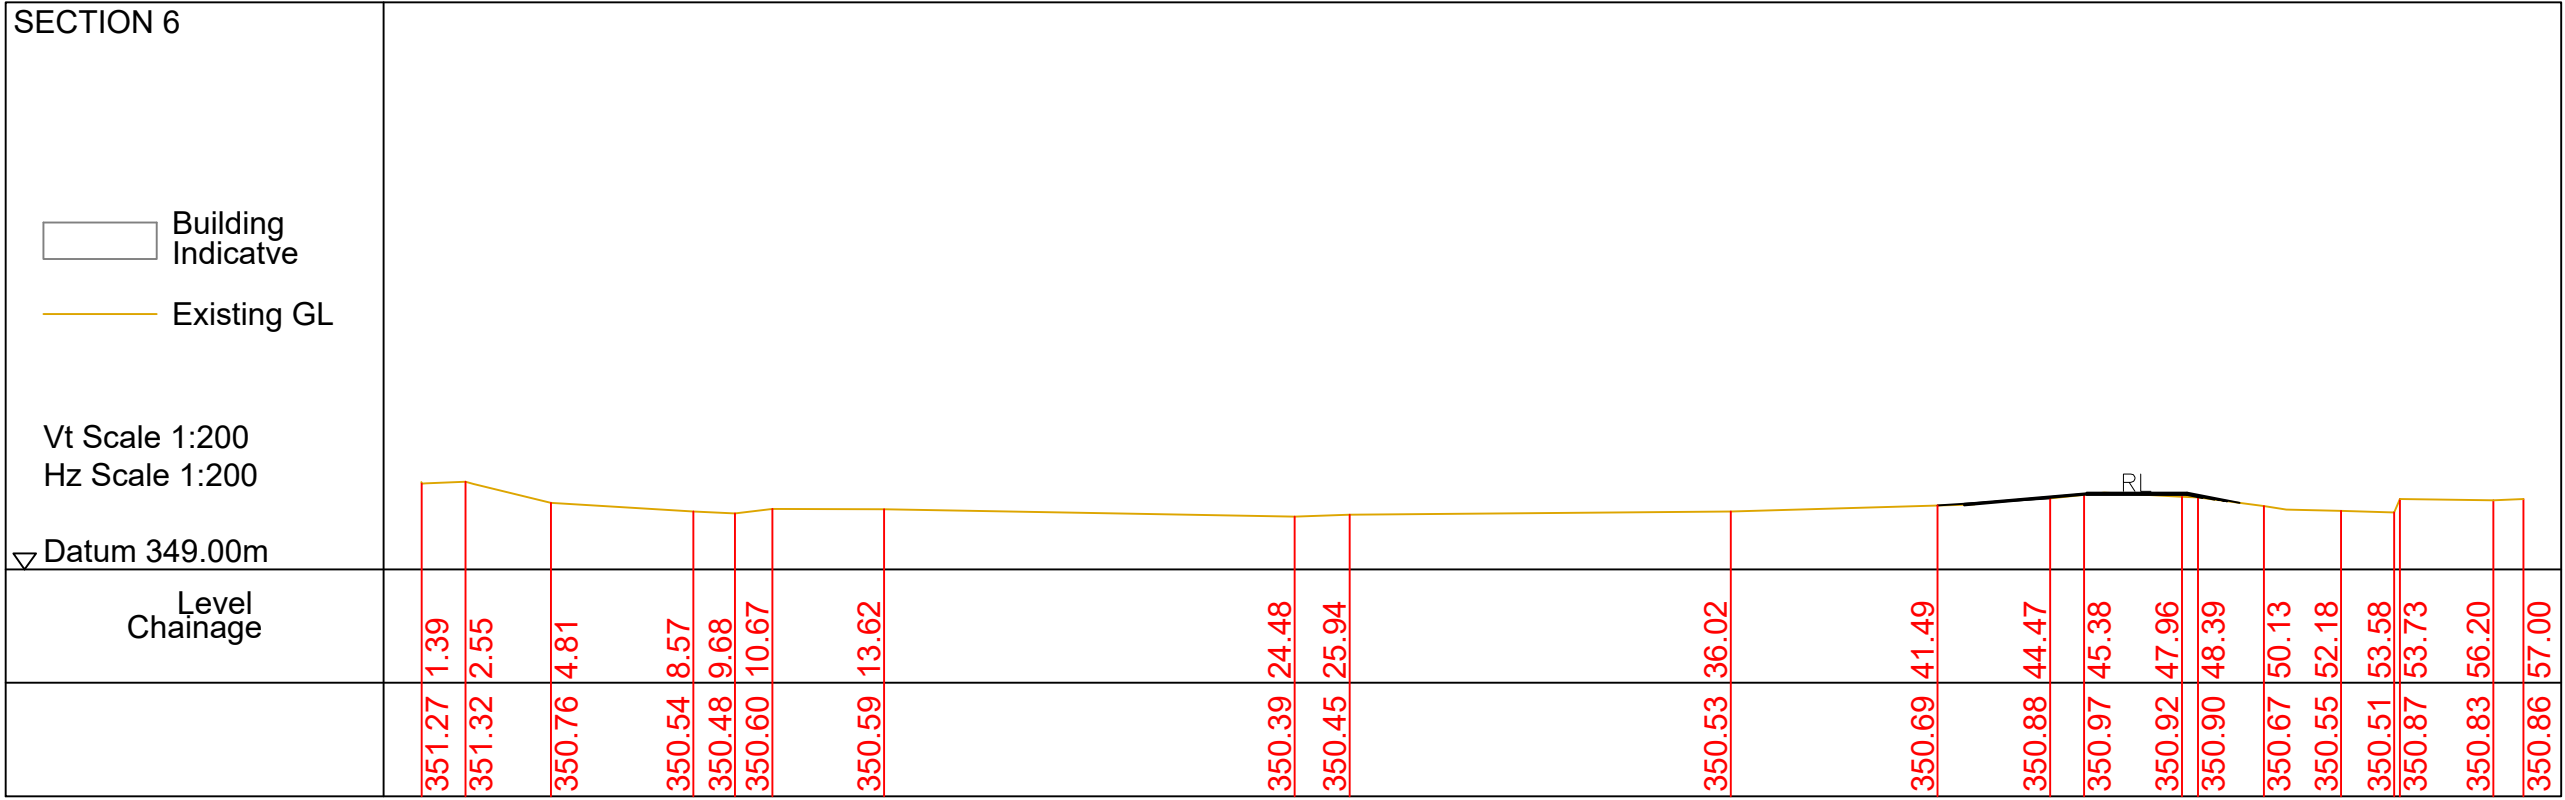


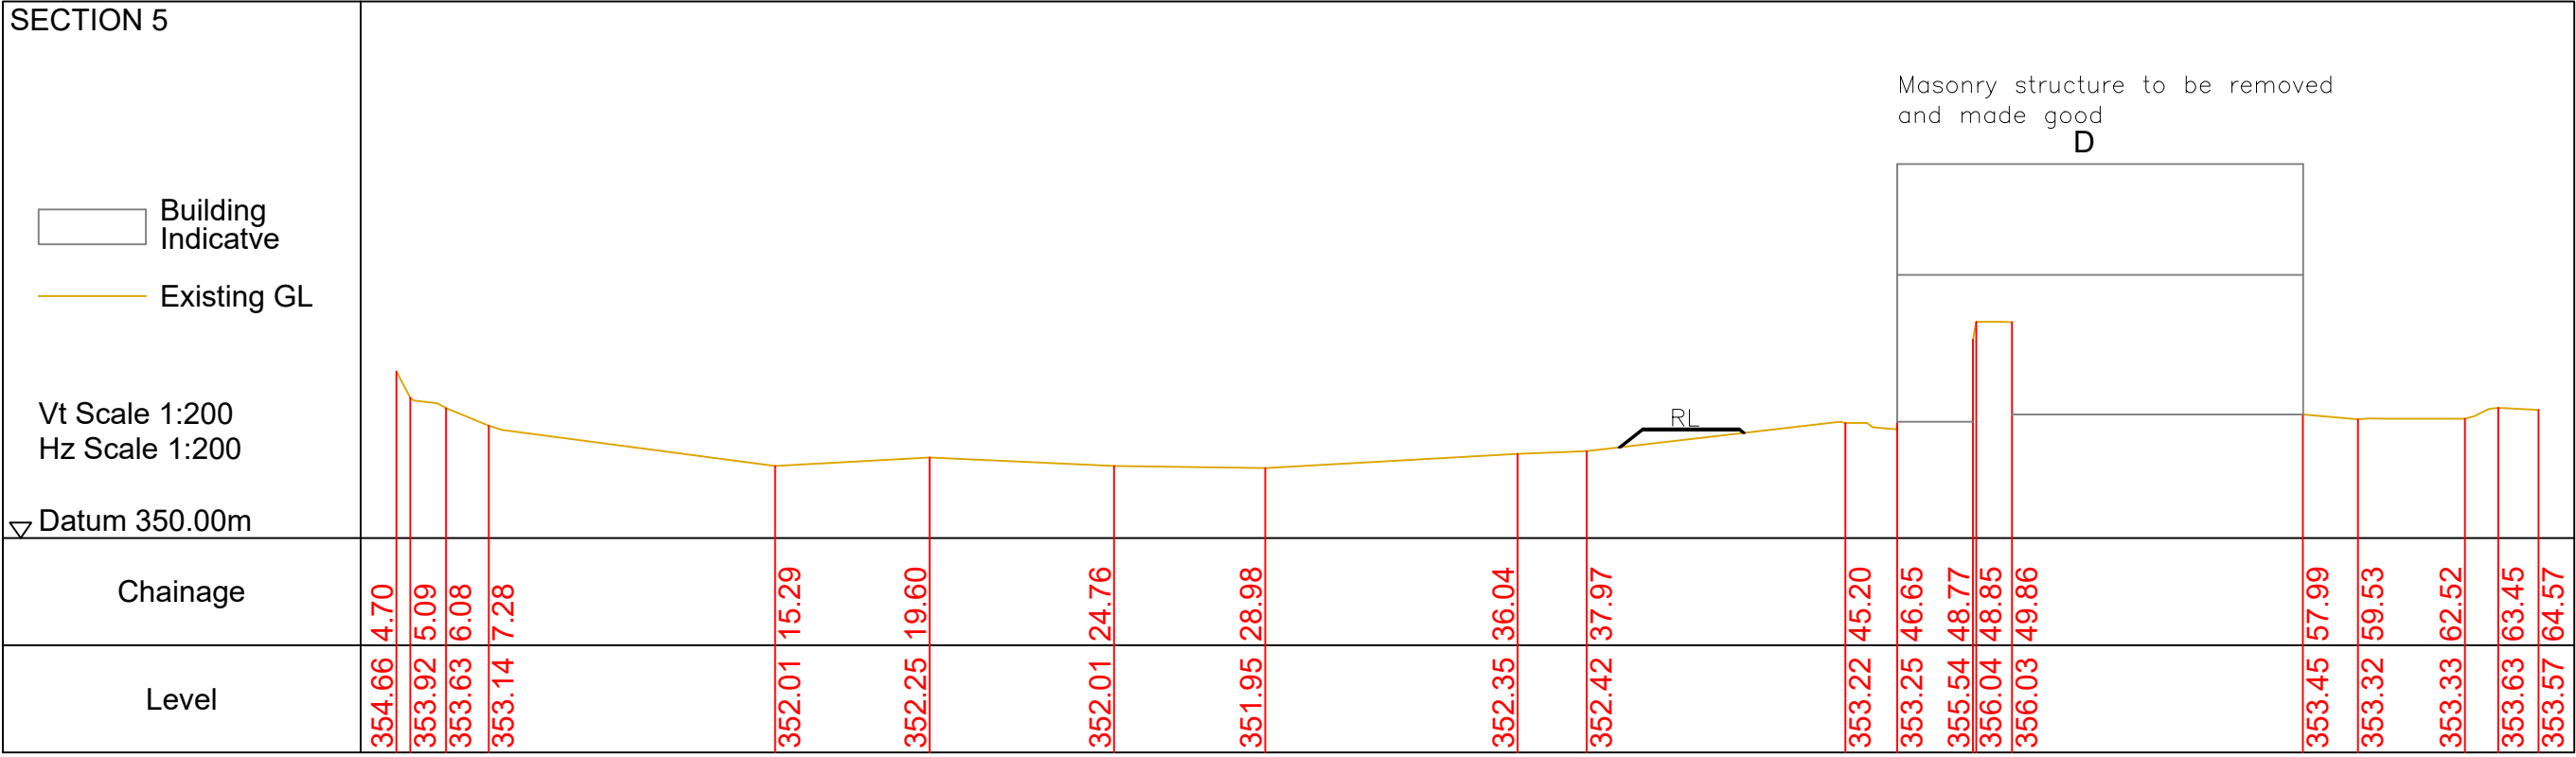

Proposed Location Plan
1:500

All dimensions are between structural components

All dimensions, levels and sewer runs to be checked on site before and during works

Roof:	Slate
External walls:	Render – Off white
Windows/Doors:	Painwick [mixture of pale grey and green] uPVC
Fascia/RWG's:	Light grey uPVC
Surfaces:	Tarmac/Indian Sand Stone
Surfaces:	Shingle
Balcony:	Oak/Galv steel/Glass

Utopia Design
Architectural Services

Utopia Design
Building Planning Application Support
Paul Thomas: BSc (Hons)
Tel: 01685 559230. Mob: 07908 725065
Email: utopiadads@hotmail.com

Issued Only for Purpose Indicated
Drawing Status: FOR PLANNING/B CONTROL PURPOSES ONLY

Project: Demolition of Existing Dwelling and Outbuildings with Erection of New 4 Bedroom Dwelling

Address: Garth Farm Pant
Dowlais
Merthyr Tydfil
CF48 3YA

Drawn by: PT
Date: MAR 24
Scale: 1:200
1:500

Title: Proposed Location Plan and Proposed Sections
Paper: A2
Drwg No: Garth Farm PRPSD_SEC 11A