
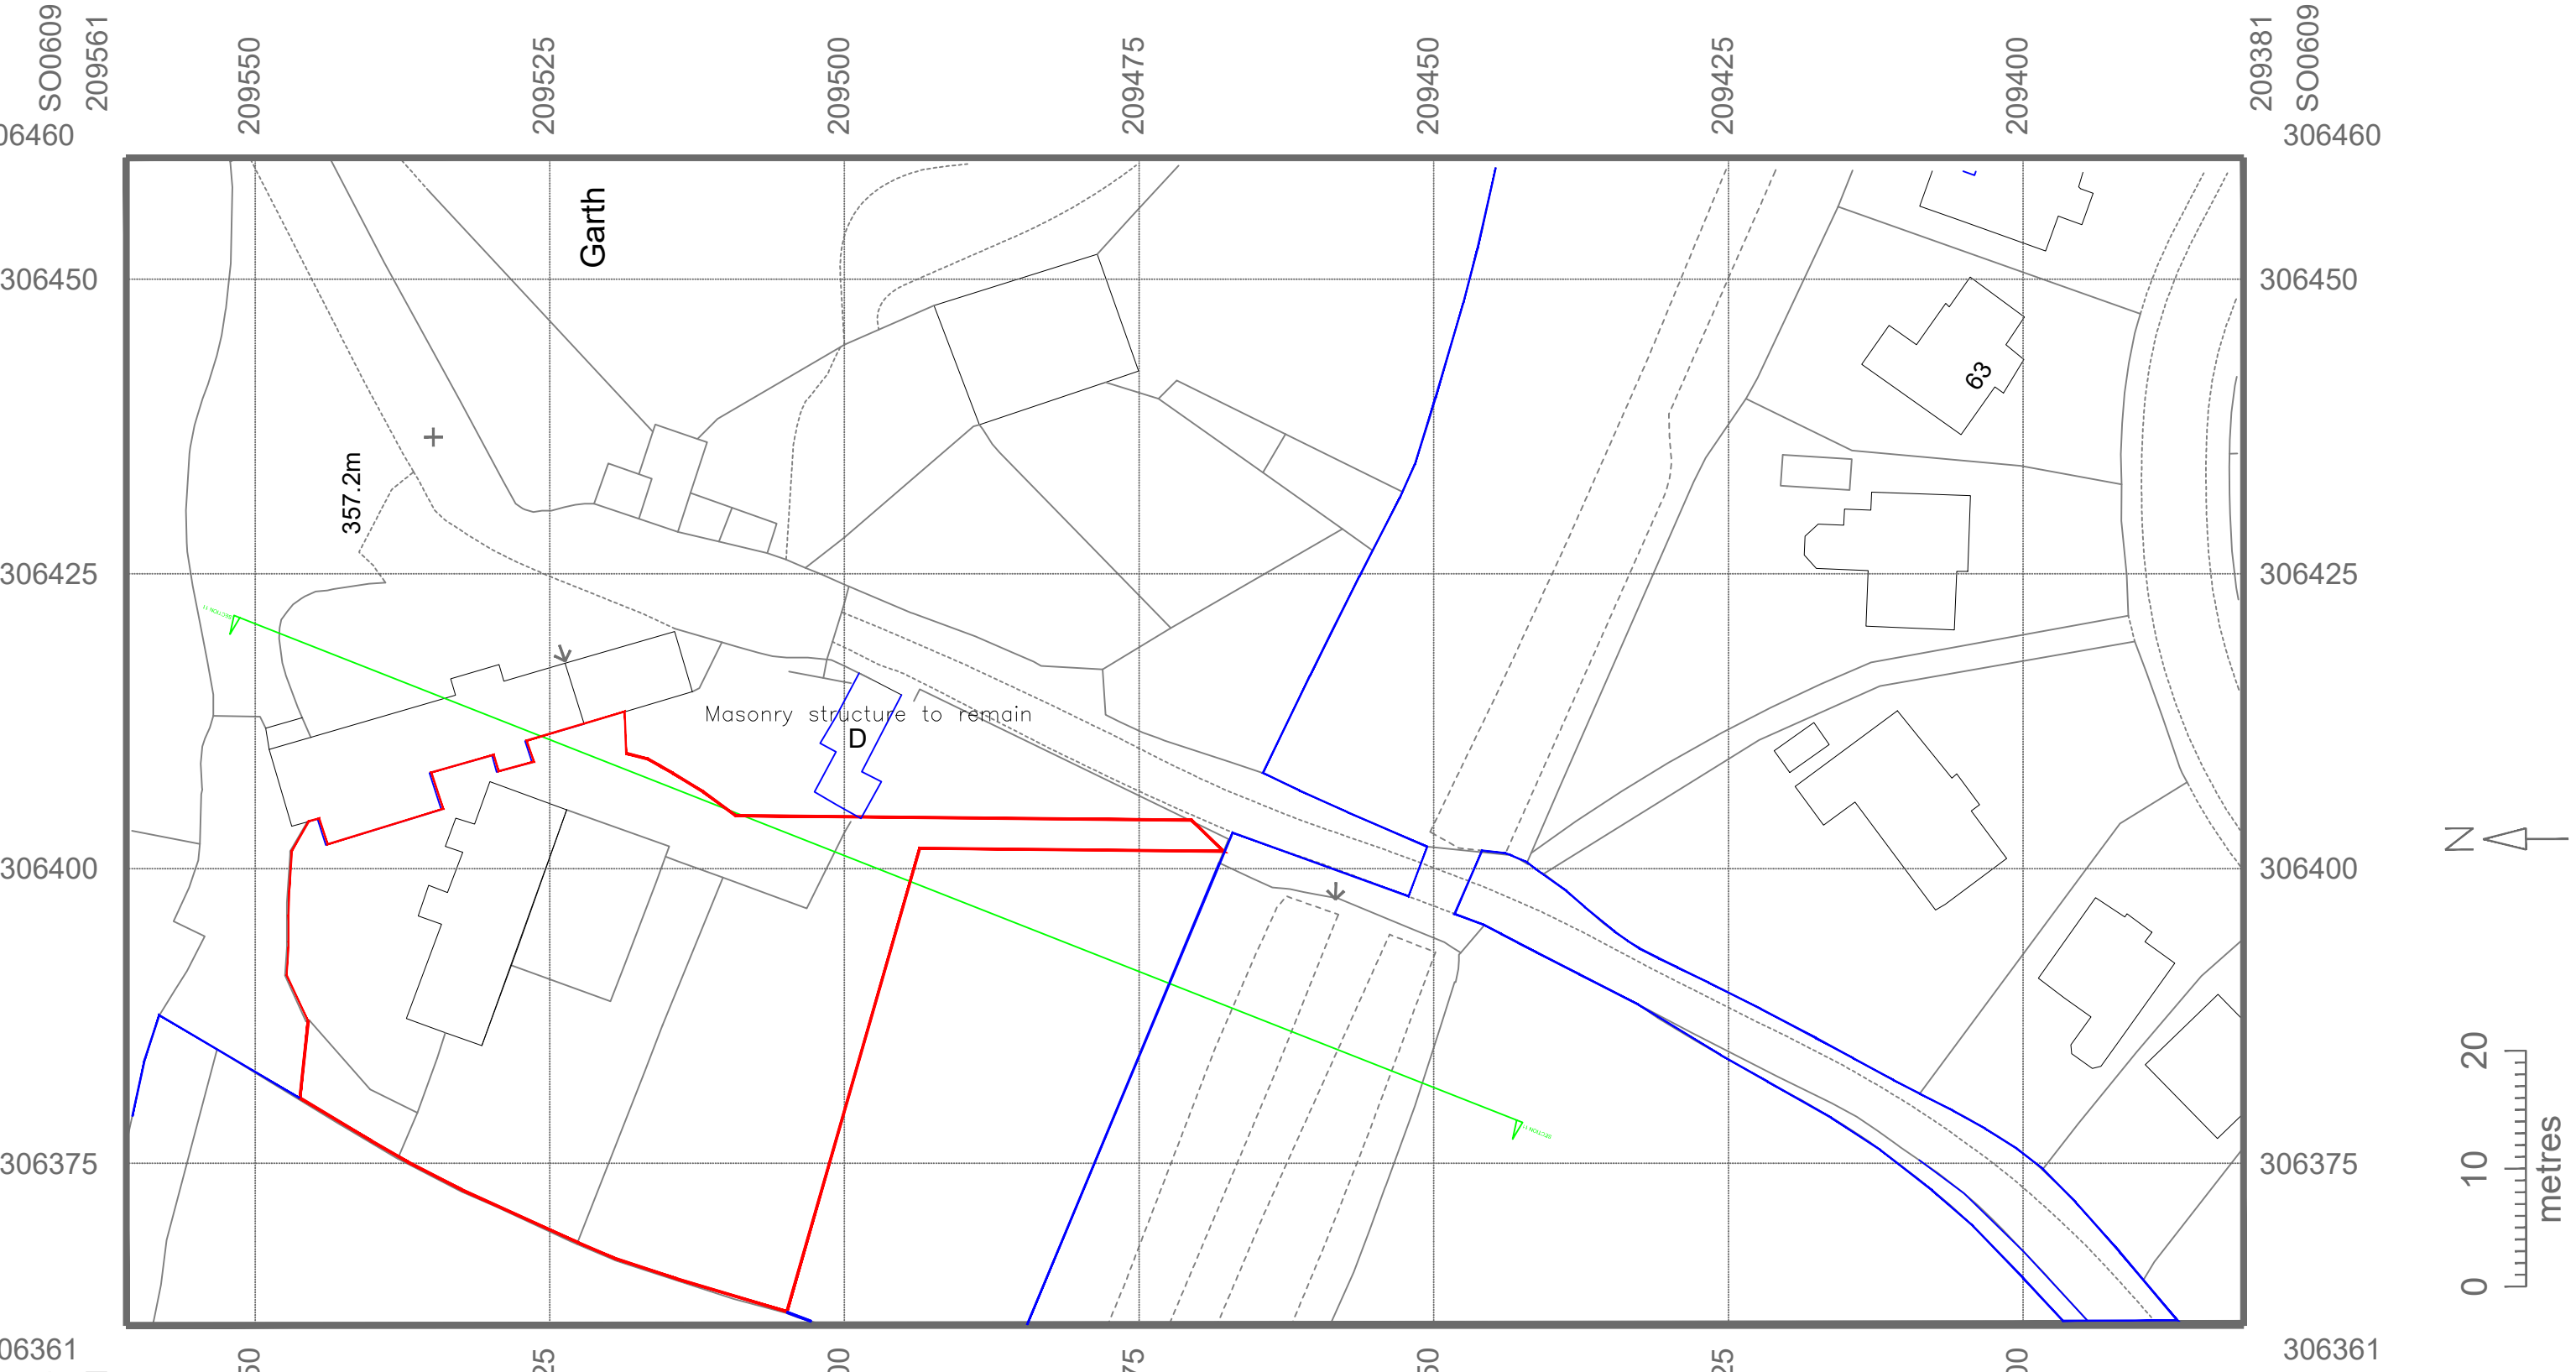
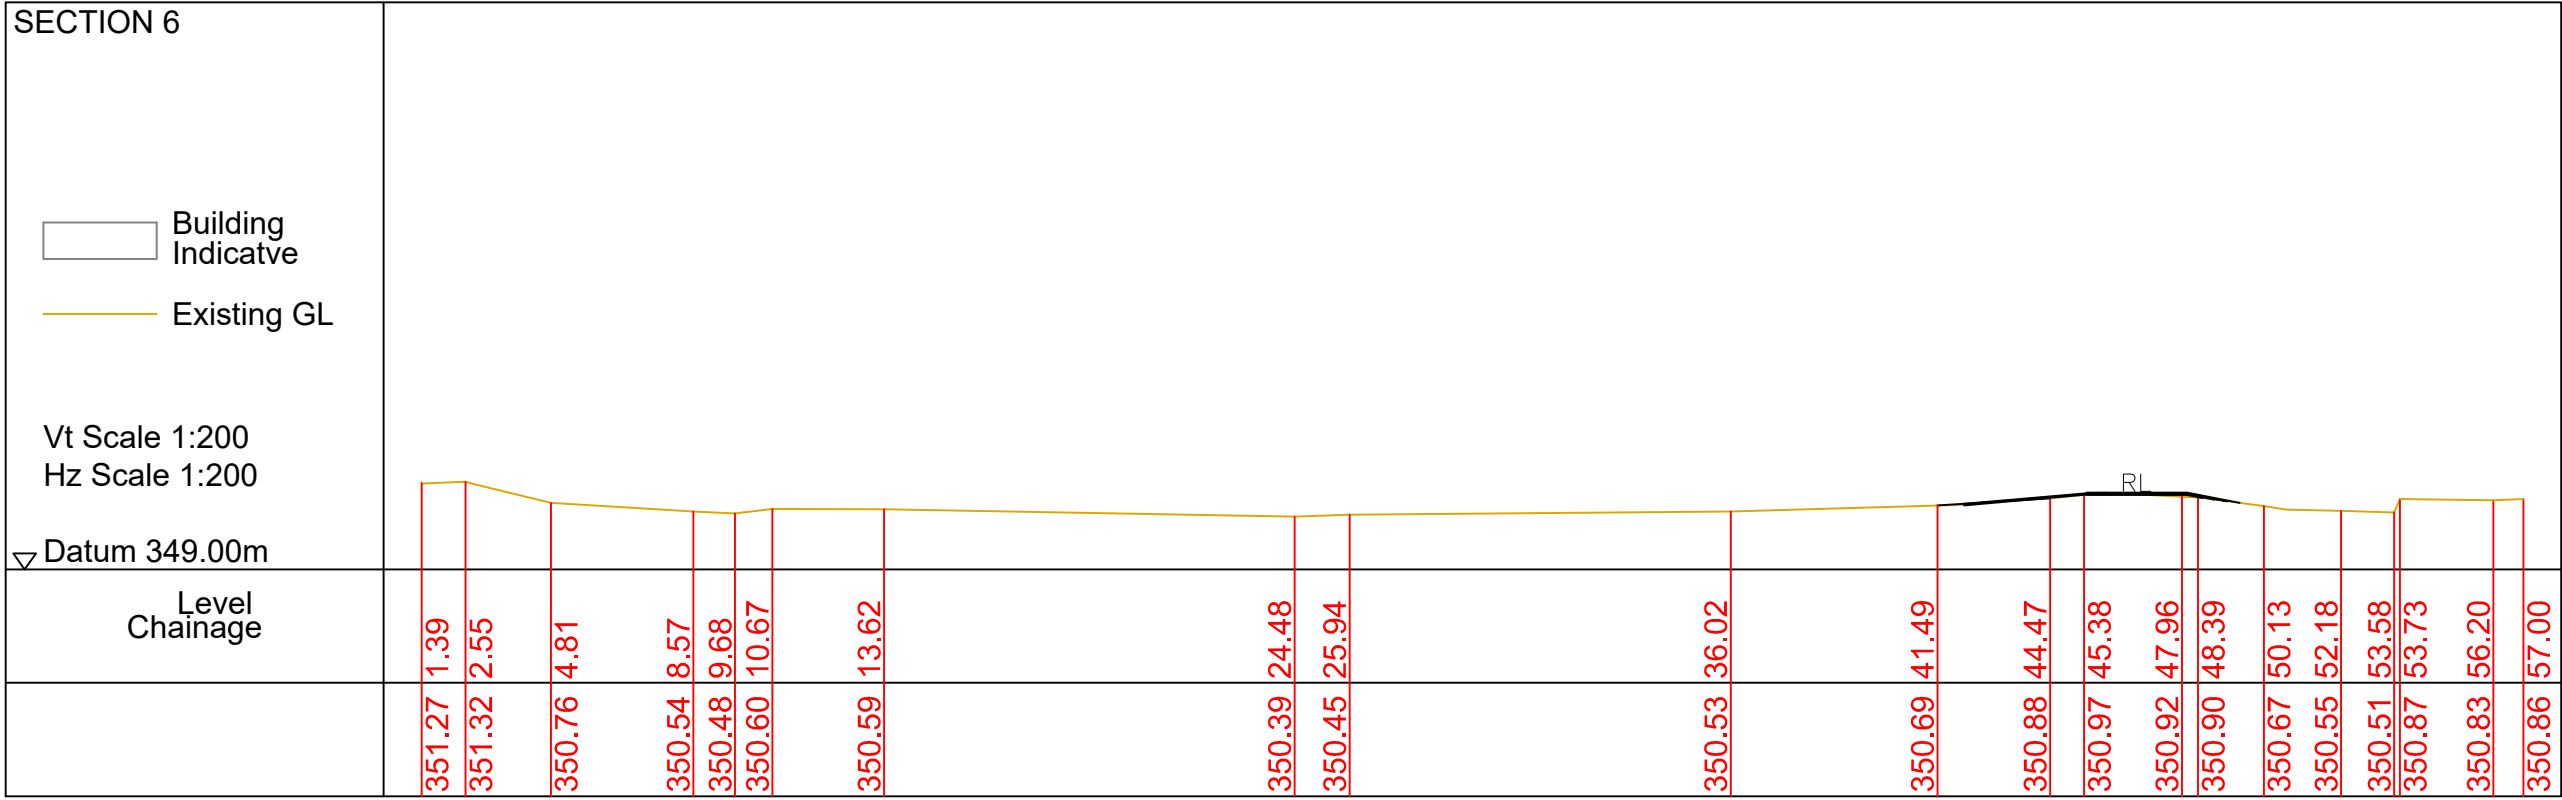


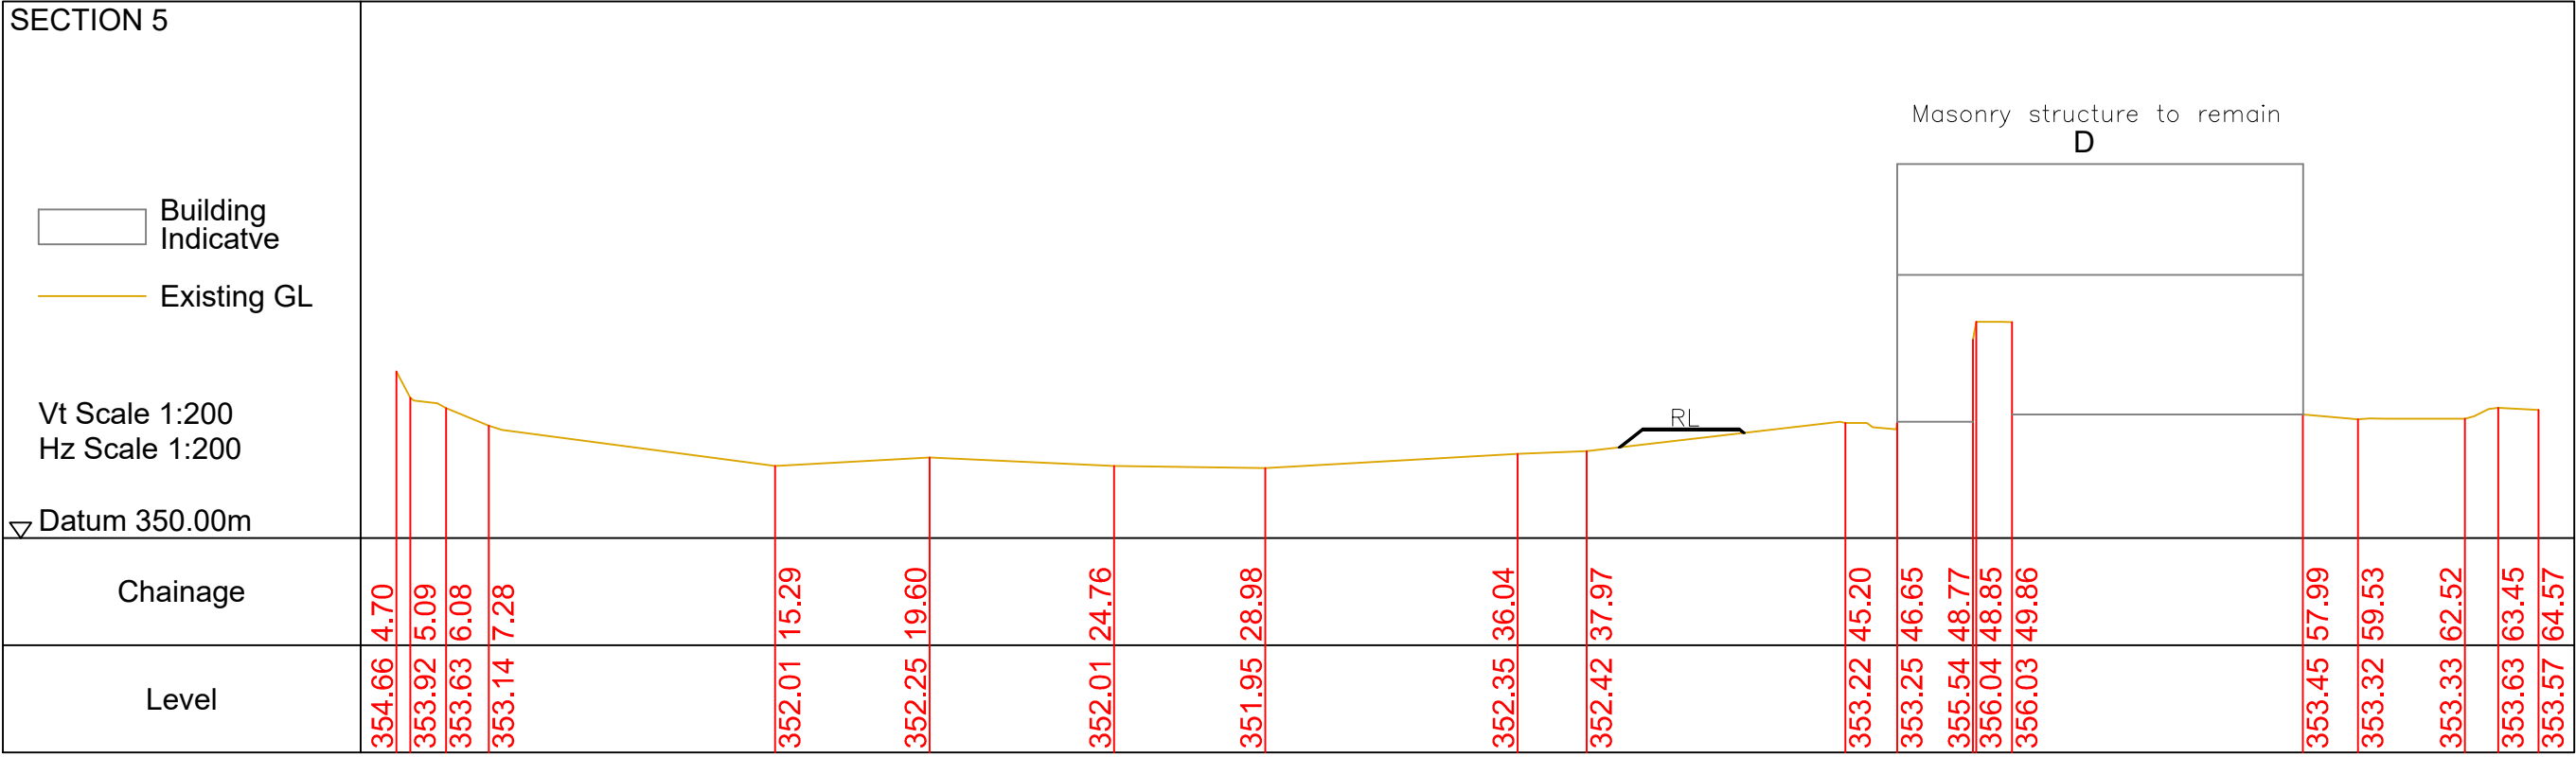

Proposed Location Plan
1:500

All dimensions are between structural components

All dimensions, levels and sewer runs to be checked on site before and during works

Roof:	Slate
External walls:	Render – Off white
Windows/Doors:	Painwick [mixture of pale grey and green] uPVC
Fascia/RWG's:	Light grey uPVC
Surfaces:	Tarmac/Indian Sand Stone
Surfaces:	Shingle
Balcony:	Oak/Galv steel/Glass

Utopia Design

Utopia Design

Building Planning Application Support

Paul Thomas: BSc (Hons)

Tel: 01685 559230. Mob: 07908 725065

Email: utopiadass@hotmail.com

Issued Only for Purpose Indicated

Drawing Status: FOR PLANNING/B CONTROL PURPOSES ONLY

Project

Demolition of Existing Dwelling and Outbuildings with Erection of New 4 Bedroom Dwelling

Address

Garth Farm Pant
Dowlais
Merthyr Tydfil
CF48 3YA

Drawn by

PT

Date

MAR 24

Scale

1:200
1:500

Title

Proposed Location Plan and Proposed Sections

Paper

A2

Drwg No

Garth Farm PRPSD_SEC 11B