


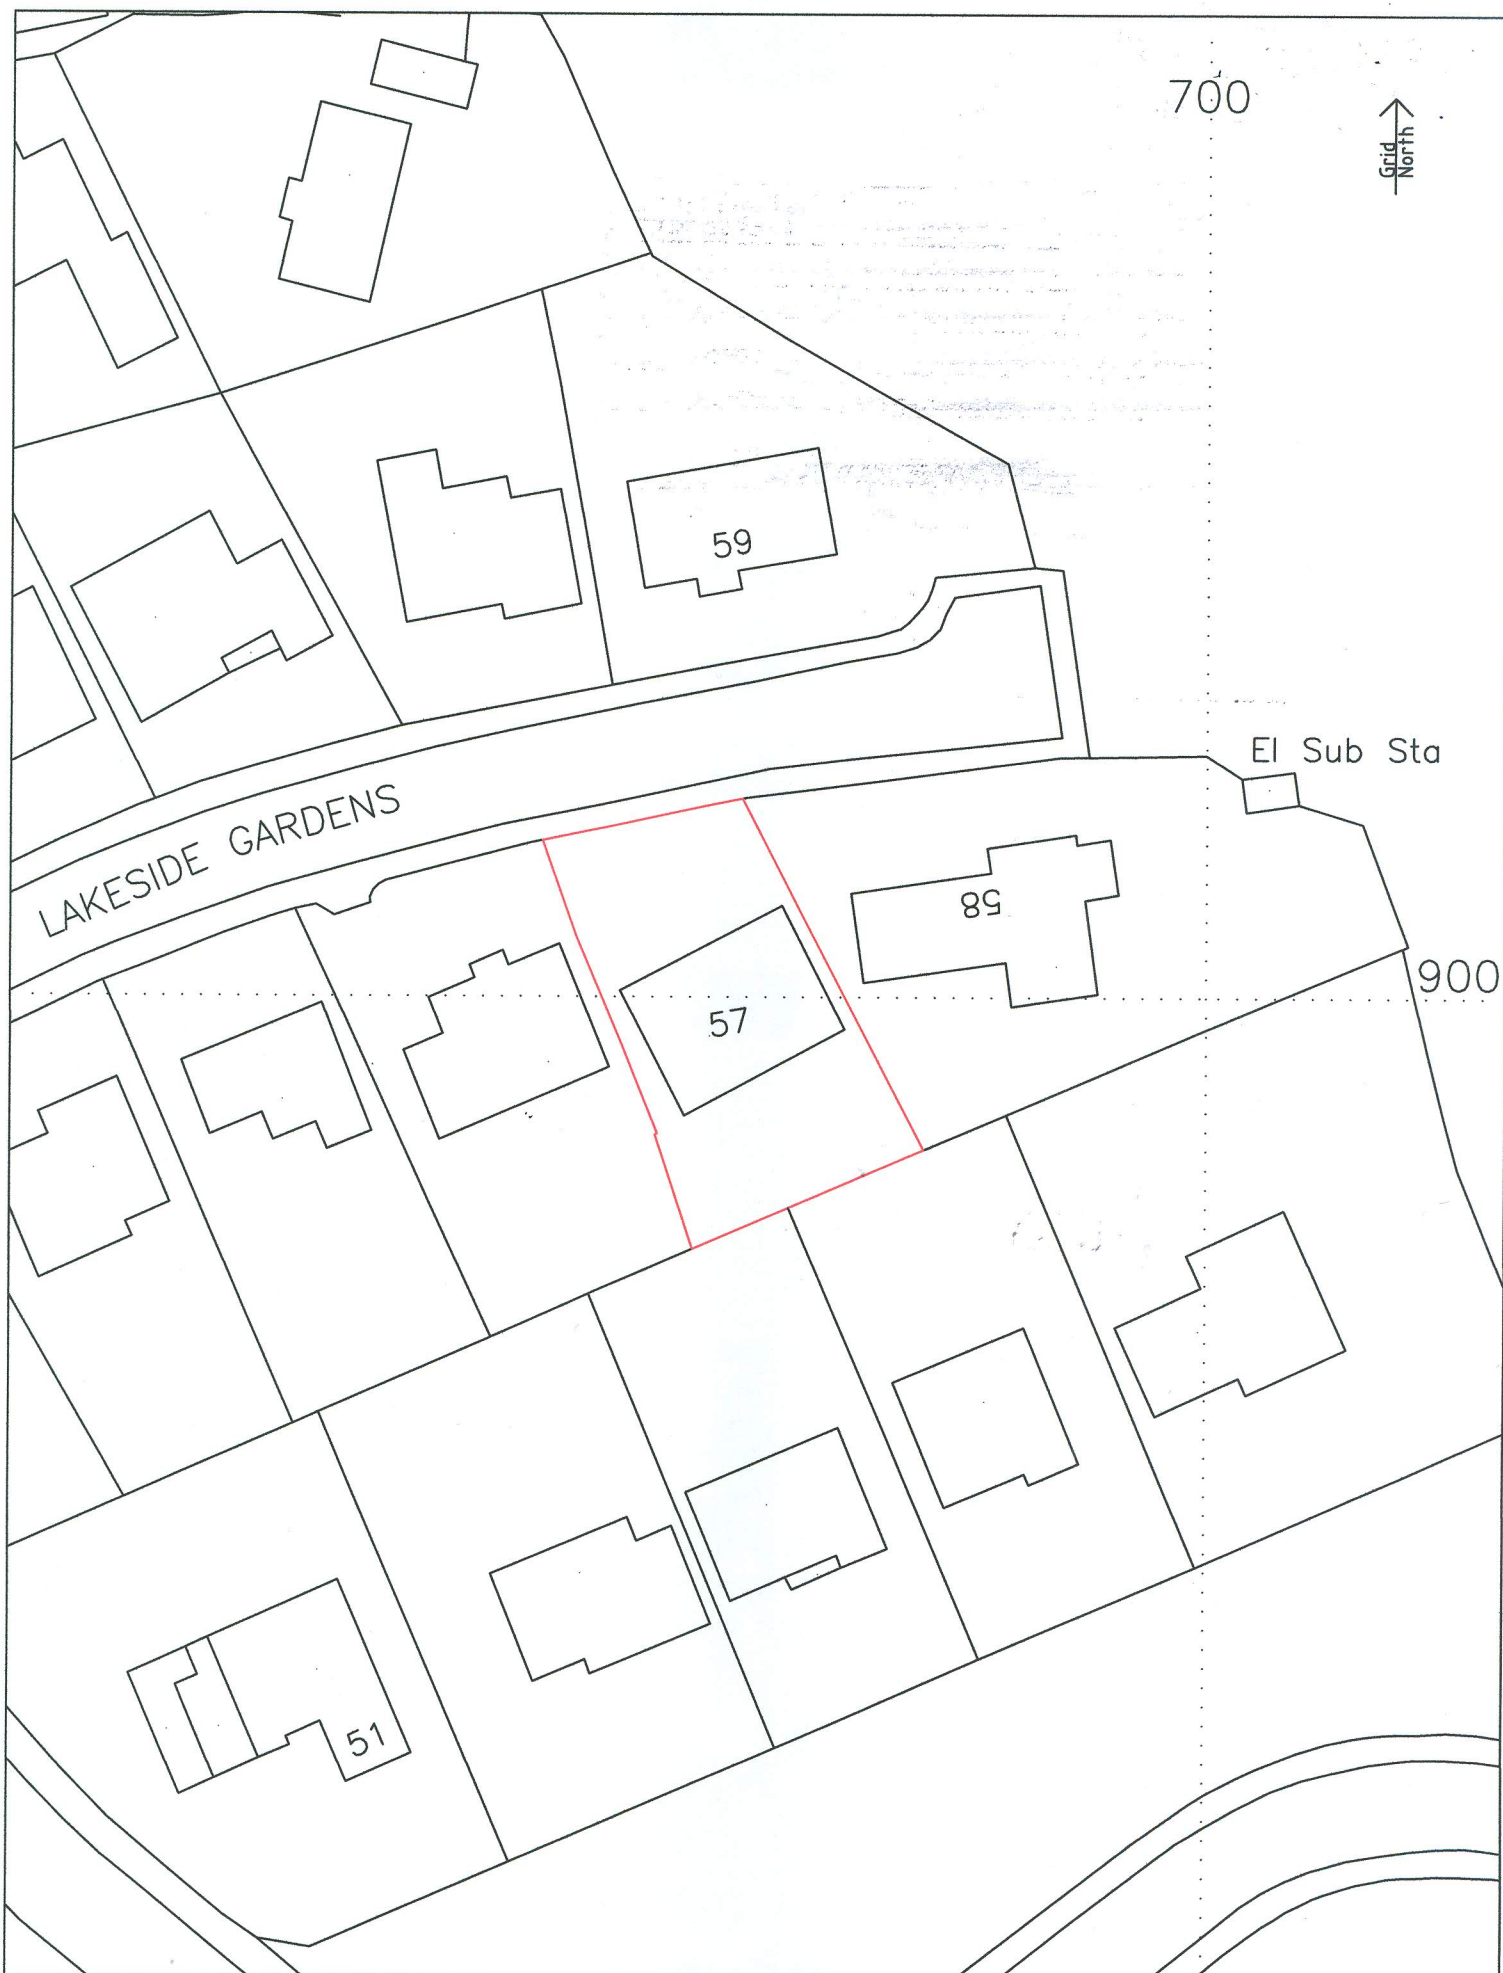

Philip Griffiths — Architect.
 3 Saint Johns Close, Cefn Coed,
 Merthyr Tydfil. CF48 2PE.
 Tel & Fax 01685 370812.
 E Mail : Philip@philipgriffiths.co.uk

Client: Mr. R.J. Entwistle,
 57, Lakeside Gardens, Merthyr Tydfil.
 Tel 07796 790121

Proposed Change of Use of Maisonettes
 57, Lakeside Gardens, Merthyr Tydfil CF48 1EW.

SITE LOCATION PLAN

Date.	March 2020
Drawn by.	PG.
Scale.	1:500 mm
Drawing Number.	01