


Responsibility is not accepted for errors made by others in scaling from this drawing. All construction information should be taken from figured dimensions only.



A3 Original Sheet Size

FINISHES KEY:

- A : SLATE GREY ROOFING & RIDGE TILES
- B : WHITE UPVC WINDOWS & DOORS
- C : BLACK PAINTED TIMBER SASH WINDOWS
- D : WHITE UPVC RAINWATER GOODS ON WHITE UPVC FASCIA
- E : BLACK RAINWATER GOODS ON BLACK PAINTED TIMBER FASCIA
- F : LIGHT GREY PAINTED SMOOTH FACED RENDERED EXTERNAL WALLS
- G : BRICKWORK EXTERNAL WALLS WITH BRICKWORK QUOINS & RENDERED DETAILING
- H : GREY PAINTED TIMBER SHOPFRONT

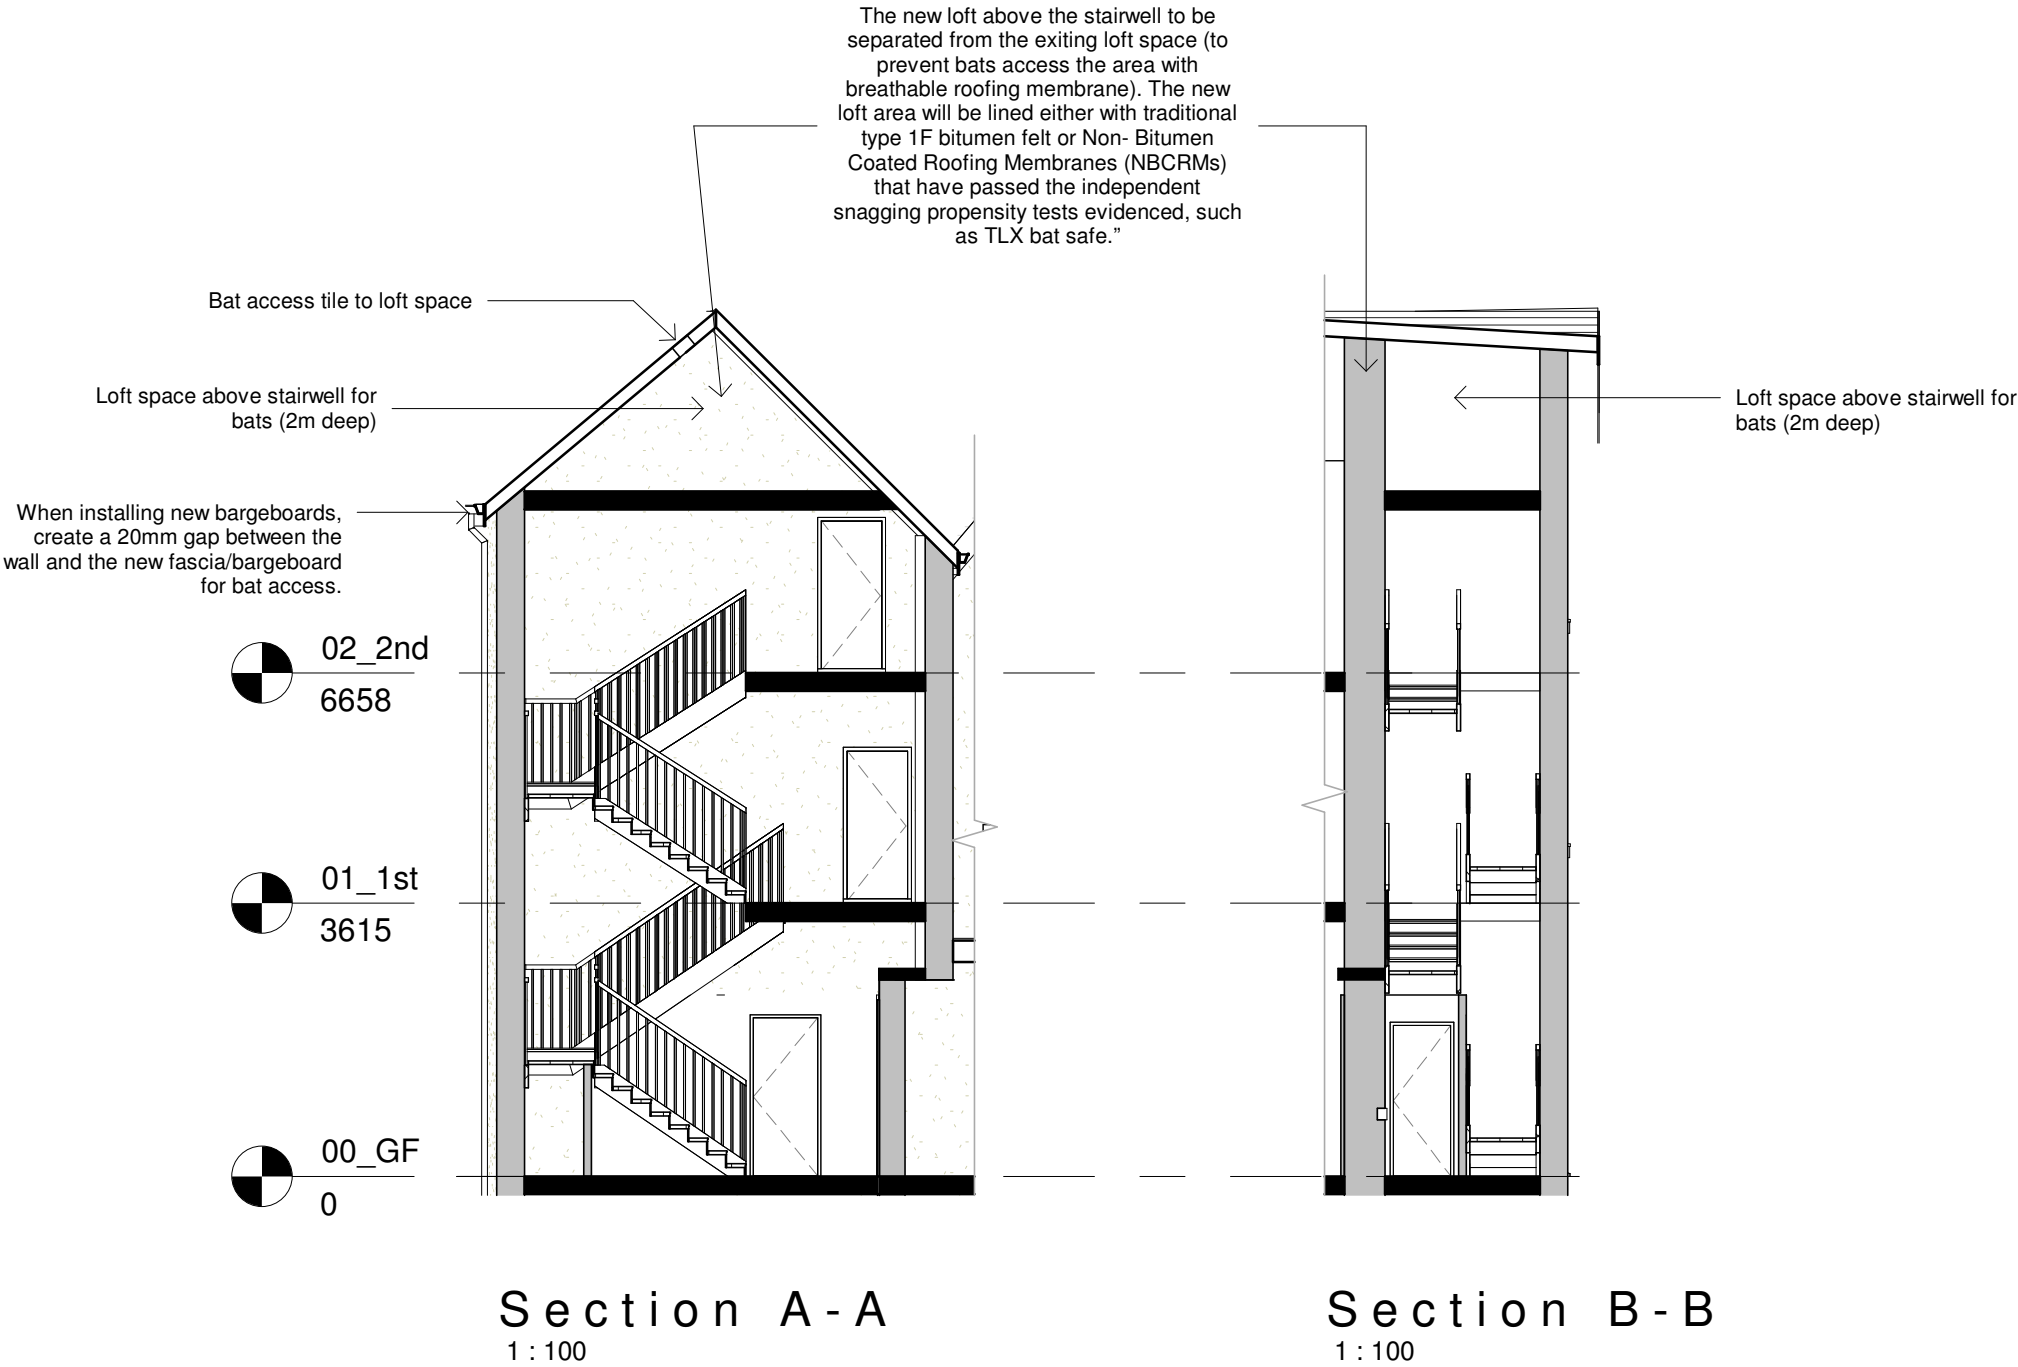

Planning Issue

27/03/26	A	PL	Section added and notes revised		
date	rev	name	chk	note	



Architectural Design - Feasibility - Planning - Building Control - Construction Details - Sustainable Design
Systems House 89 Heol Don Cardiff CF14 2AT
T 02920316857 M 07785582007 info@dlparchitecture.co.uk

PROJECT
The proposed new shopfront, internal alterations and rear extension

148 High St, Merthyr Tydfil CF47 8DP

DRAWING TITLE
Section as Proposed

SCALE	DATE	DRAWN BY	CHECKED BY
1 : 100	06/01/25	PL	JT

DRAWING NUMBER	REVISION
P797 L_212	A