

George and Co.

Pontmorlais W,
Merthyr Tydfil
CF47 8UT

686.02A

Floor Plan+
Elevations

planning

1:50@A1

Mar 22


CG

1st Floor
Woodfired Studios 62 High St
Merthyr Tydfil CF37 8DE
07830328652
hello@georgeandco.studio
www.georgeandco.studio


DO NOT SCALE THIS DRAWING

©George and Co.

A. Amended plans for ecology purposes - 10.12.24

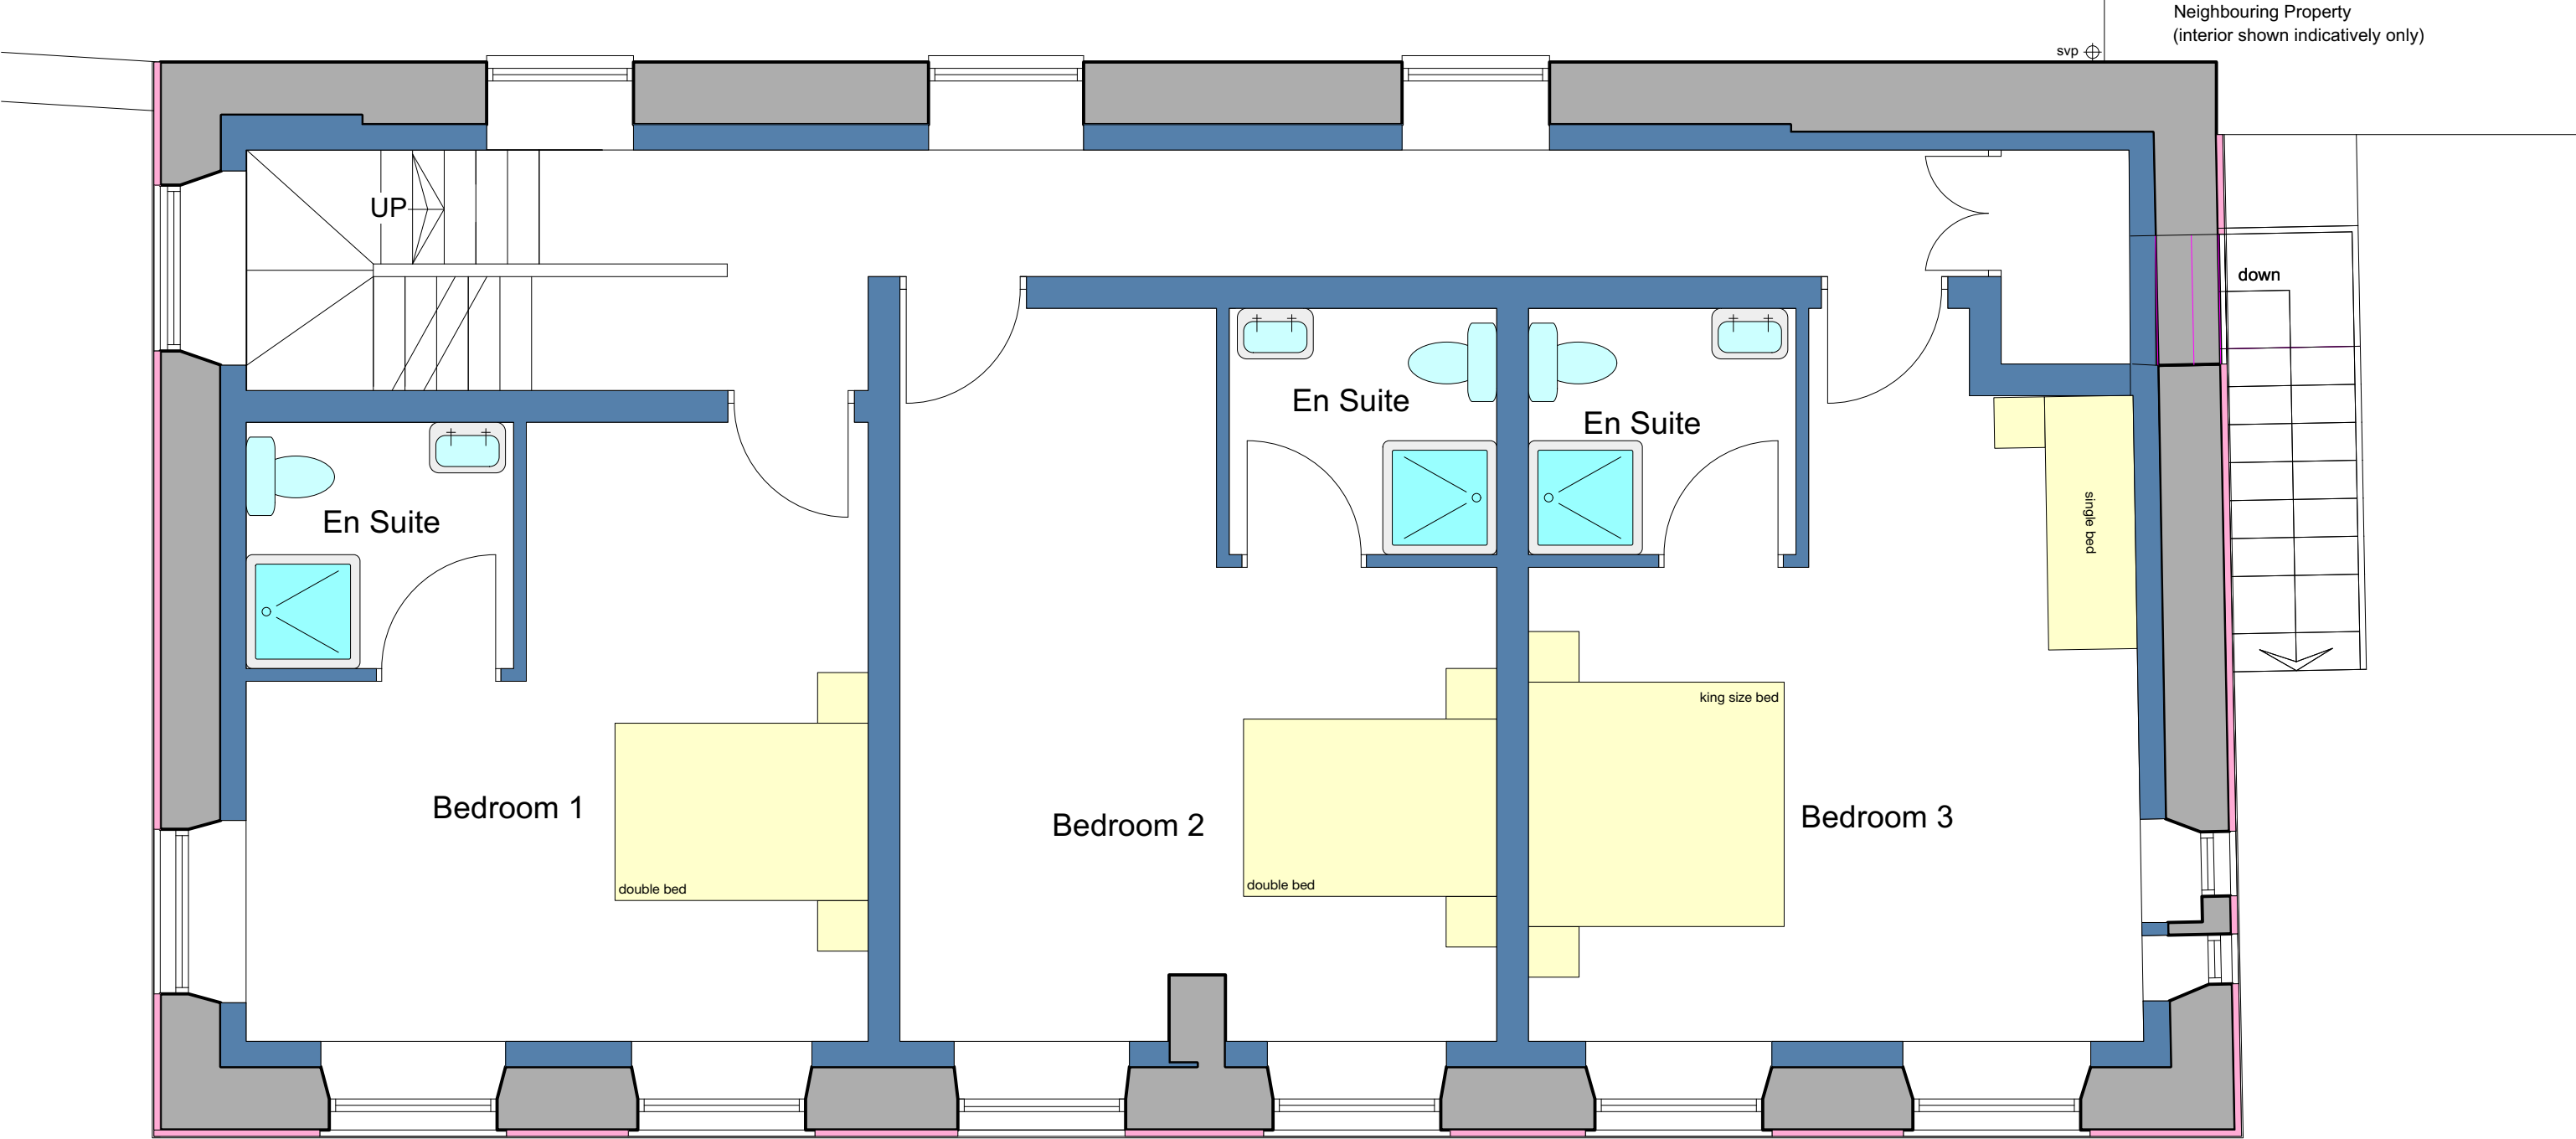


PROPOSED FIRST FLOOR PLAN

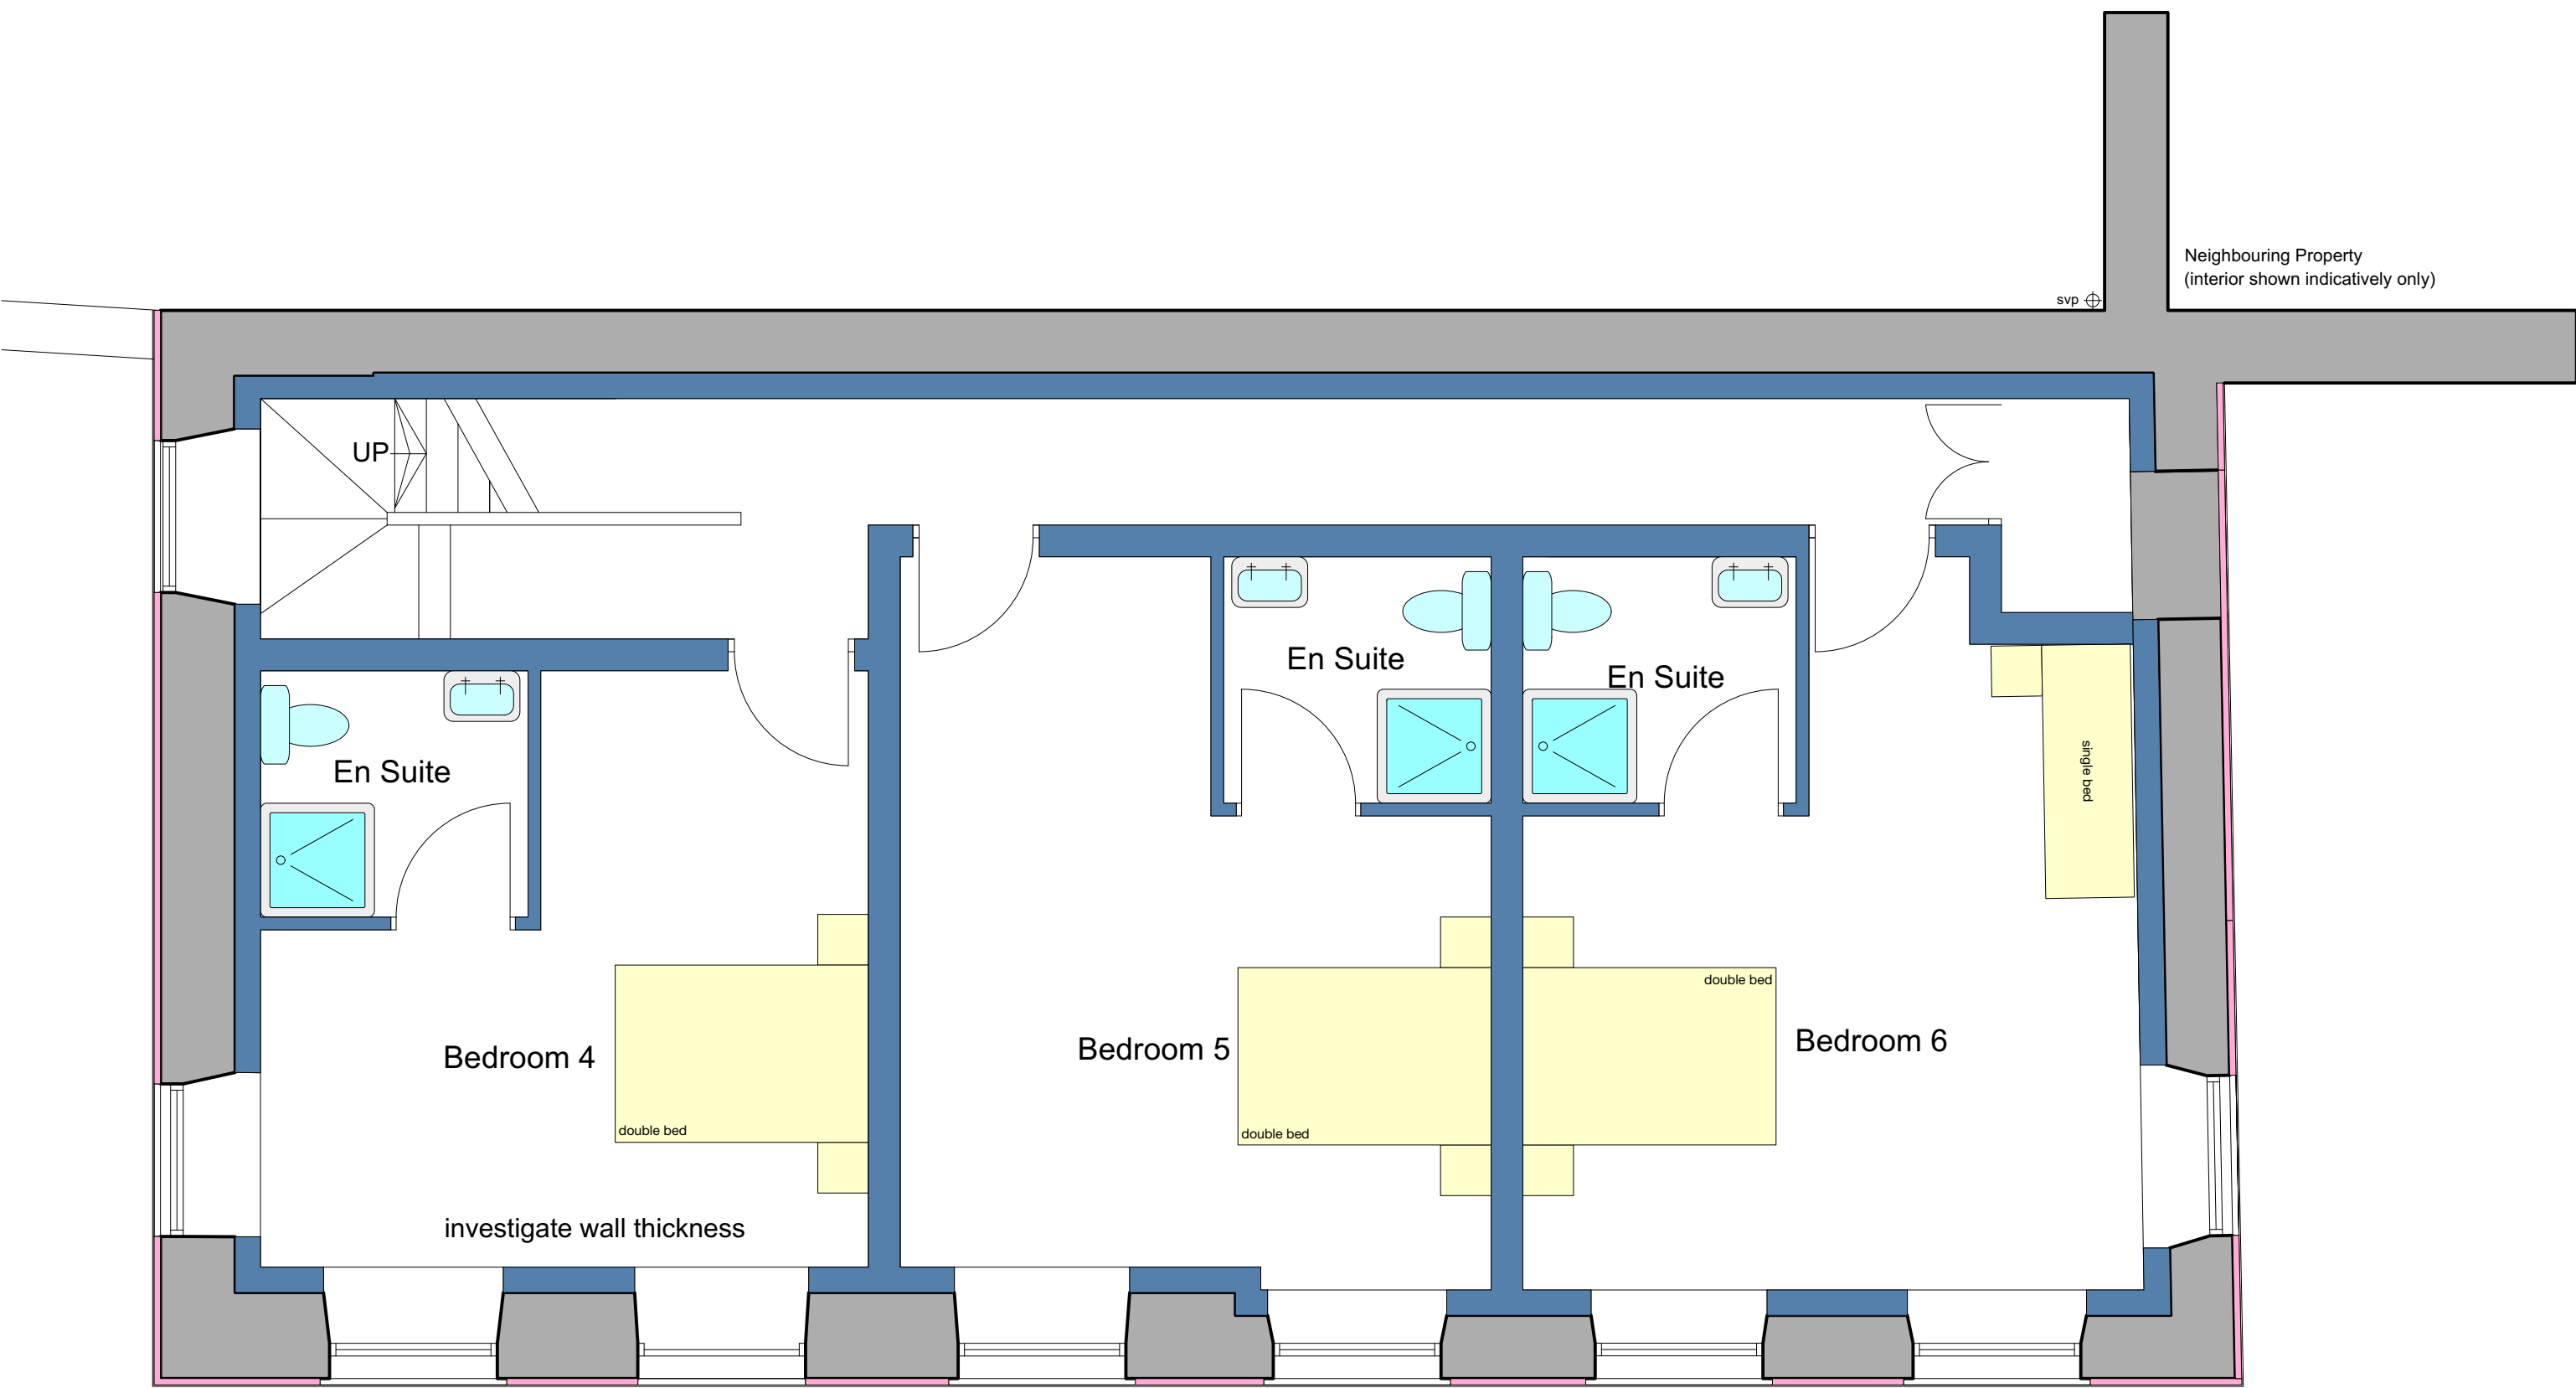

PROPOSED SECOND FLOOR PLAN

New roof to have BS747
Type 1F Bitumen Roofing
Felt


Timber bargeboards

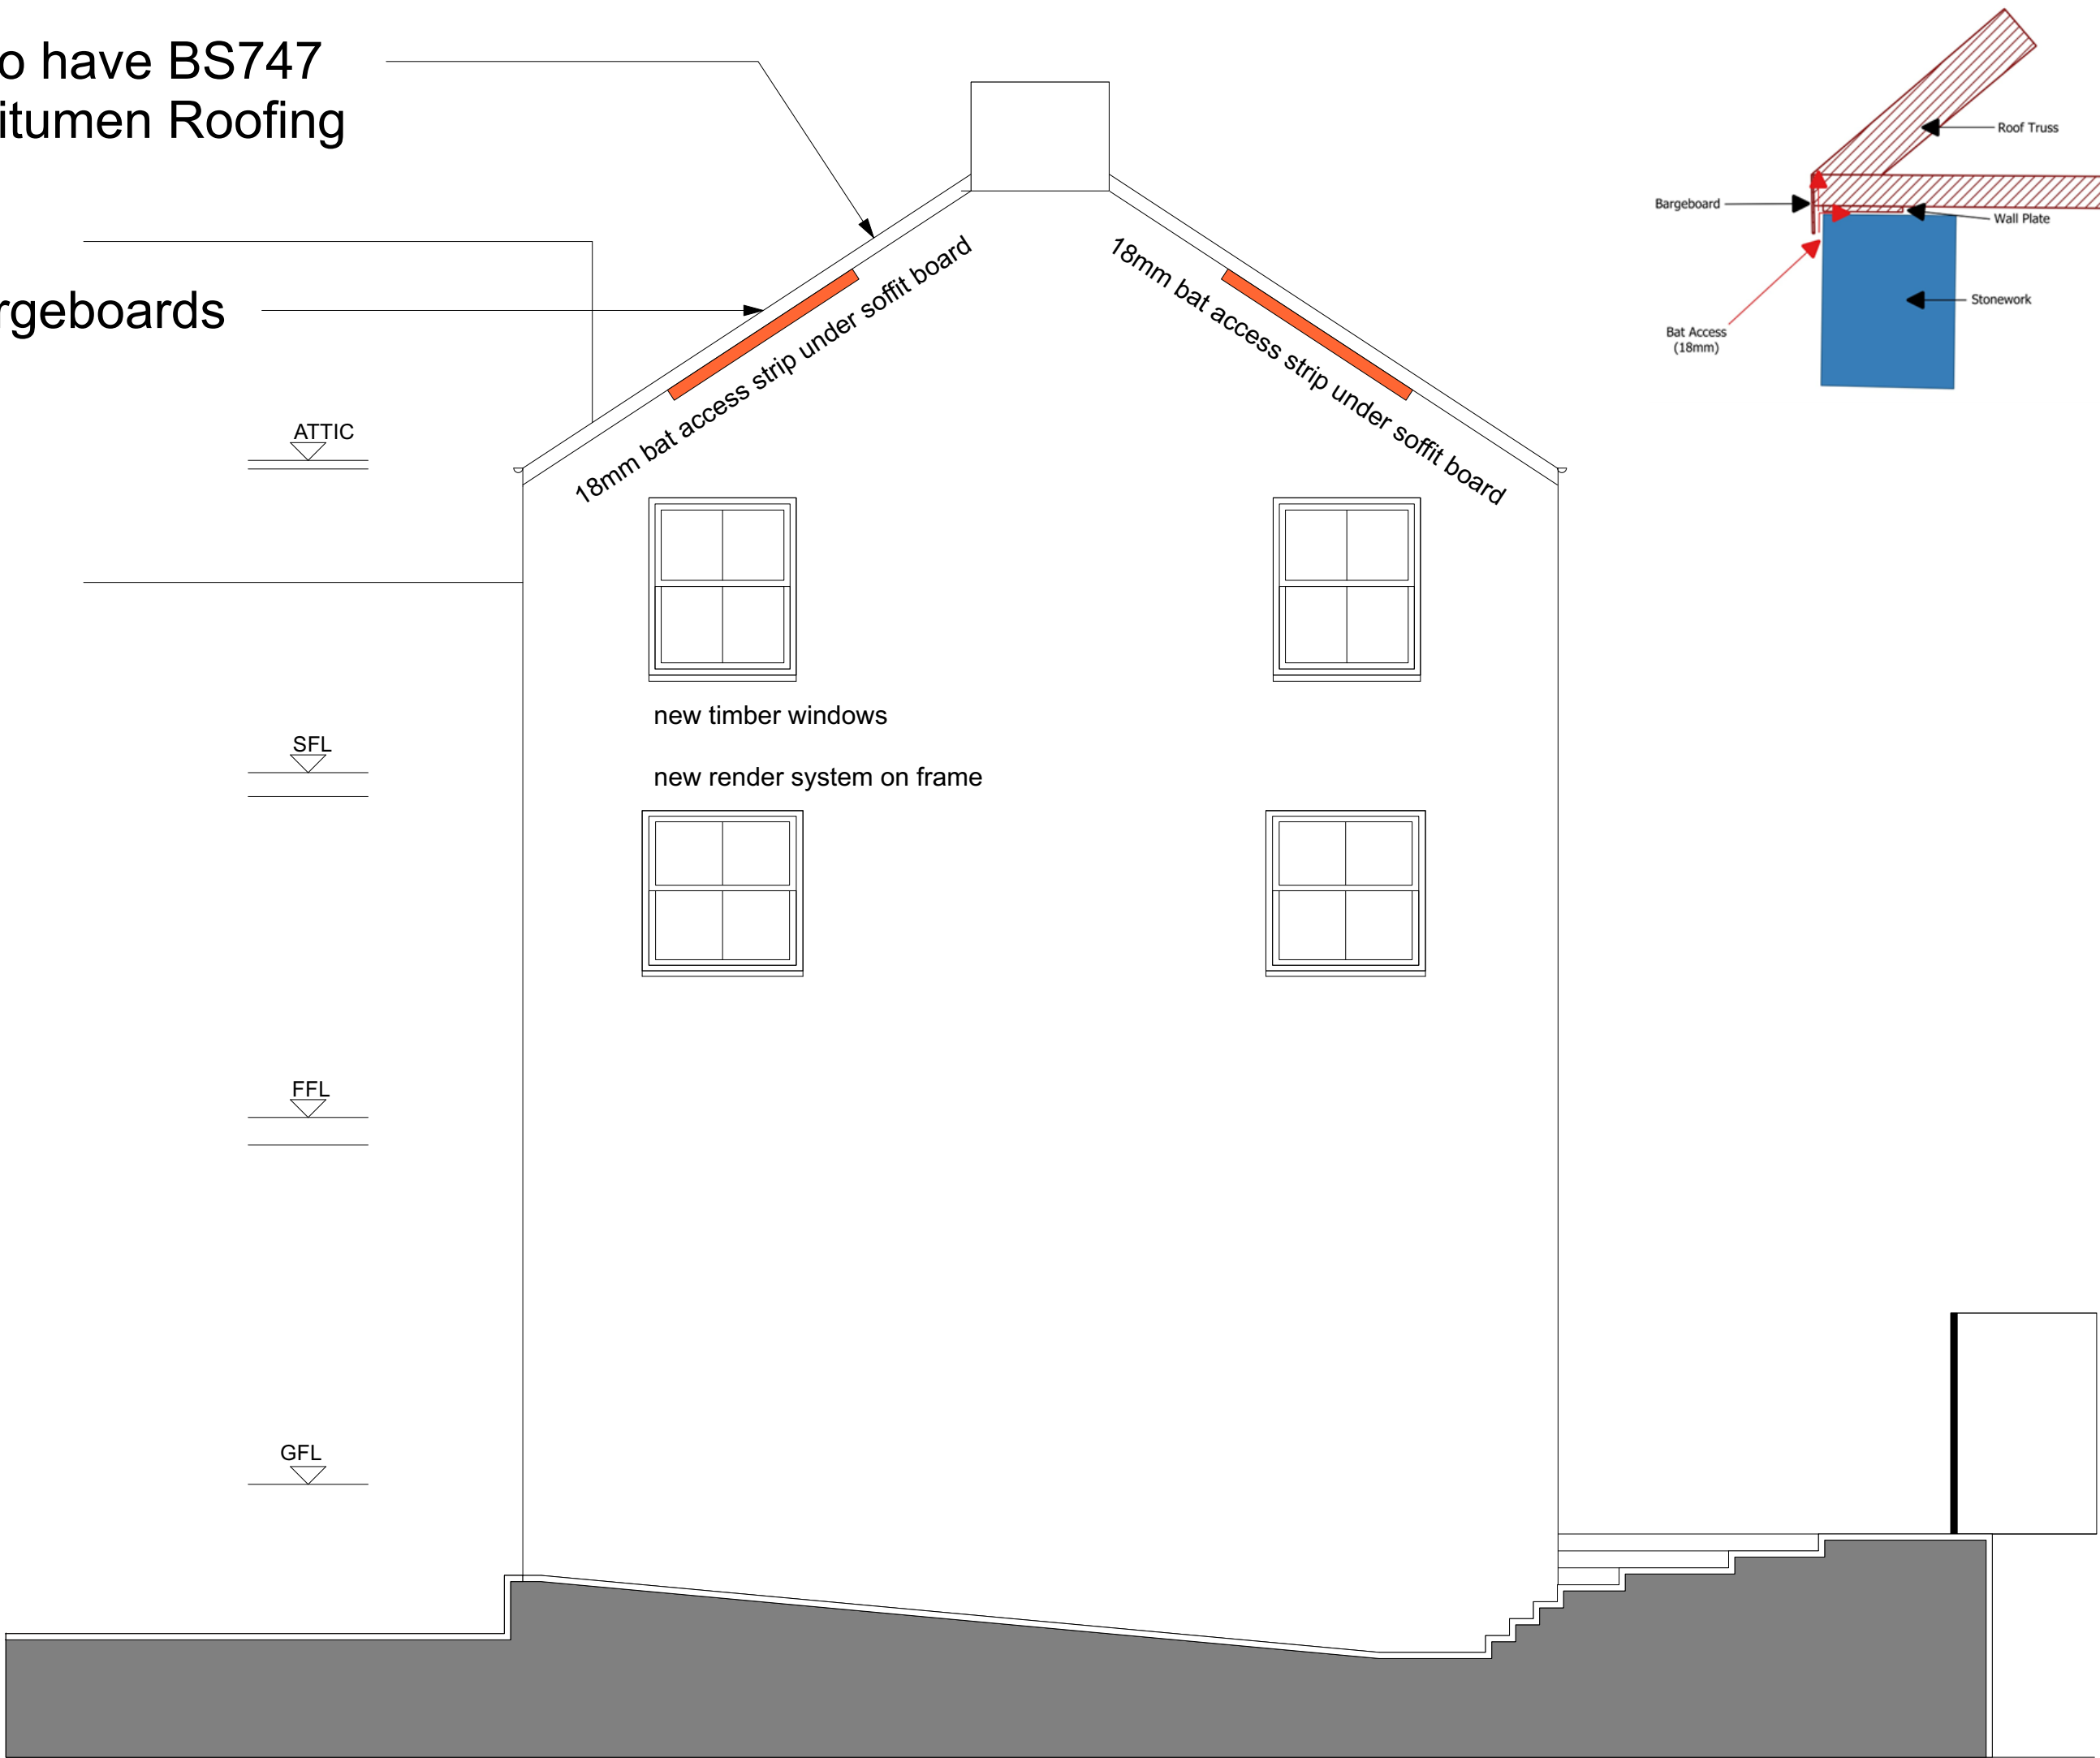

SIDE ELEVATION

New roof to have BS747
Type 1F Bitumen Roofing
Felt

Timber bargeboards

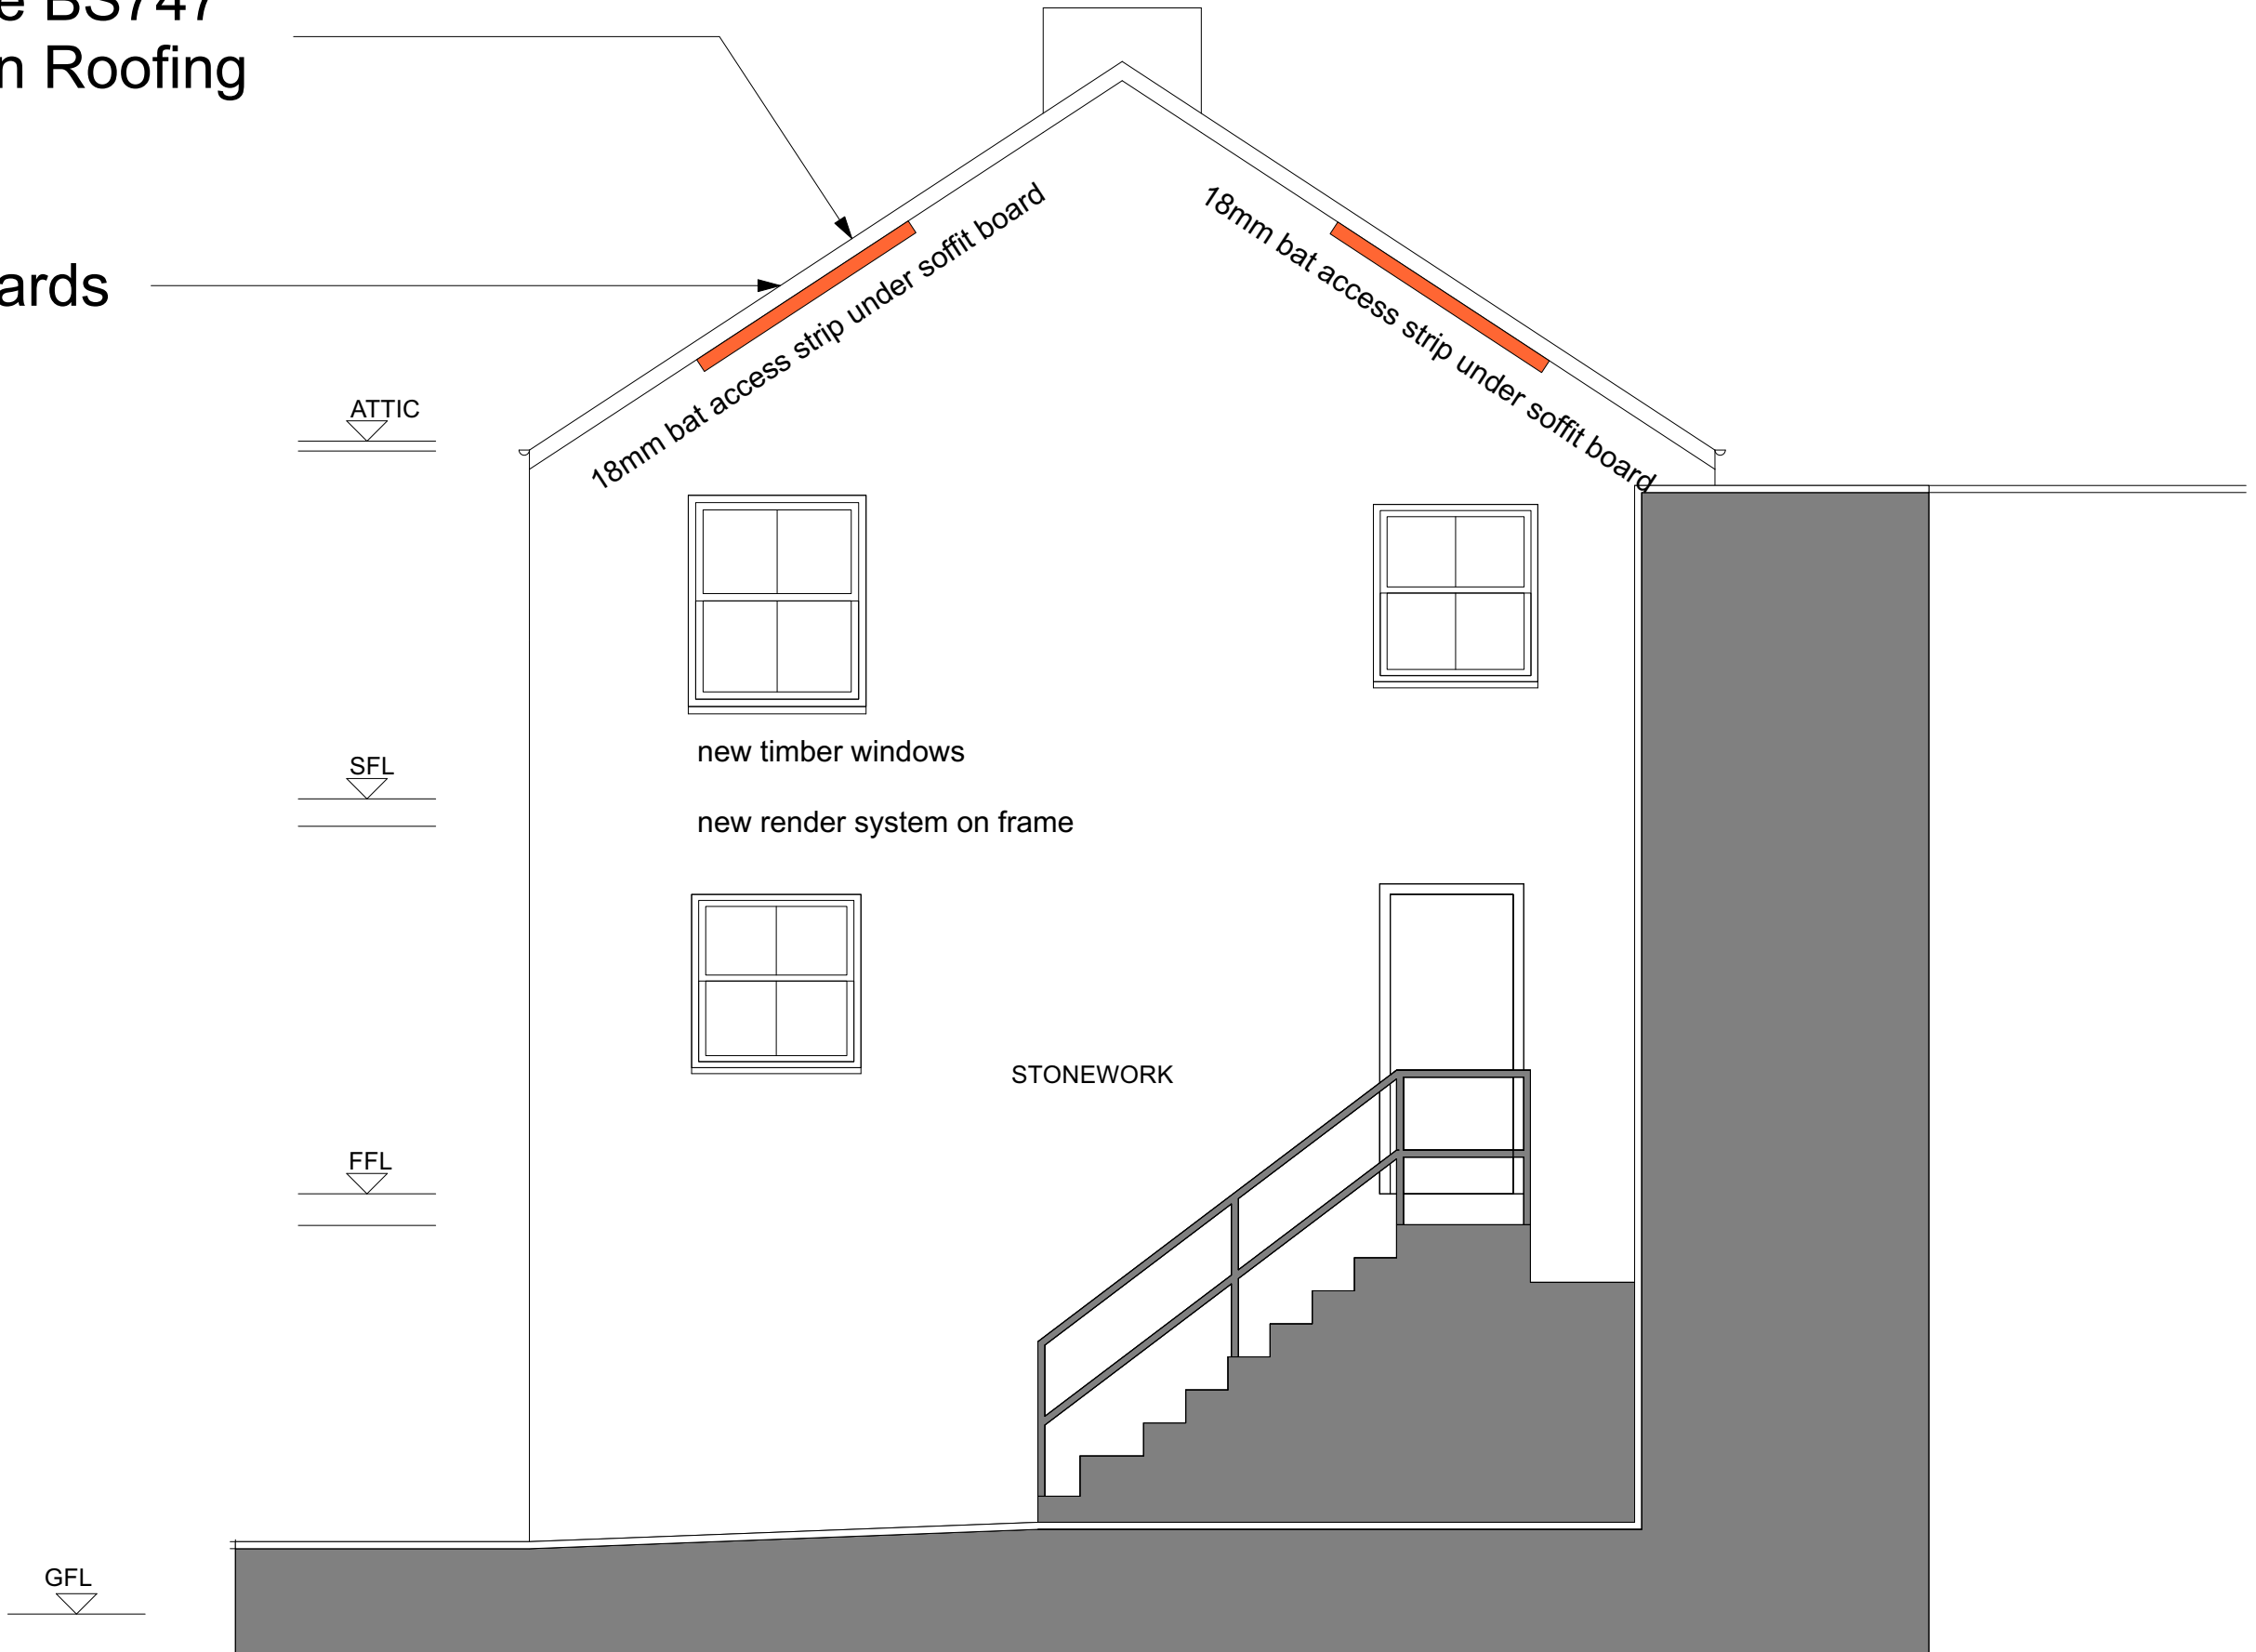

SIDE ELEVATION