


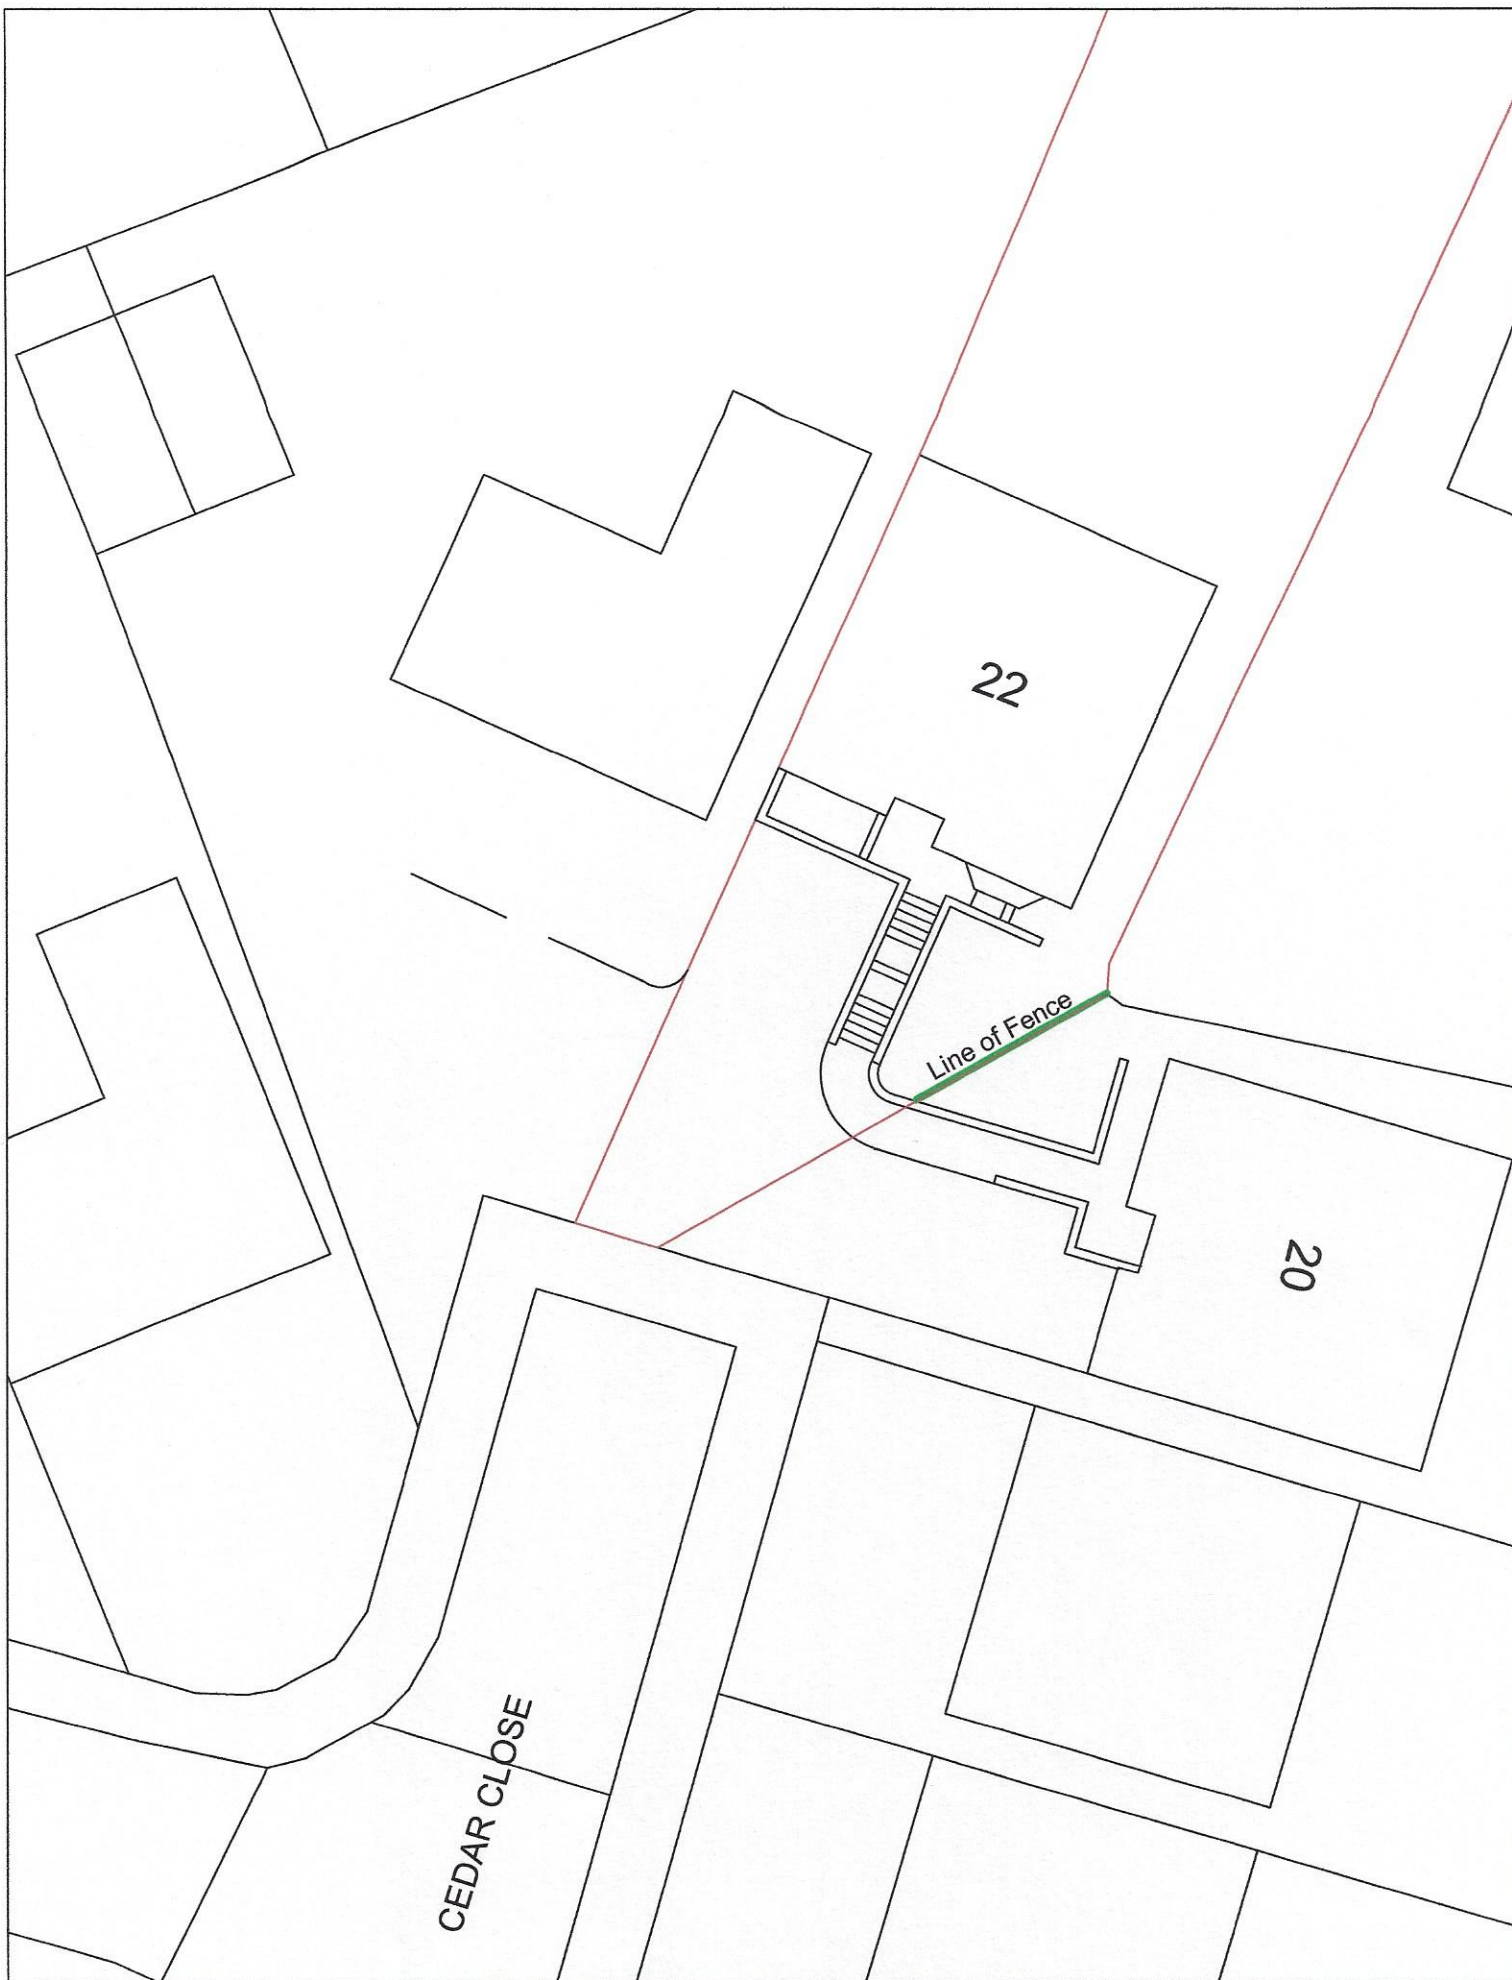

Philip Griffiths - Architect.
3, St Johns Close, Cefn Coed,
Merthyr Tydfil. CF48 2PE.
Tel: 01685 370812
EMail: Philip@philipgriffiths.co.uk.

Client: Mr. & Mrs. S. Hamer,
22, Cedar Close, Danygraig, Twynrhodyn,
Merthyr Tydfil. CF47 0LX.
Tel: 01685 382094.

PROPOSED BOUNDARY FENCE
22, Cedar Close, Danygraig, Twynrhodyn,
Merthyr Tydfil. CF47 0LX.

SITE BLOCK PLAN.

Date Sept. 2025
Drawn by PG.
Scale 1:200 mm
Drawing No

02