




www.fhbrundle.co.uk

FORTITUDETM
FENCING SYSTEMS

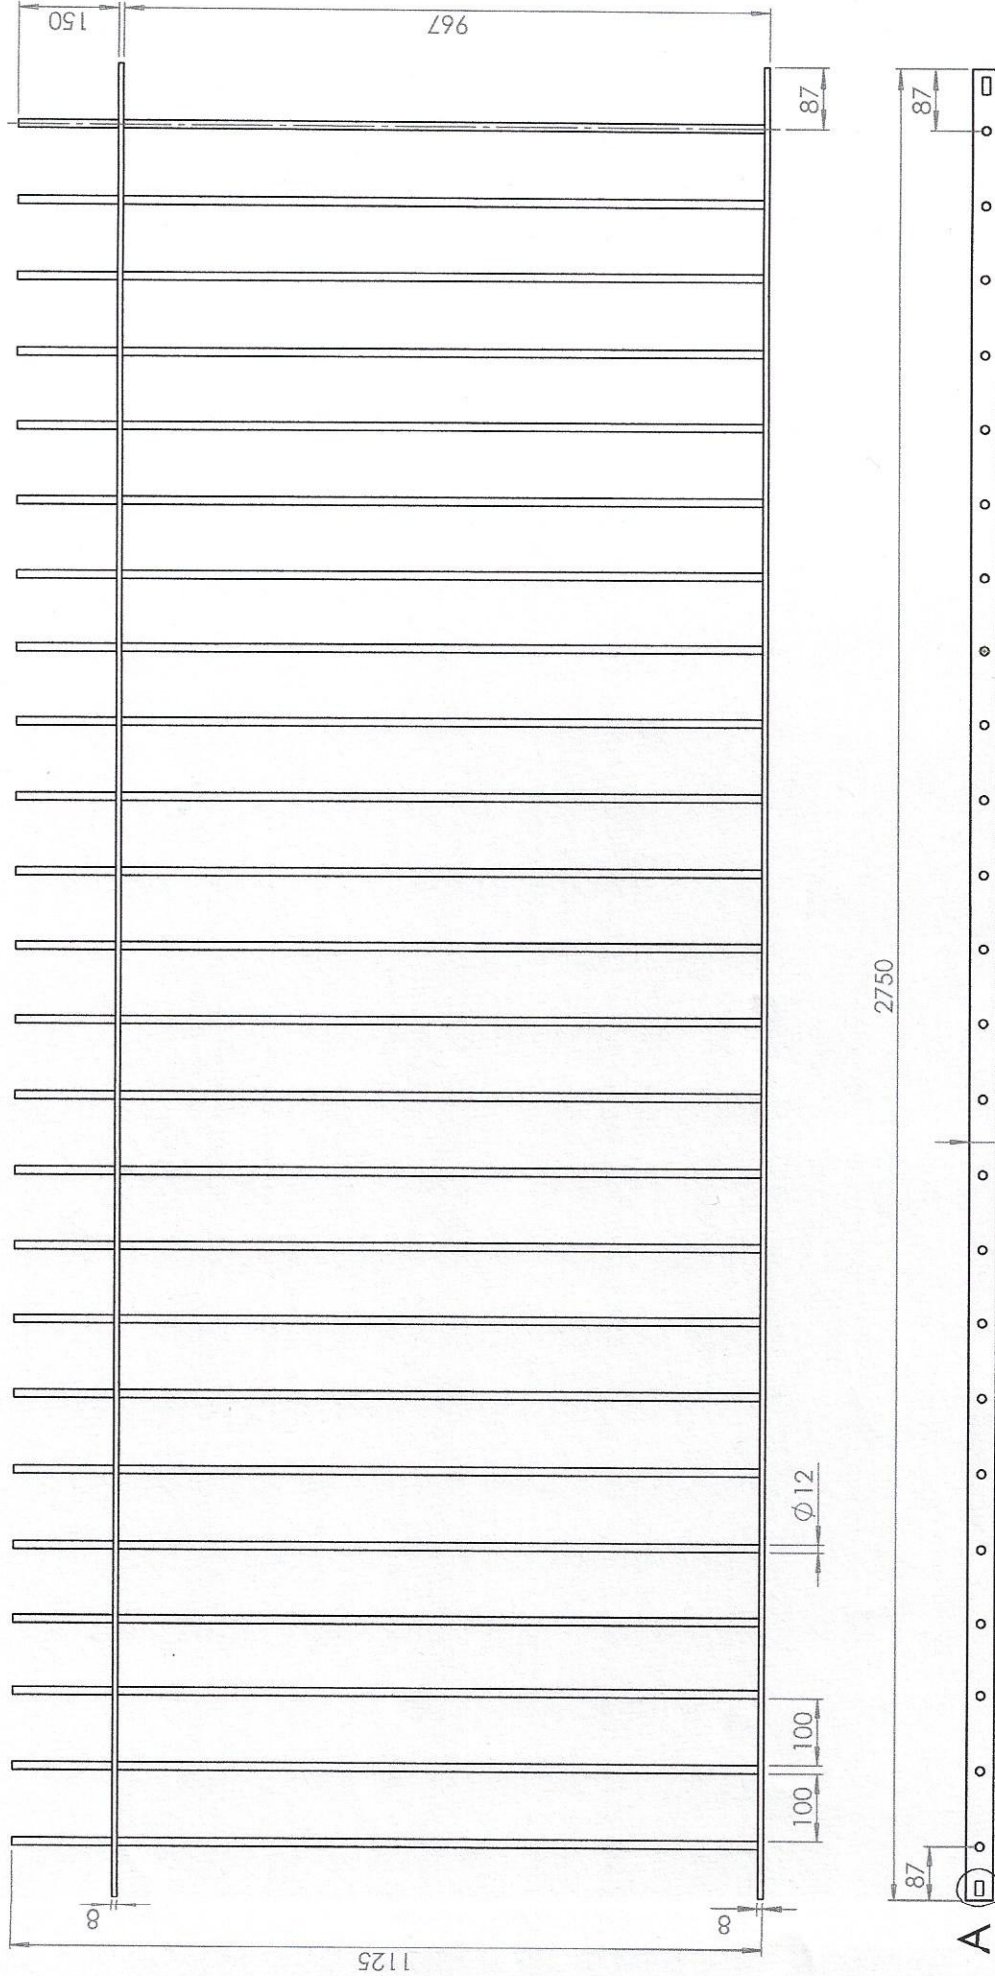

PART CODE		MATERIAL	FINISH
51VBP1212		Mild Steel	HDG
51VBP1212B		Mild Steel	HDG & PPC RAL 9005

r 1200mm high railing panel

ATE	REVISION	UNLESS OTHERWISE SPECIFIED ALL DIMENSIONS ARE IN MILLIMETERS	
6/2024	B	DO NOT SCALE DRAWING	SCALE: 1:10

A3

Philip Griffiths - Architect.
3, St Johns Close, Cefn Coed,
Merthyr Tydfil. CF48 2PE.
Tel: 01685 370812
Email: Philip@philipgriffiths.co.uk.

Client: Mr. & Mrs. S. Hamer,
22, Cedar Close, Danygraig, Twynrhodyn,
Merthyr Tydfil. CF47 0LX.
Tel: 01685 382094.

PROPOSED CONVERSION of GARAGE
to DINING ROOM @
22, Cedar Close, Danygraig, Twynrhodyn,
Merthyr Tydfil. CF47 0LX.
DETAIL OF FENCE

Date Sept. 2025
Drawn by PG.
Scale 1:1000 mm
Drawing No 03