




EXISTING GROUND FLOOR

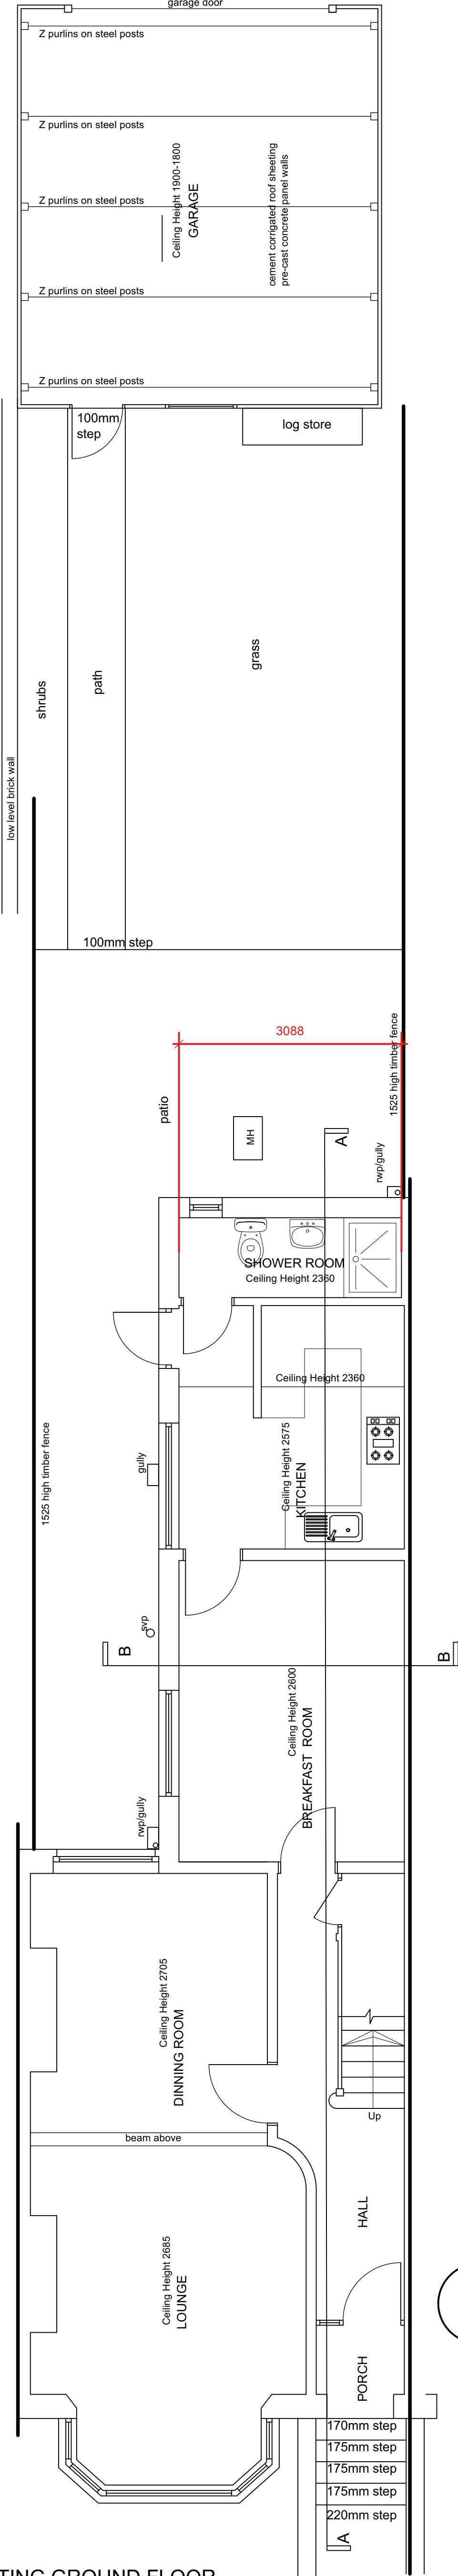

EXISTING FIRST FLOOR

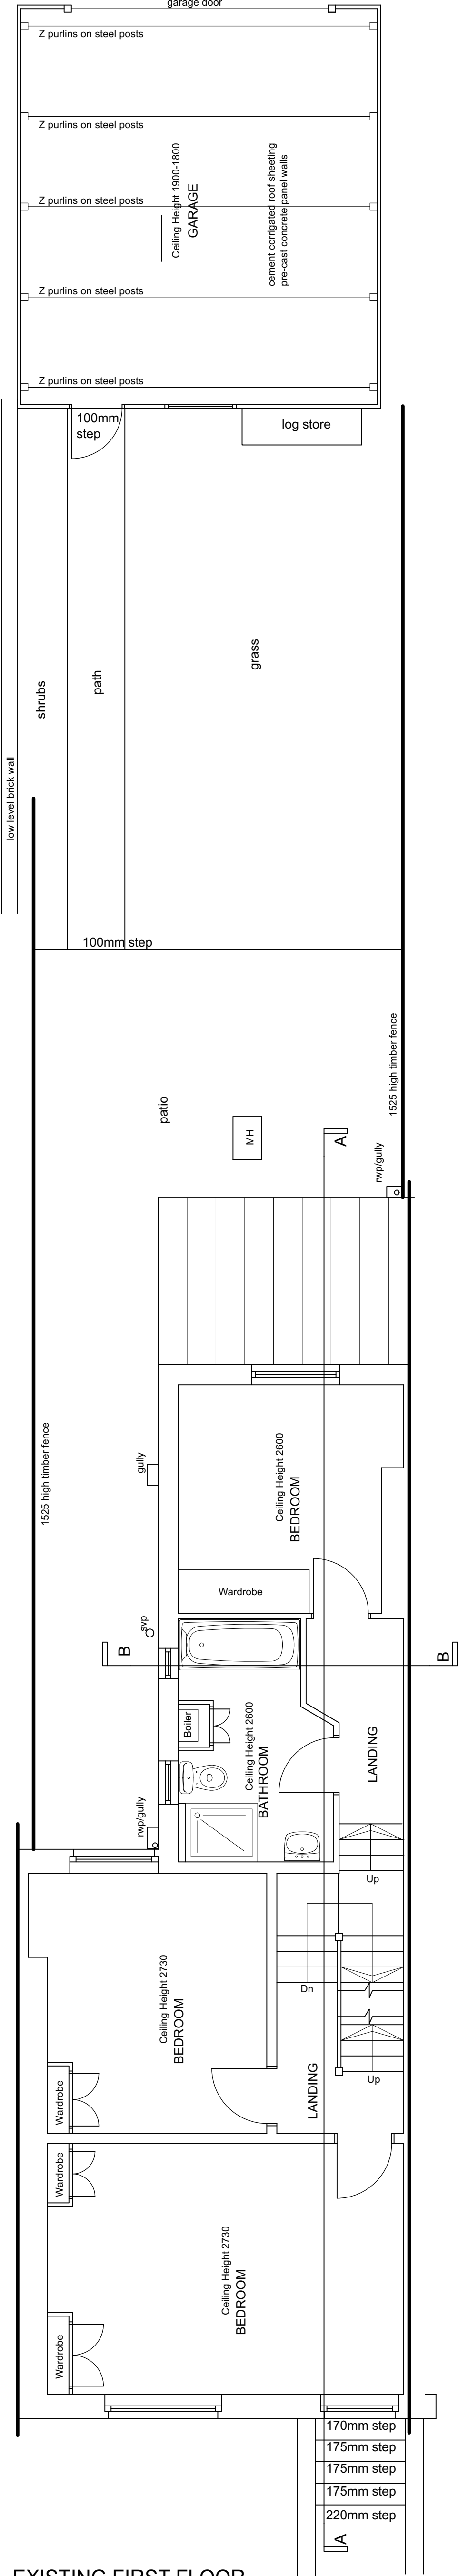

EXISTING SECOND FLOOR

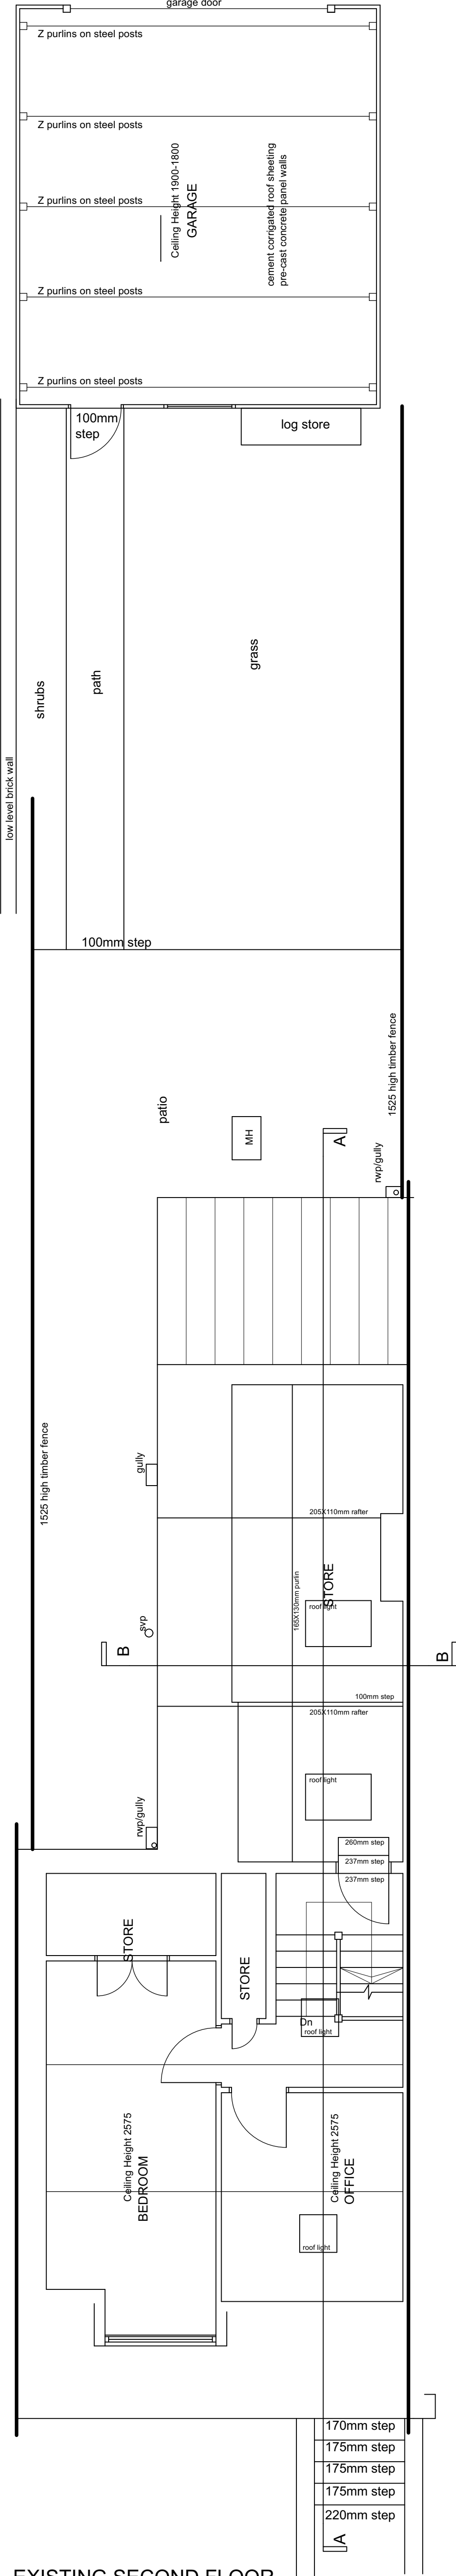

 George and Co.

Proposed single storey extension and replacement garage at 13 West Grove, Merthyr Tydfil

1026.02	existing plans		
planning	1:50 @ A1	JULY 24	AJ
George + Co Crownford House, Swan Street, Merthyr Tydfil, Mid Glamorgan, Wales, CF47 8EU TEL 07830328652 hello@georgeandco.studio			
DO NOT SCALE THIS DRAWING			©George and Co.