


 George and Co.

Proposed single storey extension and replacement garage at 13 West Grove, Merthyr Tydfil


|   |                     |         |                 |
|---|---------------------|---------|-----------------|
| 1026.06   | proposed elevations |         |                 |
| planning   | 1:50 @ A1           | JULY 24 | AJ              |
| George + Co<br>Crownford House, Swan Street, Merthyr Tydfil,<br>Mid Glamorgan, Wales, CF47 8EU<br>TEL 07830328652<br>hello@georgeandco.studio |                     |         |                 |
| DO NOT SCALE THIS DRAWING   |                     |         | ©George and Co. |



FRONT ELEVATION

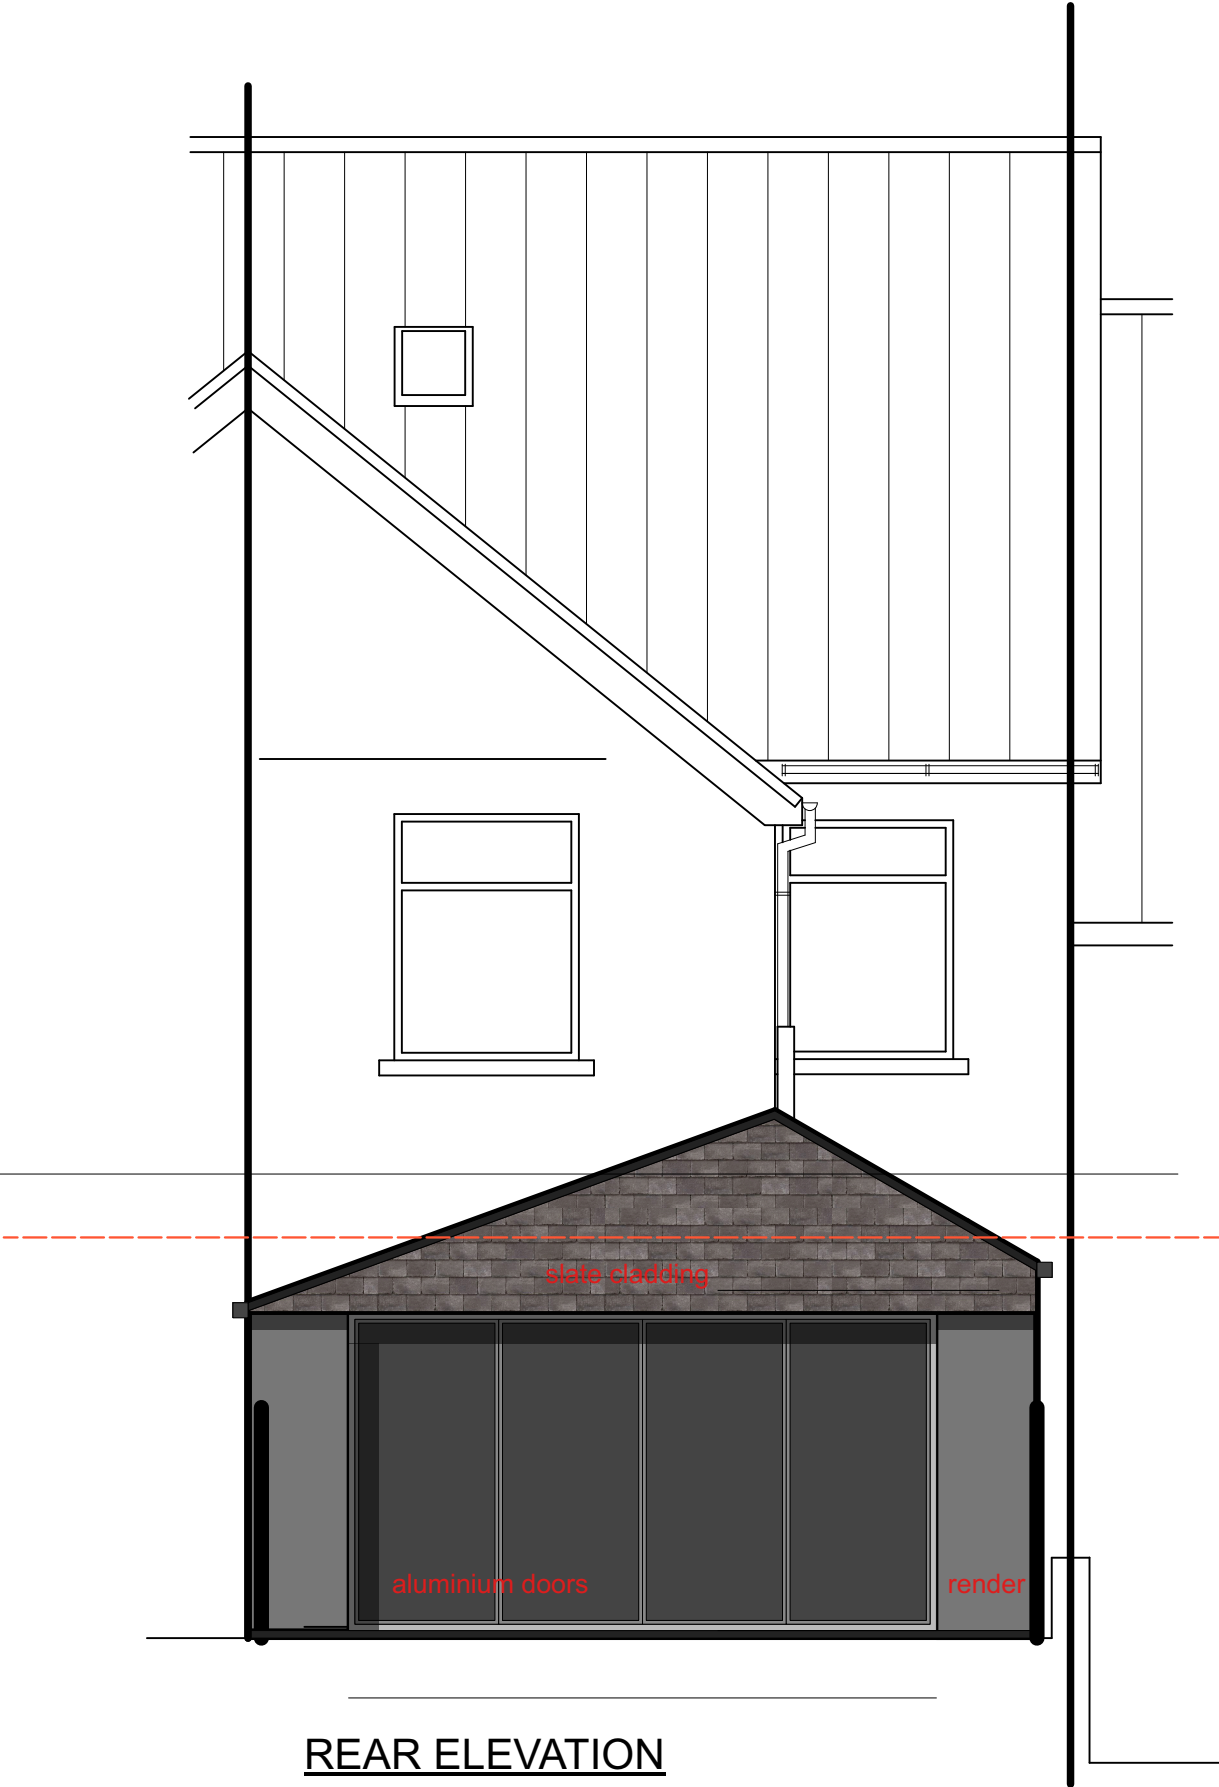


REAR ELEVATION

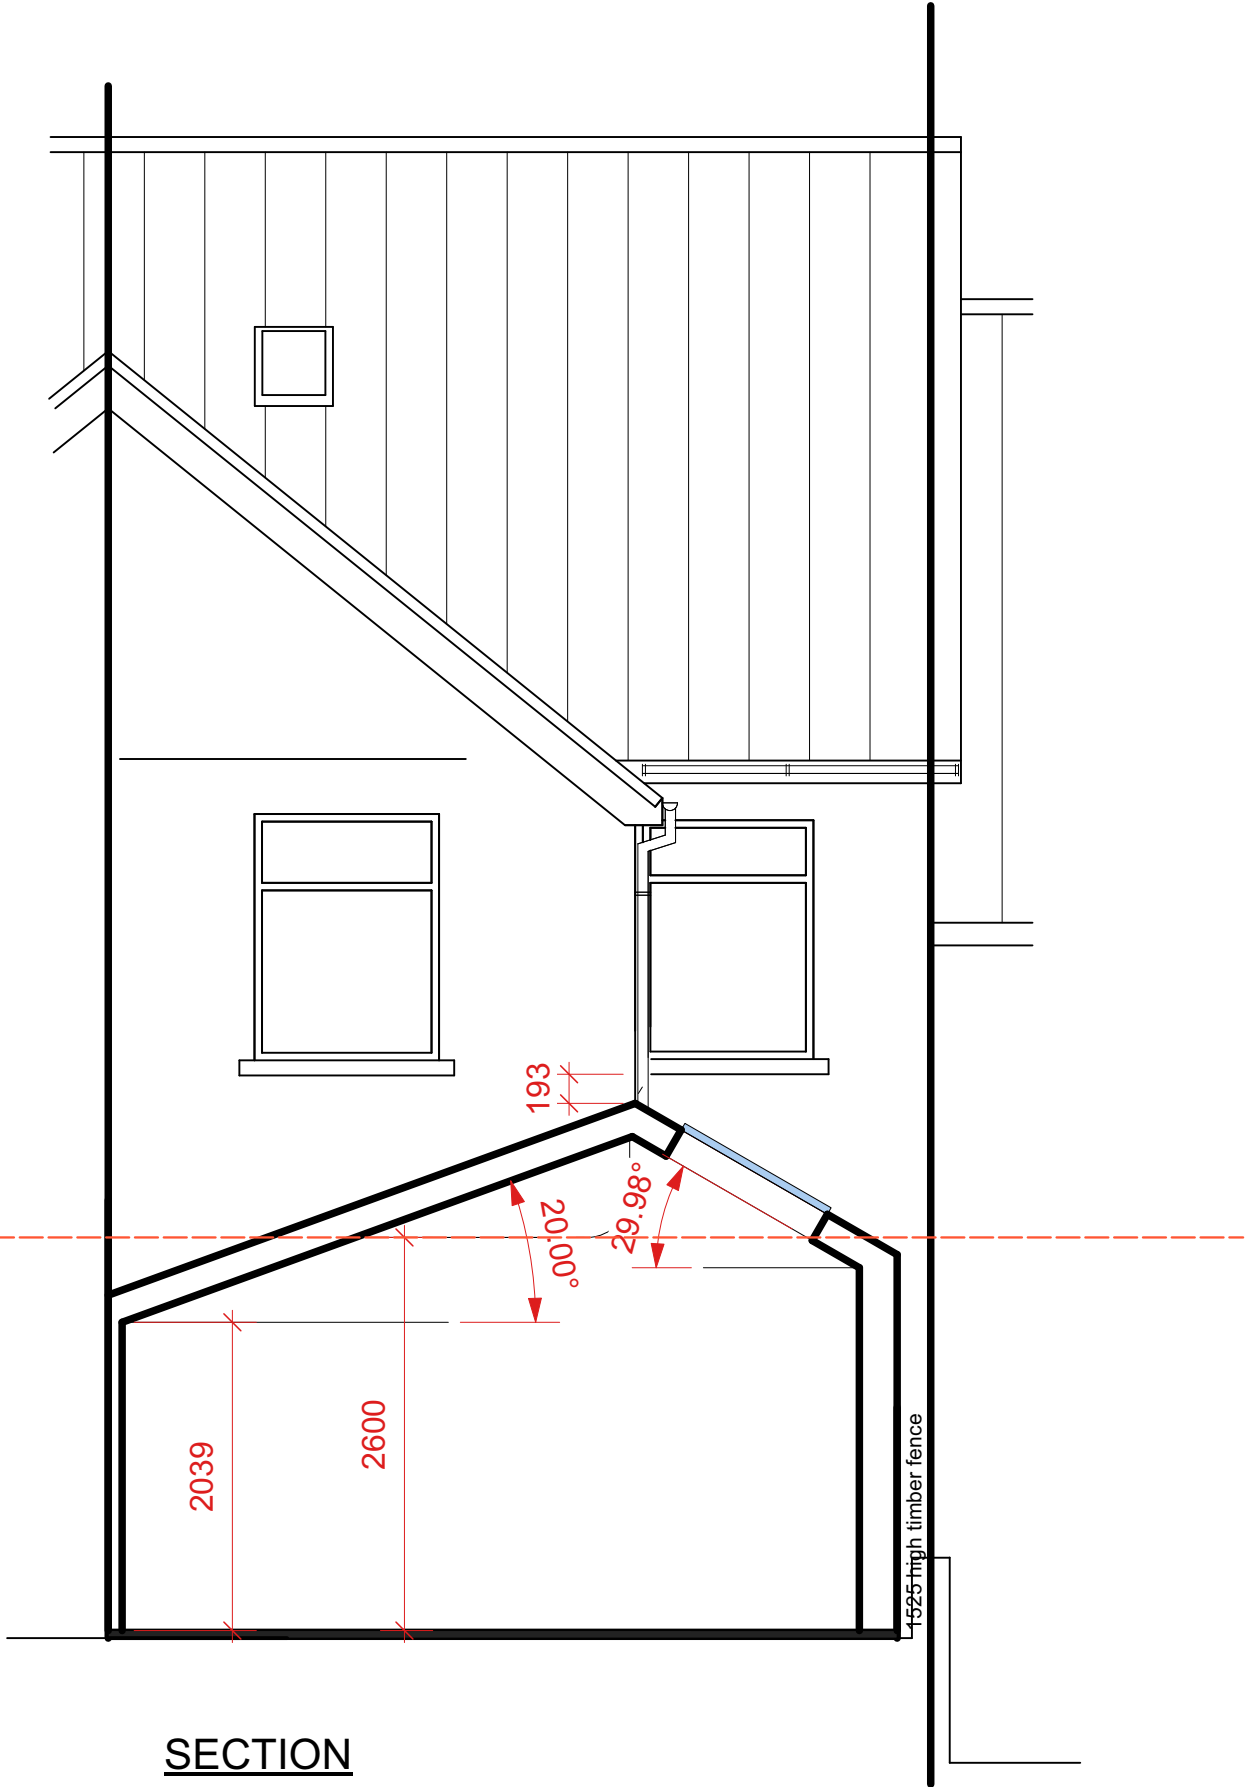

SECTION



SIDE ELEVATION

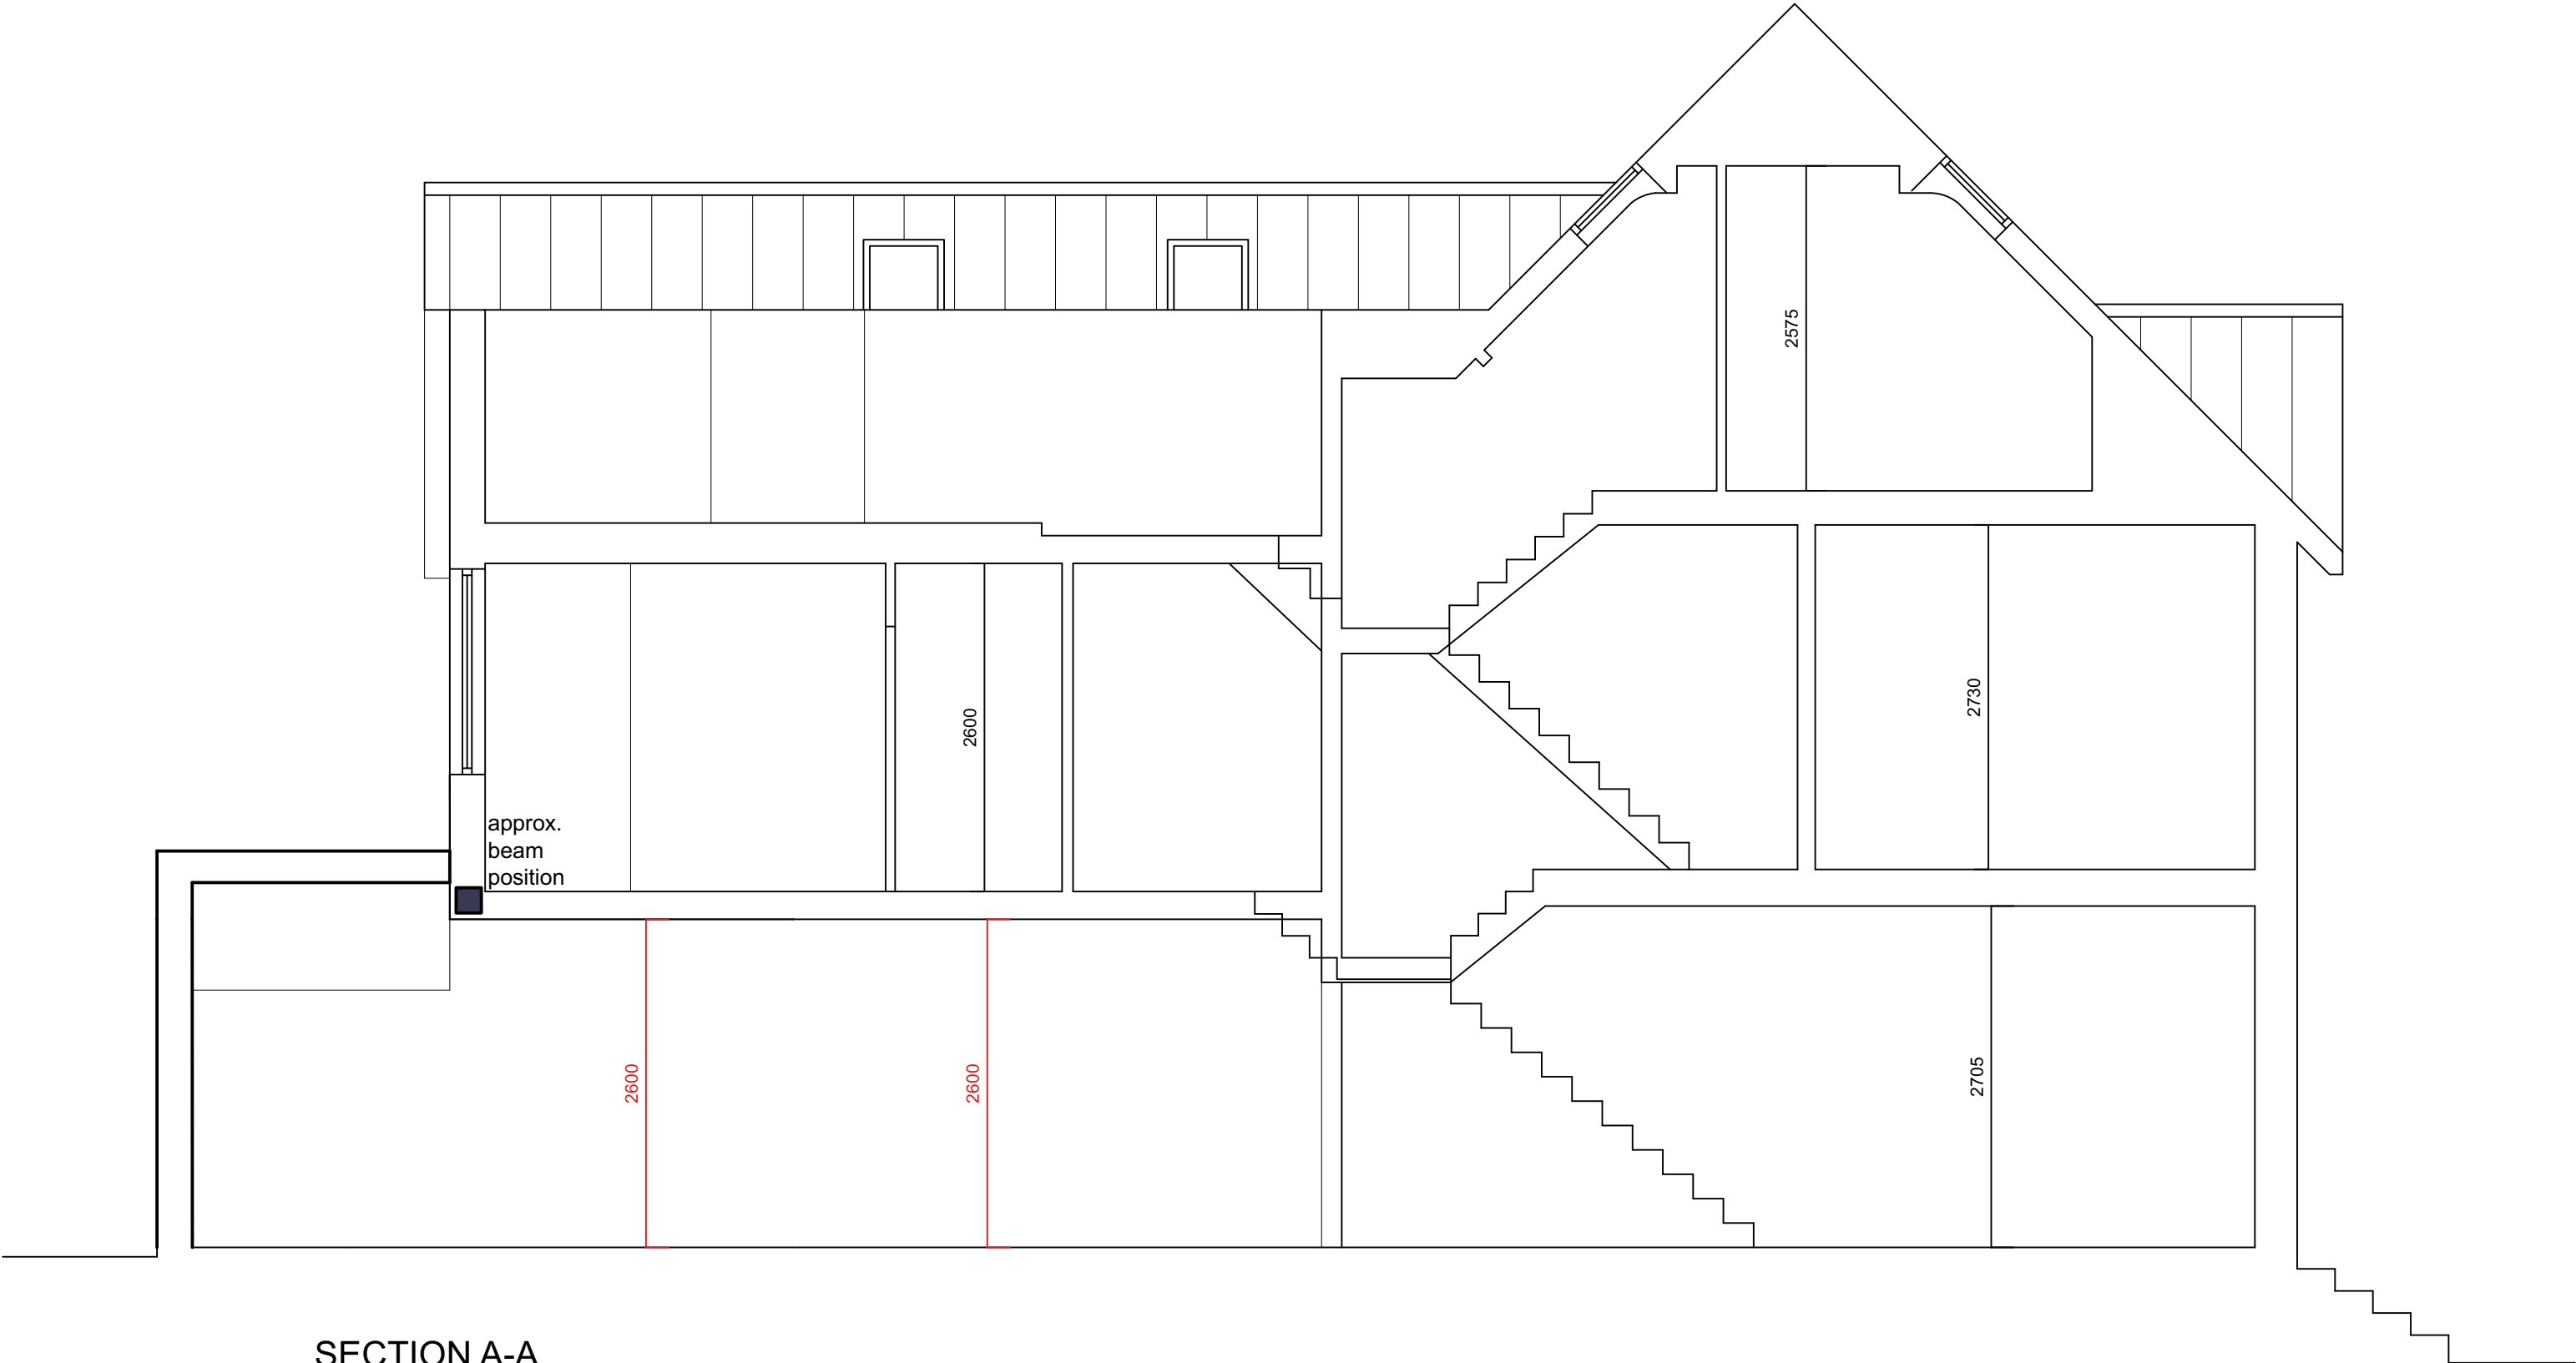

SECTION A-A