


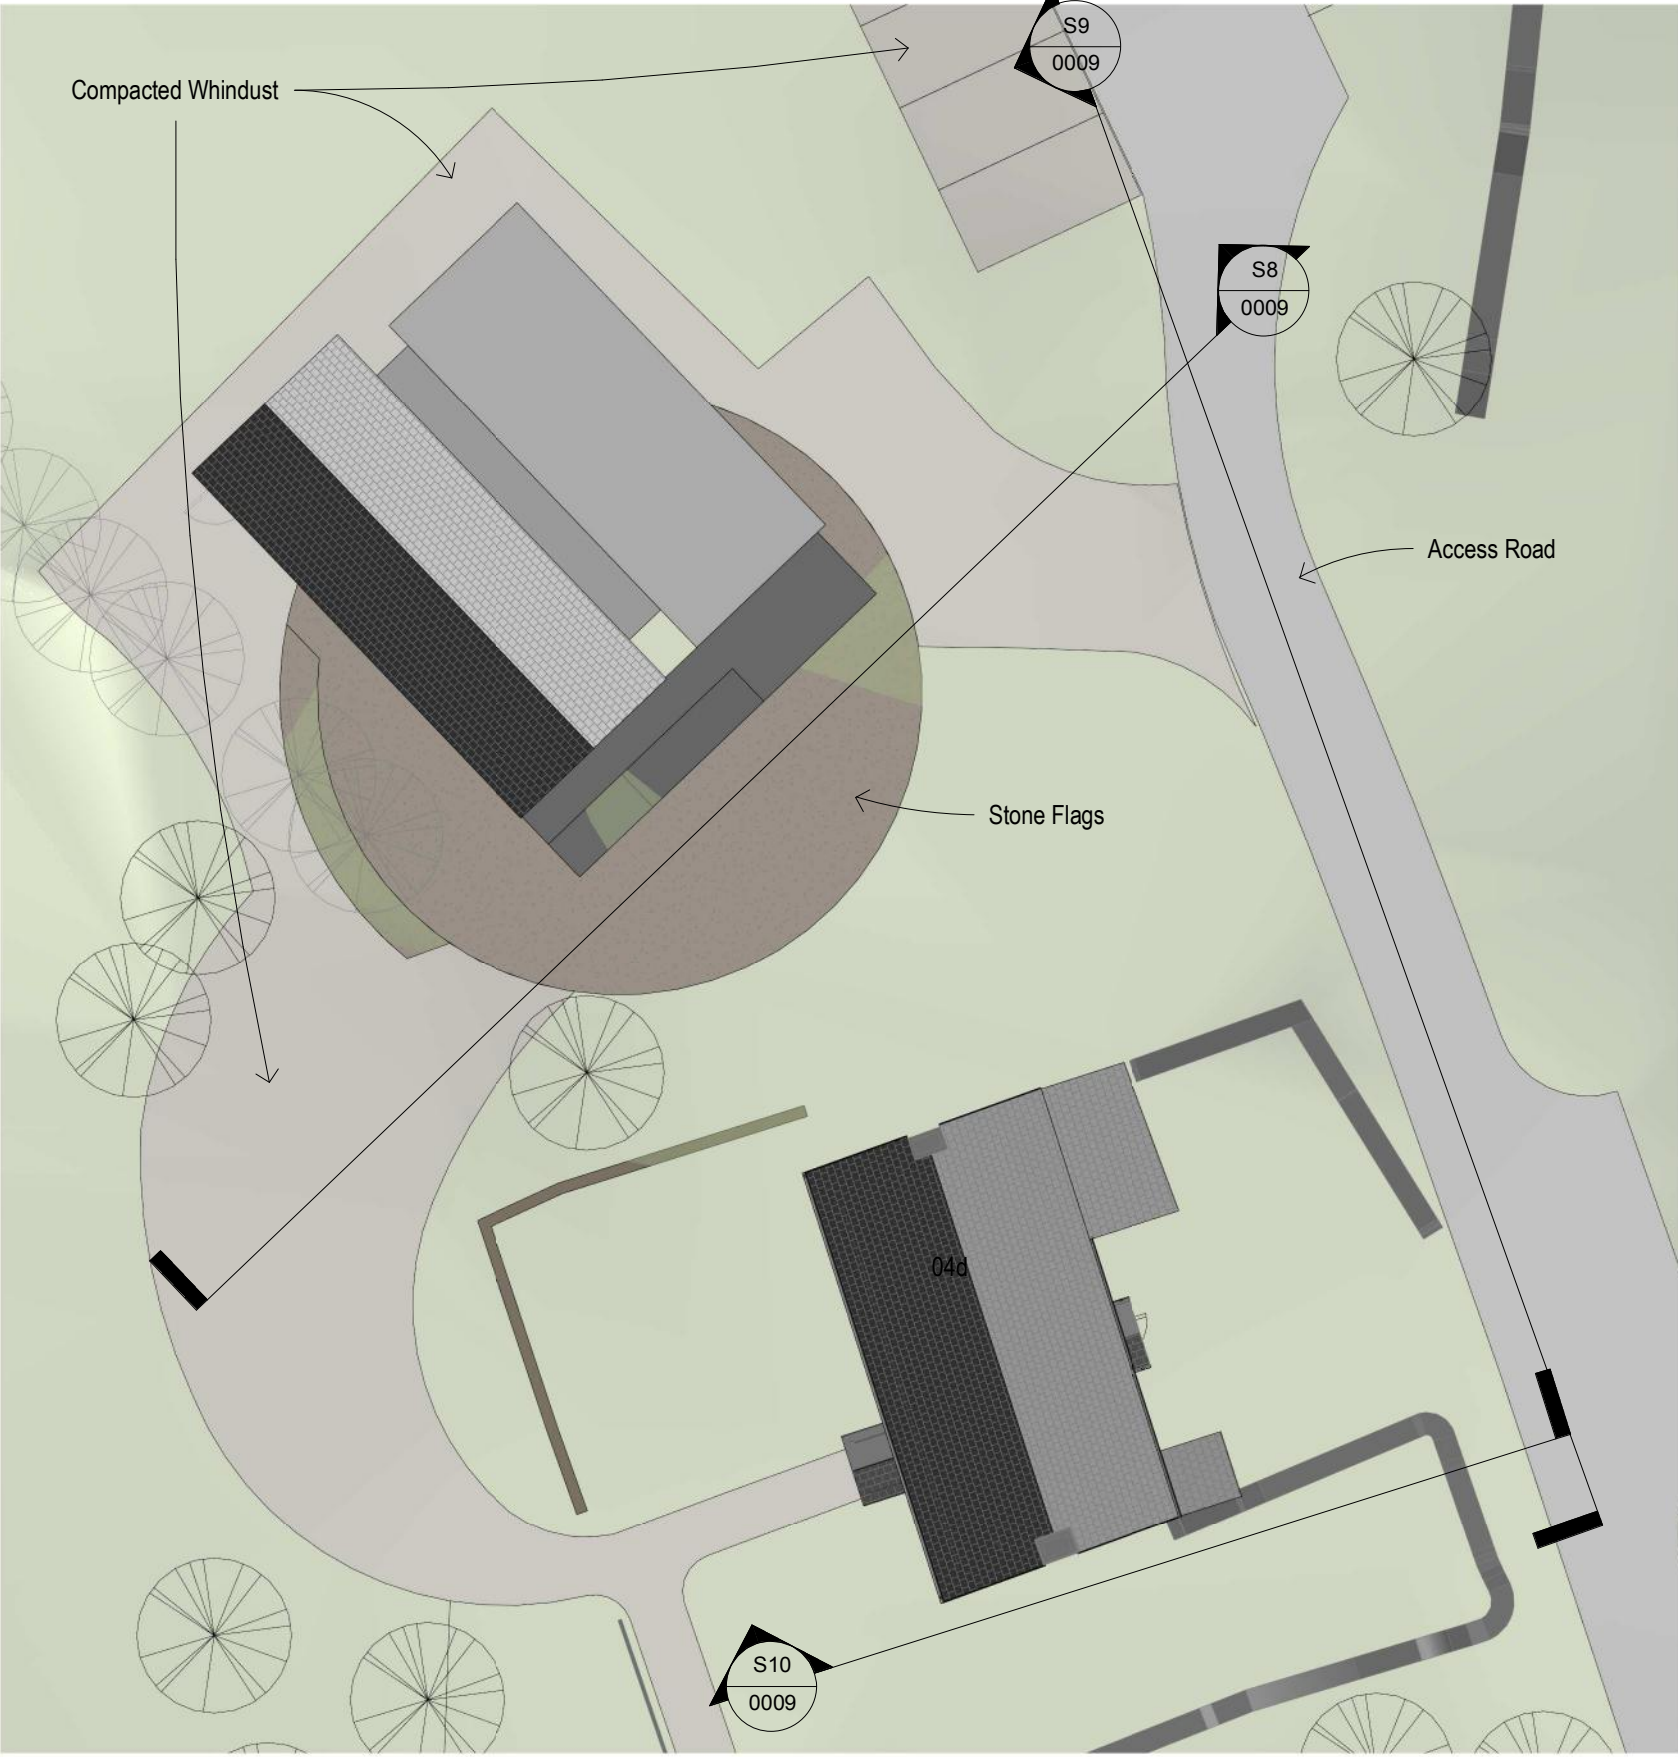

Site Plan - Farmstead Extract
1 : 200




Farmhouse Perspective 1




S8 - Barn
1 : 100



Farmhouse Perspective 2

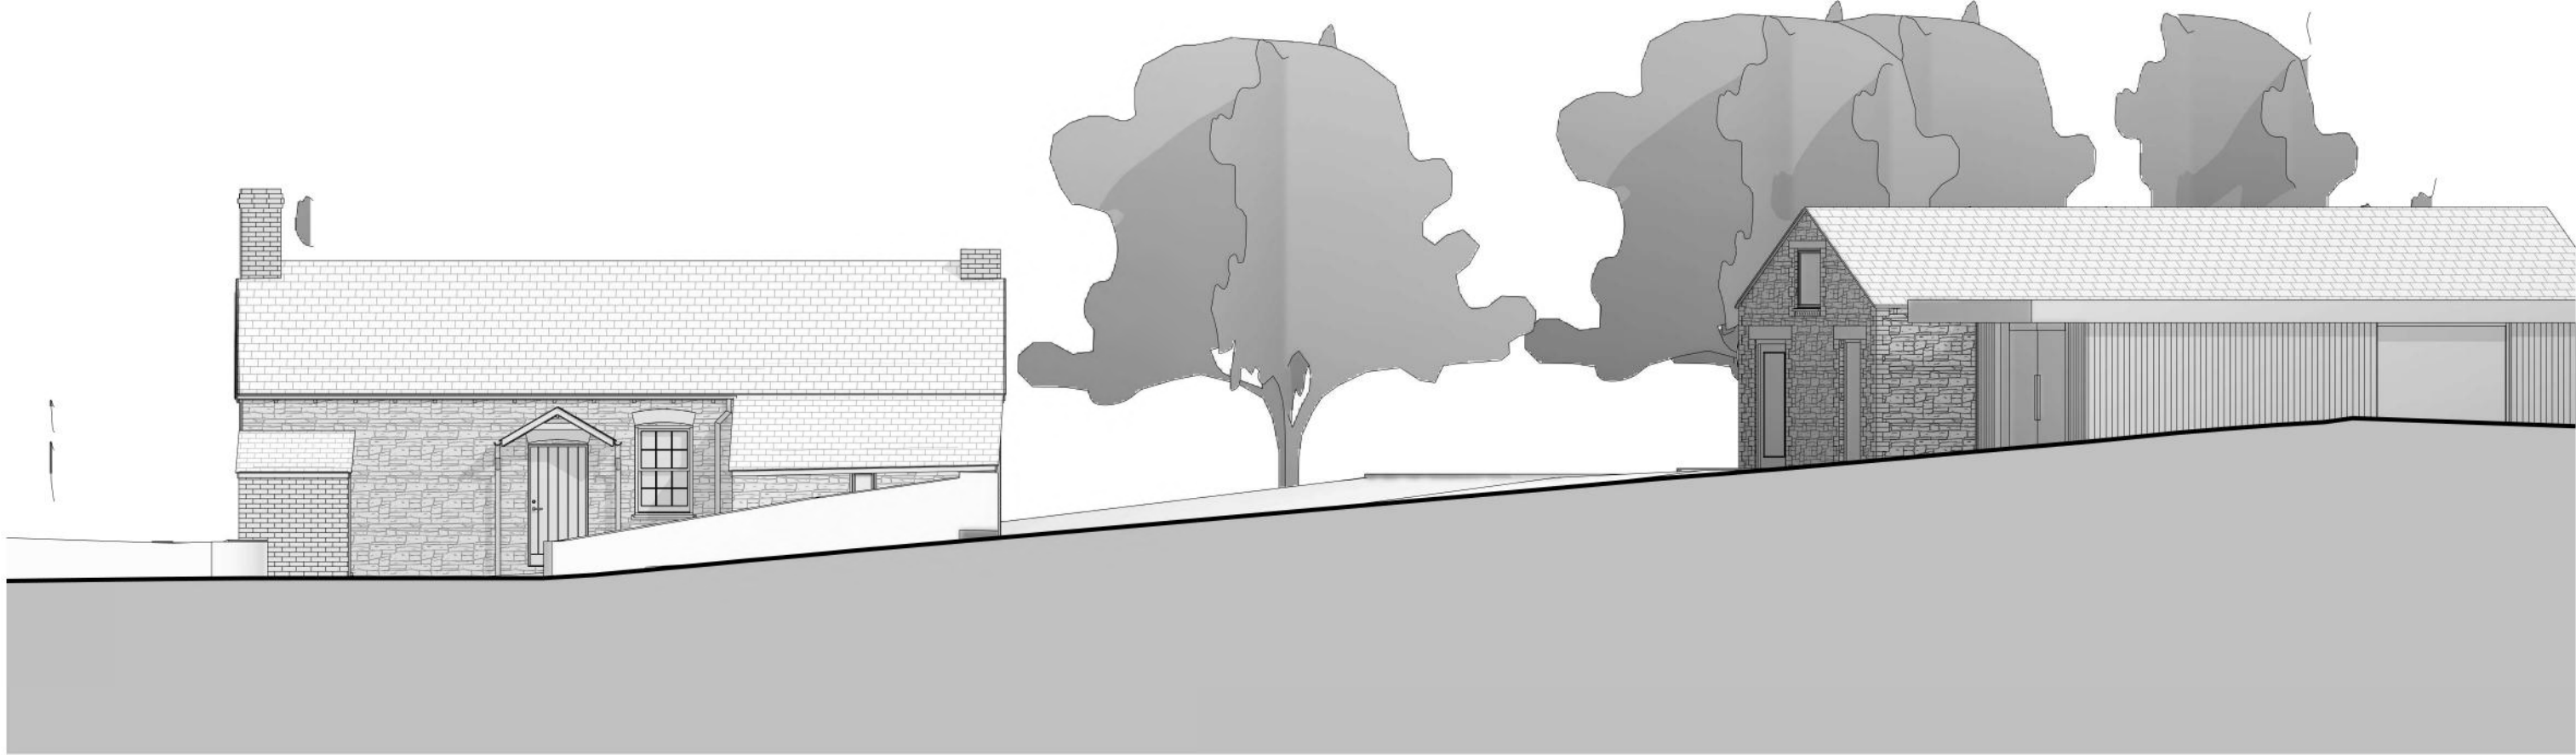

S9 - Farmhouse Access Road
1 : 100

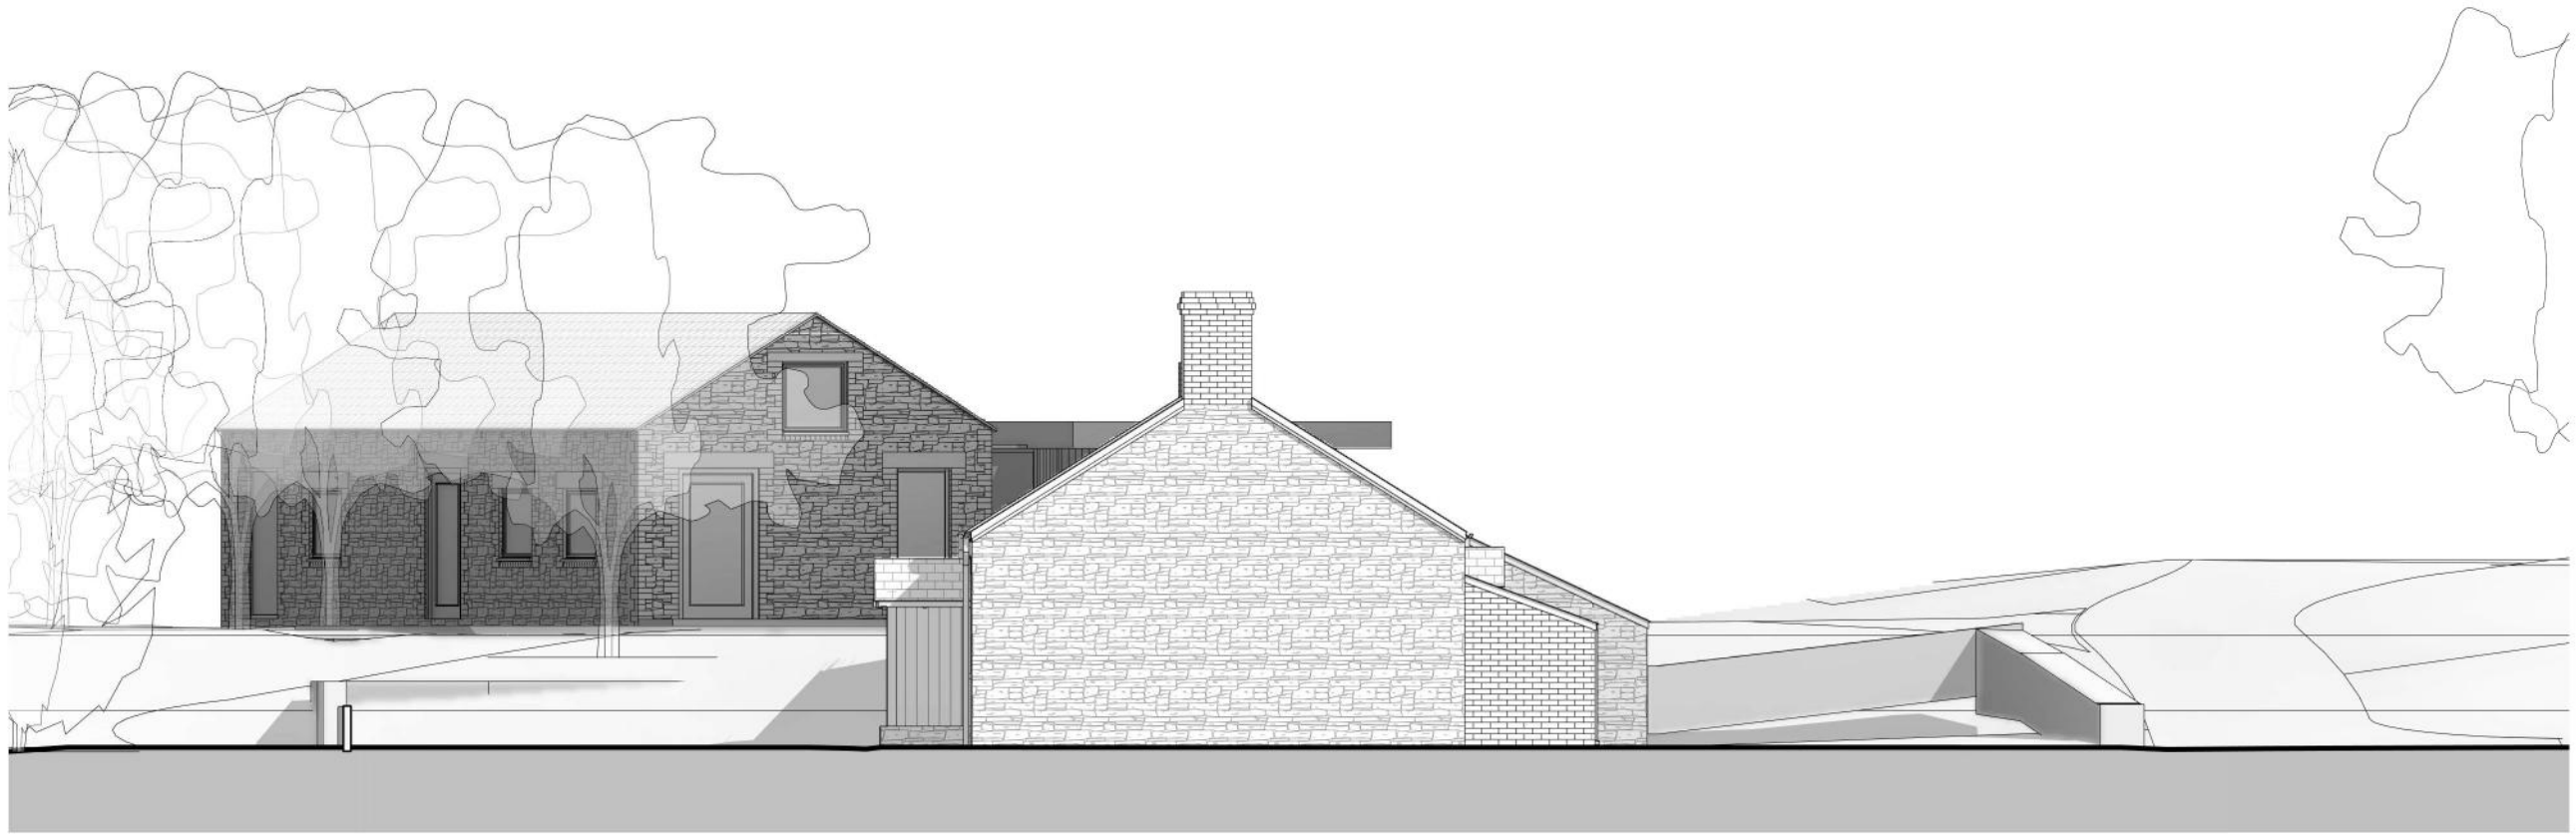

S10 - Farmhouse
1 : 100