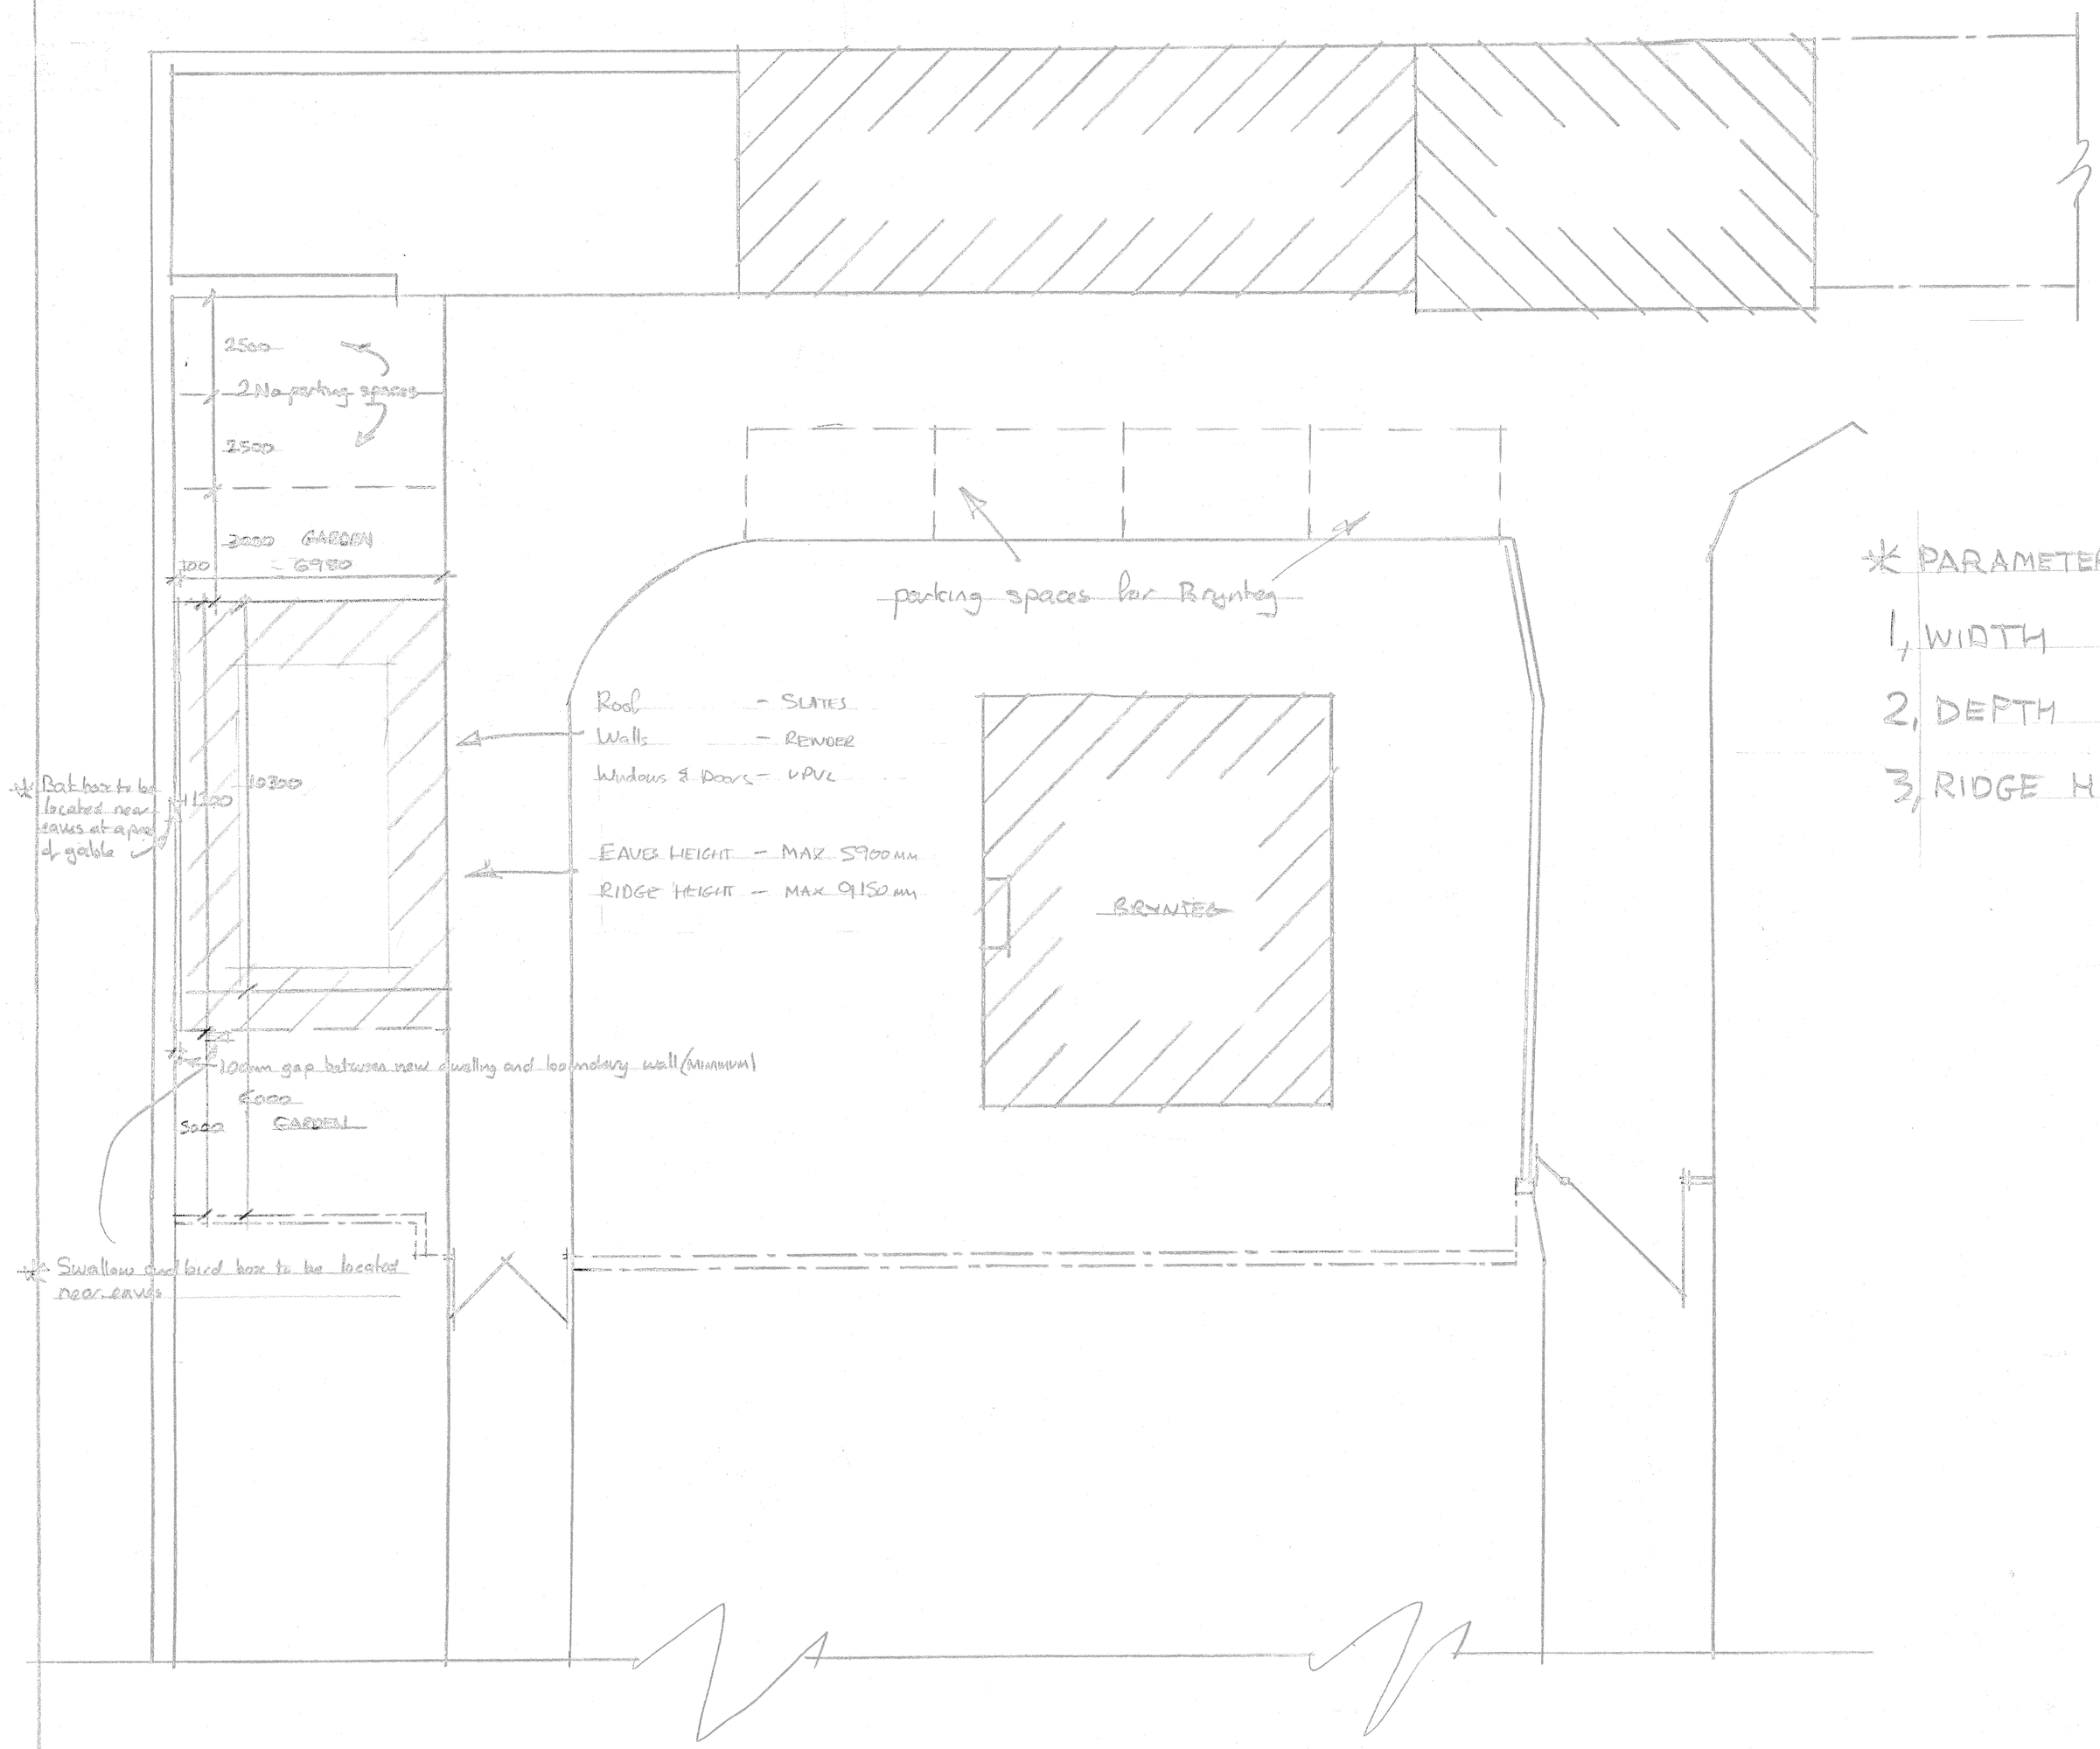


PROPOSED SITE LAYOUT 1:100

* PARAMETERS OF NEW DWELLING

1, WIDTH — MINIMUM 6500 mm MAXIMUM 6980 mm

2, DEPTH — MINIMUM 10300 mm MAXIMUM 11300 mm

3, RIDGE HEIGHT — MINIMUM 8600mm MAXMUM 9150mm

AMENDMENTS

1, Parameters of Proposed Dwelling Added A. Collins

2, Parking spaces added for Bryntieg - A. Collins

3, Position of new dwelling shown minimum 100mm from existing boundary wall; measurements width amended Position of bat and bird boxes shown A. Collins

PROPOSED OUTLINE PERMISSION FOR 3 BEDROOM HOUSE (AMENDED)

ADDRESS

STAPLES COURT, DOWLAIS, MERTHYR TYDFIL, CF48 2LG

DWG NO.	SCALE	DATE	DRAWN
2A of 2	1:100	JAN 2020 MAY 2021 NOV 2021 MARCH 2022	A. COLLINS

SCAN + 4 sht