
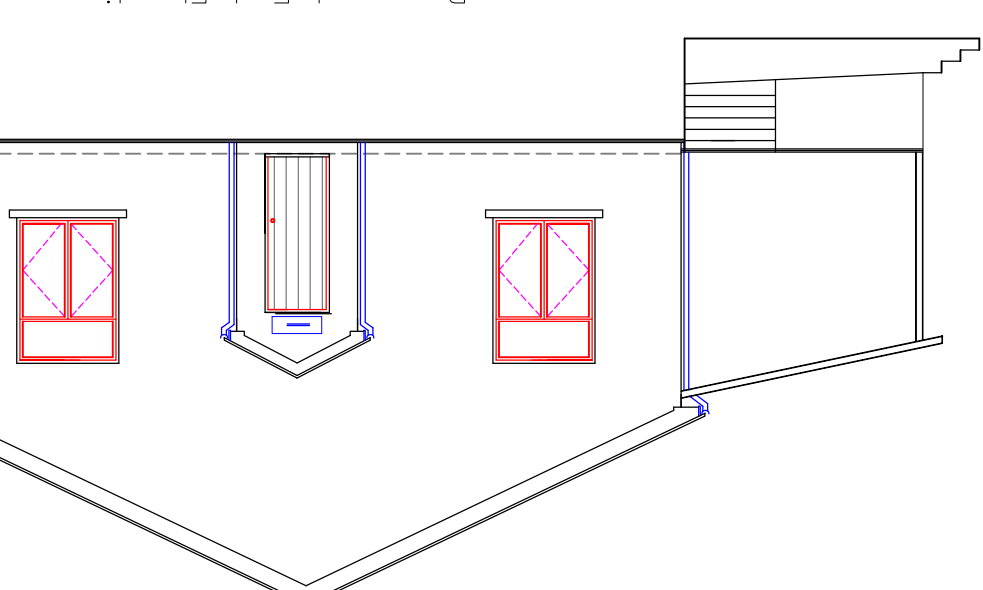
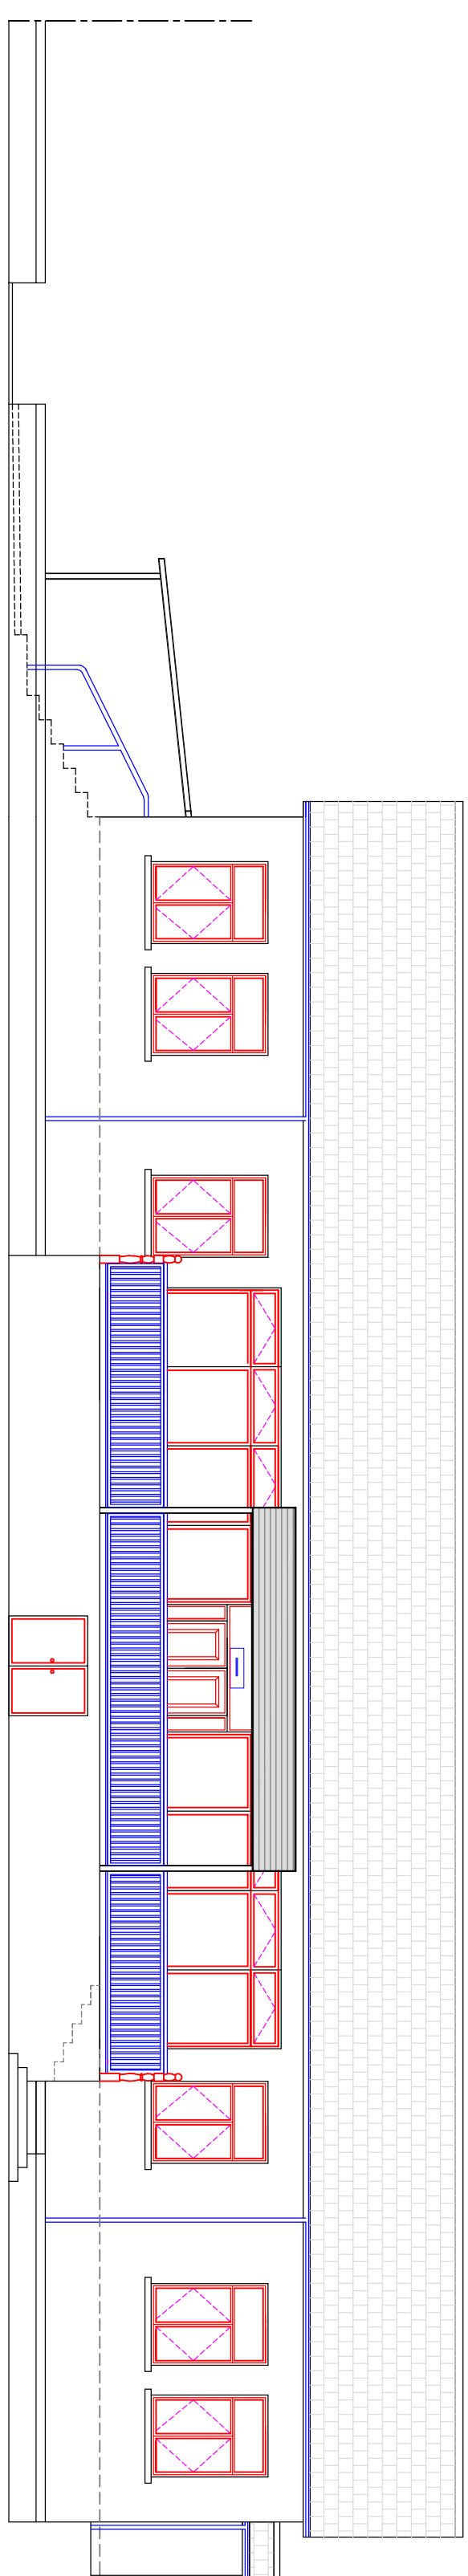
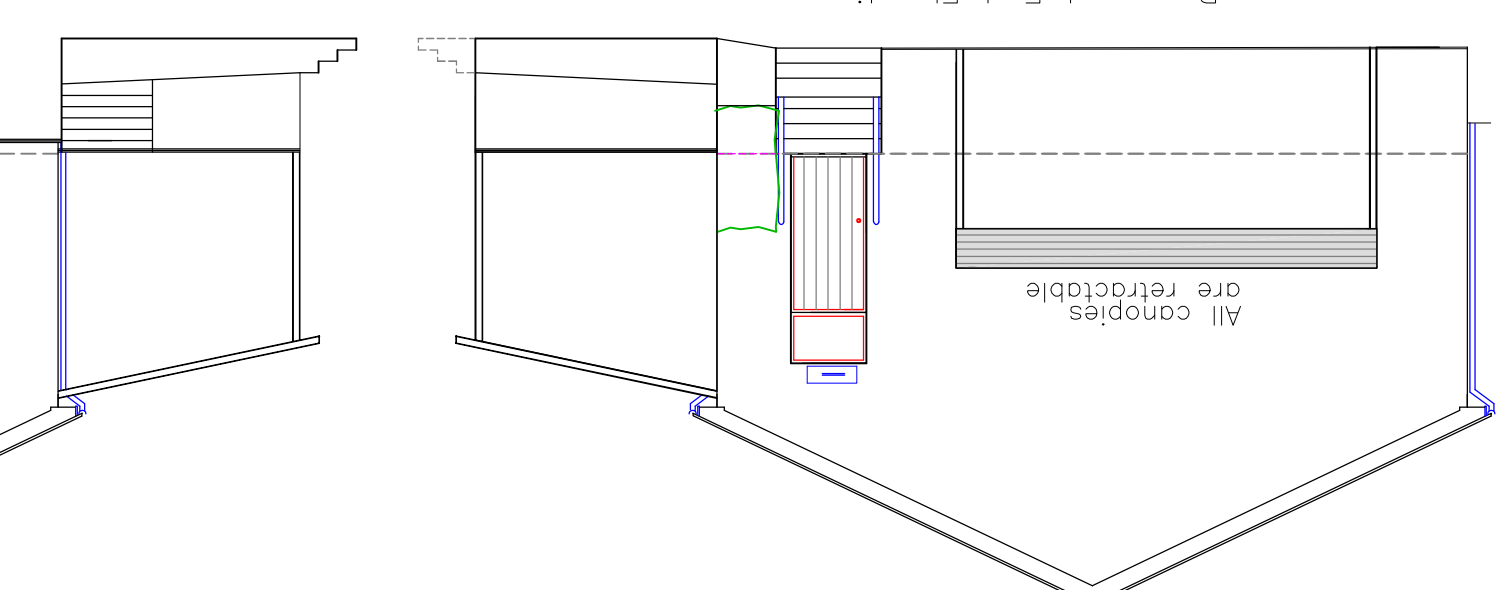


Materials
Steel section framework in white
Weatherproof fabric screen to roof and
1 side in white

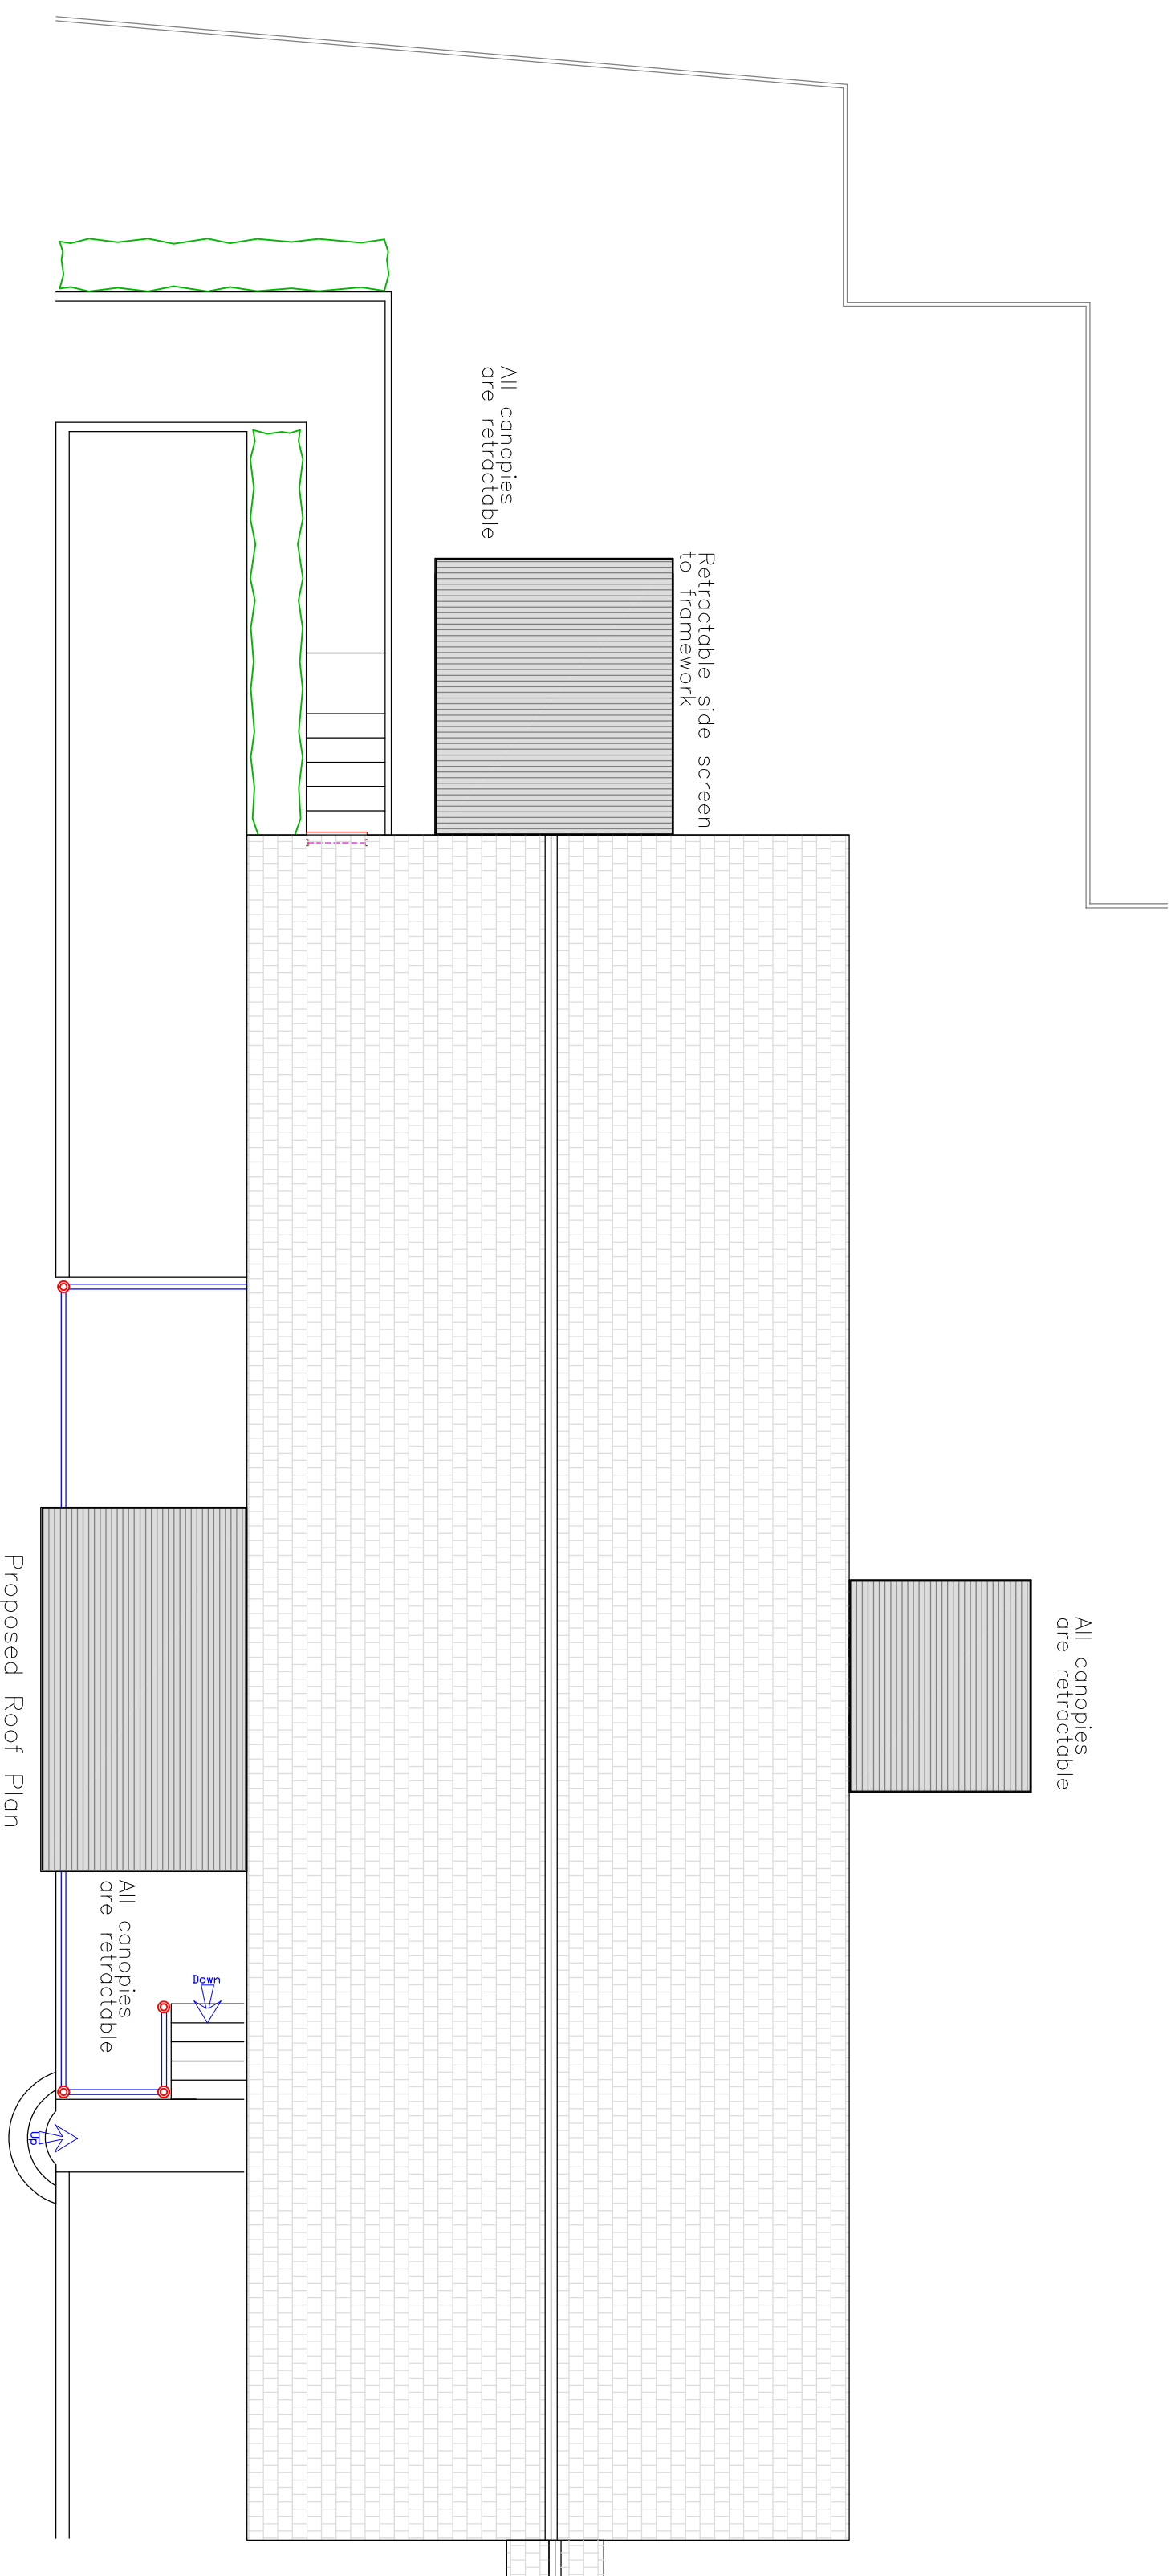

<u>Utopia Design</u> Architectural Services Building Information Systems Application Support P.O. Box 108085 Tel: 01685 559230 Mob: 07908 725065 e-mail: utopiasos@btinternet.com	
Issued Only for Purpose Indicated	
Drawing Status: FOR PLANNING/B CON PURPOSES ONLY/NOTES ONLY/NOTES Client: Guest Memorial Bowls Club Dowlois Merthyr Tyflil CF48 3JU	Proposed New 3 No External Canopies
Drawn by Title PT Date 28.02.21	Scale Scale 1:100
Proposed Plans, Elevations GBCoas 2021, 0	Draw No 1:100