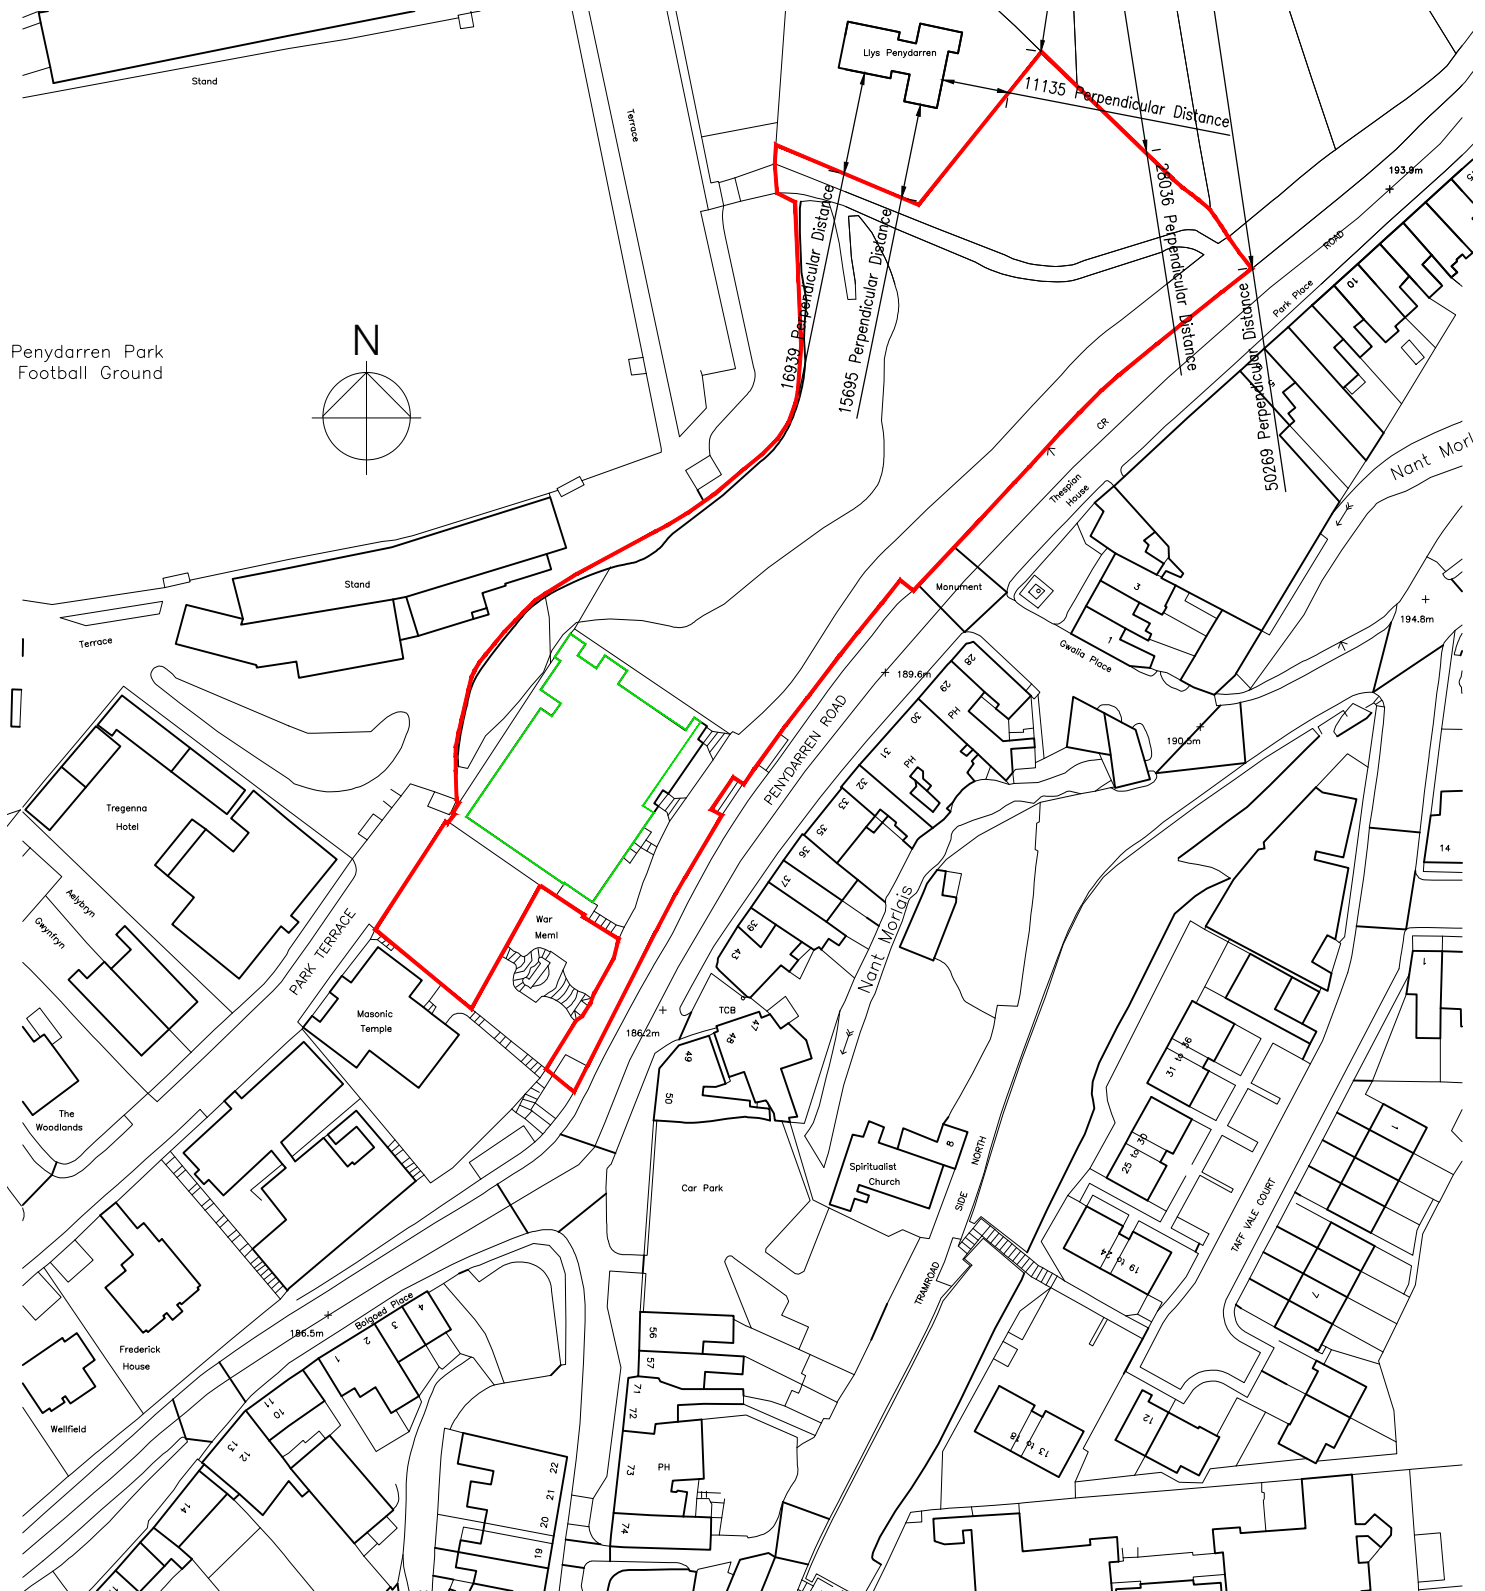


Application site - approx overall site area - 6638m² (0.6638ha)

Demolitions

Notes:

0mm 25mm A4 original sheet size

Contact HLN regarding terms & conditions, copyrights, CDM, etc. Check printed scale, responsibility is not accepted for reproduction of digital media or measuring from this document. Only figured dimensions to be used for construction. Report doubts/discrepancies to project Architect.

Client WWHA	Project Labour Exchange Residential Development Merthyr Tydfil	Drawing Title Location Plan
Drawing Status PLANNING	Scale 1:1250 @ A4	Date 30.10.2014
HLN Architects Ltd 3rd Floor, 14 Cathedral Road, Cardiff, CF11 9LU	Drawn By WJE	Checked PF
Tel:0845 375 3298 architecture@hlngroup.co.uk www.hlngroup.co.uk	Job No: 6679	Drawing No. PL(90) 100