



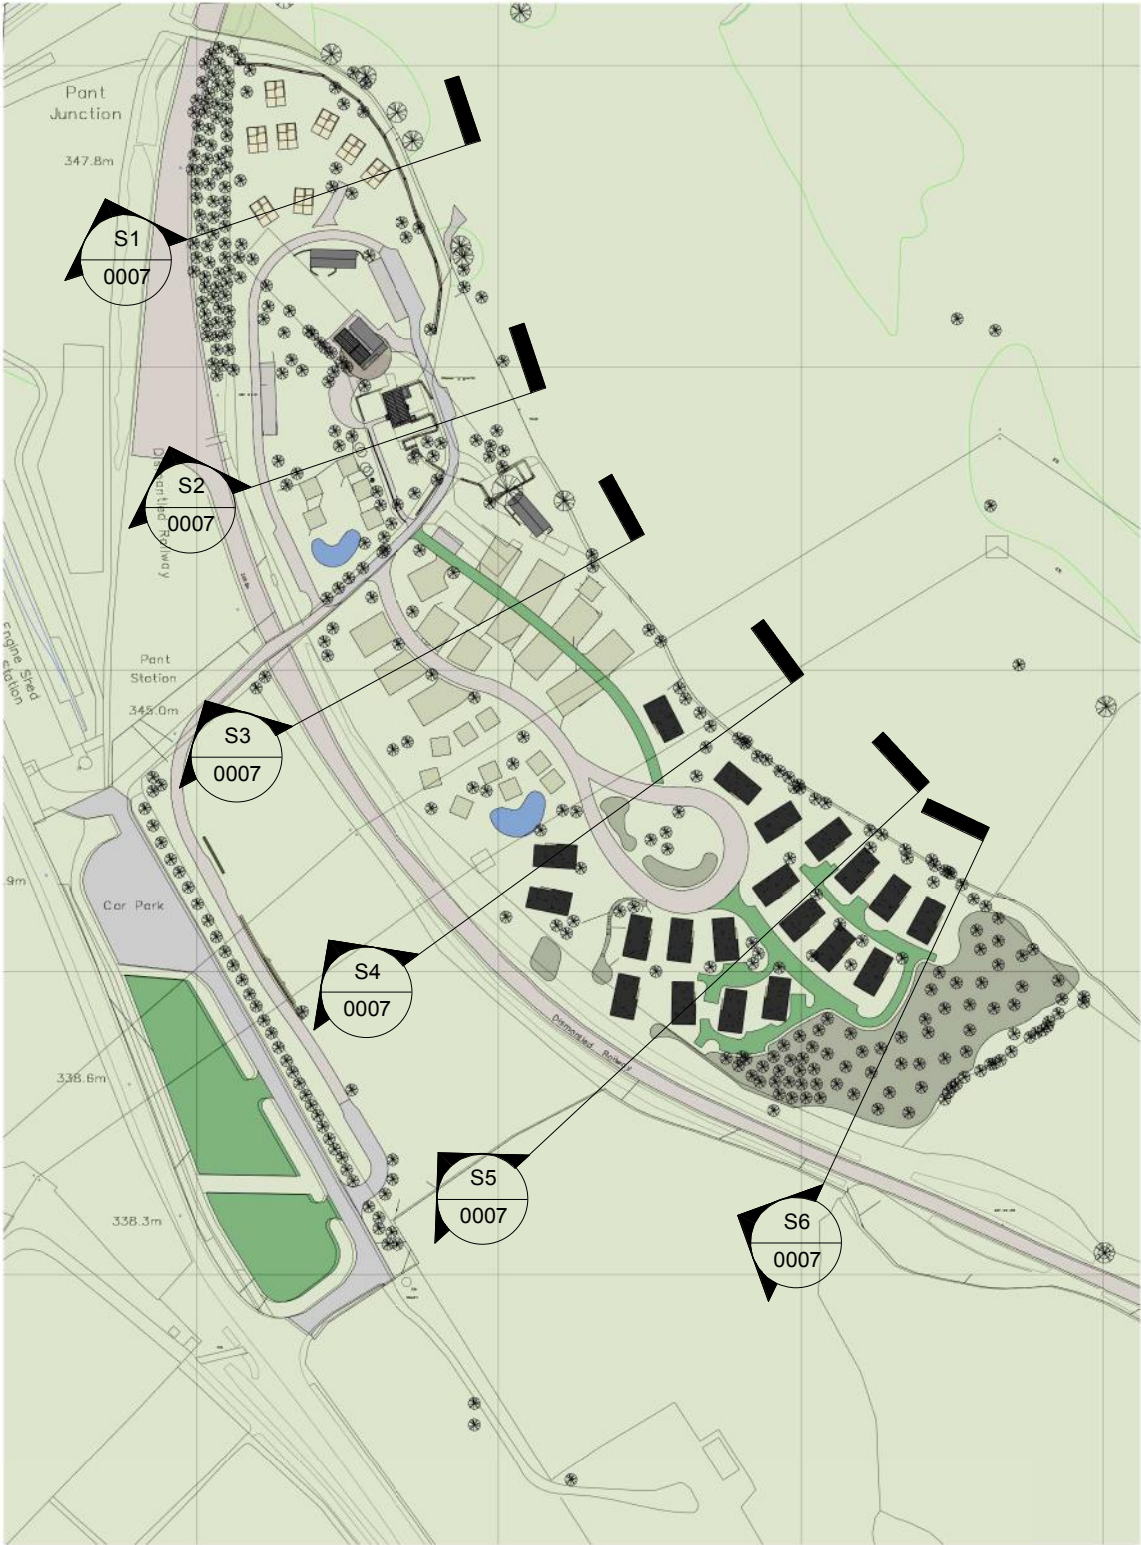


Site Sections - Proposed A
1 : 2500

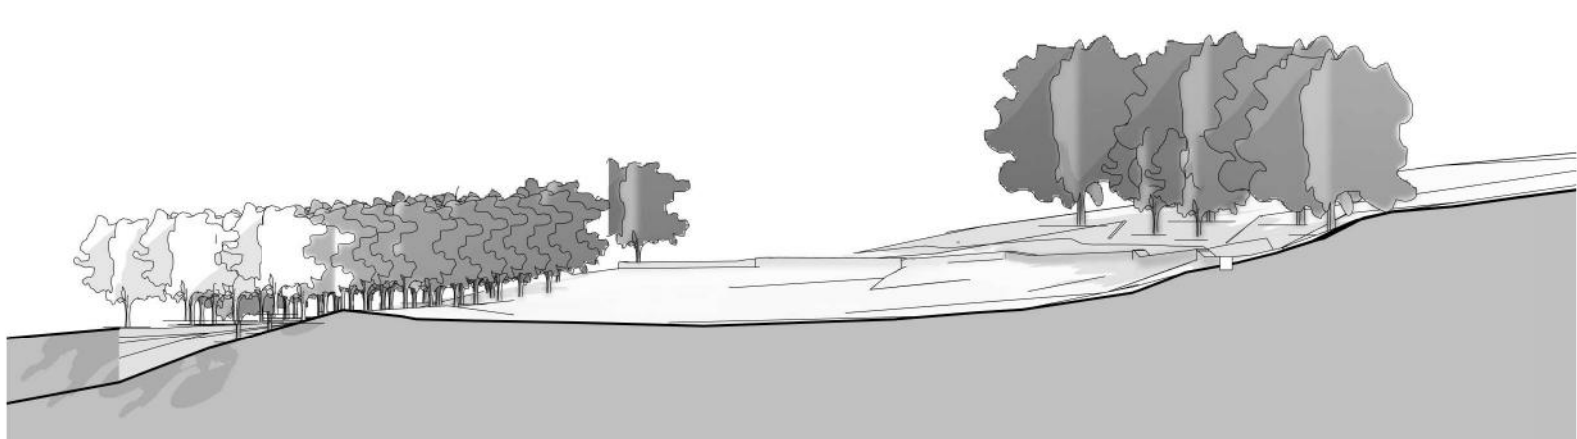


S1 - Existing
1 : 500




S1 - Proposed
1 : 500

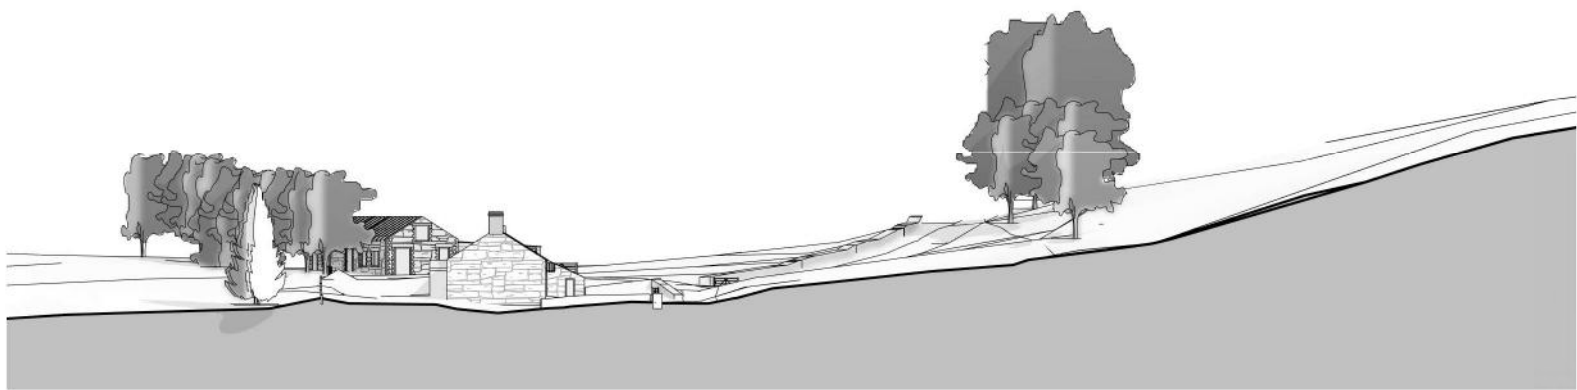


S2 - Existing
1 : 500

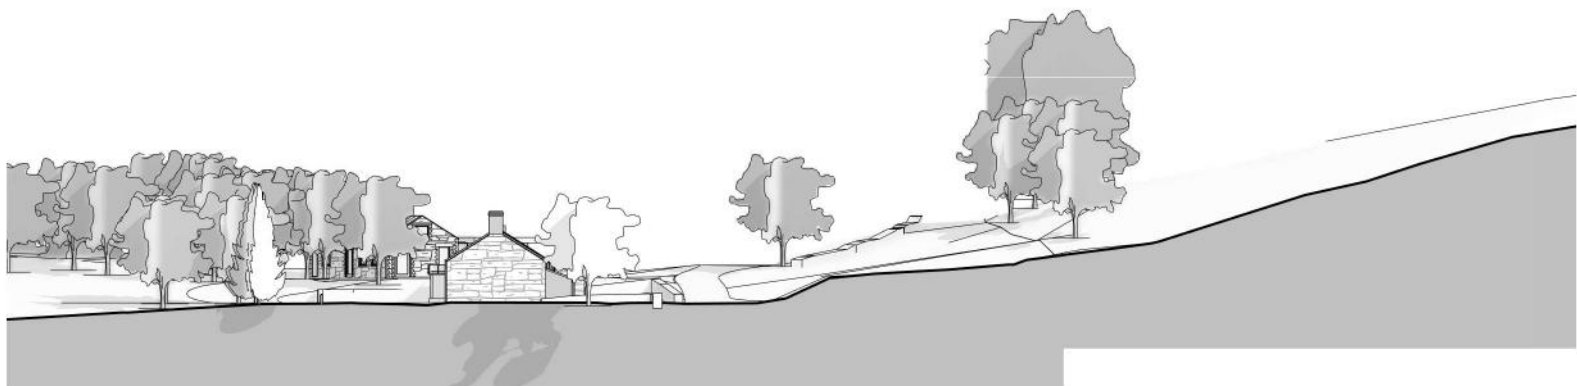


S2 - Proposed
1 : 500

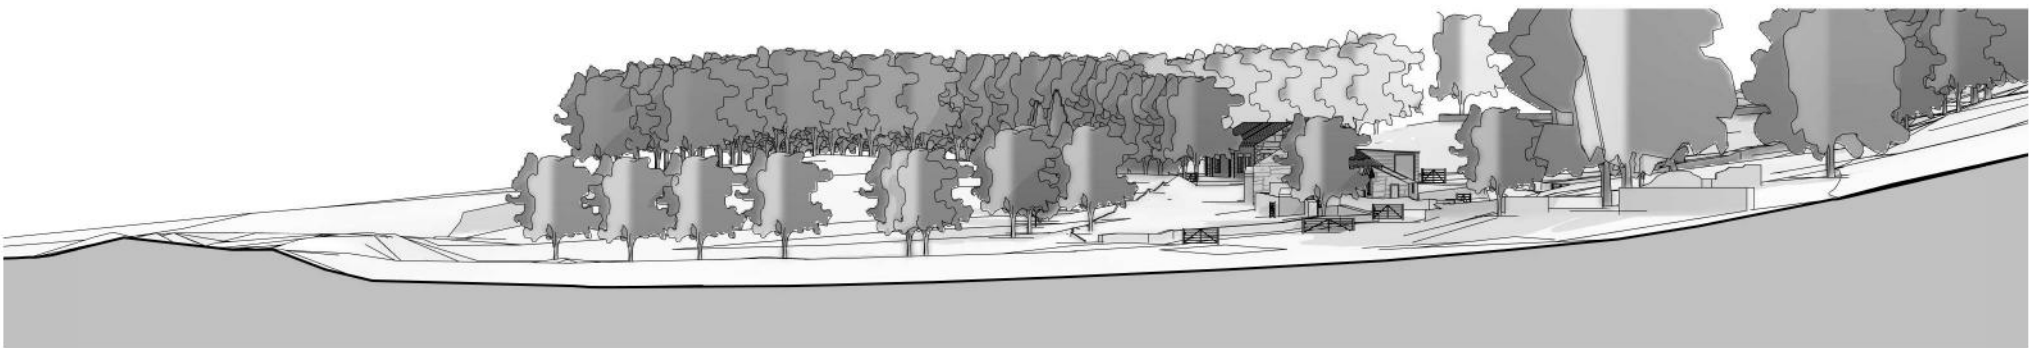


S3 - Existing
1 : 500

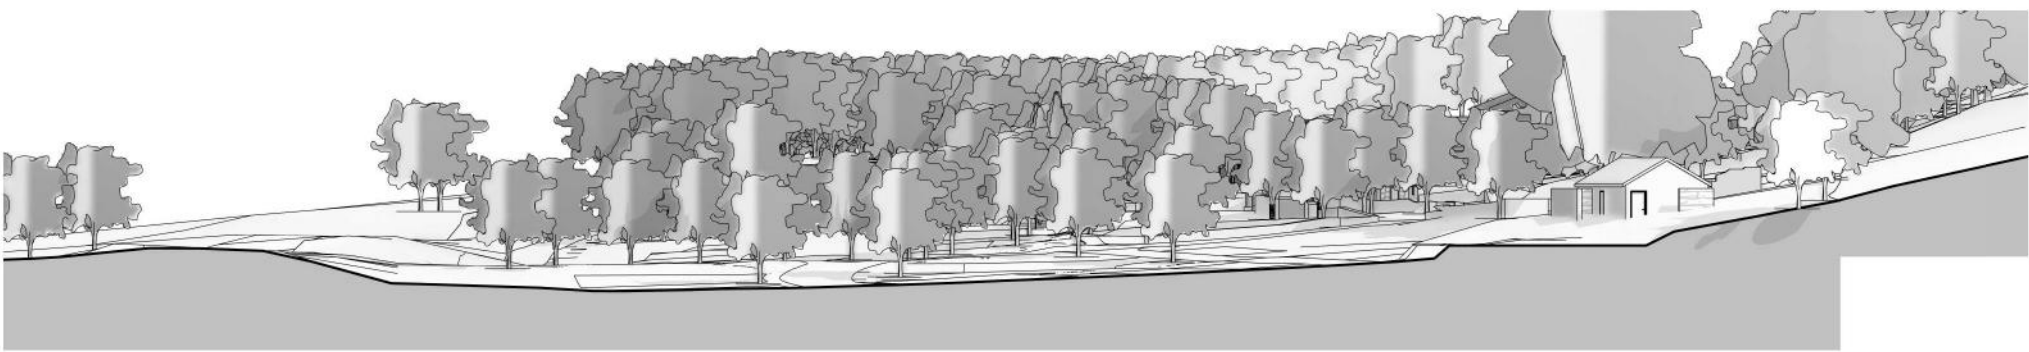


S3 - Proposed
1 : 500

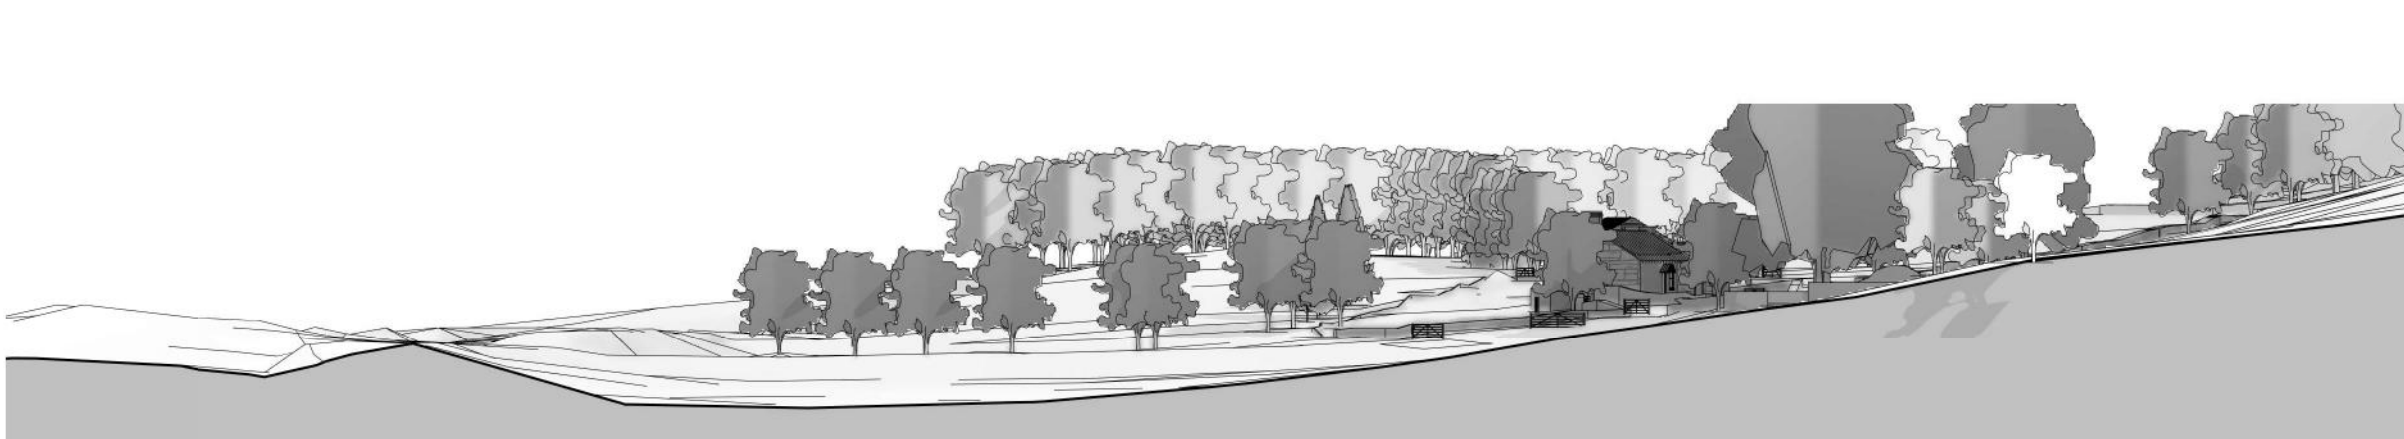


S4 - Existing
1 : 500

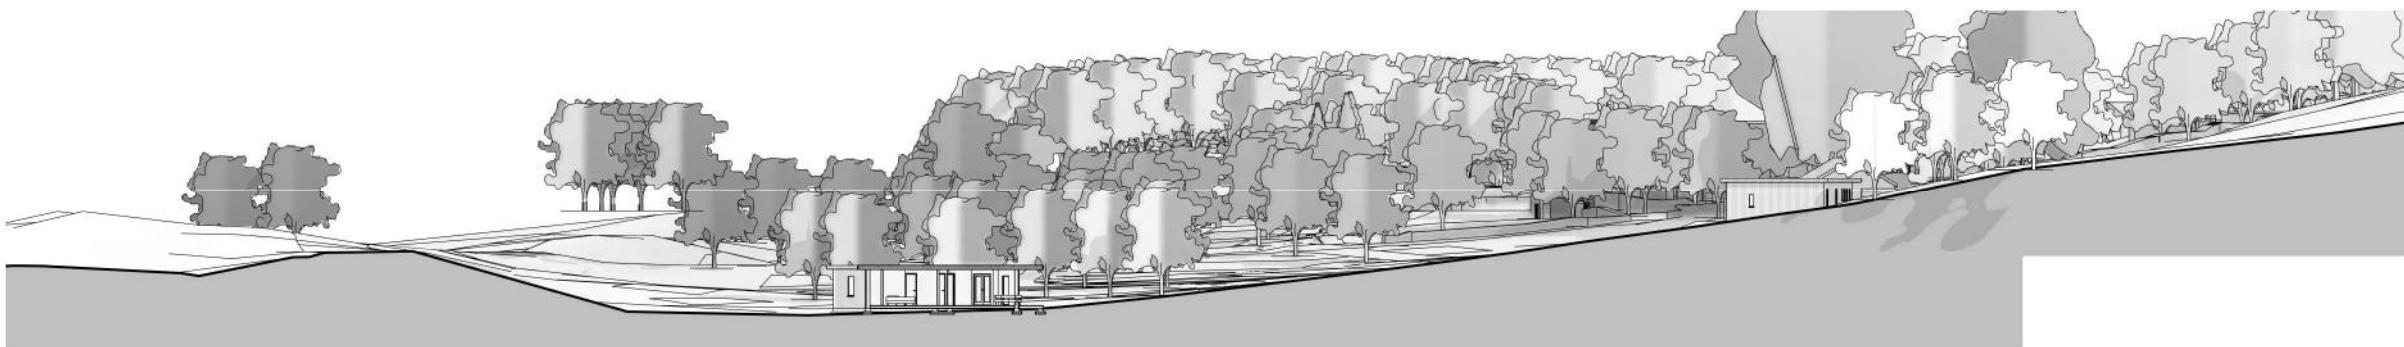


S4 - Proposed
1 : 500

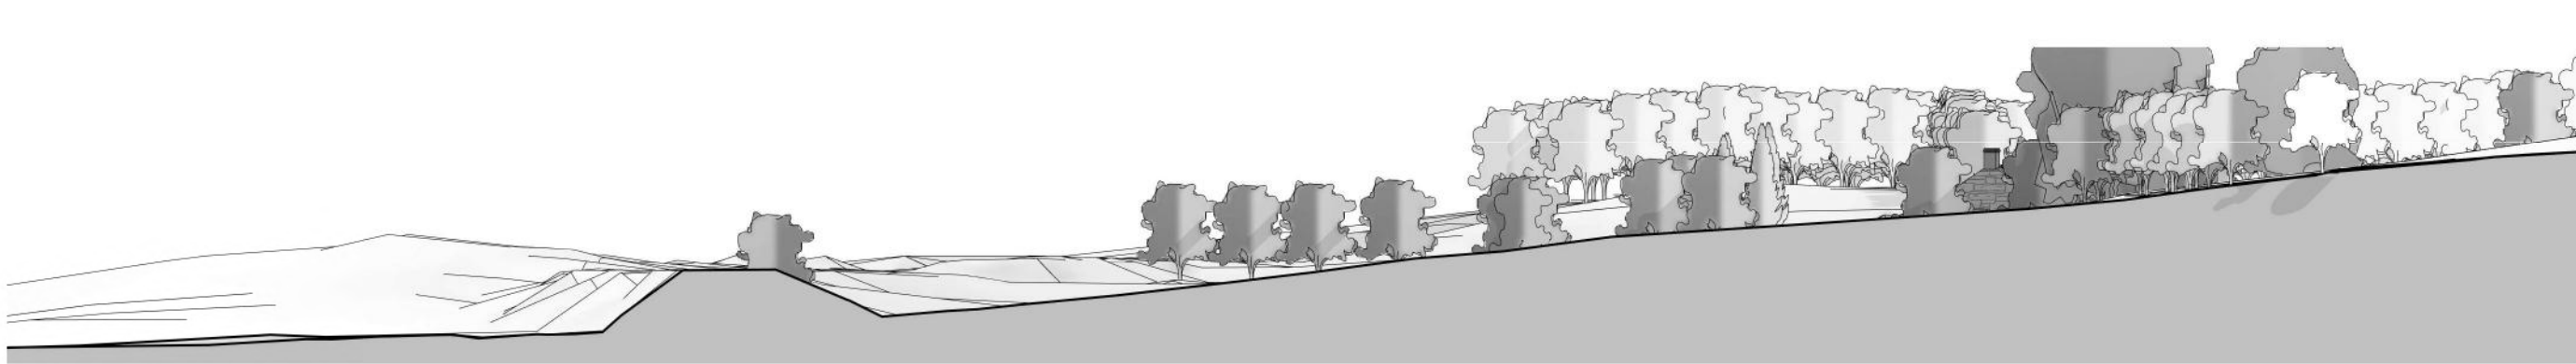


S5 - Existing
1 : 500

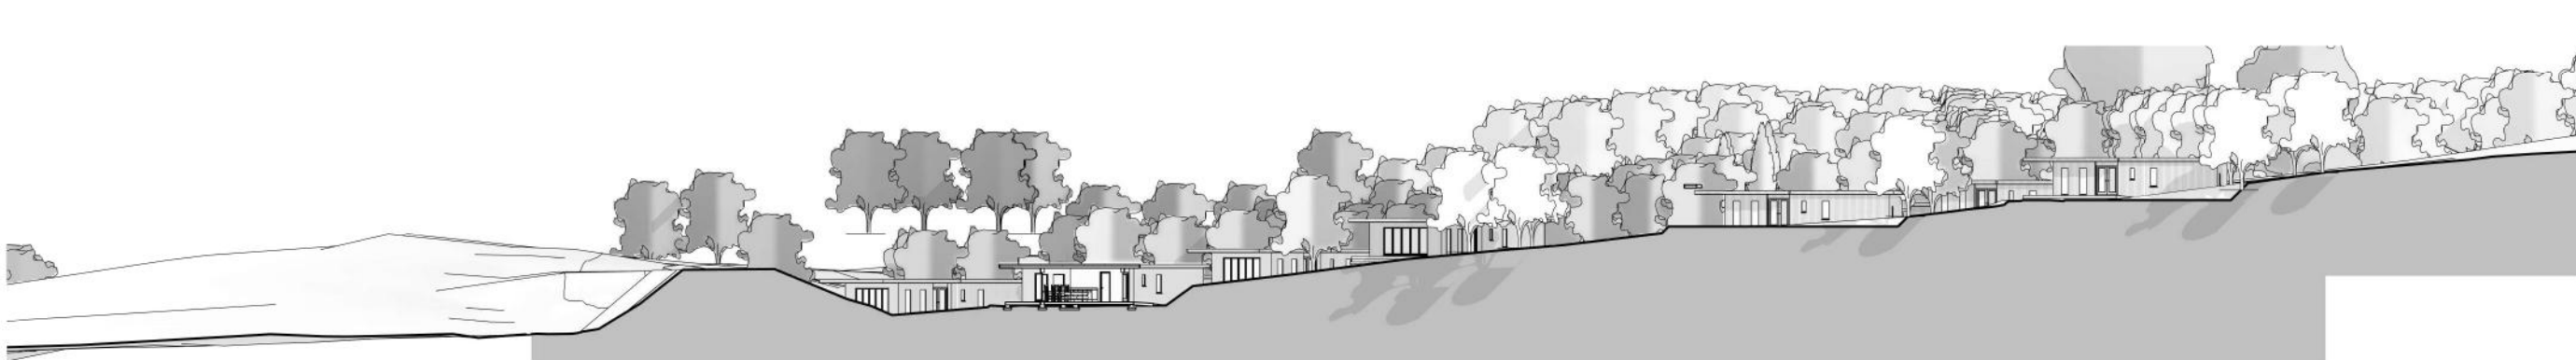

S5 - Proposed
1 : 500

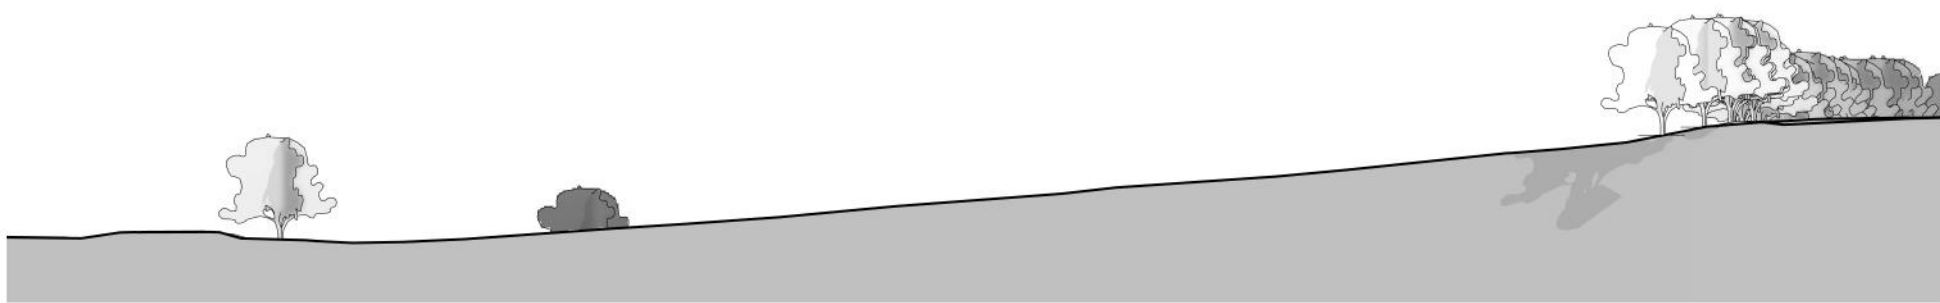

S6 - Existing
1 : 500

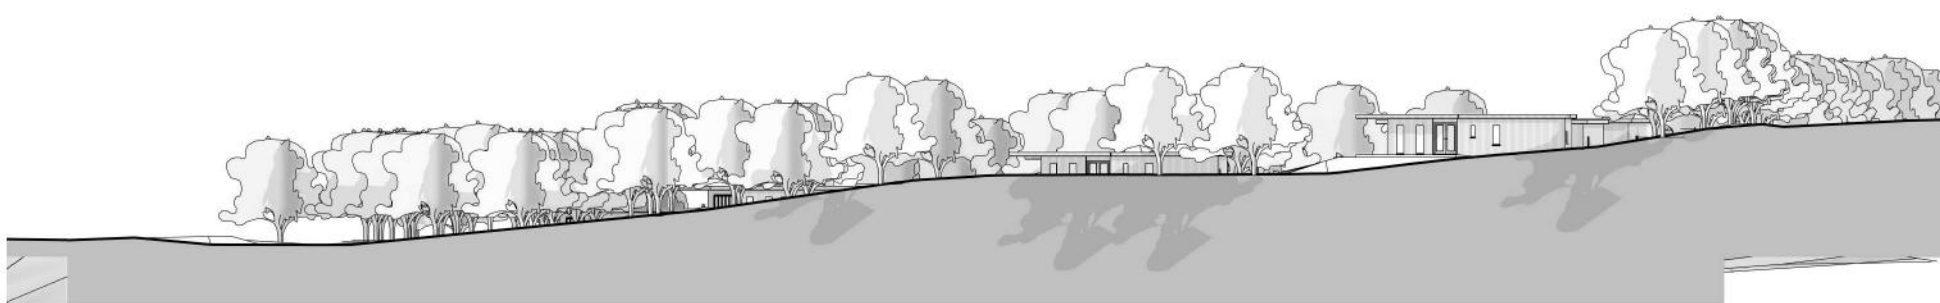

S6 - Proposed
1 : 500