




1 Proposed Illustration A

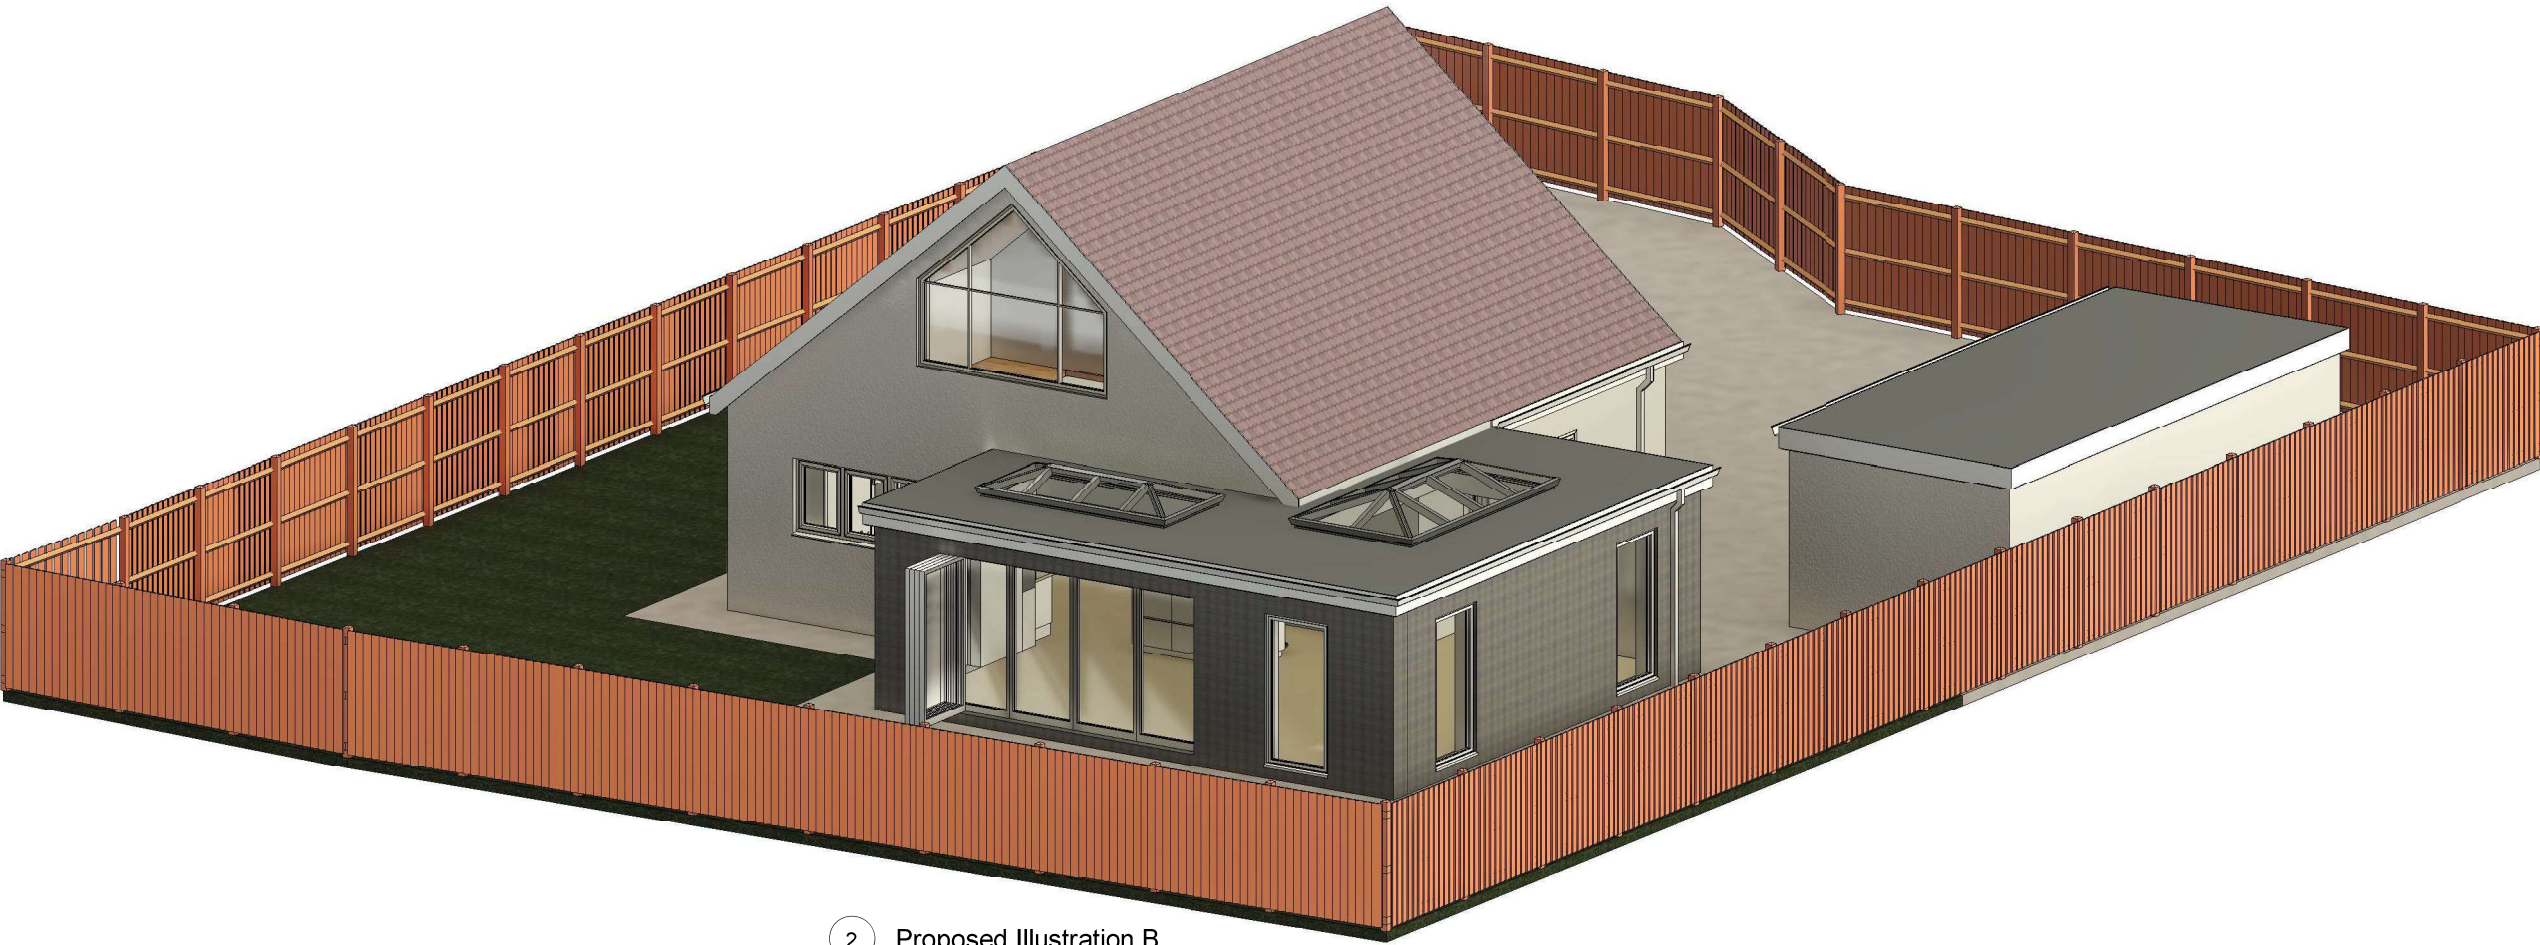

2 Proposed Illustration B

INDIGO DESIGN (Part of 3dcadwales Ltd) 5 Ashlea Drive,
Merthyr Tydfil, CF47 0NY Tele 01685 385746 Mob -
07940913216 Email: philip@3dcadwales.co.uk

This Drawing is Copyright,
Dimensions to be checked
on site and not scaled from
this drawing



PURPOSE OF ISSUE	DRWAING NUMBER
Planning Approval	PV-08

PROJECT	New first floor and rear extensions
---------	-------------------------------------

SHEET	Proposed Illustration
-------	-----------------------

Address	Park View Bungalow, Troedyrhiw, Merthyr Tydfil. CF48 4HU
---------	---

Checked by	Drawn by	Scale (@ A3)
JH	PH	

Rev No	Description	Date
A	Issue	22/07/2024