


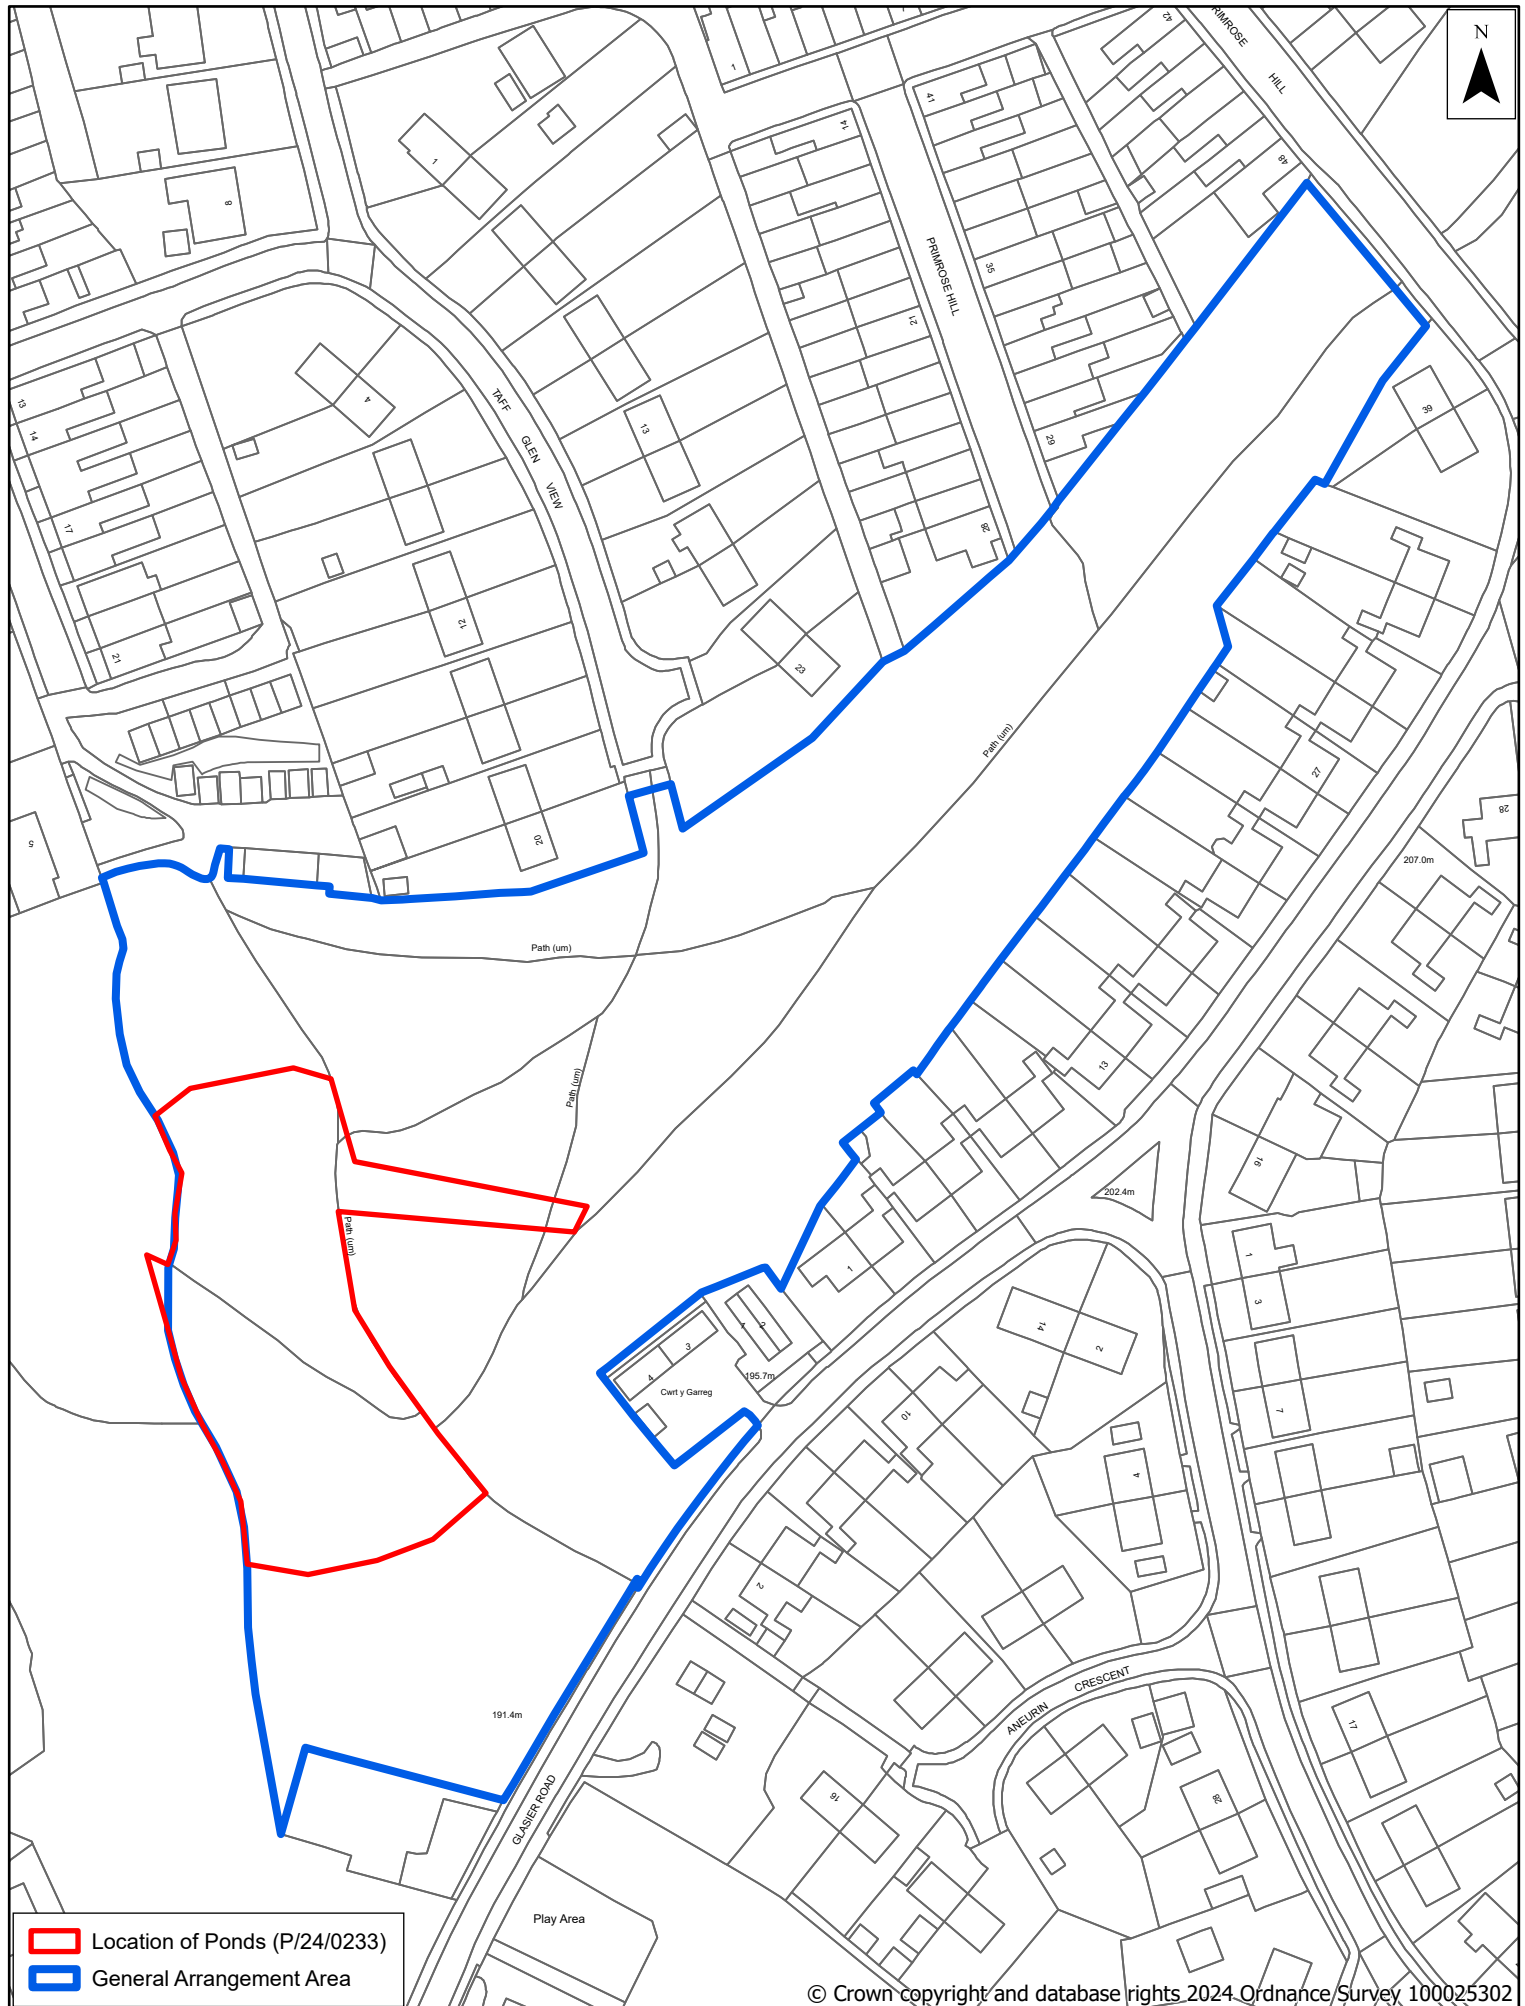

TITLE: The Incline Bat and Bird Box Locations

SCALE: 1:1,250 at A4

DATE: 13/12/2024

DEPARTMENT: Planning