



Cross Section- CH 0.000
Scale 1:100

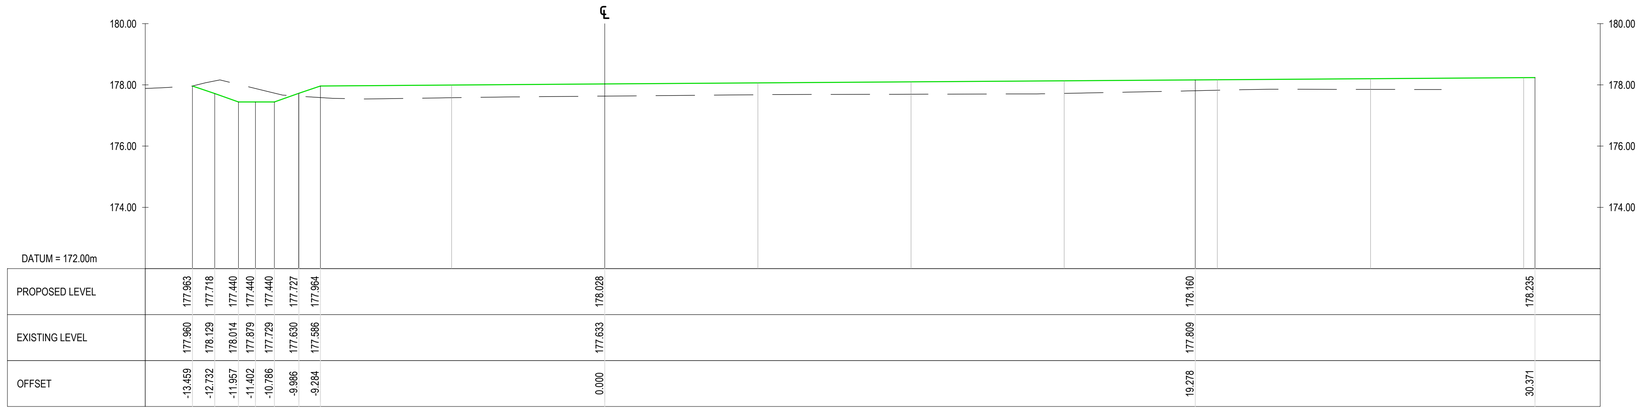

Cross Section- CH 10.000
Scale 1:100

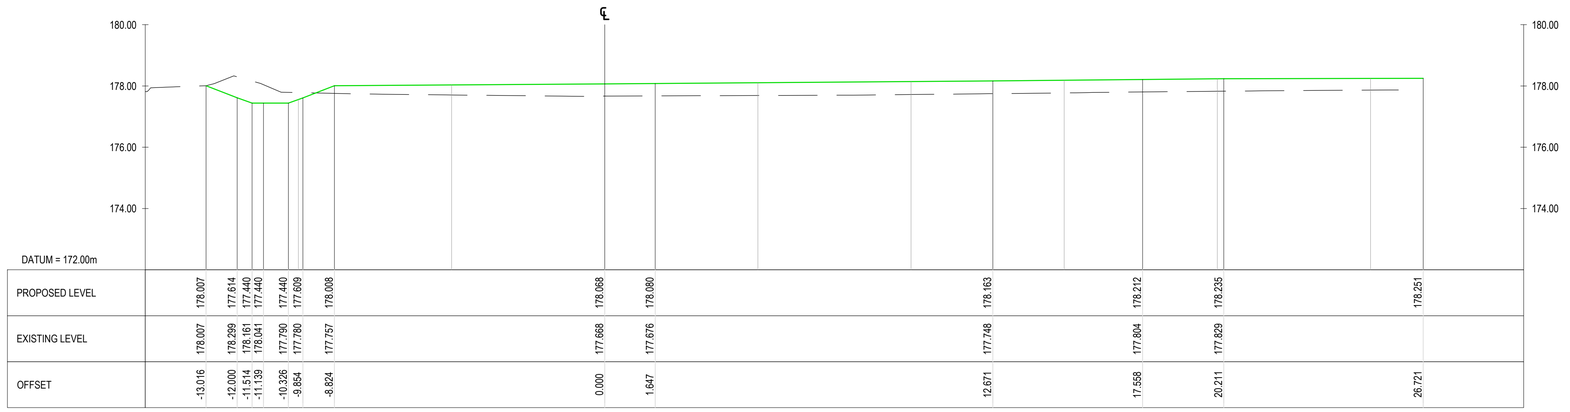

Cross Section- CH 20.000
Scale 1:100

Rev.	Amendment	Date	Drawn	Ck'd

Key:

Existing ground levels

Proposed ground levels

© Crown copyright and database rights 2016 Ordnance Survey 100025302 "You are not permitted to copy, sub-licence, distribute or sell any of this data to third parties in any form."

© Hawlfraint y Goron a hawliau cronfa ddata 2016 Arolwg Ordnans 100025302 "Ni chaniateir i chwi gopio, tan-drwyddedu, dosbarthu neu werthu y data yma i unrhyw drydydd barti mewn unrhyw ffurf"

Cyngor Bwrdeistref Sirol MERTHYR TUDFUL MERTHYR TYDFIL County Borough Council

MERTHYR TYDFIL
COUNTY BOROUGH COUNCIL
ENGINEERING DIVISION

UNIT 5
MERTHYR TYDFIL INDUSTRIAL PARK
PENTREBACH
MERTHYR TYDFIL
CF48 4TQ

Purpose of Issue: S2 - Suitable for Information

PROJECT TITLE: Orbit Centre

Overflow Car Park

DRAWING TITLE: Existing and Proposed

Cross Sections

DRAWN:	CHECKED:	APPROVED:	SCALE:
CD	LD	CM	1:100 @ A1

PROJECT NO.:	DATE:	REV.:
027/07/19	JAN' 20	P01

DRAWING NO.: OCCP-MER-61-XX-M2-C-0004