



Long section A-A
Scale 1:100

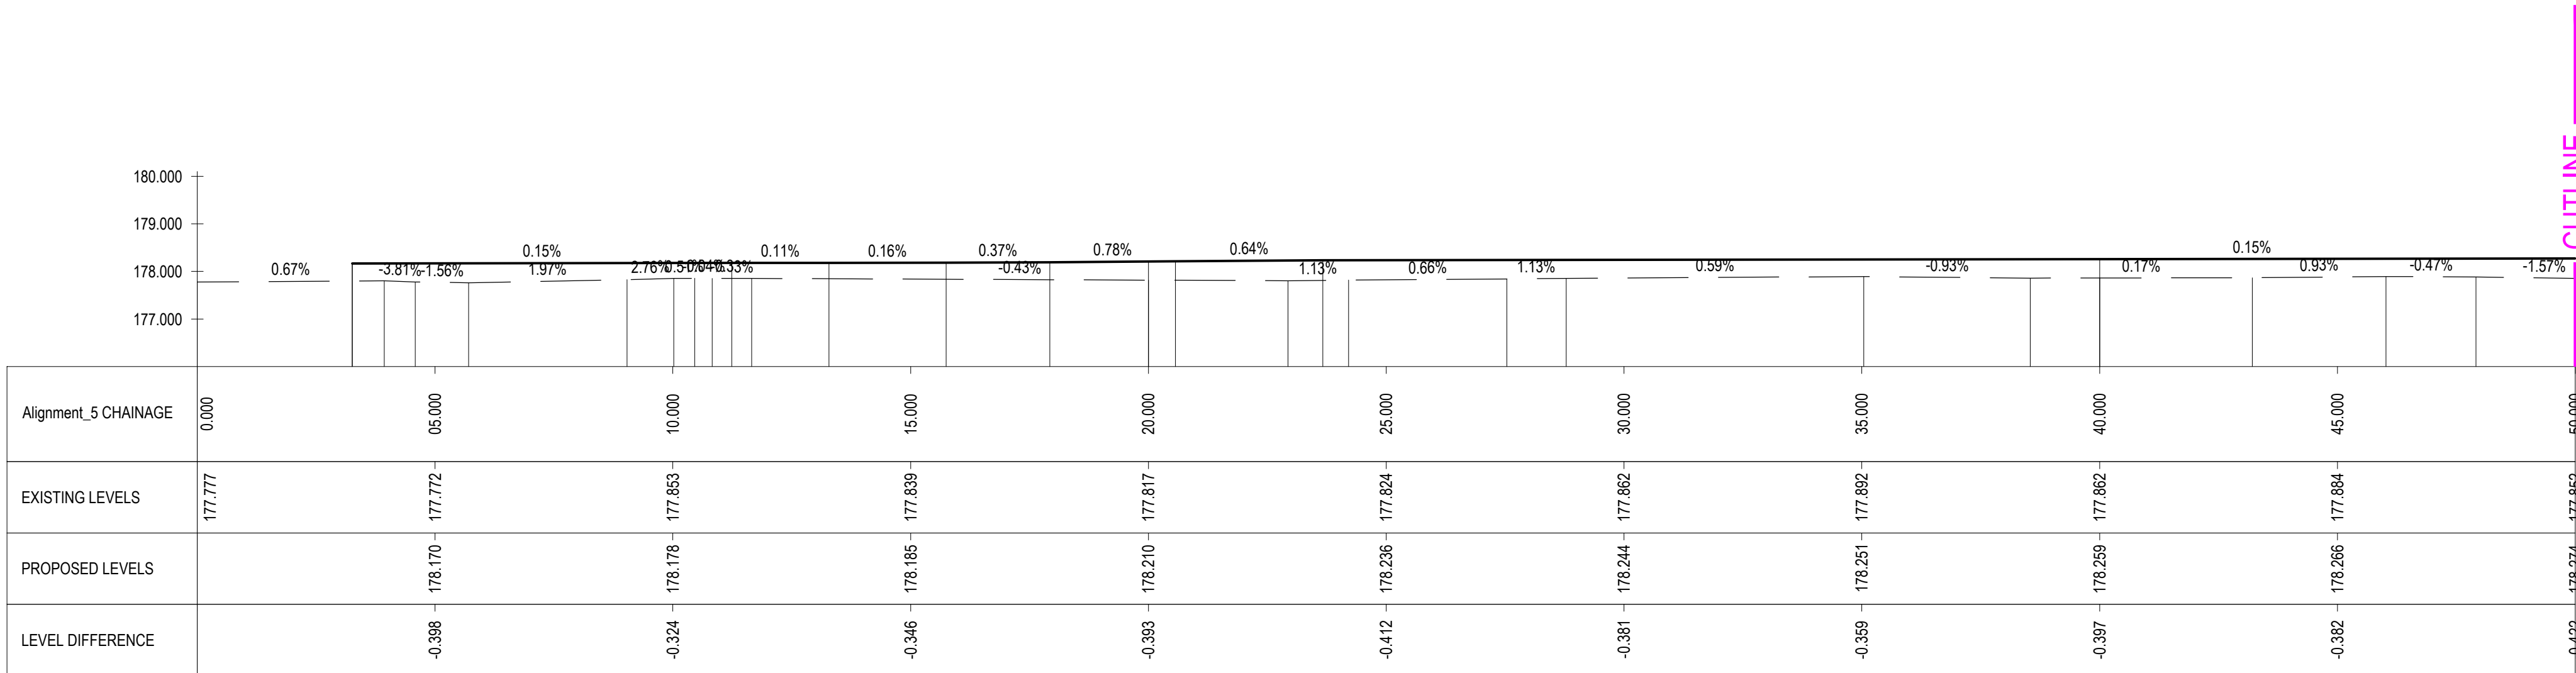

Long section B-B
Scale 1:100

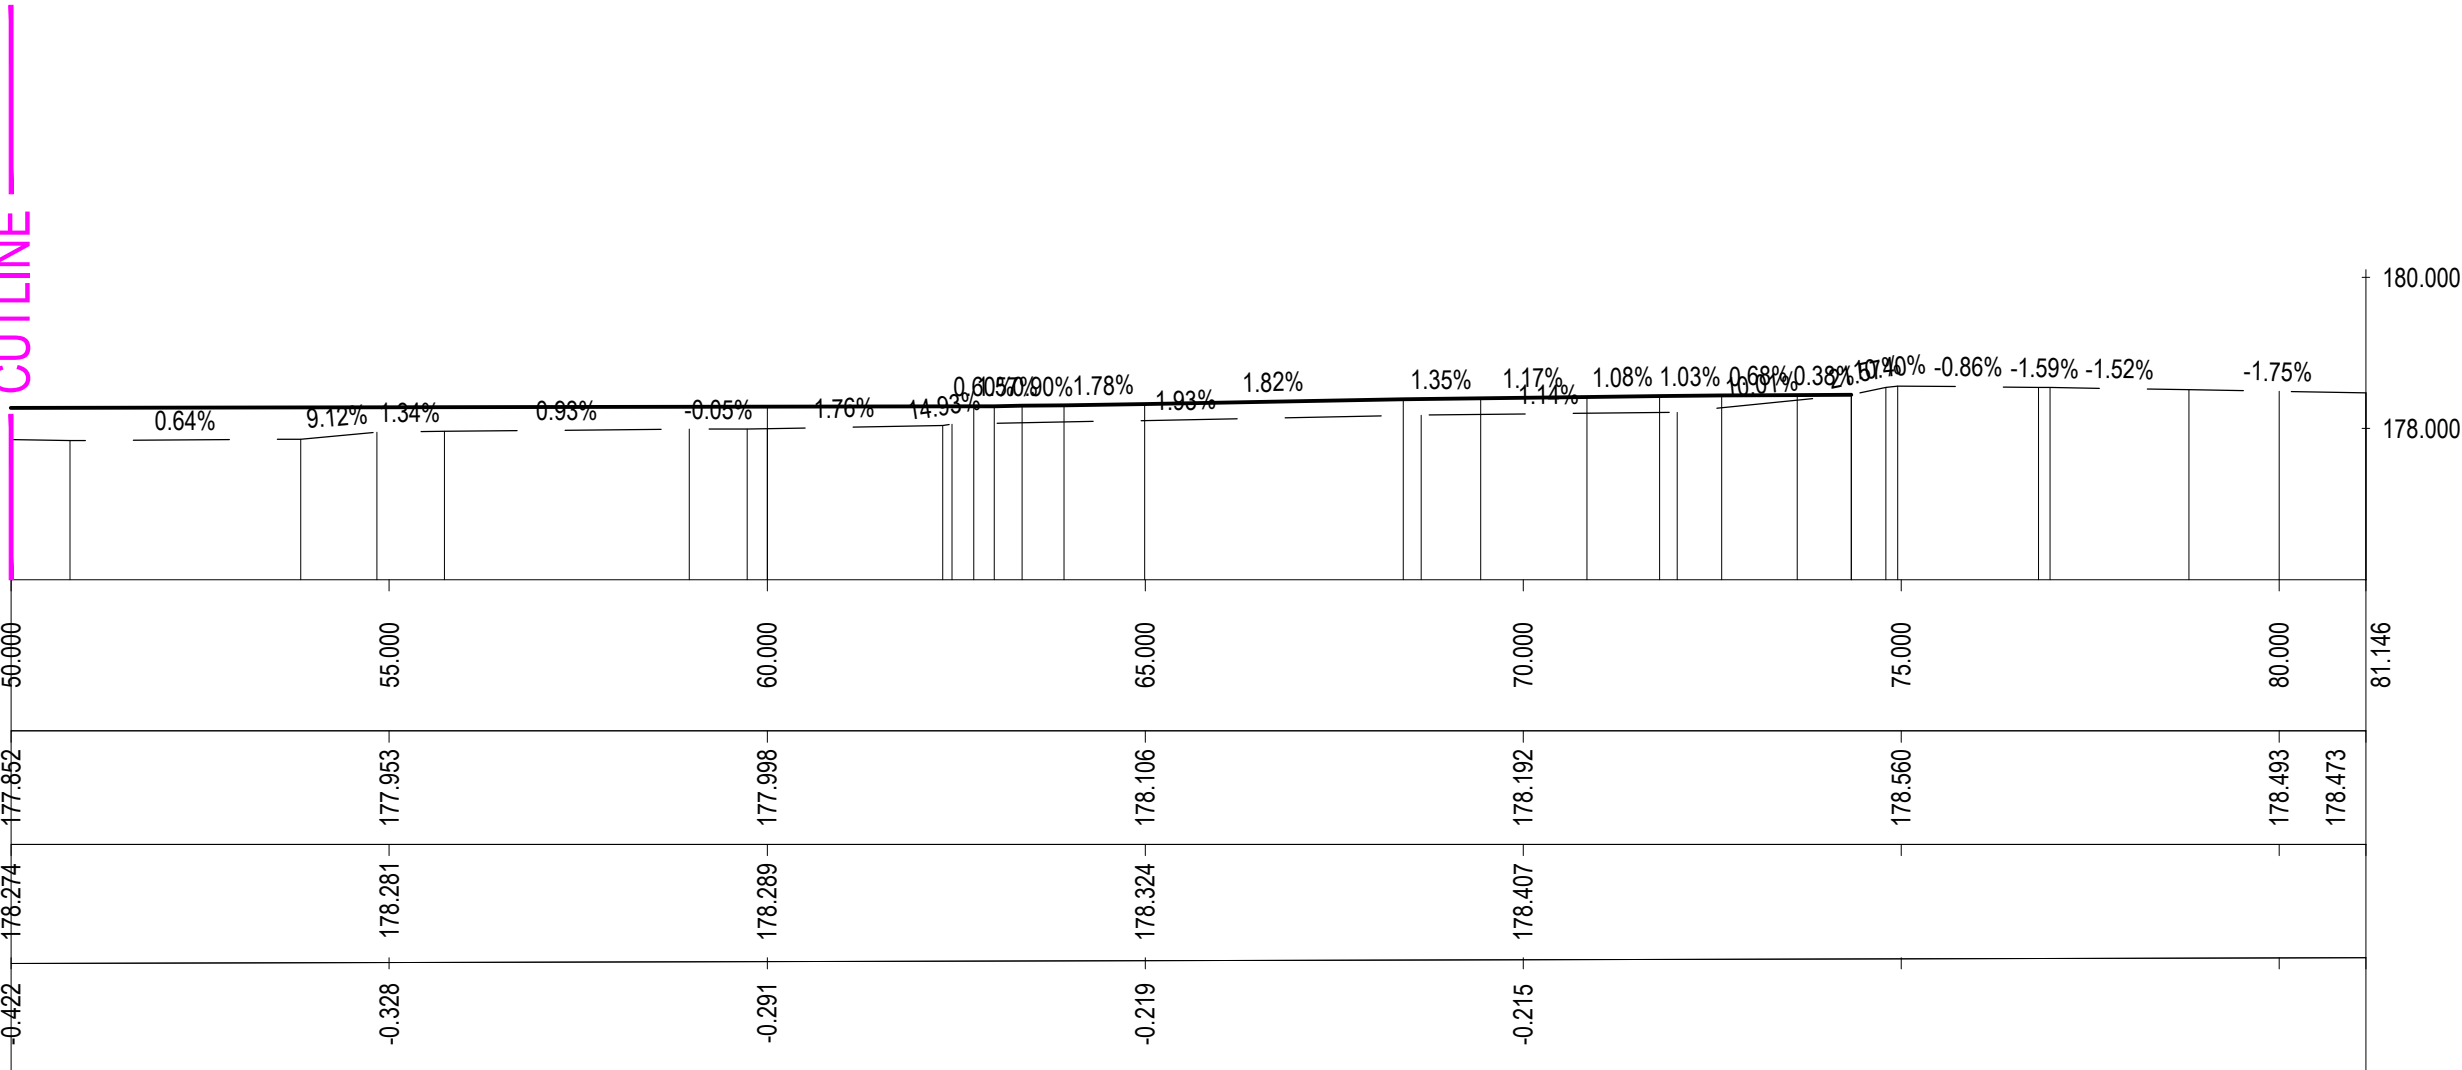

Long section B-B Continued
Scale 1:100

Rev.	Amendment	Date	Drawn	Ck'd

Key:

Existing ground levels

Proposed ground levels

© Crown copyright and database rights 2016 Ordnance Survey 100025302 "You are not permitted to copy, sub-licence, distribute or sell any of this data to third parties in any form."

© Hawlfraint y Goron a hawliau cronfa ddata 2016 Arolwg Ordnnans 100025302 "Ni chaniateir i chwi gopio, tan-drwyddedu, dosbarthu neu werthu y data yma i unrhyw drydydd barti mewn unrhyw ffur"



MERTHYR TYDFIL

COUNTY BOROUGH COUNCIL

ENGINEERING DIVISION

UNIT 5

MERTHYR TYDFIL INDUSTRIAL PARK

PENTREBACH

MERTHYR TYDFIL

CF48 4TQ

Purpose of Issue

S2 - Suitable for Information

PROJECT TITLE:

Orbit Centre

Overflow Car Park

DRAWING TITLE:

Existing and Proposed

Long Sections

DRAWN:CD

CHECKED:LD

APPROVED:CM

SCALE:1:100

PROJECT NO.:027/07/19

DATE:JAN' 20

REV.:P01

DRAWING NO.:

OCCP-MER-61-XX-M2-C-0007