


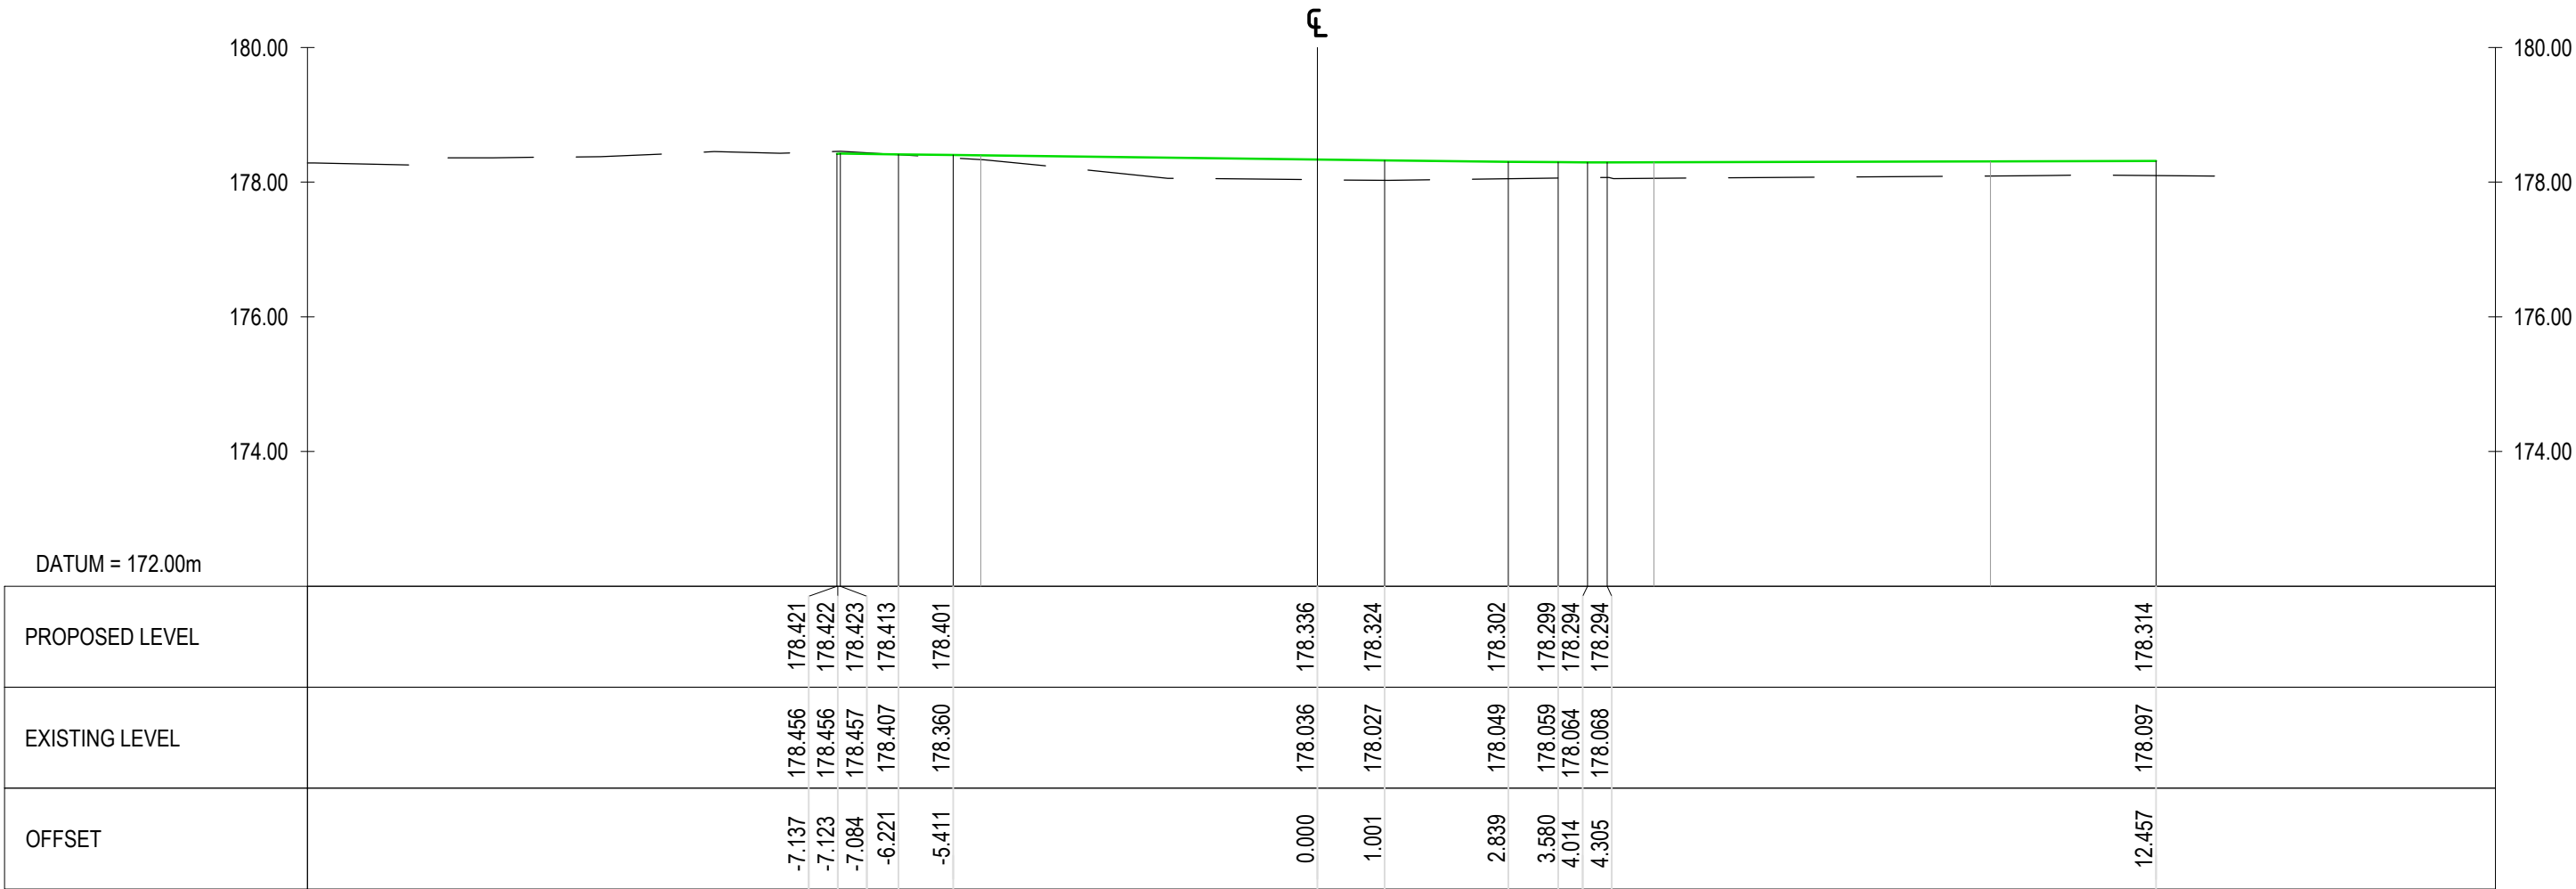

Short section- CH 59.074
Scale 1:100

Rev.	Amendment	Date	Drawn	Ck'd

Key:

Existing ground levels

Proposed ground levels

© Crown copyright and database rights 2016 Ordnance Survey 100025302 "You are not permitted to copy, sub-licence, distribute or sell any of this data to third parties in any form."

© Hawlfraint y Goron a hawliau cronfa ddata 2016 Arolwg Ordans 100025302 "Ni chaniateir i chwi gopio, tan-drwyddedu, dosbarthu neu werthu y data yma i unrhyw drydydd barti mewn unrhyw ffurfi"



MERTHYR TYDFIL
COUNTY BOROUGH COUNCIL
ENGINEERING DIVISION

UNIT 5
MERTHYR TYDFIL INDUSTRIAL PARK
PENTREBACH
MERTHYR TYDFIL
CF48 4TQ

Purpose of Issue

S2 - Suitable for Information

PROJECT TITLE:

Orbit Centre
Overflow Car Park

DRAWING TITLE:

Existing and Proposed
Cross Sections

DRAWN: CD	CHECKED: LD	APPROVED: CM	SCALE: 1:100 @ A1
--------------	----------------	-----------------	-------------------------

PROJECT NO.: 027/07/19	DATE: JAN' 20	REV.: P01
---------------------------	------------------	--------------

DRAWING NO.:

OCCP-MER-61-XX-M2-C-0006