

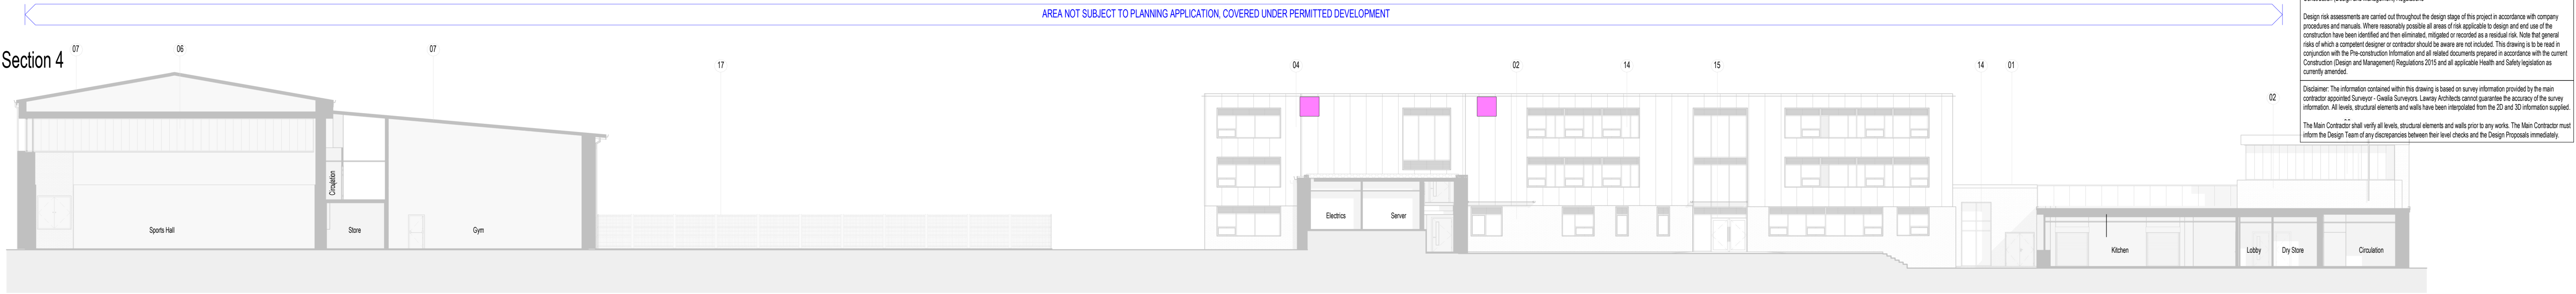



Proposed Section 4
1:200

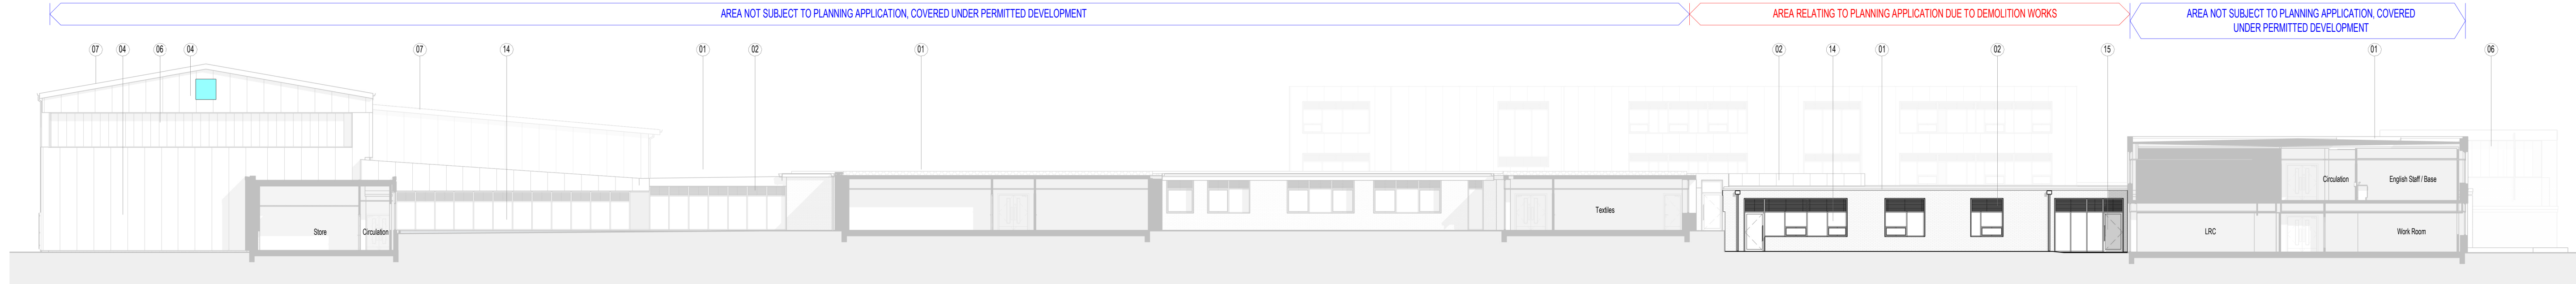

Proposed Section 3
1:200

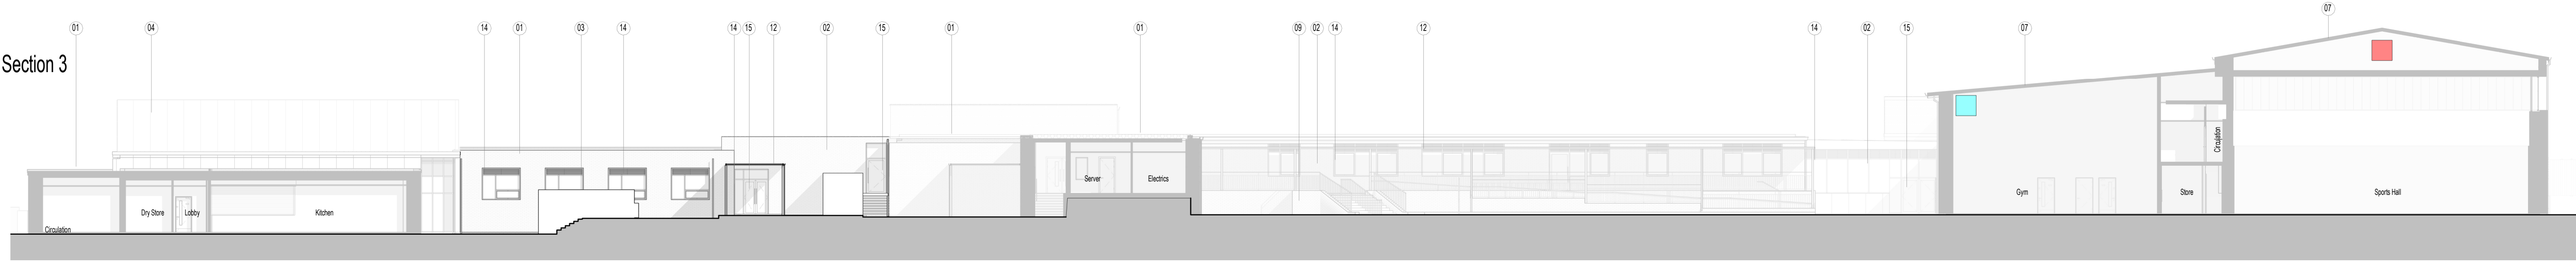

Proposed Section 2
1:200

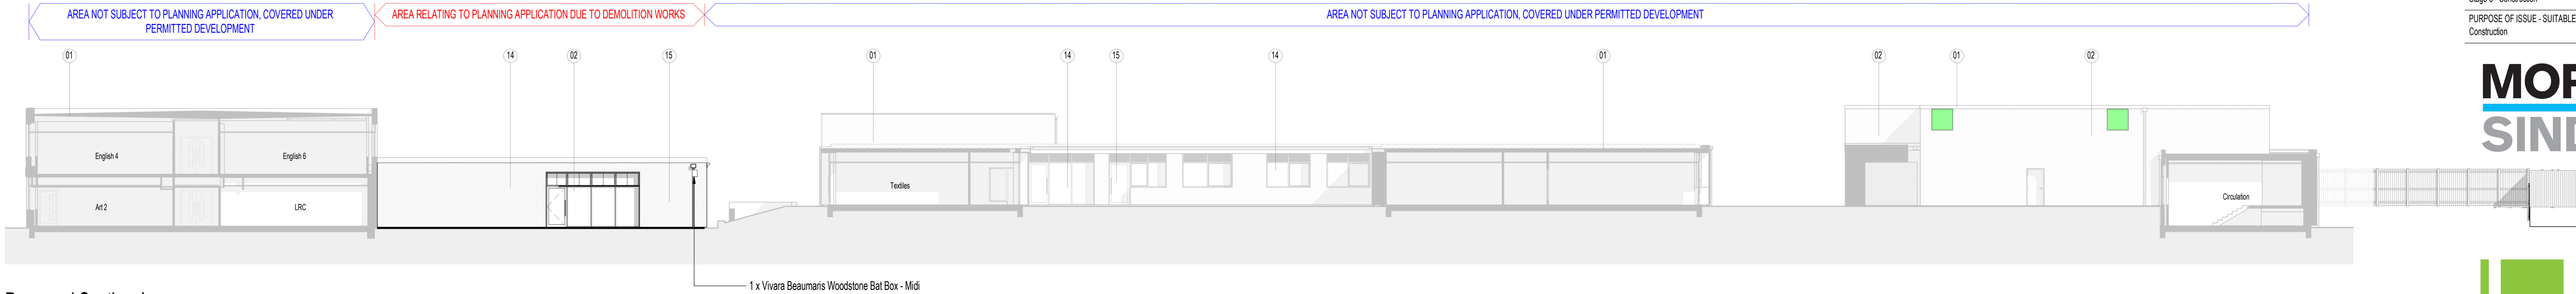


Proposed Section 1
1:200

Bat/Bird Box Legend

- Habi Sabi Double Swift Box
- 1WQ Schwegler Summer & Winter Bat Box
- Greenwood's Ecohabitats Two Crevice Bat Box
- Greenwood's Ecohabitats Single Crevice Bat Box
- 1FQ Schwegler Bat Roost Box

PROPOSED MATERIALS:

- 01. Reinforced Bitumen Roof with Insulation - Ss_30_40_30_71
- 02. Brick Slips & External Wall Insulation - Ss_25_45_70_55
- 03. Render & External Wall Insulation with Murals - Ss_25_45_70_55
- 04. Composite PPC Flat Aluminium Insulated Cladding Panels - Ss_25_20_14_54
- 05. Louvre Panel Cladding - Ss_30_59_48_04
- 06. Multi-Wall Opaque Panel - Ss_25_10_35_97
- 07. Kingspan Standing Seam Roof Panel KS1000 - Ss_30_40_55_54
- 08. Champagne Coloured Textured Steel Cladding Panels - Ss_25_20_14_54 Type B
- 09. Existing Steps Removed and Replaced with new Concrete Pavers - Ss_30_14_15_16
- 10. New Raised Planters Constructed from Charcoal Engineering Brick - Ss_25_13_50_51
- 11. New Concrete Ramps Constructed with Coloured Brick Retaining Walls and PCC Copings - Ss_25_13_50_51
- 12. Existing Canopy Removed and Replaced with New Polycarbonate Canopy - Ss_20_10_70_62
- 13. New PV installation with Proprietary Non-penetrating Fixings by Roof Manufacturer - Ss_30_40_30_71
- 14. New Windows - Ss_25_30_95_26
- 15. New Doors - Ss_25_30_20_22
- 16. Existing Masonry to be Painted with Keim Mineral Paint - Ss_25_45_70_55
- 17. New well mesh fencing
- 18. Flat roof light - Ss_30_70_72

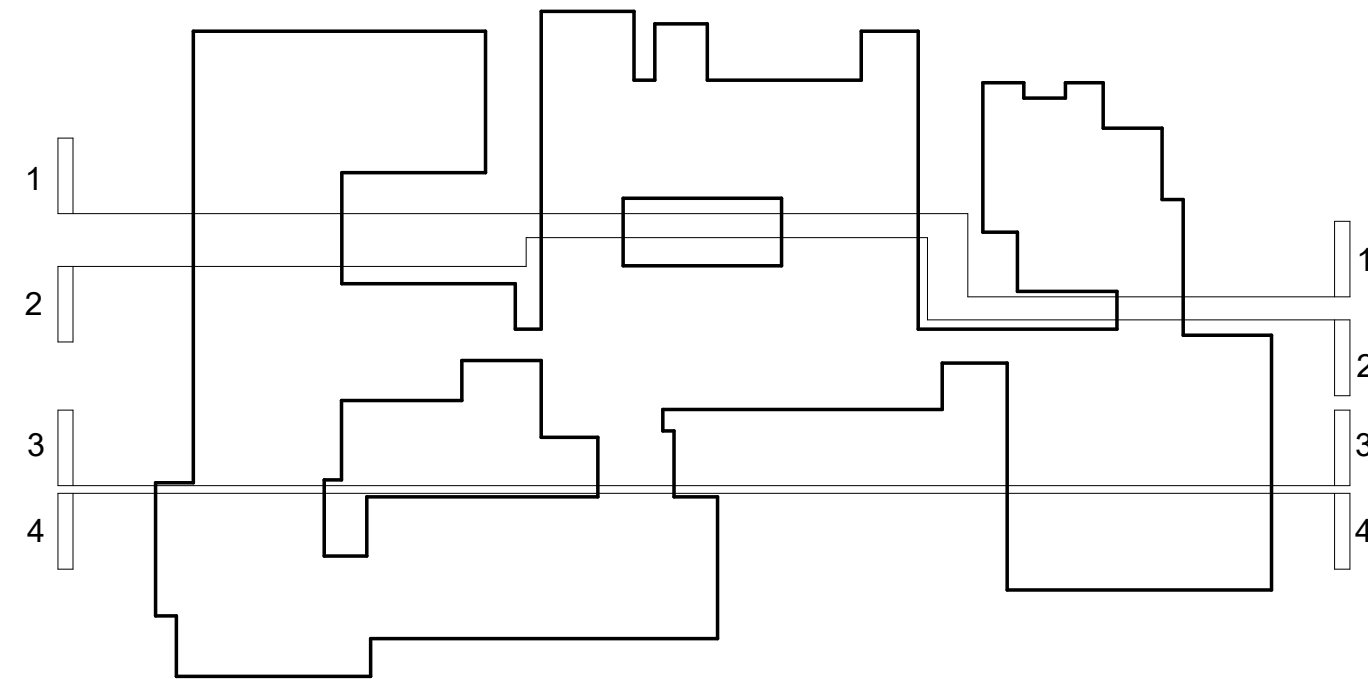

P10	Bat boxes amended	Legend updated WK JU KJ	21/11/2023
P09	Bat/Bird boxes added	WK JU KJ	09/11/2023
P08	PLANNING APPLICATION SUBMISSION	JS JU KJ	19/07/2023
C00	Issued for Construction	RE JU KJ	26/06/2023
P07	Ceiling in Gym & Brise soleil removed, Roof in courtyard reduced	JU KJ KJ	28/03/2022
P06	Elevations updated to include NZC amendments	JU KE CE	11/02/2022
P05	Material 06 amended in legend	JU KJ CE	21/12/2021
P04	Legend updated & General amendments	JU KJ CE	15/12/2021
P03	Elevations amended following VE exercise	RE KJ CE	22/11/2021
P02	Issued for Planning	RE KJ MWR	22/10/2021
REV. DESCRIPTION DRAWN BY CHECKED BY APPROVED BY DATE			
RIBA PLAN OF WORK 2013 WORKSTAGE		LEVEL OF MODEL DEFINITION (LoD)	
Stage 5 - Construction		LoD 3 - Approximate Model	
PURPOSE OF ISSUE - SUITABLE FOR...		BS1192 STATUS	
Construction		Status S1 - Coordination	

**MORGAN
SINDALL**

**lawray architects
penseiri**

CARDIFF 029 2052 8140
LONDON 0207 138 3560
WREXHAM 01978 357 887
www.lawray.co.uk

CLIENT
Morgan Sindall

PROJECT TITLE
Pen Y Dre Campus

DRAWING TITLE
Proposed Elevations and Sections

PROJECT No 19473	SCALE @ A1 As indicated
DRAWING No 19473/007	REVISION
26Z006-LAW-X-XX-DR-A-062-0003	P10
DO NOT SCALE	
Any discrepancy or query concerning this drawing should be referred to the Architect Copyright © LAWRA Y LIMITED Registered Office: Greenmeadow Springs, 1 Cae Gwynf, Trefyni, CARDIFF CF15 7AB Reg. Co. No. 2724178, VAT Reg. No. 134 2148 06	