


N

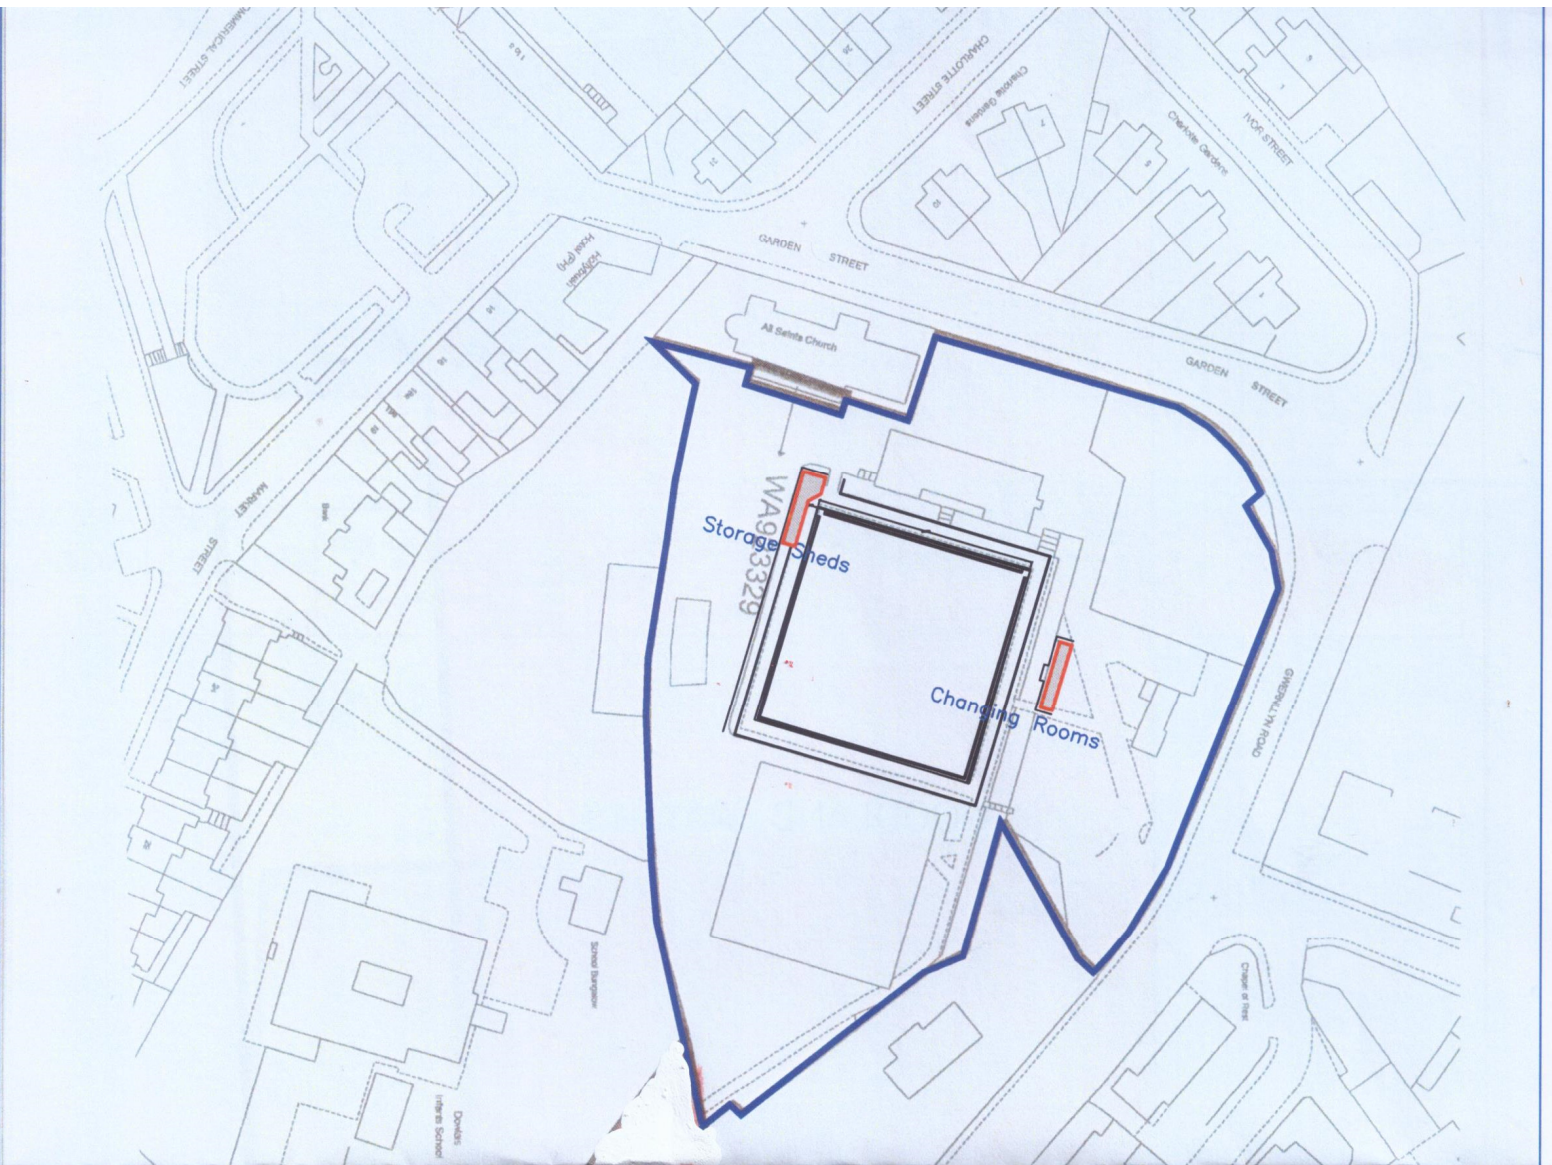

Location Plan for...

Guest Memorial Bowls Club, Garden Street, Dowlais, Merthyr Tydfil, CF48 3NA

Scale 1:1250

Paper A4