




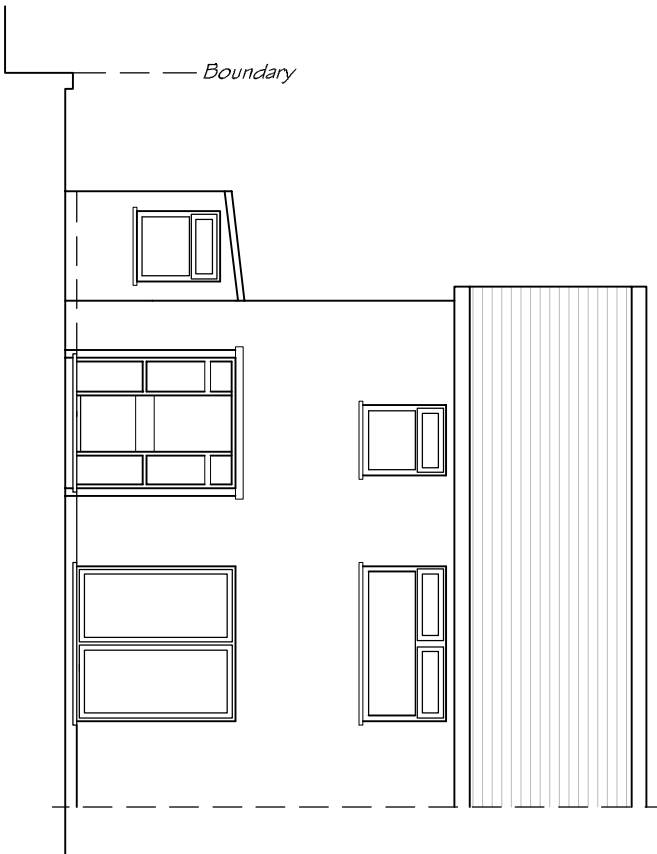


EXISTING FRONT ELEVATION 1:100

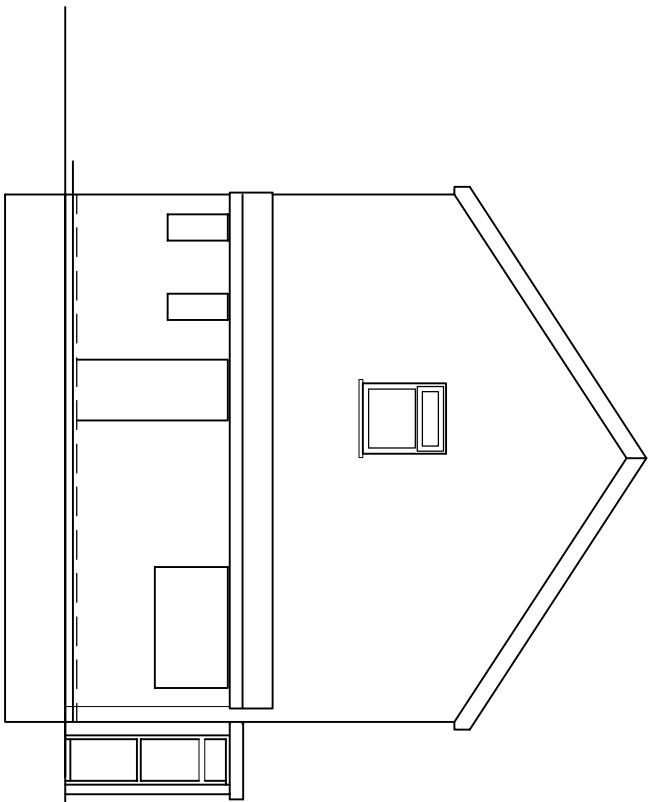


EXISTING SIDE ELEVATION 1:100

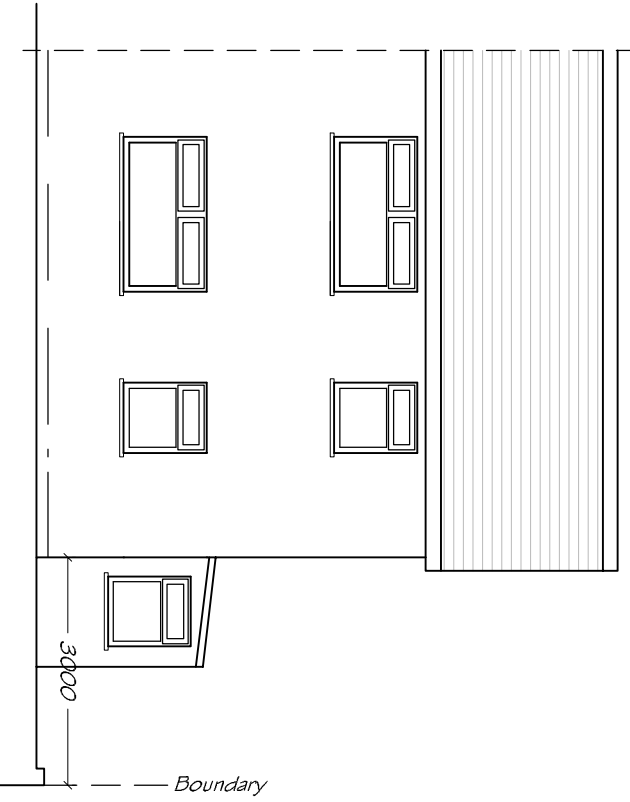


EXISTING REAR ELEVATION 1:100

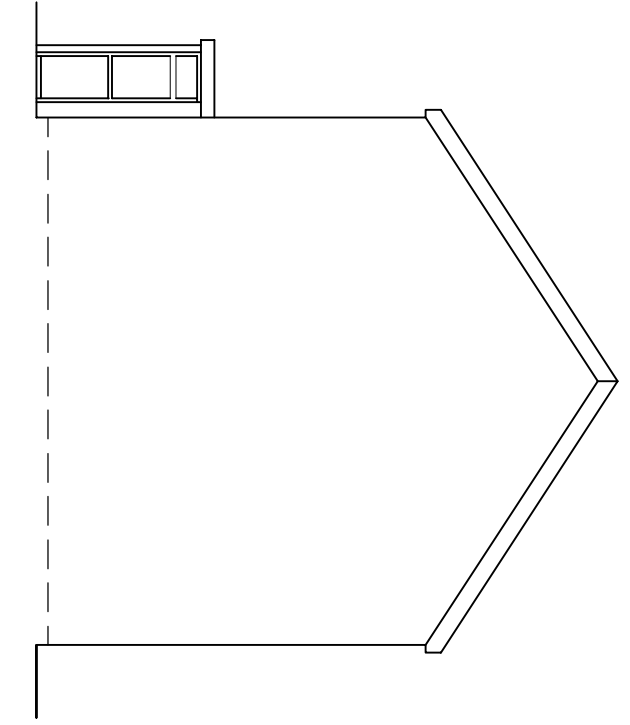


EXISTING SIDE ELEVATION 1:100

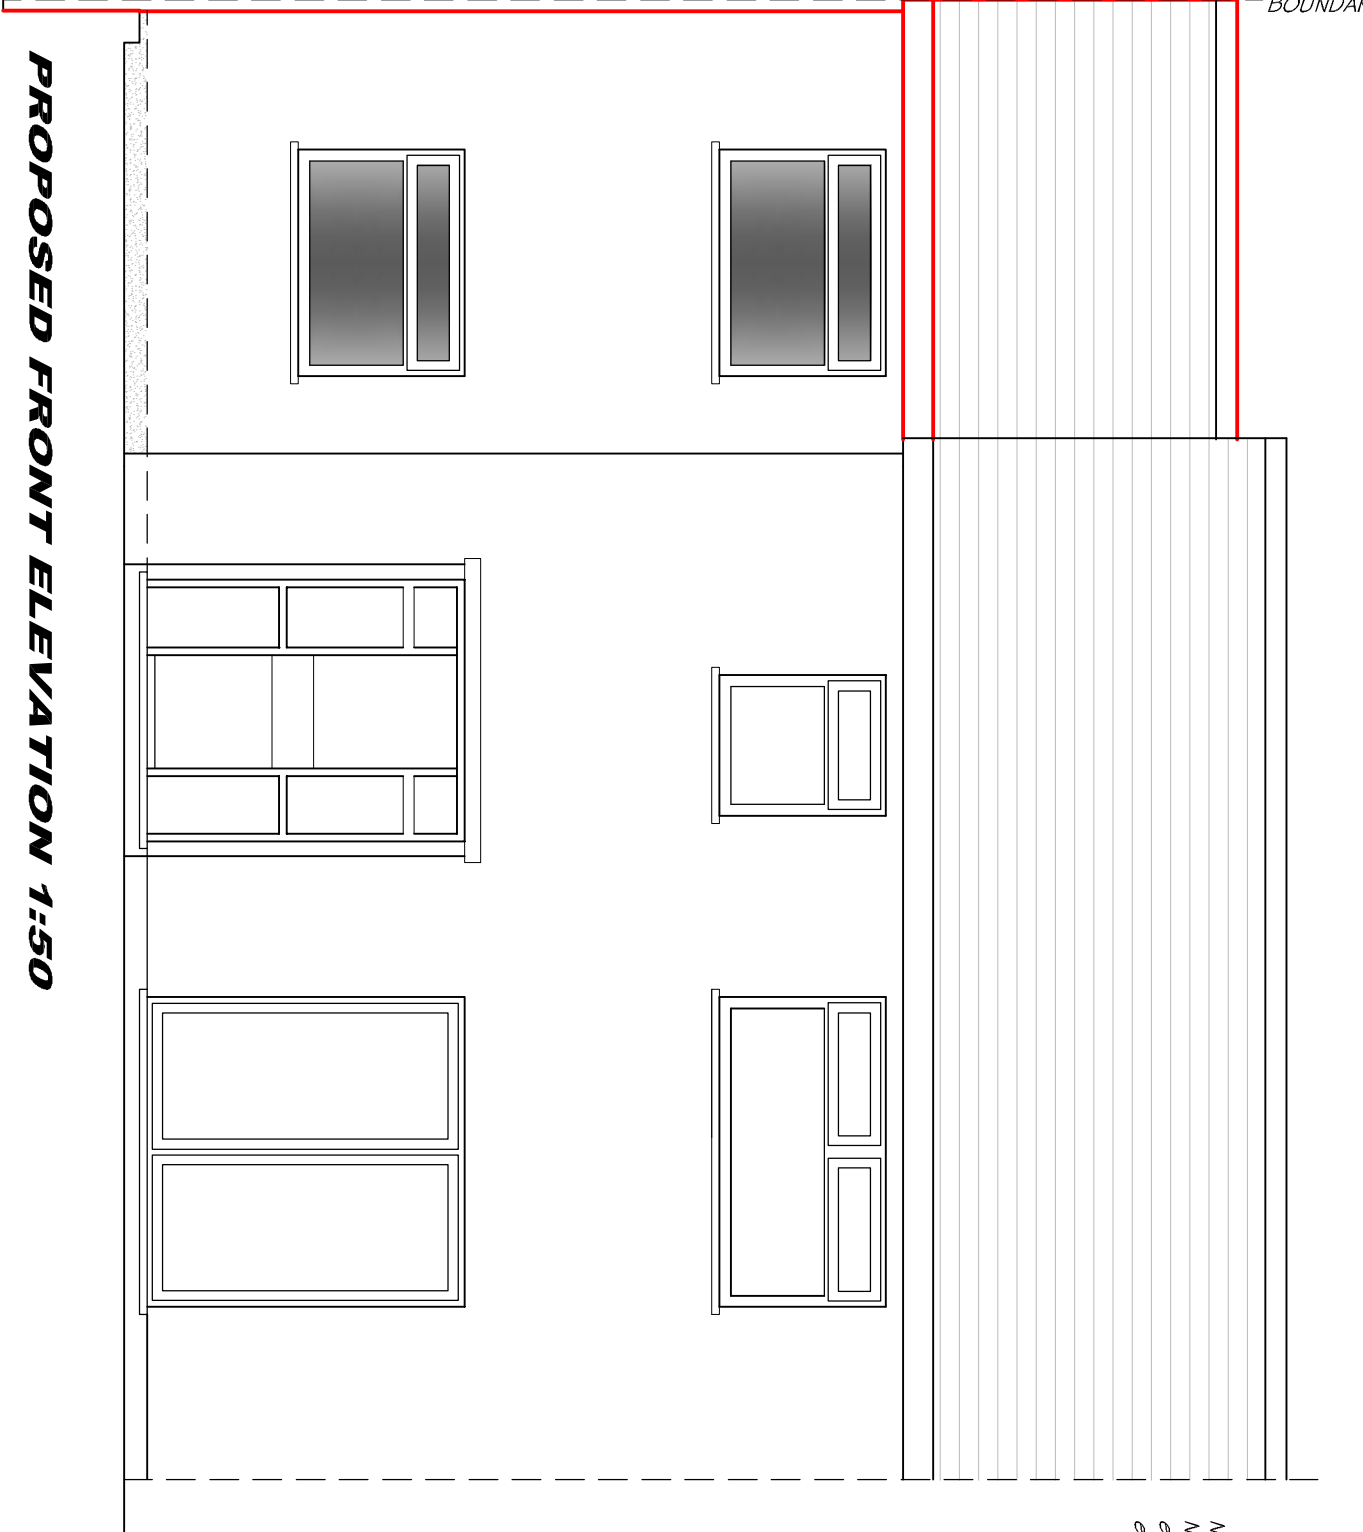


PROPOSED FRONT ELEVATION 1:50

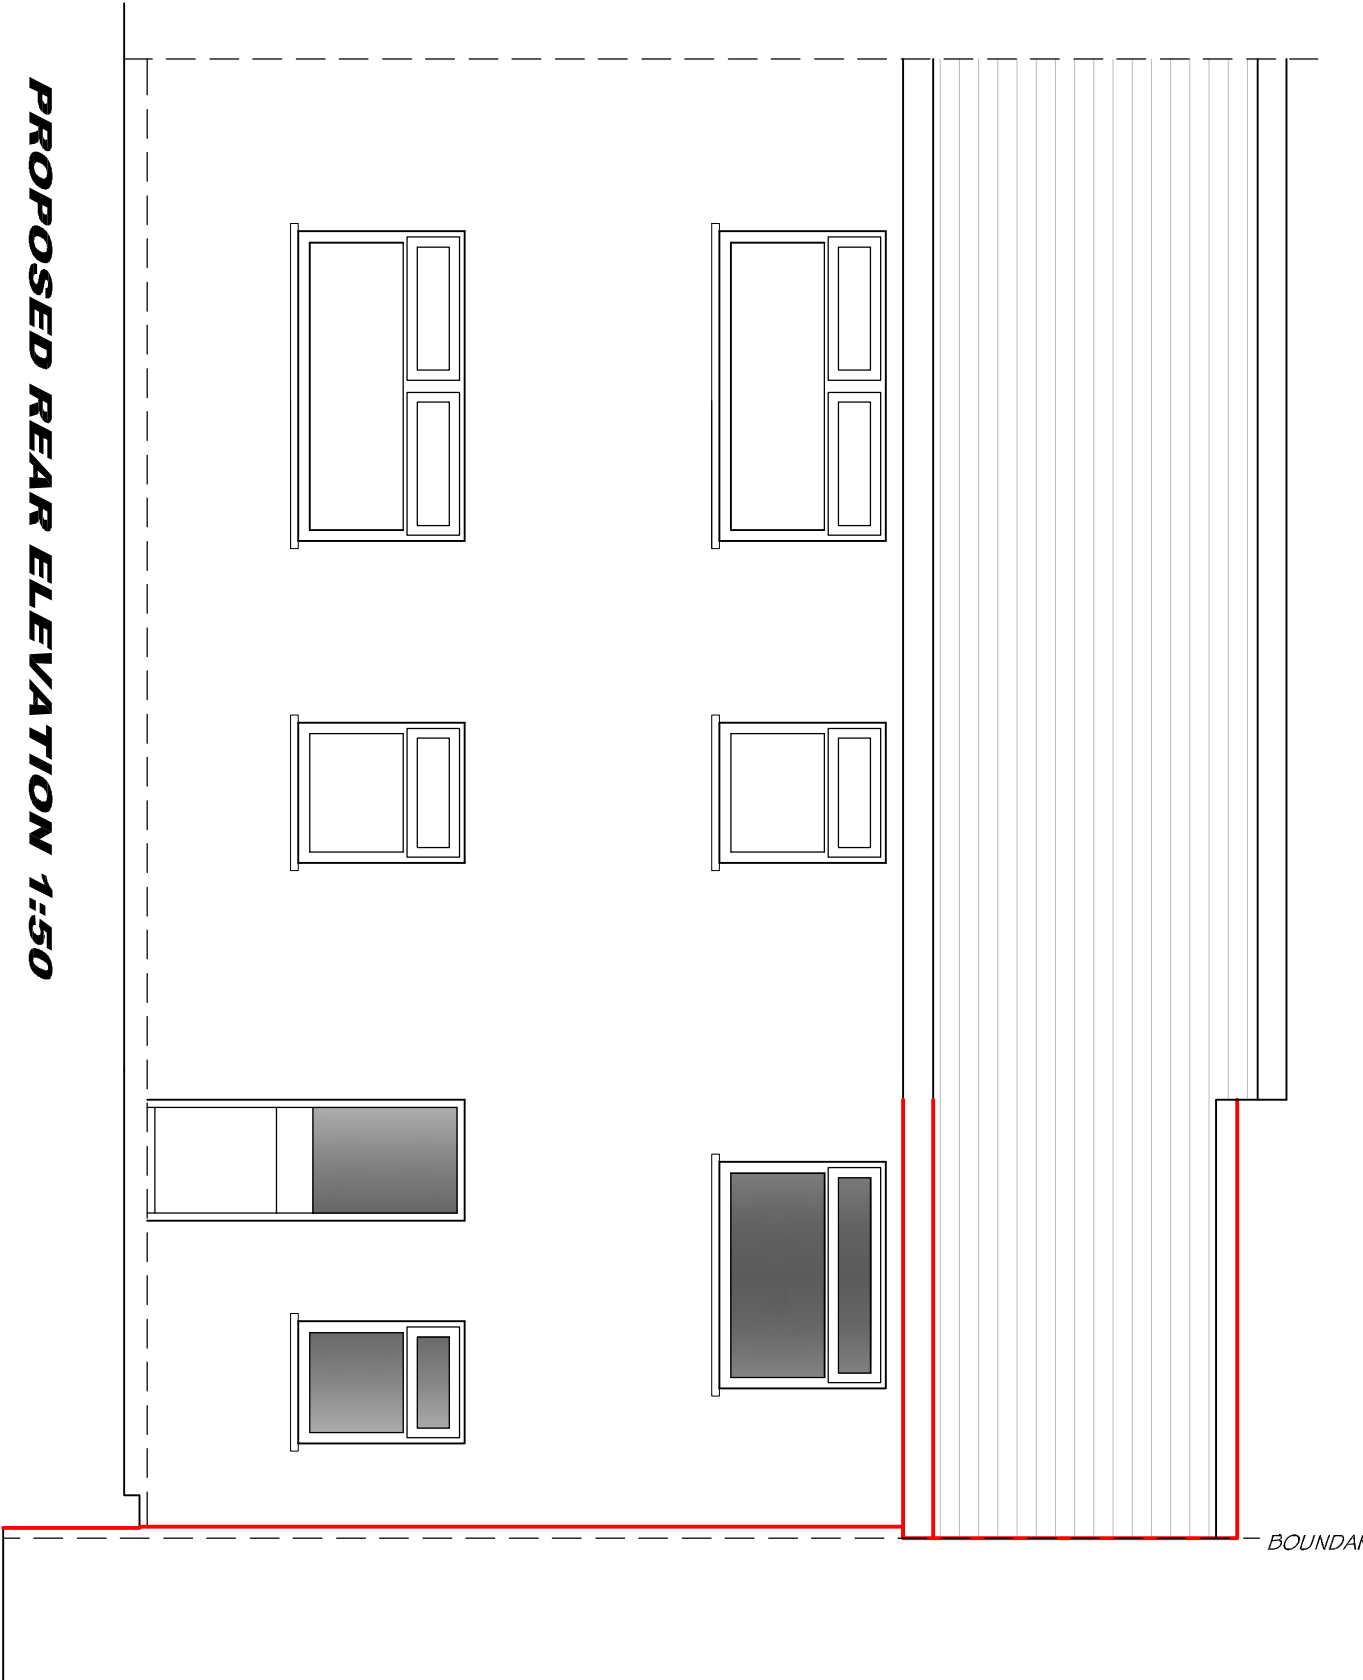


PROPOSED REAR ELEVATION 1:50

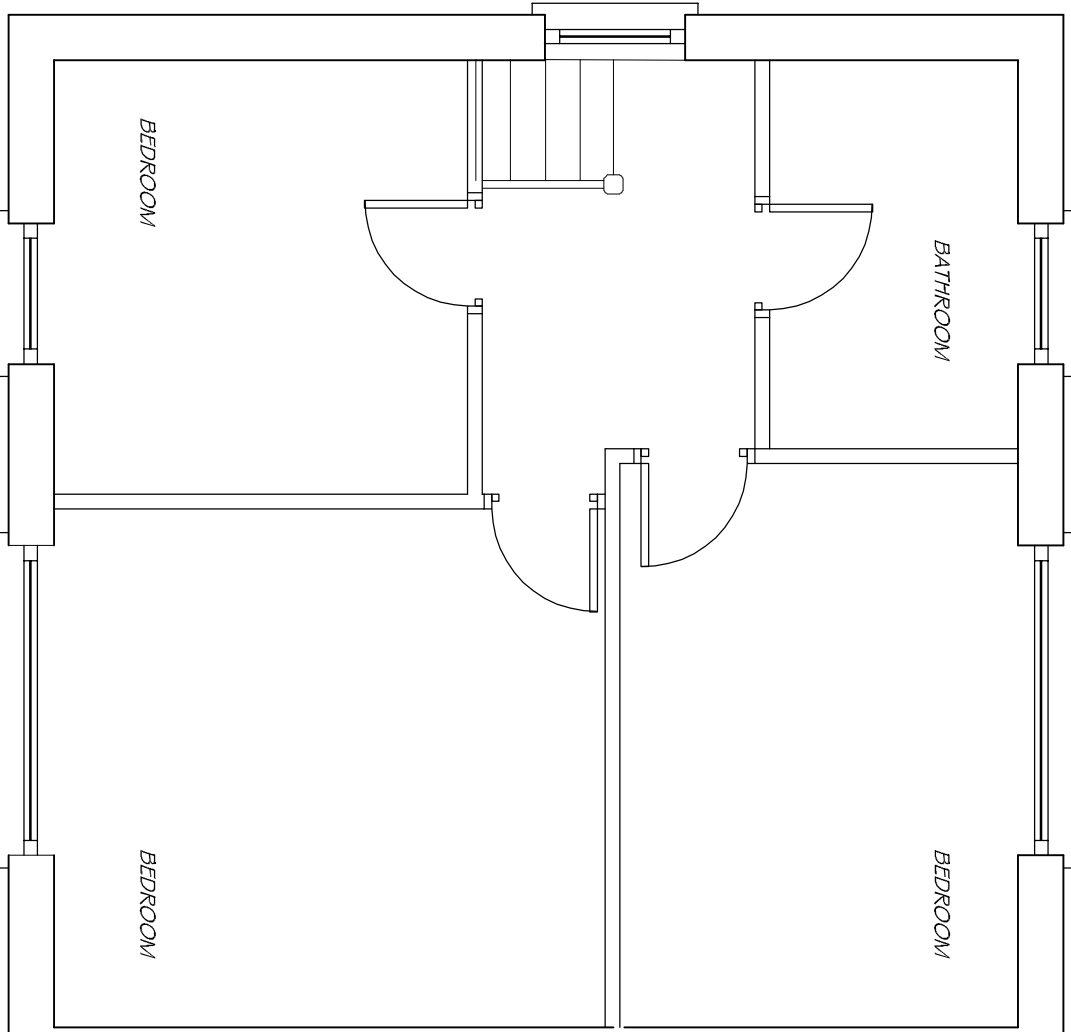


EXISTING FIRST FLOOR PLAN 1:50

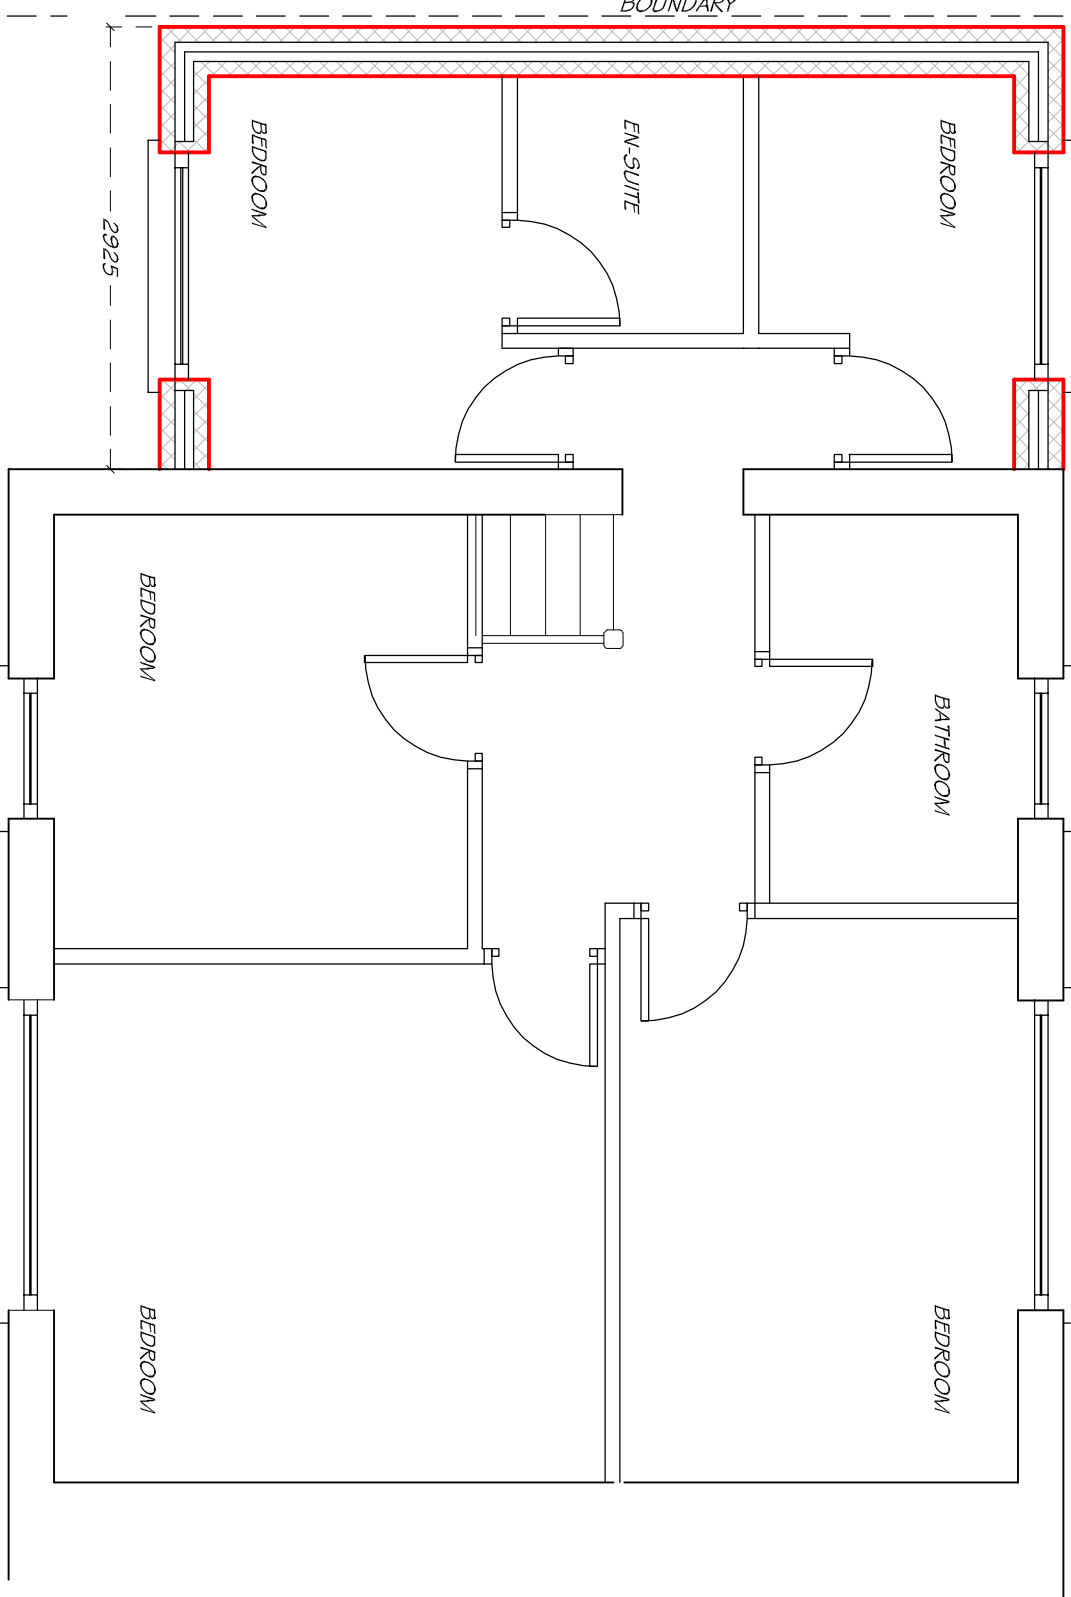


PROPOSED FIRST FLOOR PLAN 1:50

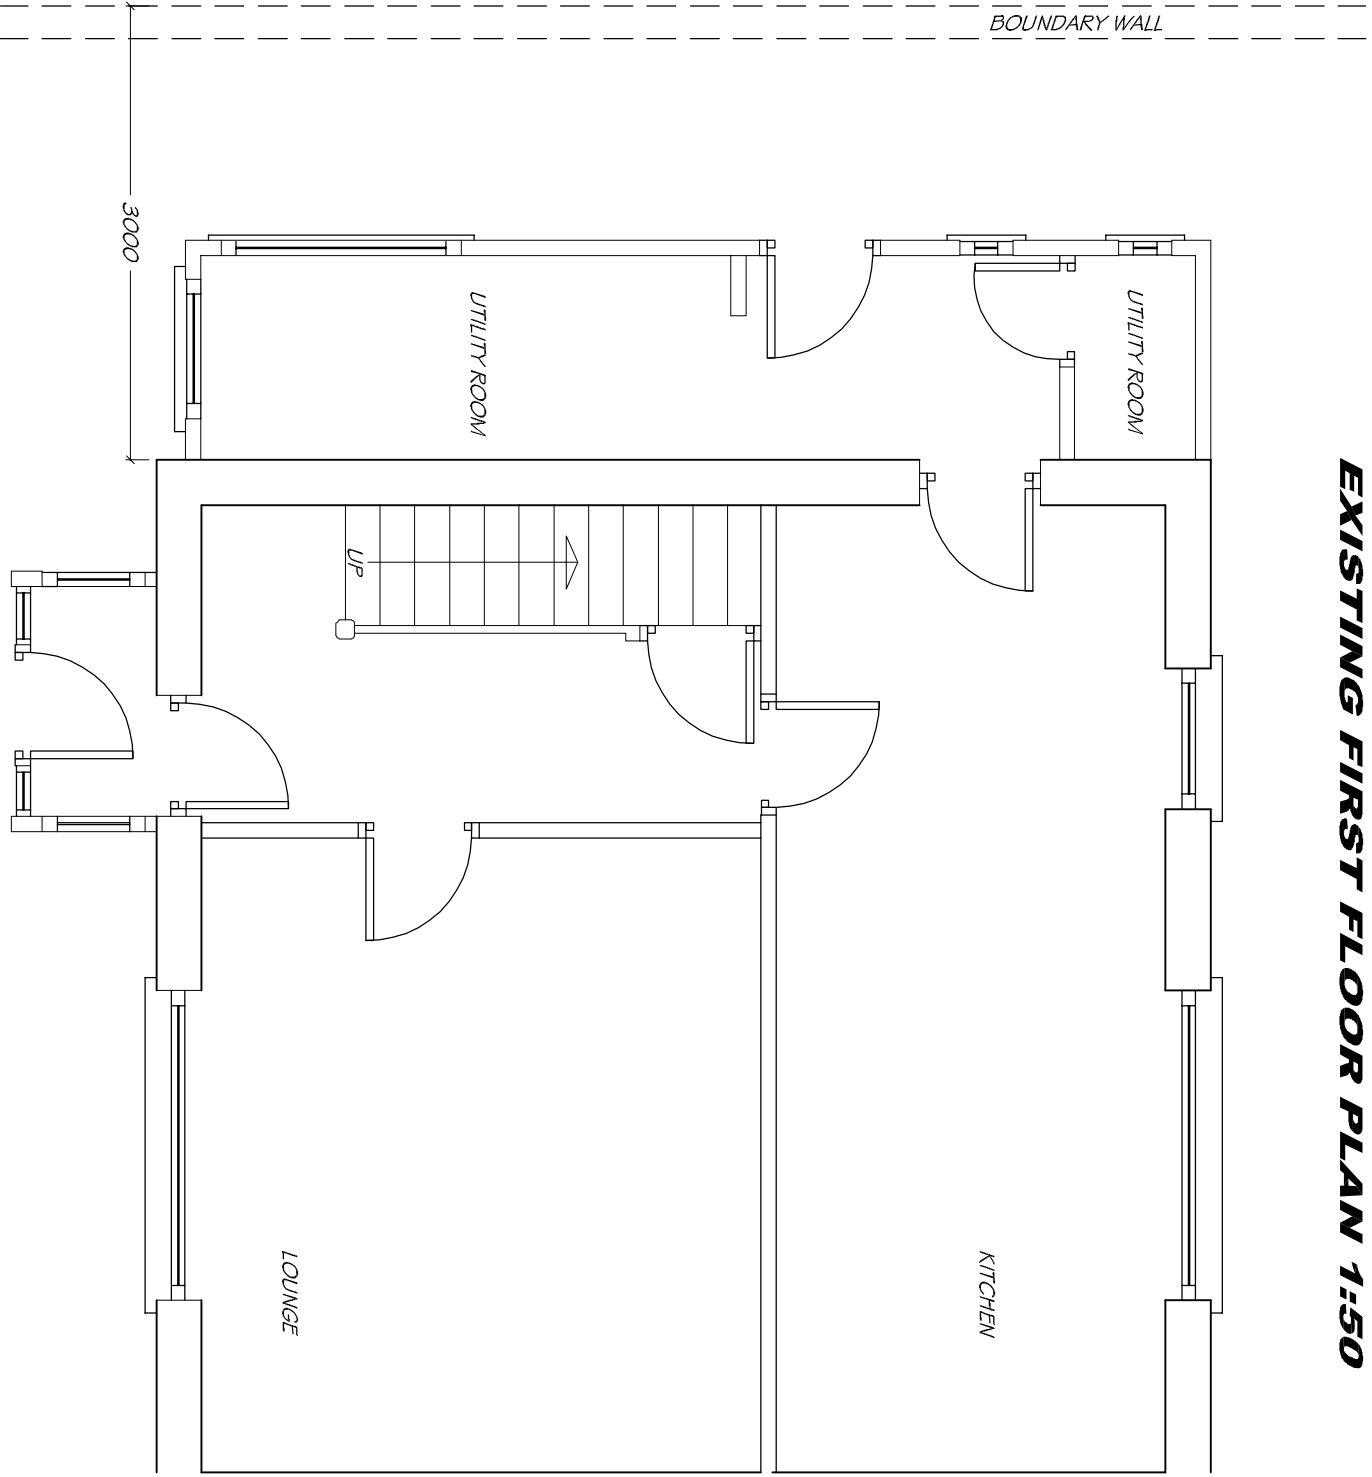


EXISTING GROUND FLOOR PLAN 1:50

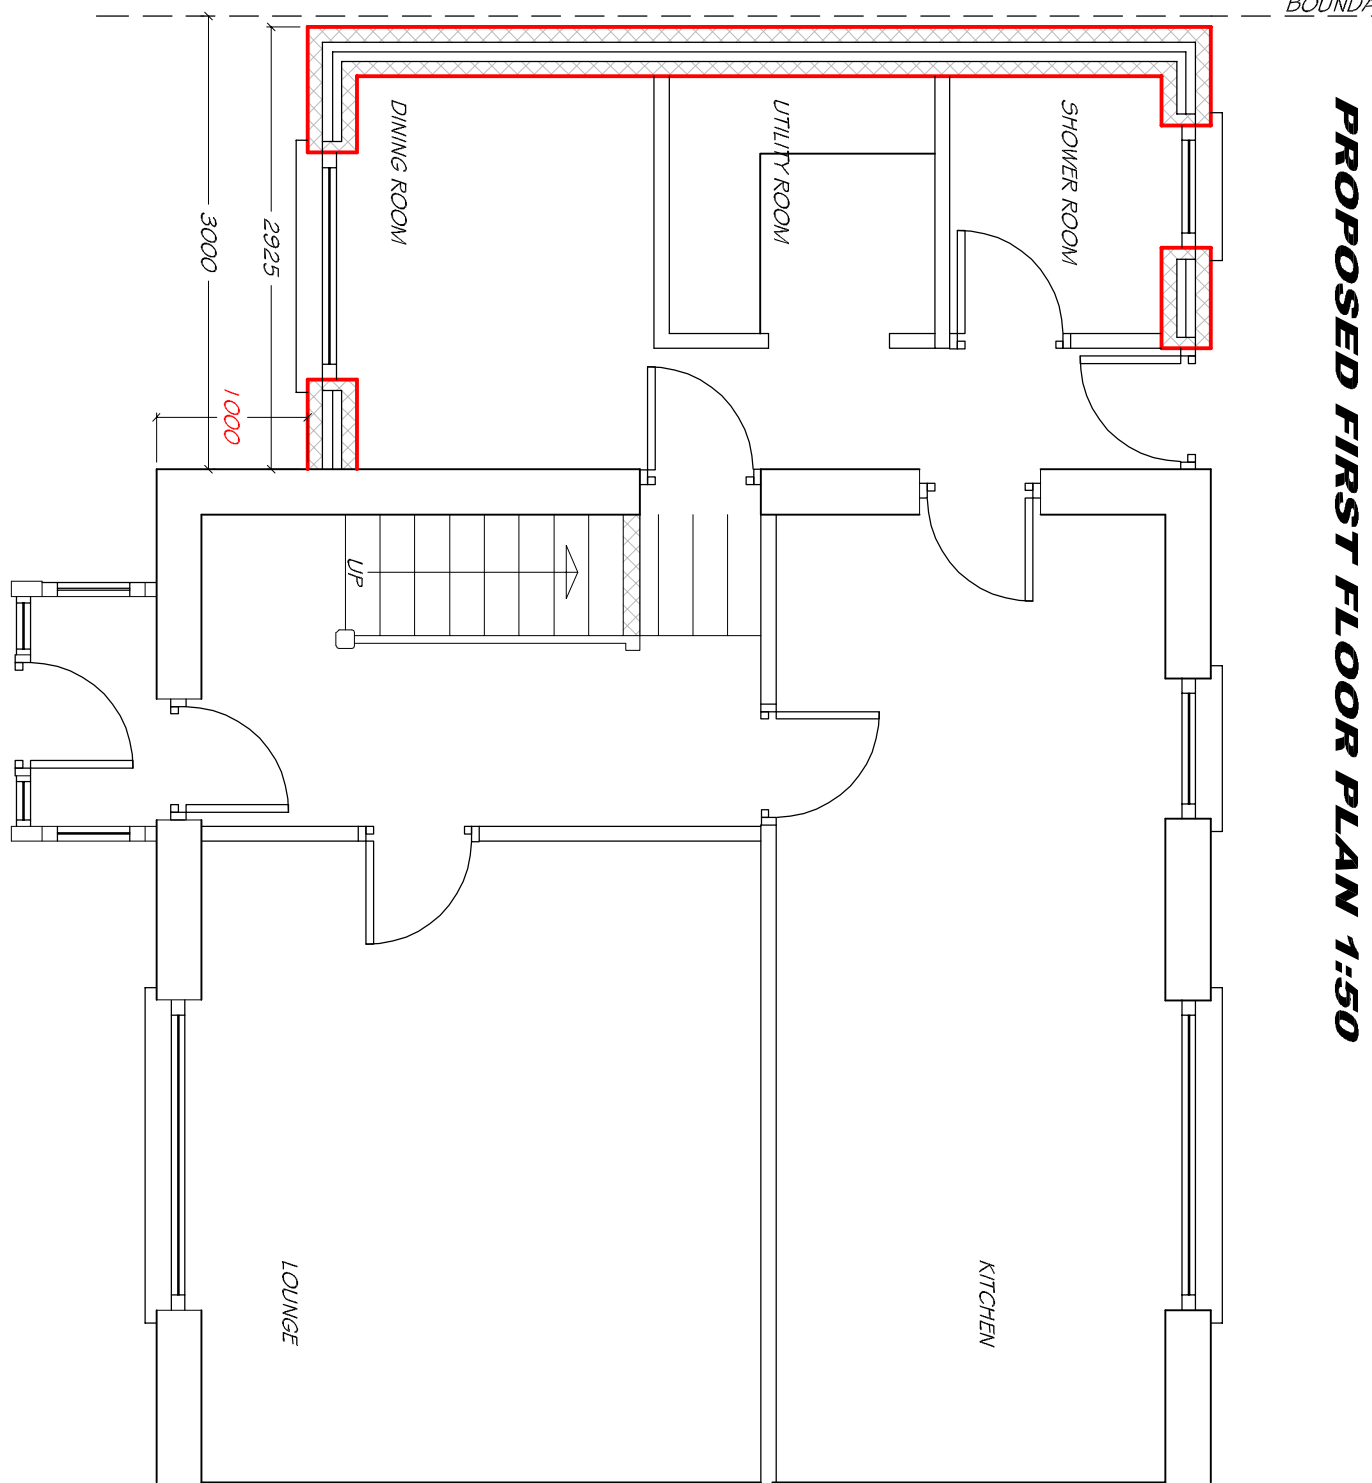

PROPOSED GROUND FLOOR PLAN 1:50

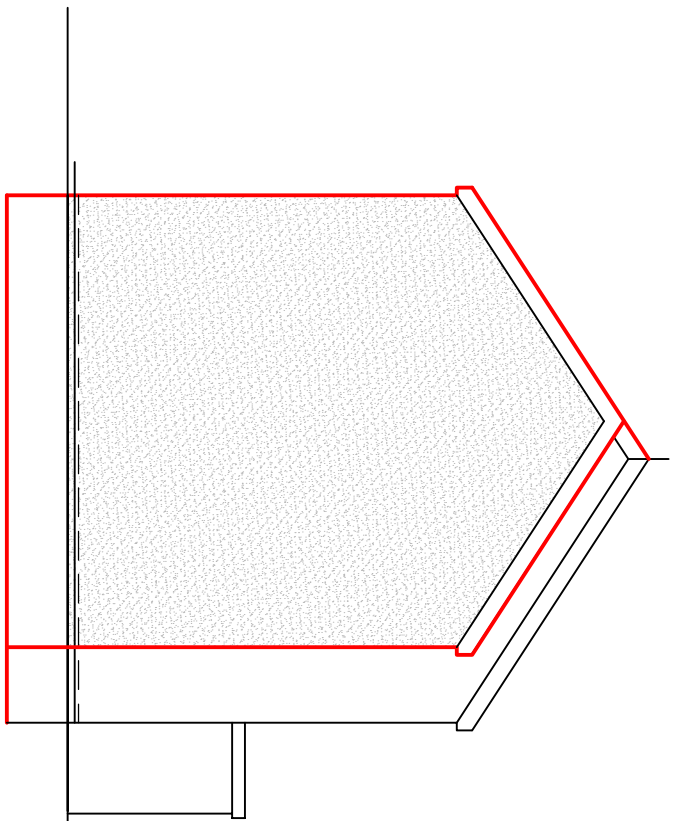


PROPOSED SIDE ELEVATION 1:100

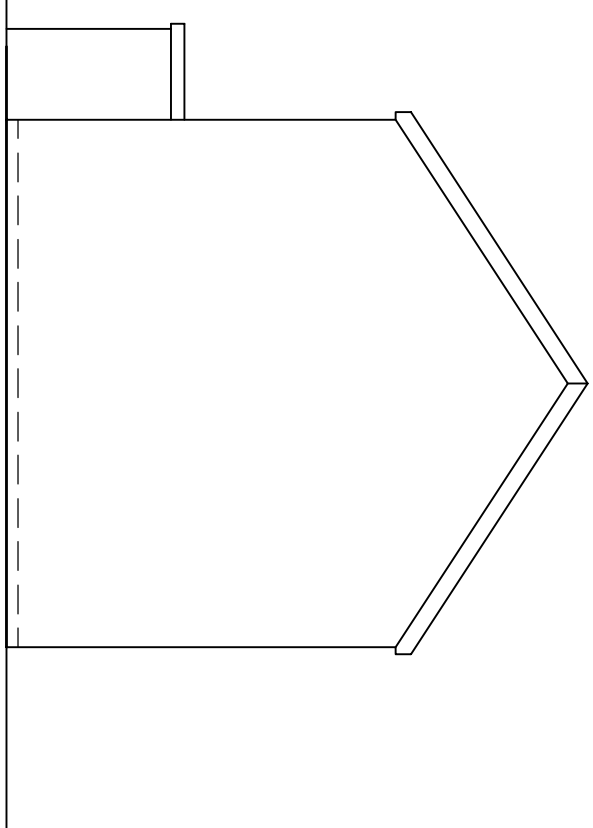

PROPOSED SIDE ELEVATION 1:100

EXTERNAL FINISHES
CONCRETE TILES TO MATCH THE EXISTING.
WALLS:
CAVITY WALL CONSTRUCTION WITH SIC RENDER & DASH.
WINDOWS & DOORS:
UPVC DOUBLE GLAZED COLOUR TO MATCH THE EXISTING.
RAINFALLER GOODS, FASCIA & BARGEBOARDS
UPVC COLOUR TO MATCH EXISTING

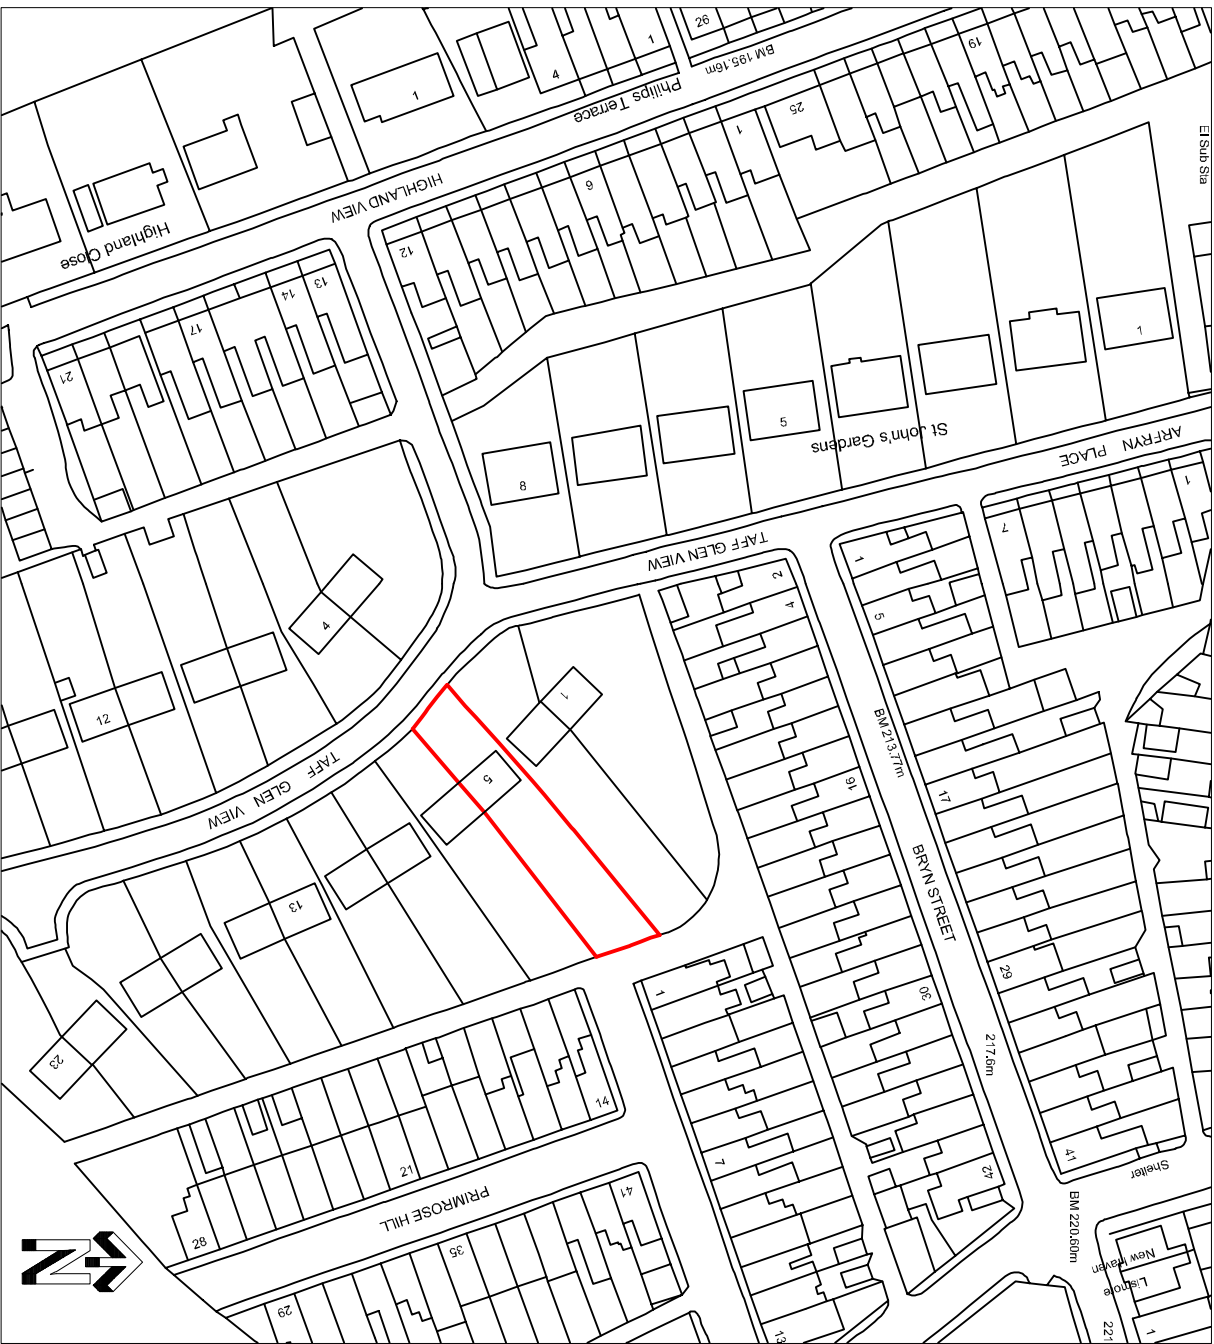

LOCATION PLAN 1:1250

NOTE:
Outline of the proposed
extension to existing the
established boundary.

Client: **LEANNE BARRETT**

Project: **PROPOSED TWO STOREY EXTENSION AT: 5, TAFF GLEN VIEW, TWYNYRODYN, MERTHYR TYDFIL**

Drawing Title: **EXISTING & PROPOSED PLANS, ELEVATIONS & SECTION**

Date: **JUNE 2021**