


Notes:



Existing Cycle stands: 0 stands

Proposed Cycle stands: 2 stands
(4 cycles)

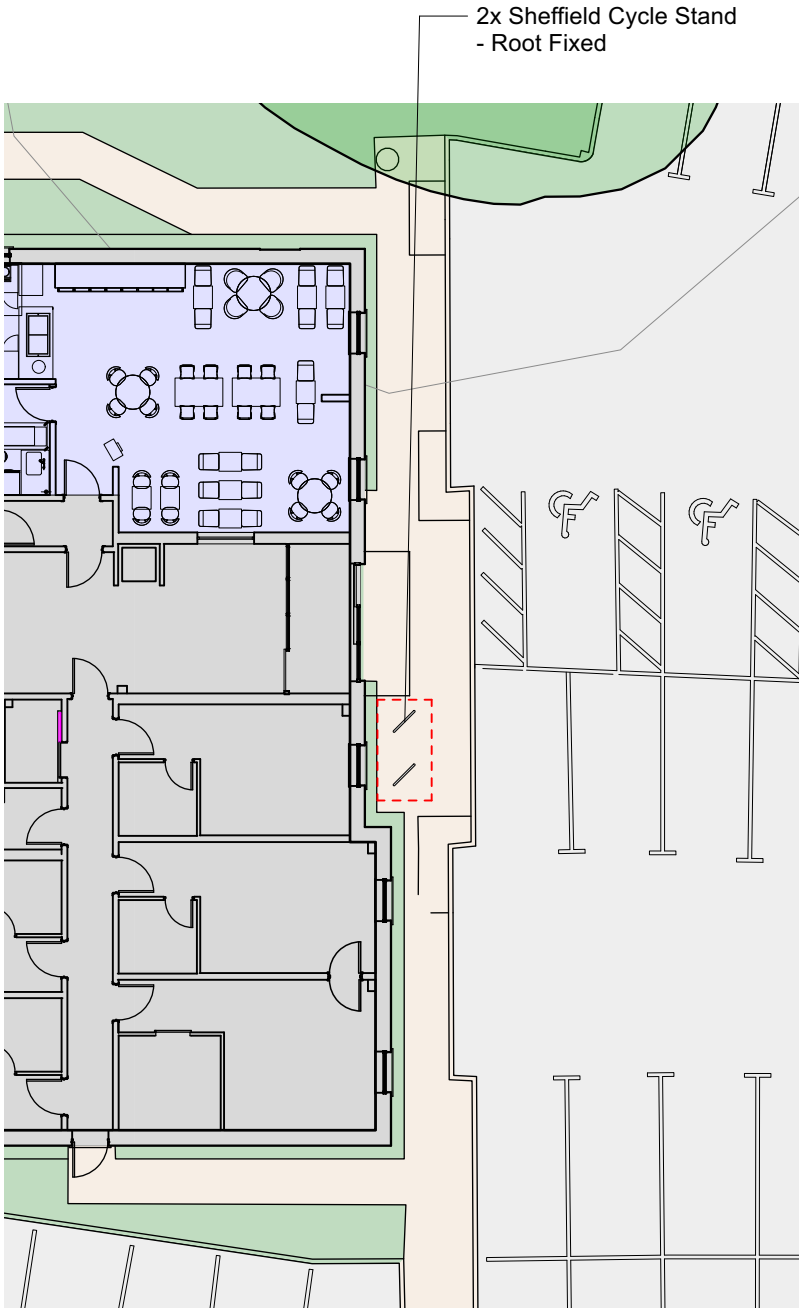


1 Key Plan
Scale: 1:200

0 5 10 15 M

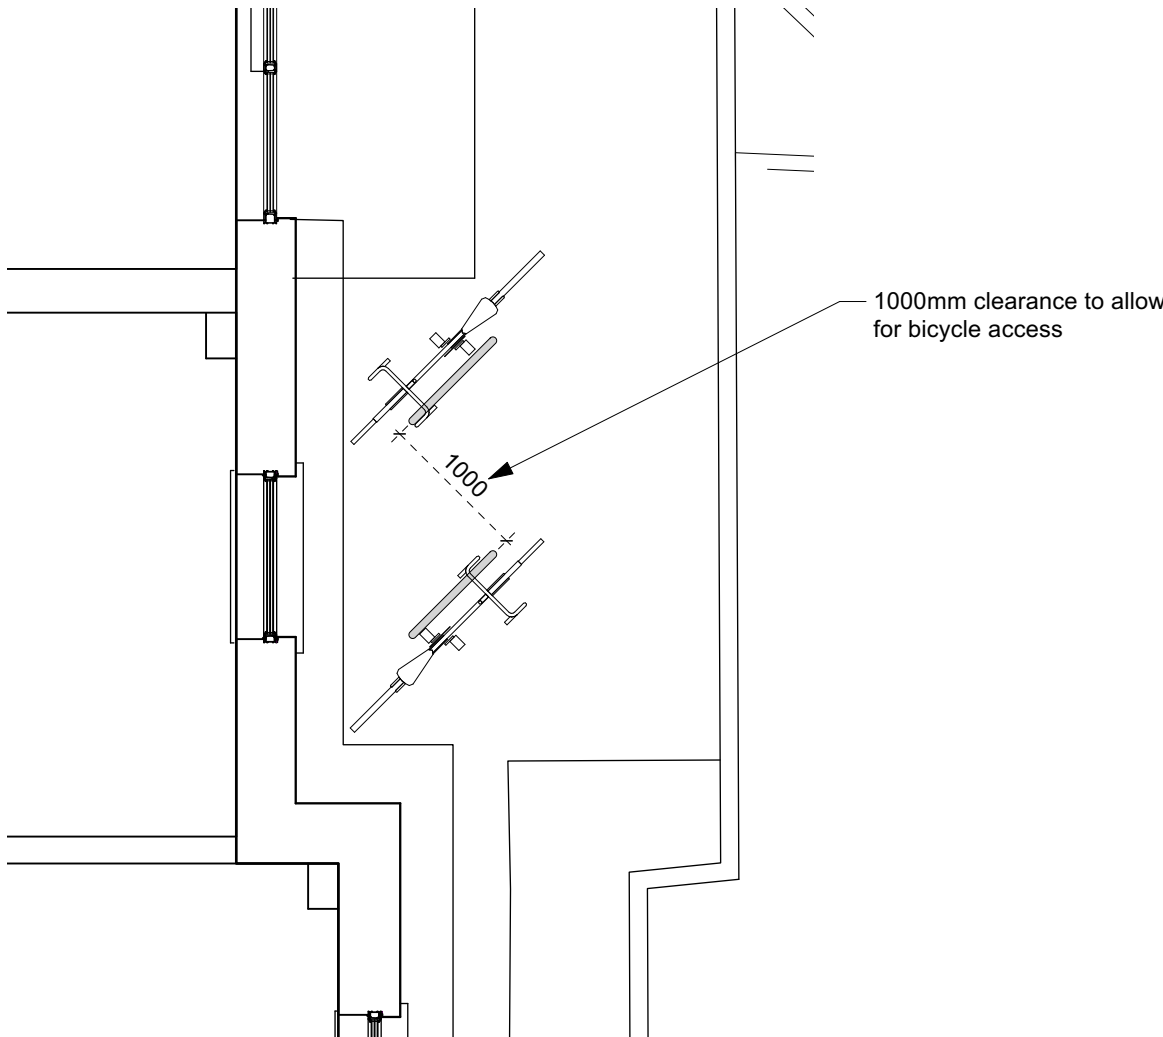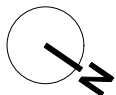


2 Plan
Scale: 1:50

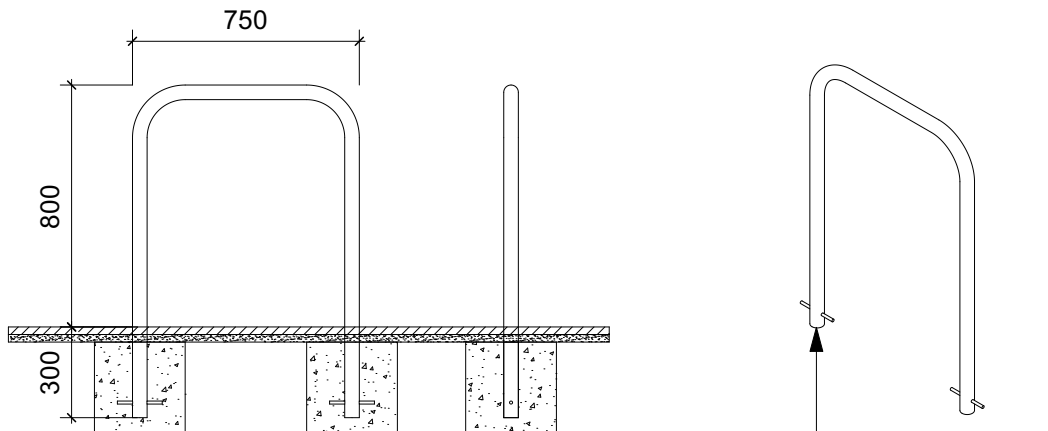

3 Section
Scale: 1:25

Foundations to Structural Engineer's design/details.

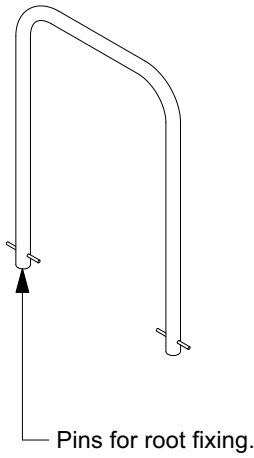

Rev	Date	Description	By	Chk
-----	------	-------------	----	-----



Client

WHITBREAD GROUP PLC

Project

MERTHYR TYDFIL PREMIER INN
DUFFRYN ROAD, PENTREBACH
CF48 8BB

Drawing

PROPOSED CYCLE PARKING

Scale	Date	Drawn	Checked
-------	------	-------	---------

AS NOTED	30/08/24	CF	RW
----------	----------	----	----

Drawing No.	Revision
-------------	----------

6153-PL 600

Status

PLANNING