



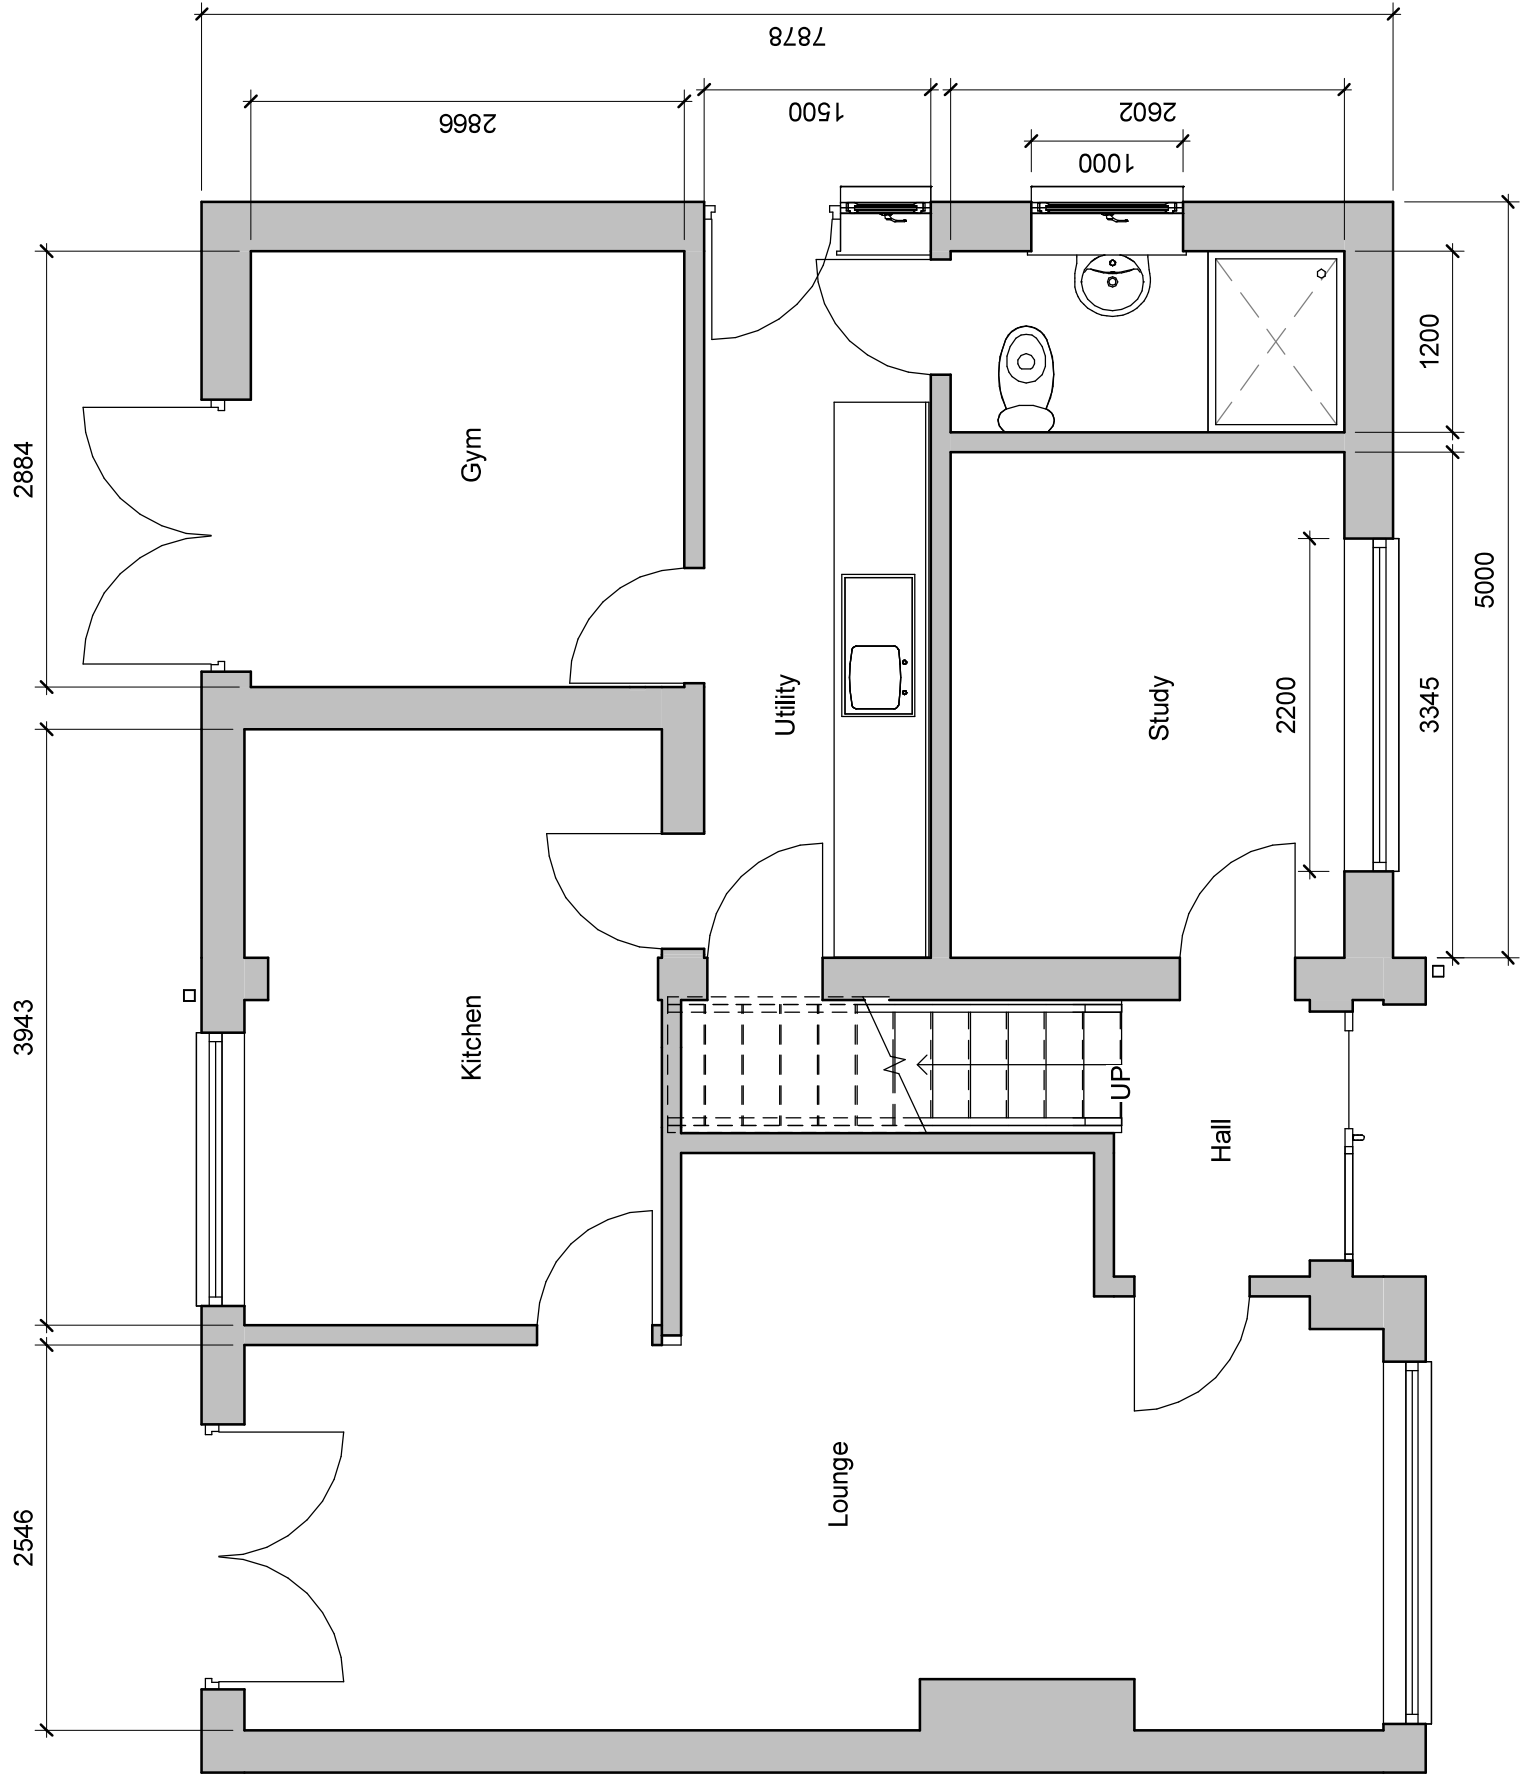

1 Ground Floor Proposed
1 : 50

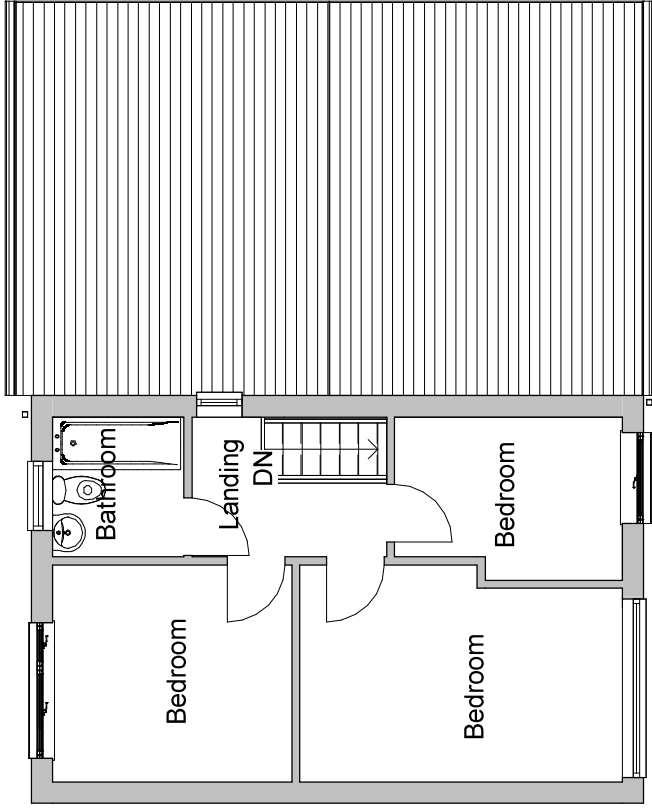

2 First Floor Proposed
1 : 100

INDIGO DESIGN (Part of 3dcadwales Ltd) 5 Ashlea Drive, Merthyr Tydfil, CF47 0NY Tele 01685 385746 Mob - 07940913216 Email: philip@3dcadwales.co.uk		This Drawing is Copyright. Dimensions to be checked on site and not scaled from this drawing		Indigo 3d Design	
PURPOSE OF ISSUE Planning Approval		DRAWING NUMBER MD-03		PROJECT Single storey extension to side	
SHEET		Proposed plans		Address 10 Monmouth drive, Castle Park, Merthyr Tydfil CF48 1JA	
Checked by JH	Drawn by PH	Scale (@ A3) As indicated		Rev No 1	
Issue Date		Description		Date	
				18/01/2022	