



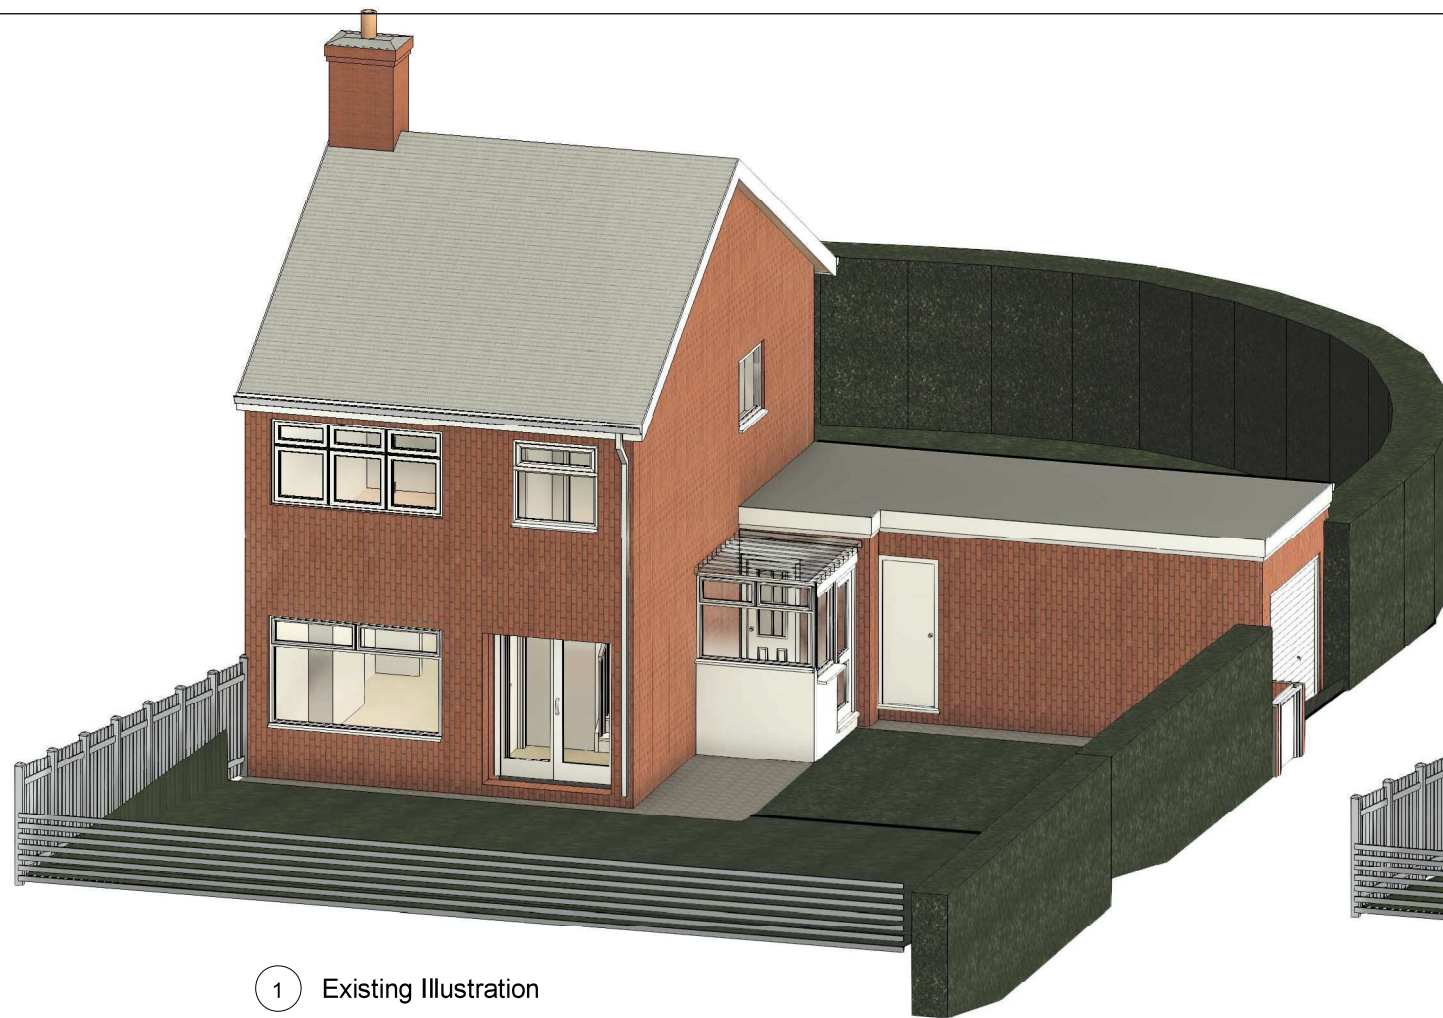

1 Existing Illustration

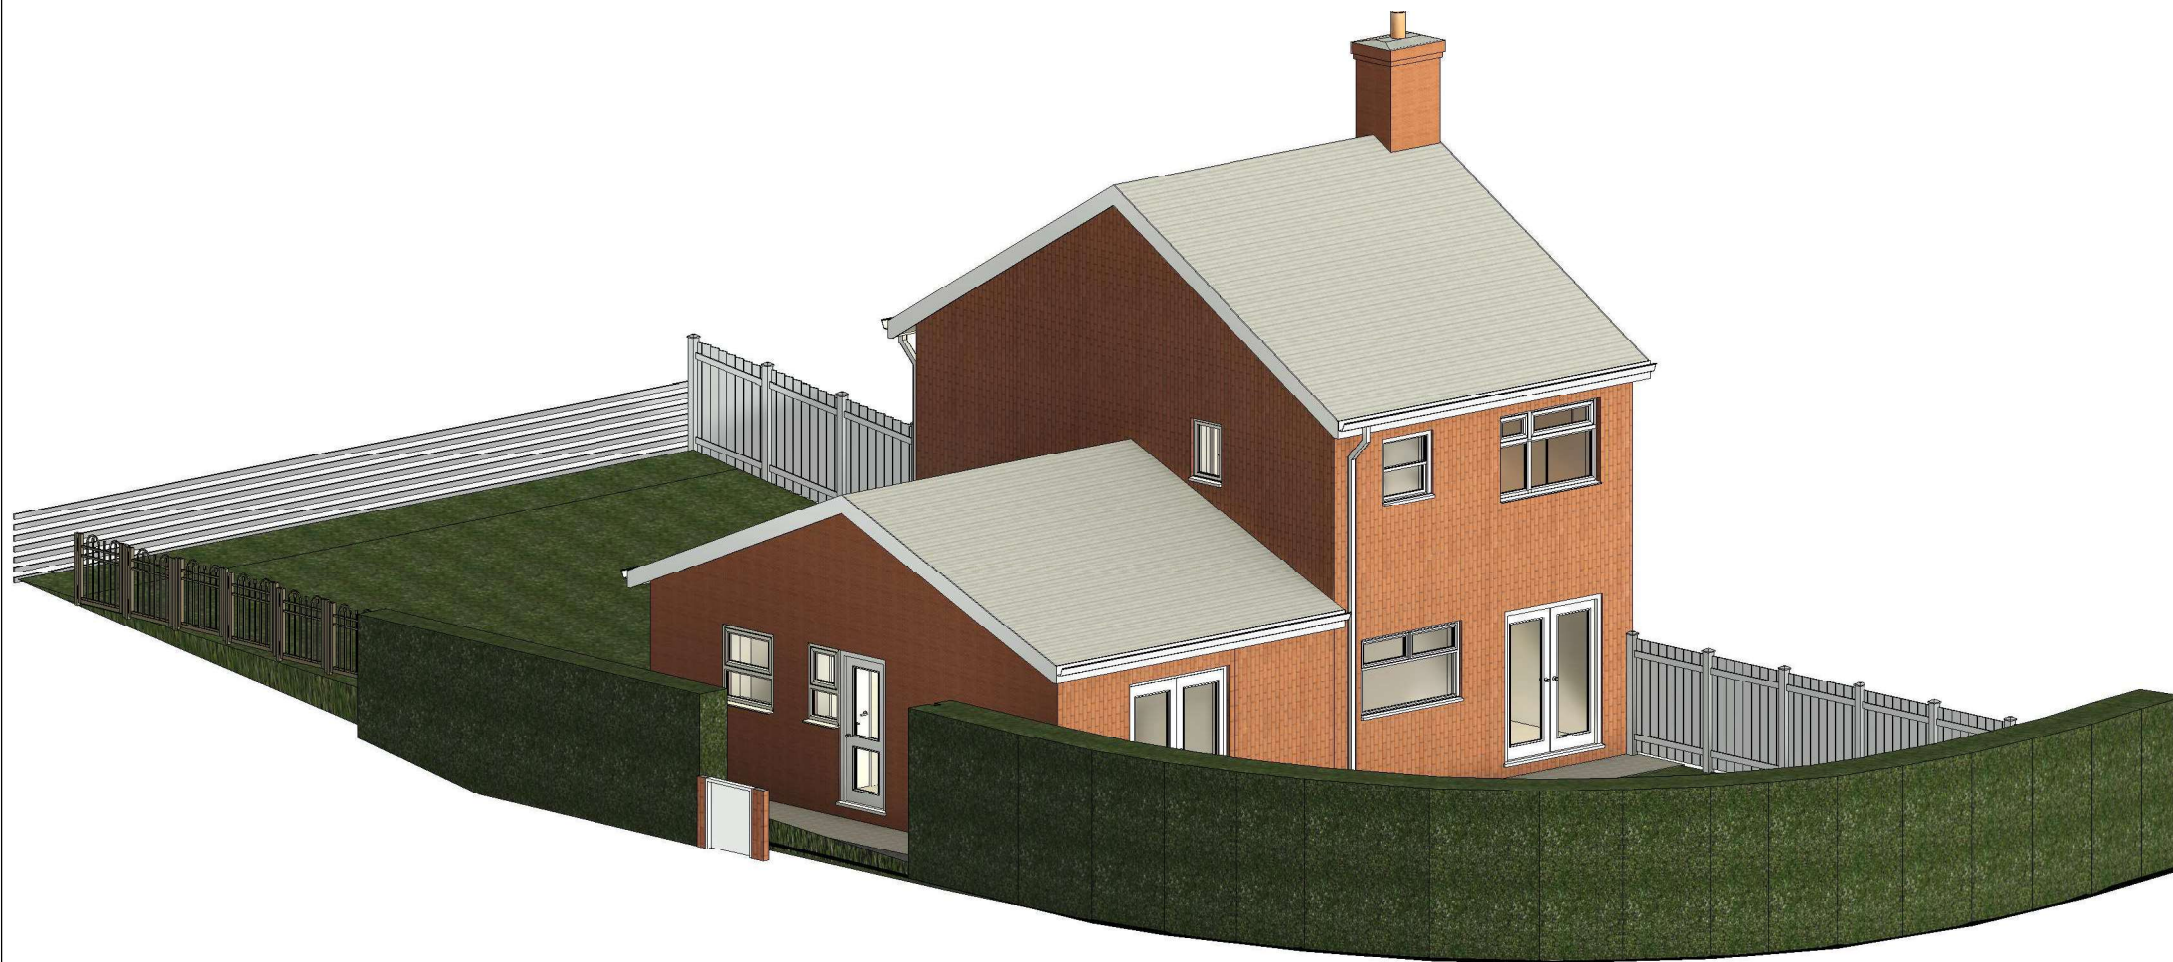

2 Proposed Illustration A



3 Proposed Illustration B

INDIGO DESIGN (Part of 3dcadwales Ltd) 5 Ashlea Drive,
Merthyr Tydfil, CF47 0NY Tele 01685 385746 Mob -
07940913216 Email: philip@3dcadwales.co.uk

This Drawing is Copyright.
Dimensions to be checked
on site and not scaled from
this drawing



PURPOSE OF ISSUE	DRWAING NUMBER
Planning Approval	MD-06

PROJECT	Single storey extension to side
---------	---------------------------------

SHEET	Illustrations
-------	---------------

Address	10 Monmouth drive, Castle Park, Merthyr Tydfil CF48 1JA
---------	--

Checked by	Drawn by	Scale (@ A3)
JH	PH	

Rev No	Description	Date
1	Issue Date	18/01/2022