



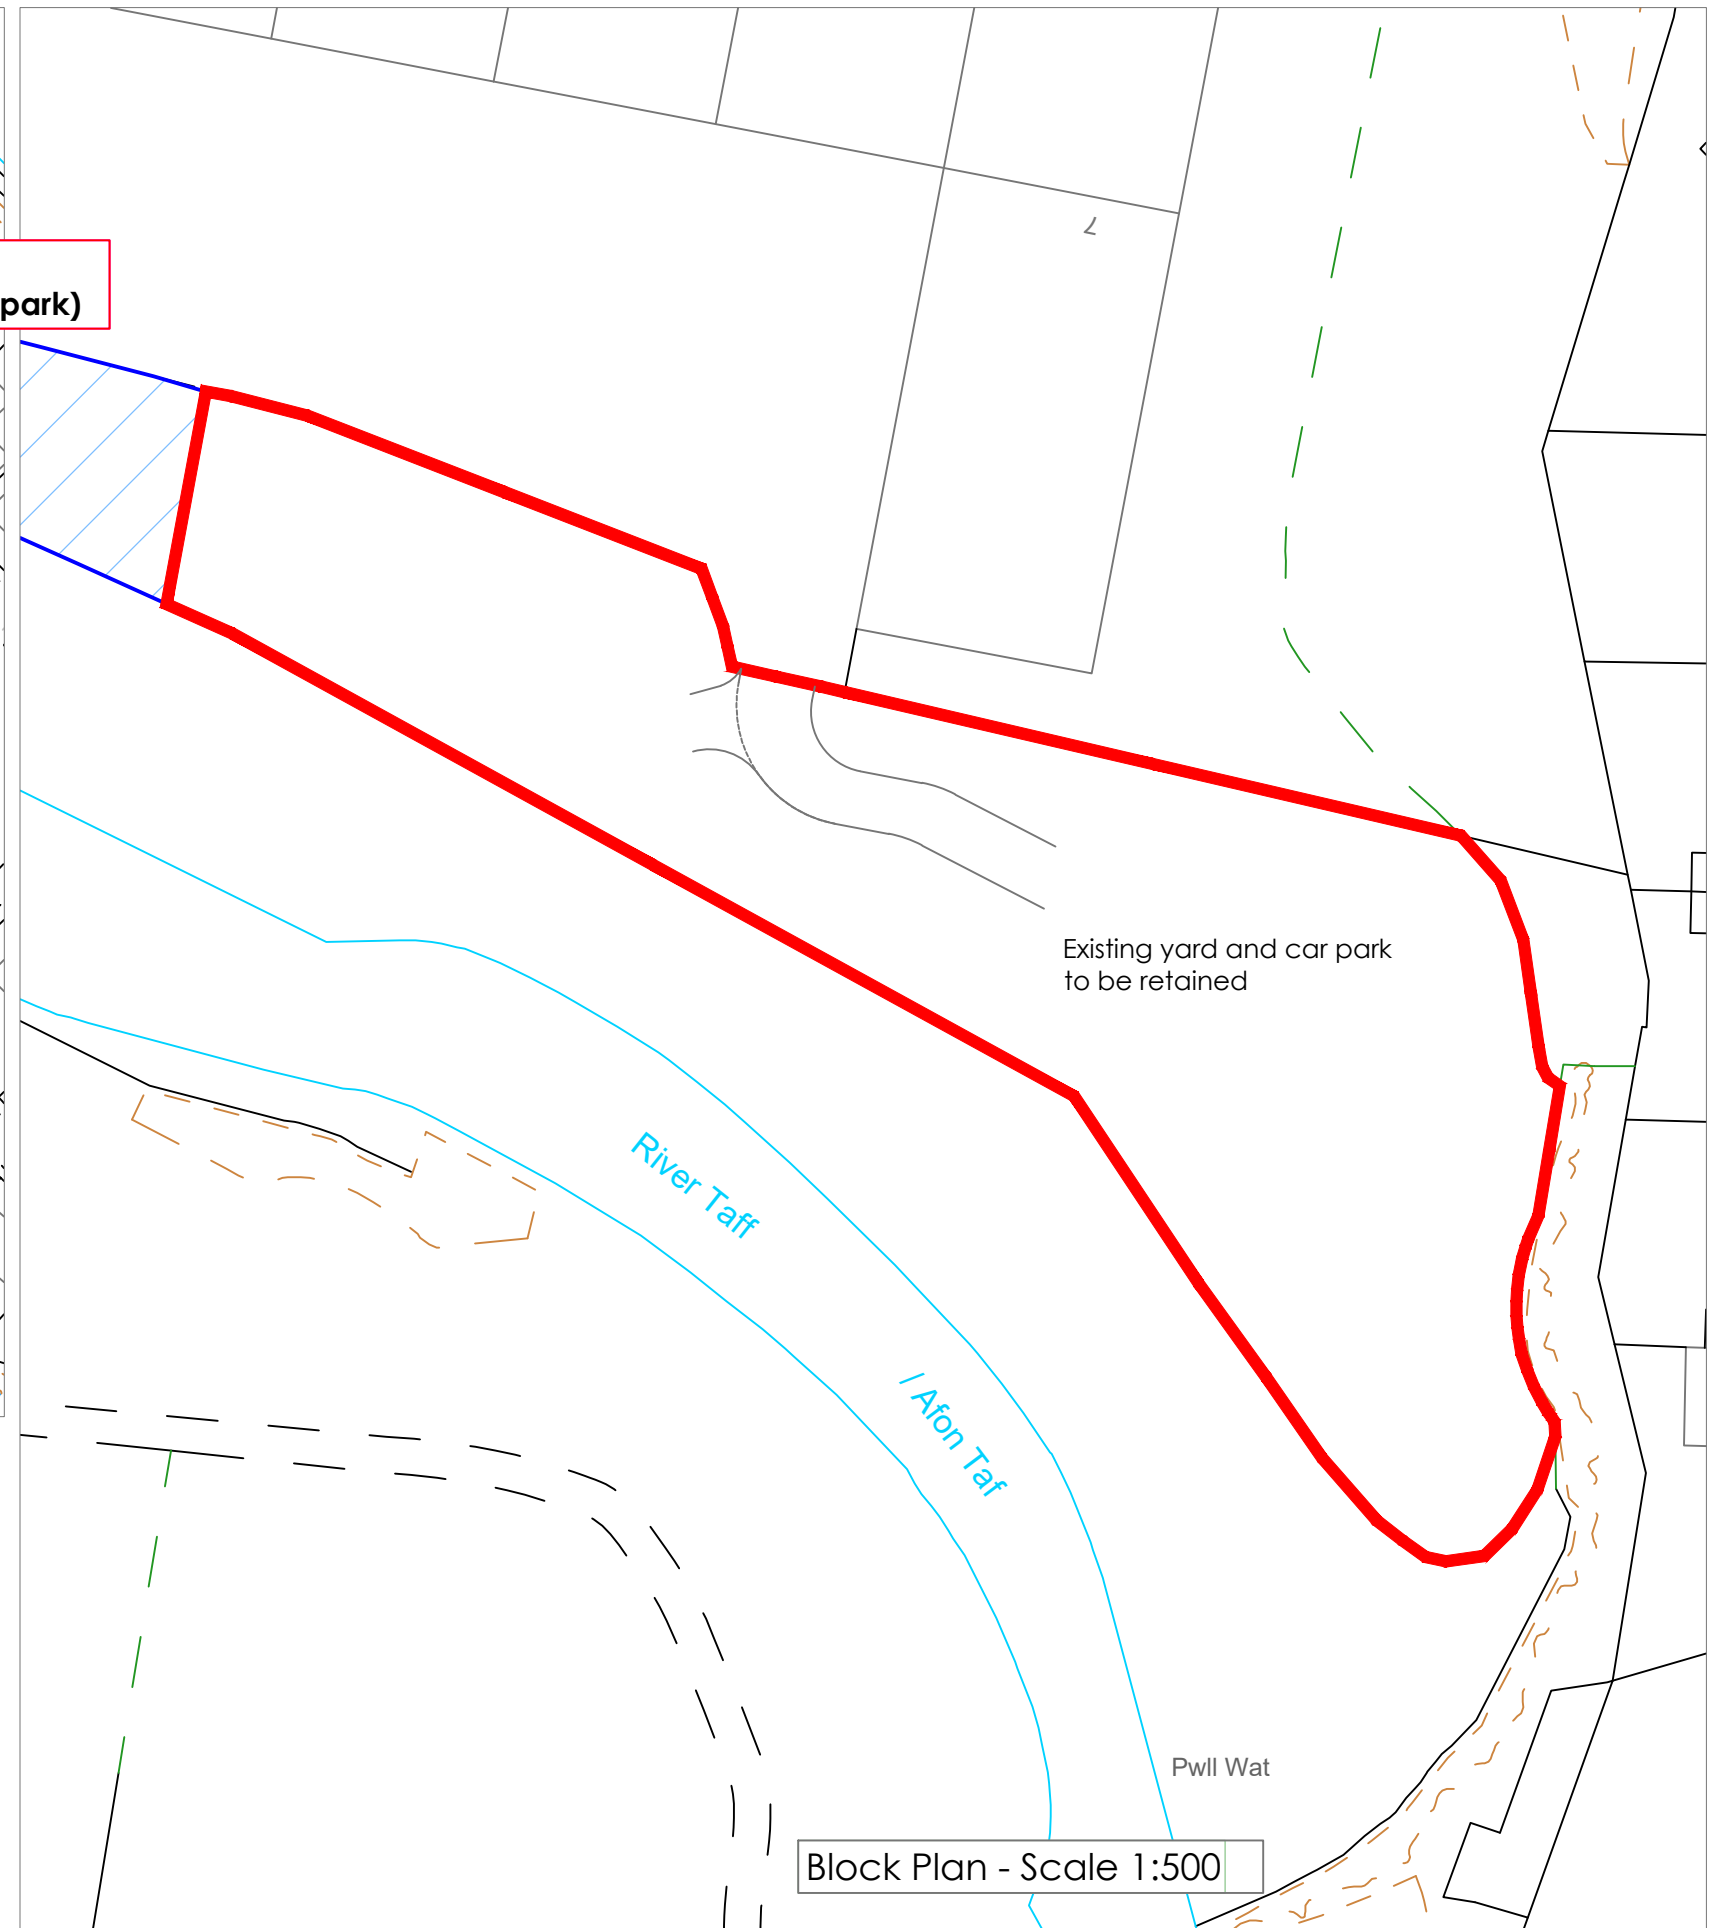

Site area - 3351 msq
Gross internal footprint - 193.15 msq

Reproduced from 'Ordnance Survey Site Map' by permission of Ordnance Survey® on behalf of the Controller of Her Majesty's Stationery Office.
© Crown Copyright 2009. All rights reserved.
Reference number 1071591.
Licence number 1071591.

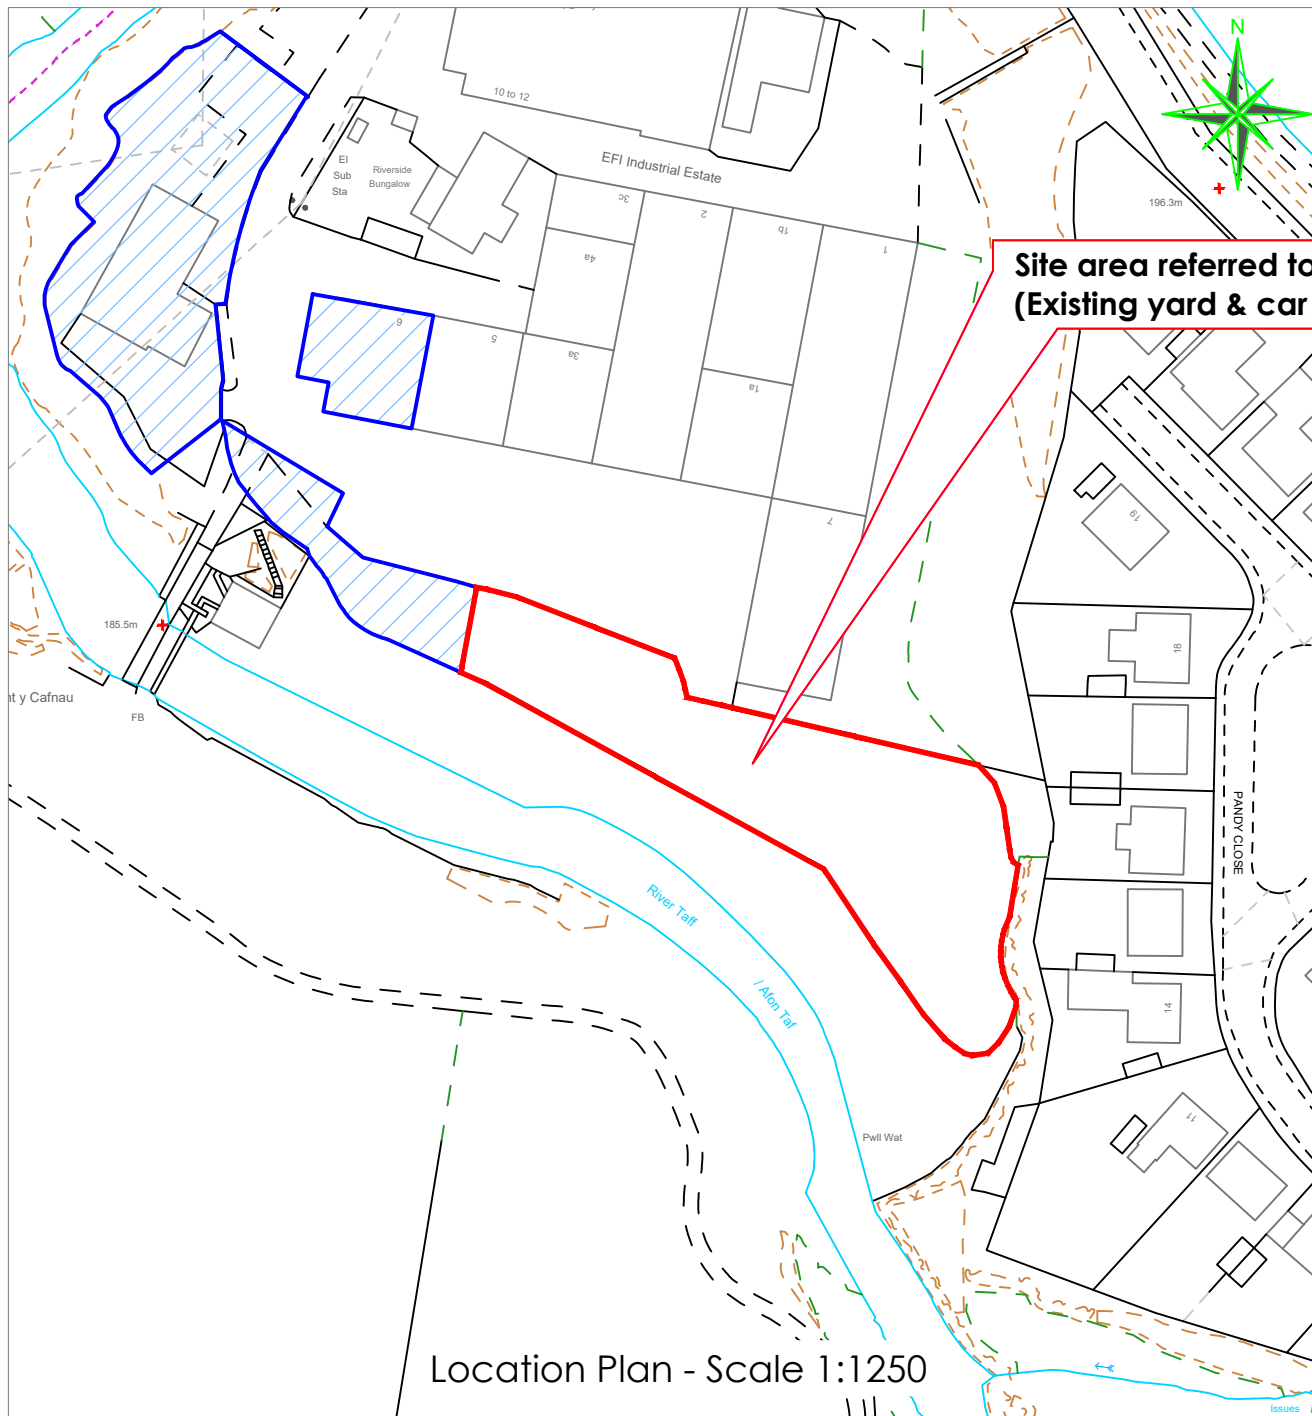

The Planning Studio, Hayston Bridge
Johnston, Haverfordwest
Pembrokeshire SA62 3HJ
01437 891 817
07515 851 704
andrew@haystonplanning.co.uk
www.planningpembrokeshire.co.uk

Certificate of Lawfulness to Show Land Used As Storage Yard and Parking Compound Continuously For More Than 10 Years
Area South of Unit 7
EFI Industrial Estate, Merthyr Tydfil CF47 8RB

Designed by	Checked by	File name AVH_834	Date 21.12.2021	Scale A3 - As Shown	Client Mr Chris Marshall
Drawing Title Location and Block Plans					Dwg No. 02